


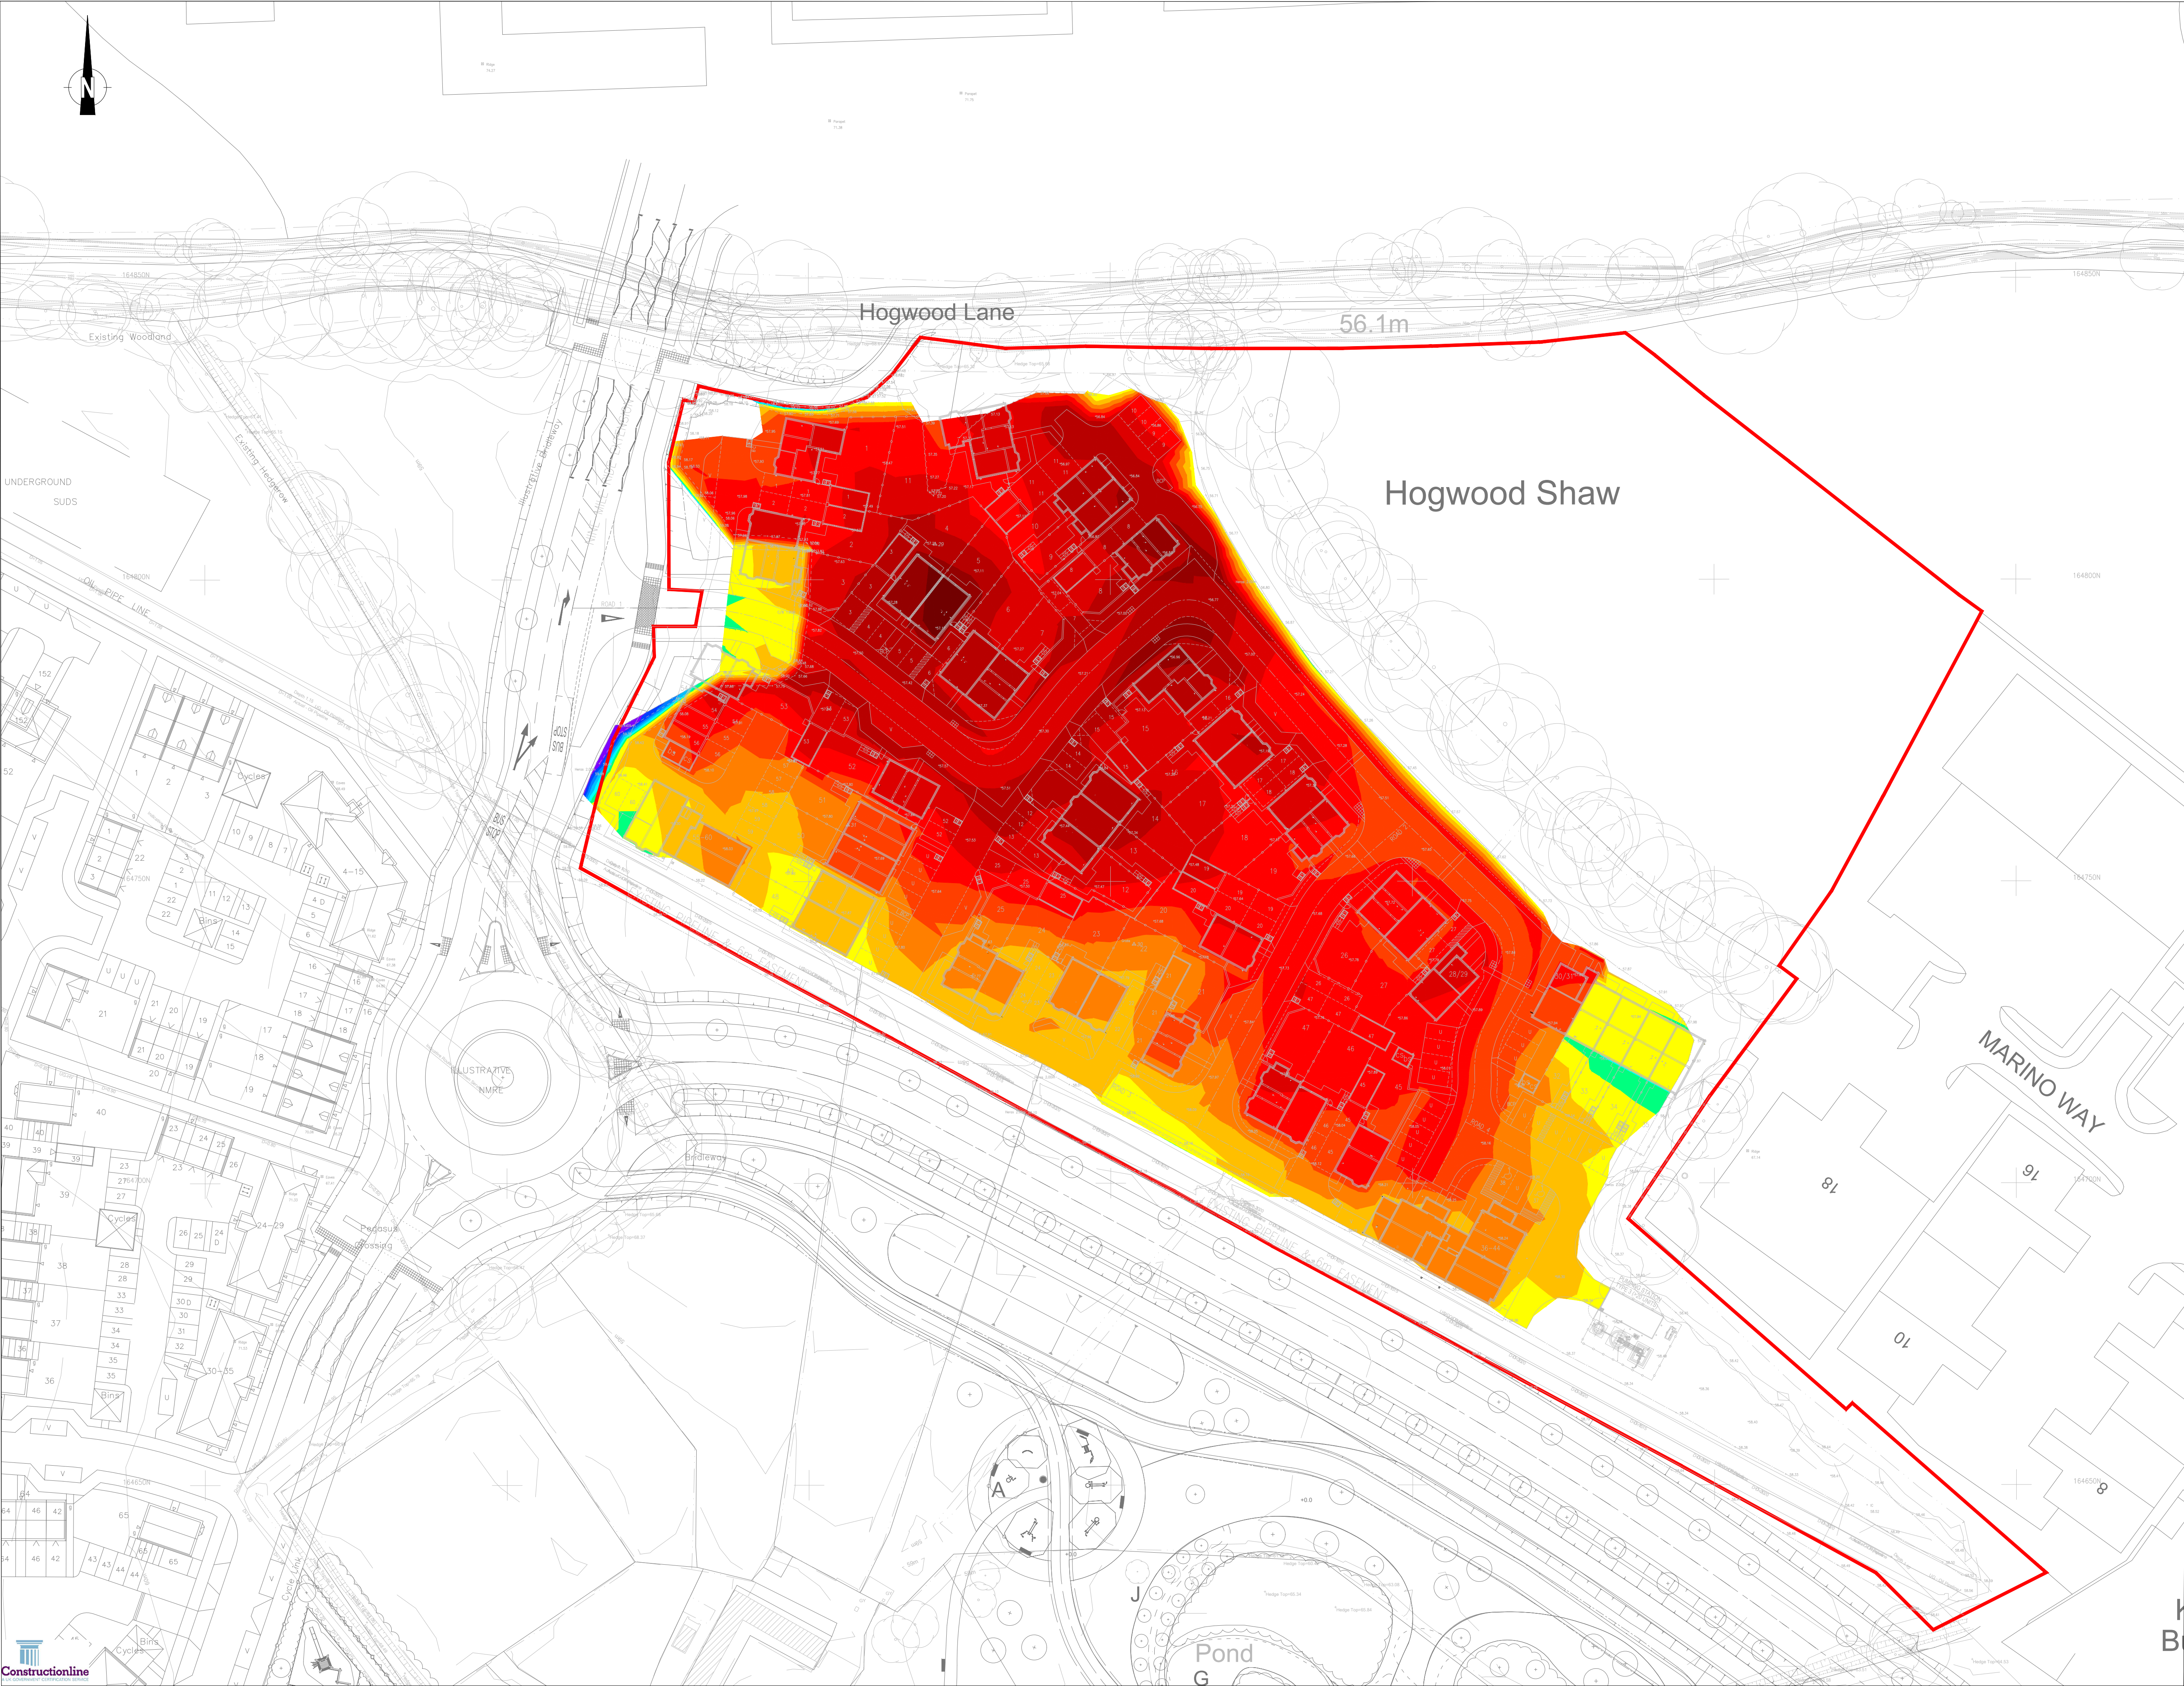

- NOTES:
1. DO NOT SCALE FROM THIS DRAWING.
 2. ALL DIMENSIONS ARE IN METRES, UNLESS STATED OTHERWISE.
 3. BASED ON INCOMING LAYOUT
'PLN-8-9-1001-PLANNING LAYOUTS - REV A'
PRODUCED BY BRIMSTONE DESIGN LTD.
 4. THIS DRAWING IS TO BE READ IN CONJUNCTION WITH ALL RELEVANT SCHEME DRAWINGS AND SPECIFICATIONS.
 5. PRIOR TO COMMENCING ANY WORKS OR SETTING OUT FOR THE WORKS, THE CONTRACTOR SHALL ESTABLISH CONTROL STATIONS BASED ON THE TOPOGRAPHICAL SURVEY SUPPLIED AND CONFIRM ORIENTATION OF THE SITE GRID.
 6. ALL EXISTING LEVELS TO BE CONFIRMED ON SITE PRIOR TO COMMENCEMENT OF ANY WORKS.
 7. ANY DISCREPANCIES WITH THE ORIGINAL SITE SURVEY MUST BE IMMEDIATELY REPORTED TO THE EMPLOYER.
 8. ALL WORKS WITHIN THE ADOPTED HIGHWAY TO BE CARRIED OUT IN ACCORDANCE WITH THE LATEST SPECIFICATION FOR HIGHWAY WORKS AND TO THE REQUIREMENTS OF THE LOCAL AUTHORITY

CUT & FILL VOLUMES		
TOTAL GROSS:	CUT: 22.3m ³	FILL: 11510.9m ³
NETT:		11488.6m ³

CUT Depth Bands		
Band 1	-0.00	-0.10
Band 2	-0.10	-0.20
Band 3	-0.20	-0.30
Band 4	-0.30	-0.40
Band 5	-0.40	-0.50
Band 6	-0.50	-0.60
FILL Depth Bands		
Band 1	0.00	0.20
Band 2	0.20	0.40
Band 3	0.40	0.60
Band 4	0.60	0.80
Band 5	0.80	1.00
Band 6	1.00	1.20
Band 7	1.20	1.40
Band 8	1.40	1.60
Band 9	1.60	1.80
Band 10	1.80	

- CUT & FILL NOTES:
- FINISHED GROUND LEVEL IS BASED ON THE PROPOSED LEVELS COMPLETED BY SMA AS SHOWN ON DRAWINGS
 - THE CUT & FILL VOLUMES CALCULATED ARE BASED ON A SURFACE COMPARISON BETWEEN PROPOSED LEVELS & EXISTING GROUND LEVELS. FOR FURTHER CALCULATIONS INCLUDING ARISING, TOPSOIL & SUBSOIL VOLUMES PLEASE REFER TO THE SMA EARTHWORKS CALCULATION SHEET FOR PARCEL 9

C01	UPDATED TO SUIT LATEST TOPO AND CHANGED TO ISOPACHYTE LAYOUT	TA	KJM	29.10.24
Rev	Description	Dwn	Chk	Date
REVISIONS				
Preliminary Issue	✓	Submitted for S104		
Planning Issue		Issued for Tender	✓	
Submitted for S38		Issued for Construction		
Submitted for S278		As Built		
DRAWING STATUS				

STUART MICHAEL ASSOCIATES
CONSULTING ENGINEERS

Stuart Michael Associates Ltd
Coombe House, Coombe Square, Thatcham, Berkshire RG19 4JF

T: 01635 867 711 e: mail@stuartmichael.co.uk
F: 01635 861 715 w: www.stuartmichael.co.uk

DAVID WILSON HOMES
WHERE QUALITY LIVES

BARRATT HOMES

FINCHWOOD PARK
PARCEL 9

CUT & FILL PLAN