


RIISING MAIN DATUM 54.000

CHAINAGE	0.000	10.000	20.000	30.000	40.000	50.000	60.000	70.000	80.000	90.000	100.000	110.000	120.000	130.000	140.000	150.000	154.459	160.000	170.000	180.000	190.000	200.000	210.000	220.000	230.000	240.000	250.000	260.000	270.000	279.303
EXISTING GROUND LEVEL	58.306	58.300	58.300	58.300	58.261	58.223	58.113	57.998	57.915	57.818	57.743	57.622	57.521	57.425	57.274	57.077	56.996	56.950	56.909	56.922	57.146	57.285	57.408	57.516	57.515	57.476	57.475	57.629	57.943	58.231
PROPOSED GROUND LEVEL	58.750	58.685	58.453	58.608	58.550	58.657	58.849	58.778	58.716	58.610	58.478	58.379	58.274	58.170	58.105	58.080	58.082	58.095	58.112	58.227	58.318	58.394	58.465	58.539	58.614	58.679	58.762	58.845	58.916	58.990
RIISING MAIN INVERT LEVEL	57.610	57.550	57.490	57.430	57.370	57.310	57.250	57.190	57.130	57.070	57.010	56.950	56.890	56.830	56.770	56.713	56.711	56.708	56.613	56.890	56.966	57.043	57.120	57.195	57.274	57.350	57.427	57.504	57.581	57.647

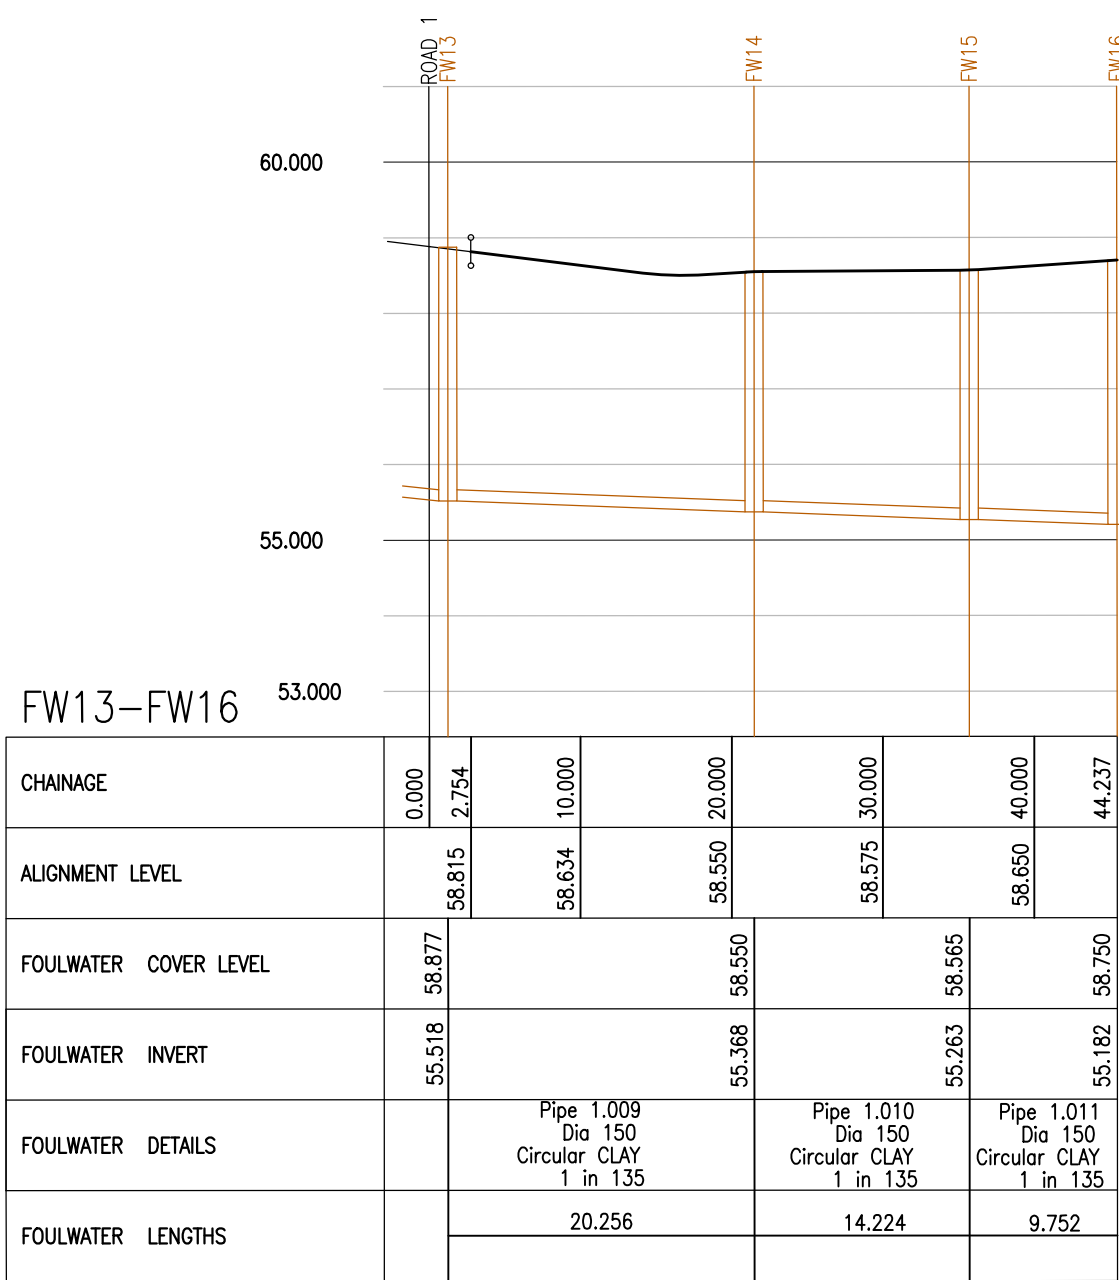

FW13-FW16

- NOTES:
- DO NOT SCALE FROM THIS DRAWING.
 - ALL DIMENSIONS ARE IN METRES, UNLESS STATED OTHERWISE.
 - BASED ON INCOMING LAYOUT 'PLN-8-9-1001-PLANNING LAYOUTS - REV A' PRODUCED BY BRIMSTONE DESIGN LTD.
 - THIS DRAWING IS TO BE READ IN CONJUNCTION WITH ALL RELEVANT SCHEME DRAWINGS AND SPECIFICATIONS.
 - PRIOR TO COMMENCING ANY WORKS OR SETTING OUT FOR THE WORKS, THE CONTRACTOR SHALL ESTABLISH CONTROL STATIONS BASED ON THE TOPOGRAPHICAL SURVEY SUPPLIED AND CONFIRM ORIENTATION OF THE SITE GRID.
 - ALL EXISTING LEVELS TO BE CONFIRMED ON SITE PRIOR TO COMMENCEMENT OF ANY WORKS.
 - ANY DISCREPANCIES WITH THE ORIGINAL SITE SURVEY MUST BE IMMEDIATELY REPORTED TO THE EMPLOYER.
 - ALL WORKS WITHIN THE ADOPTED HIGHWAY TO BE CARRIED OUT IN ACCORDANCE WITH THE LATEST SPECIFICATION FOR HIGHWAY WORKS AND TO THE REQUIREMENTS OF THE LOCAL AUTHORITY

KEY	
—	PROPOSED GROUND LINE
- - -	EXISTING GROUND LINE
- - -	PROPOSED RIISING MAIN
- - -	PROPOSED TRACER TAPE

Rev	Description	Drn	Chk	Date
C01	TRACER TAPE ADDED	TV	TA	12.11.24
P03	CHAINAGE ADDED TO WASHOUT CHAMBER	TV	TA	24.09.24
P02	UPDATED TO SUIT F04S COMMENTS	TV	TA	23.09.24
REVISIONS				
Preliminary Issue	✓	Submitted for S104		
Planning Issue		Issued for Tender	✓	
Submitted for S38		Issued for Construction		
Submitted for S278		As Built		
DRAWING STATUS				

STUART MICHAEL ASSOCIATES
CONSULTING ENGINEERS

Stuart Michael Associates Ltd
Coombe House, Coombe Square, Thatcham, Berkshire RG19 4JF
T: 01635 867 711 e: mail@stuartmichael.co.uk
F: 01635 861 715 w: www.stuartmichael.co.uk

DAVID WILSON HOMES
WHERE QUALITY LIVES

BARRATT HOMES

FINCHWOOD PARK
PARCEL 9

RIISING MAIN & FOUL SEWER LONG
SECTIONS

DATE	DRAWN	CHECKED	SCALE
SEP' 2024	TV	TA	1:500H 1:100V@A1
DRAWING NO.	H8686-SMA-XX-XX-DR-CE-300178	REV	SMA PROJECT NO. 6860
This drawing is the copyright of Stuart Michael Associates Limited. It may not be reproduced or amended without the written approval of Stuart Michael Associates			