



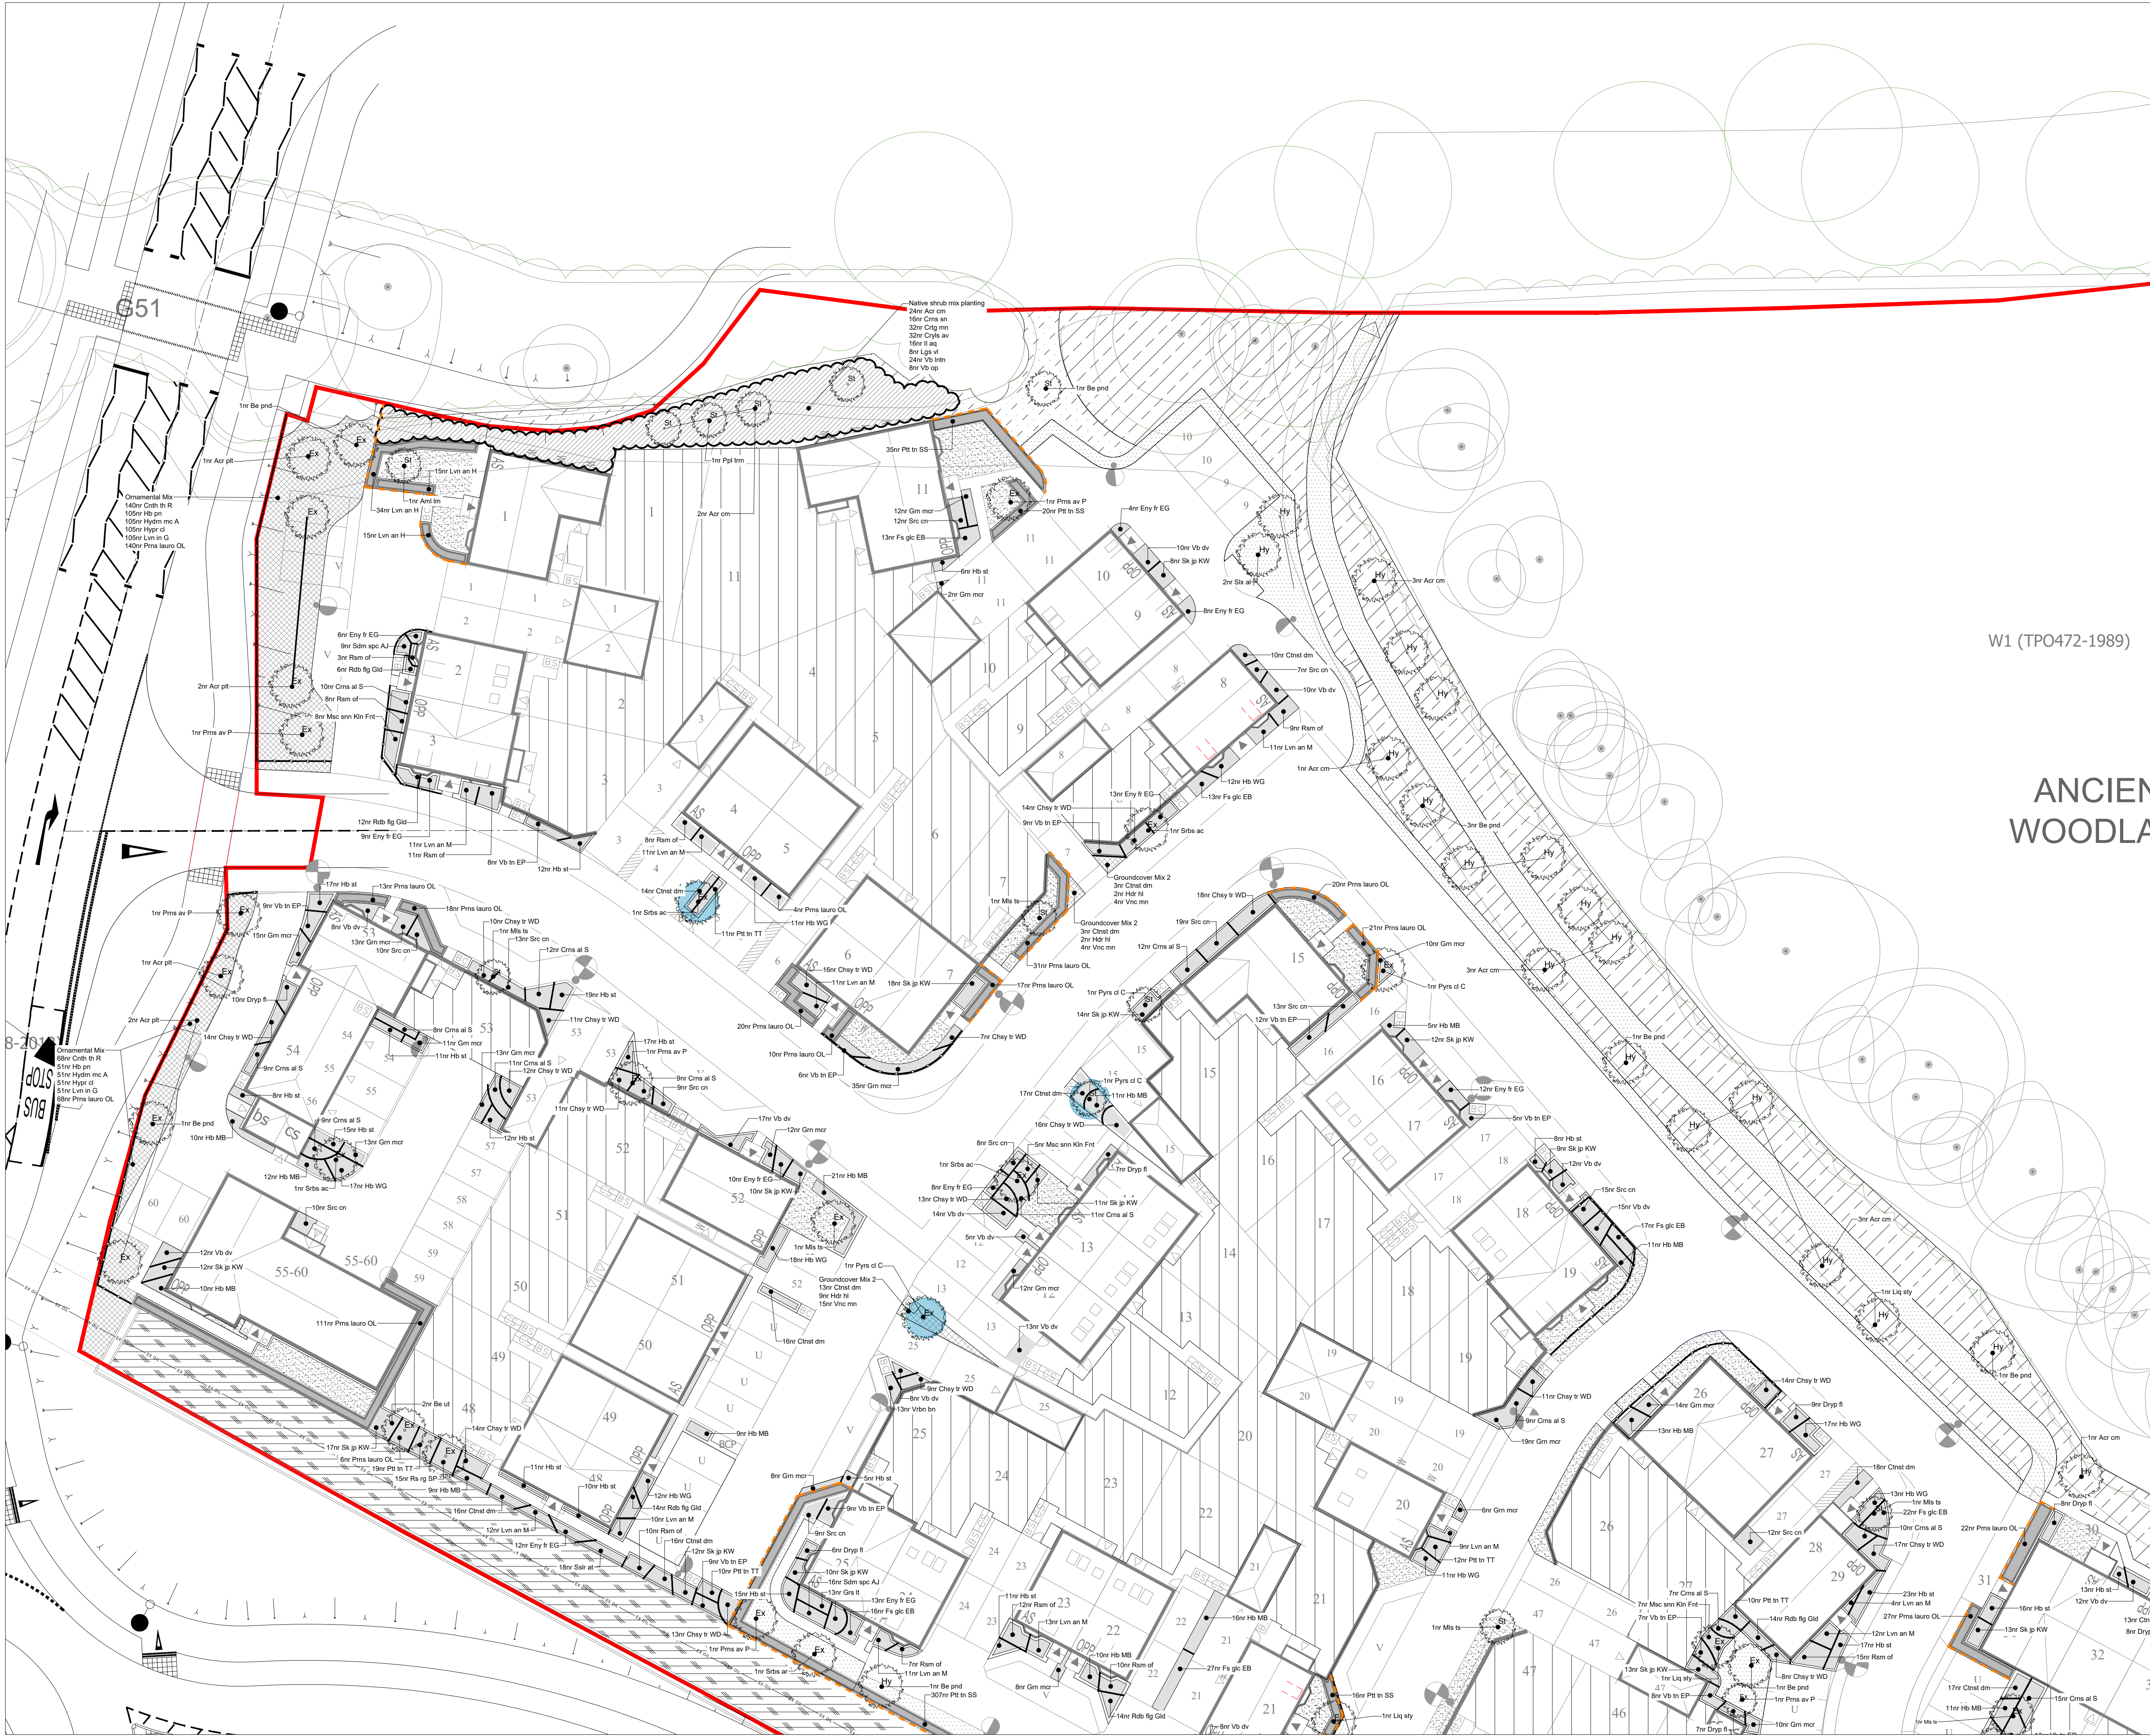

© 2022 RPS Group
 Notes
 1. This drawing has been prepared in accordance with the scope of RPS's appointment with its client and is subject to the terms and conditions of that appointment. RPS accepts no liability for any use of this document other than by its client and only for the purposes for which it was prepared and provided.
 2. If received electronically it is the recipients responsibility to print to correct scale. Only written dimensions should be used.
 3. Where applicable Ordnance Survey (c) Crown Copyright 2022
 All rights reserved. Licence number 0100031673

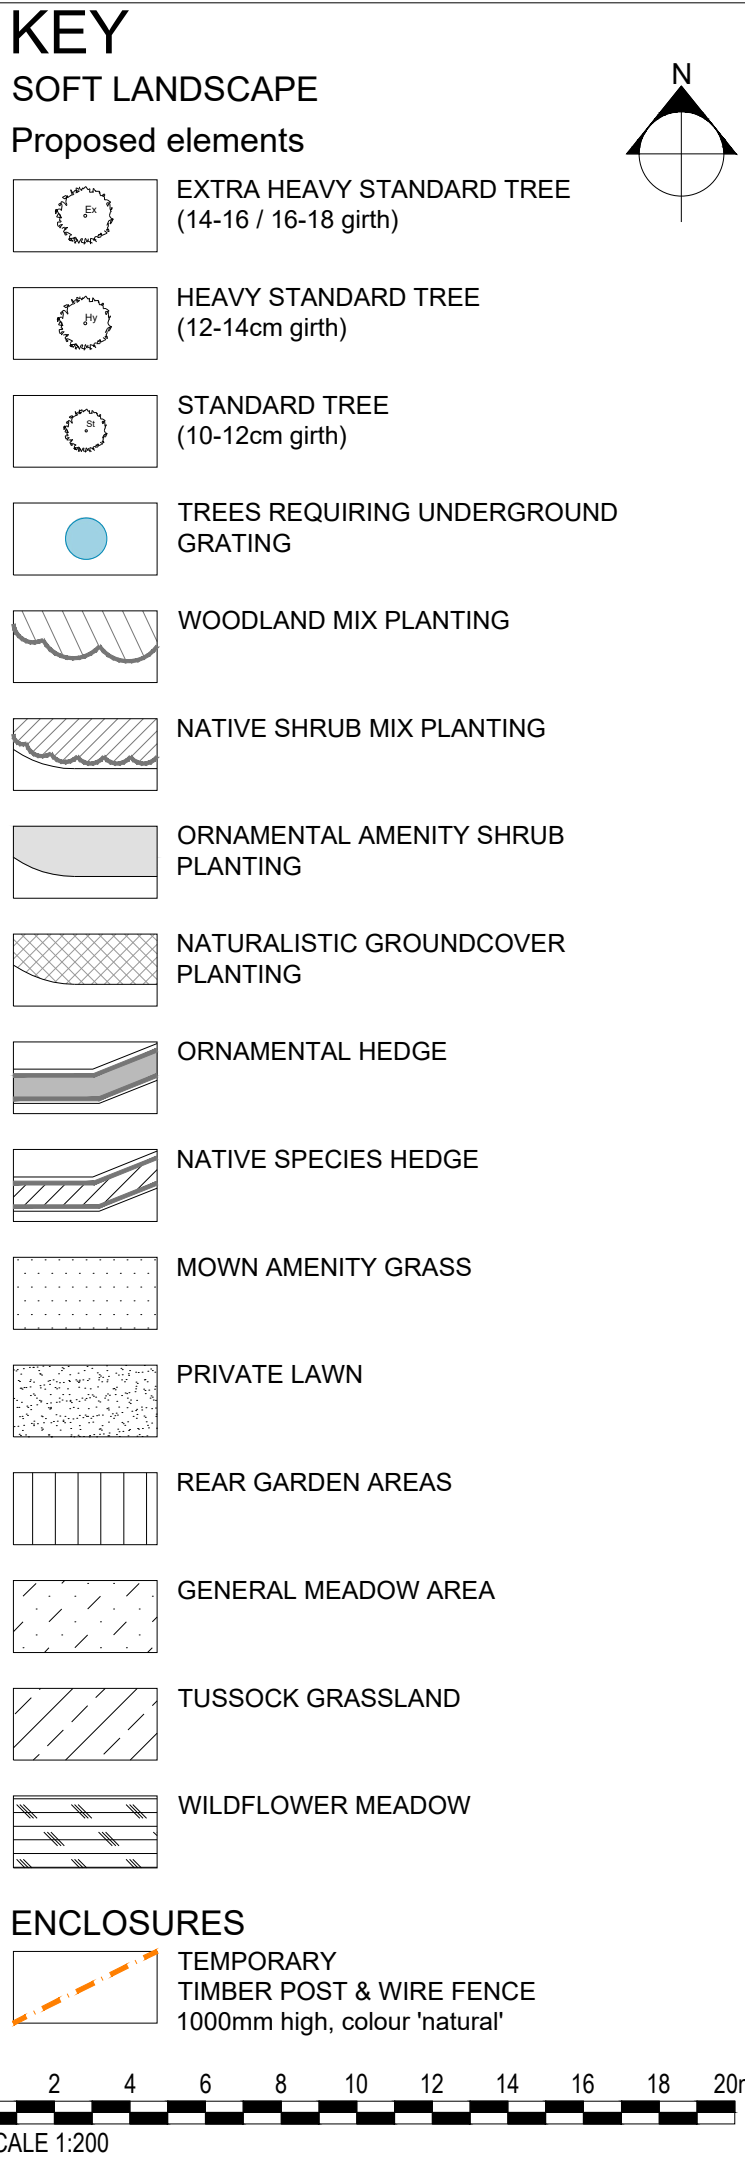

rps MAKING COMPLEX EASY

Lakesbury House, Hittingbury Road, Chandlers Ford, Hampshire SO53 5SS
 T: 02380 810 440 E: rpsso@rpsgroup.com

Client **BWD Southern Counties**

Project **Hogwood Farm Finchampstead**

Title **Parcel 9 Softworks 1 of 2**

Status **PLANNING** Drawn By **JRL** PM/Checked by **CP**

Job Ref **JSL4360** Scale **@ A1 1:200** Date Created **April 2022**

RPS Drawing / Figure Number **PLN-9-5001** Rev **H**

rpsgroup.com