


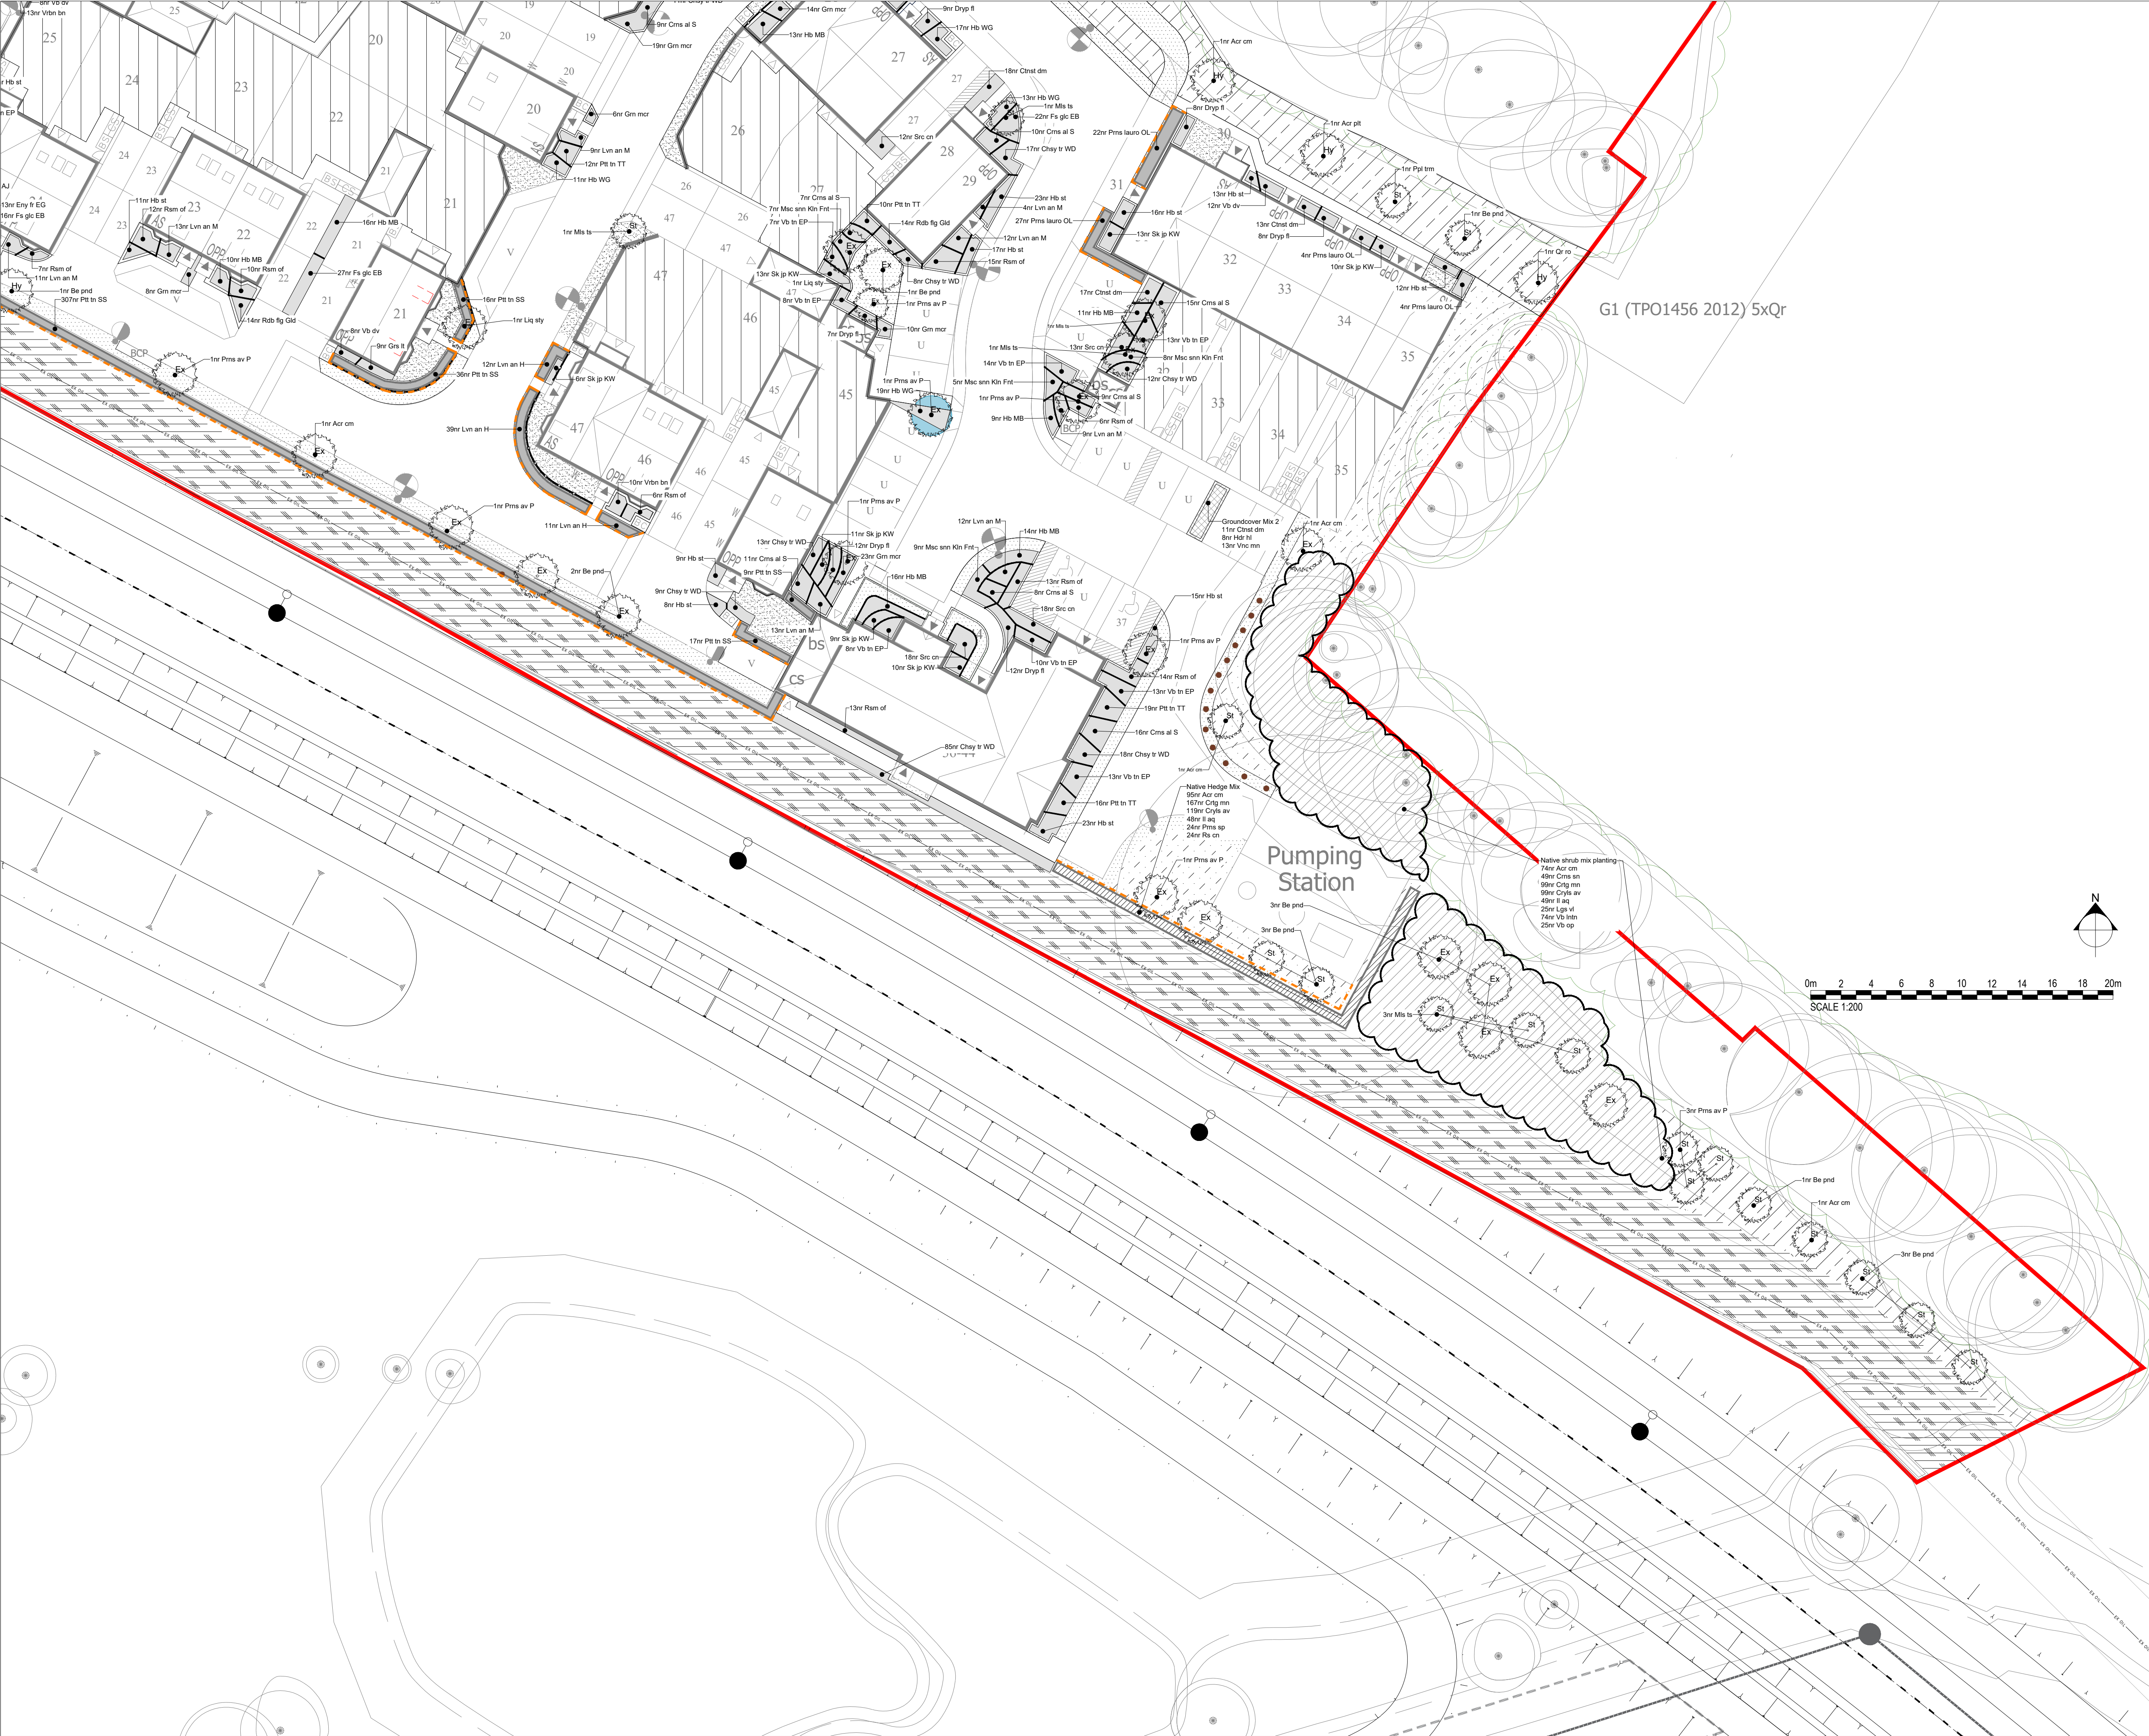

© 2022 RPS Group
Notes
1. This drawing has been prepared in accordance with the scope of RPS's appointment with its client and is subject to the terms and conditions of that appointment. RPS accepts no liability for any use of this document other than by its client and only for the purposes for which it was prepared and provided.
2. If received electronically it is the recipients responsibility to print to correct scale. Only written dimensions should be used.
3. Where applicable Ordnance Survey (c) Crown Copyright 2022
All rights reserved. Licence number 0100031673

KEY

SOFT LANDSCAPE

Proposed elements

EXTRA HEAVY STANDARD TREE
(14-16 / 16-18 girth)

HEAVY STANDARD TREE
(12-14cm girth)

STANDARD TREE
(10-12cm girth)

TREES REQUIRING UNDERGROUND
GRATING

WOODLAND MIX PLANTING

NATIVE SHRUB MIX PLANTING

ORNAMENTAL AMENITY SHRUB
PLANTING

NATURALISTIC GROUNDCOVER
PLANTING

ORNAMENTAL HEDGE

NATIVE SPECIES HEDGE

MOWN AMENITY GRASS

PRIVATE LAWN

REAR GARDEN AREAS

GENERAL MEADOW AREA

TUSOCK GRASSLAND

WILDFLOWER MEADOW

ENCLOSURES

TEMPORARY
TIMBER POST & WIRE FENCE
1000mm high, colour 'natural'

H	Removal of Trees and Hedge south of Oil Pipeline	KW	CP	June 24
G	Updated Planting Surrounding Apartment Blocks	KW	CP	Jan 24
F	Added Tree Pit Detail	KW	CP	Jan 24
E	Minor Amend	CP	DC	Oct 23
D	Updated to latest layout and comments	DA	CP	Oct 23
C	Updated to latest layout	NG	CP	Feb 23
B	Updated to new layout	JMB	CP	Sep 22
A	Updated to new layout	JMB	CP	May 22
Rev	Description	By	CB	Date

MAKING
COMPLEX
EASY

Lakesbury House, Hittingbury Road, Chandlers Ford,
Hampshire SO53 5SS
T: 02380 810 440 E: rpso@rpsgroup.com

Client **BWD Southern Counties**

Project **Hogwood Farm
Finchampstead**

Title **Parcels 9
Softworks 2 of 2**

Status **PLANNING**

Drawn By **JRL**

PM/Checked by **CP**

Job Ref **JSL4360**

Scale @ A1 **1:200**

Date Created **April 2022**

RPS Drawing / Figure Number **PLN-9-5002**

Rev **H**

rpsgroup.com