


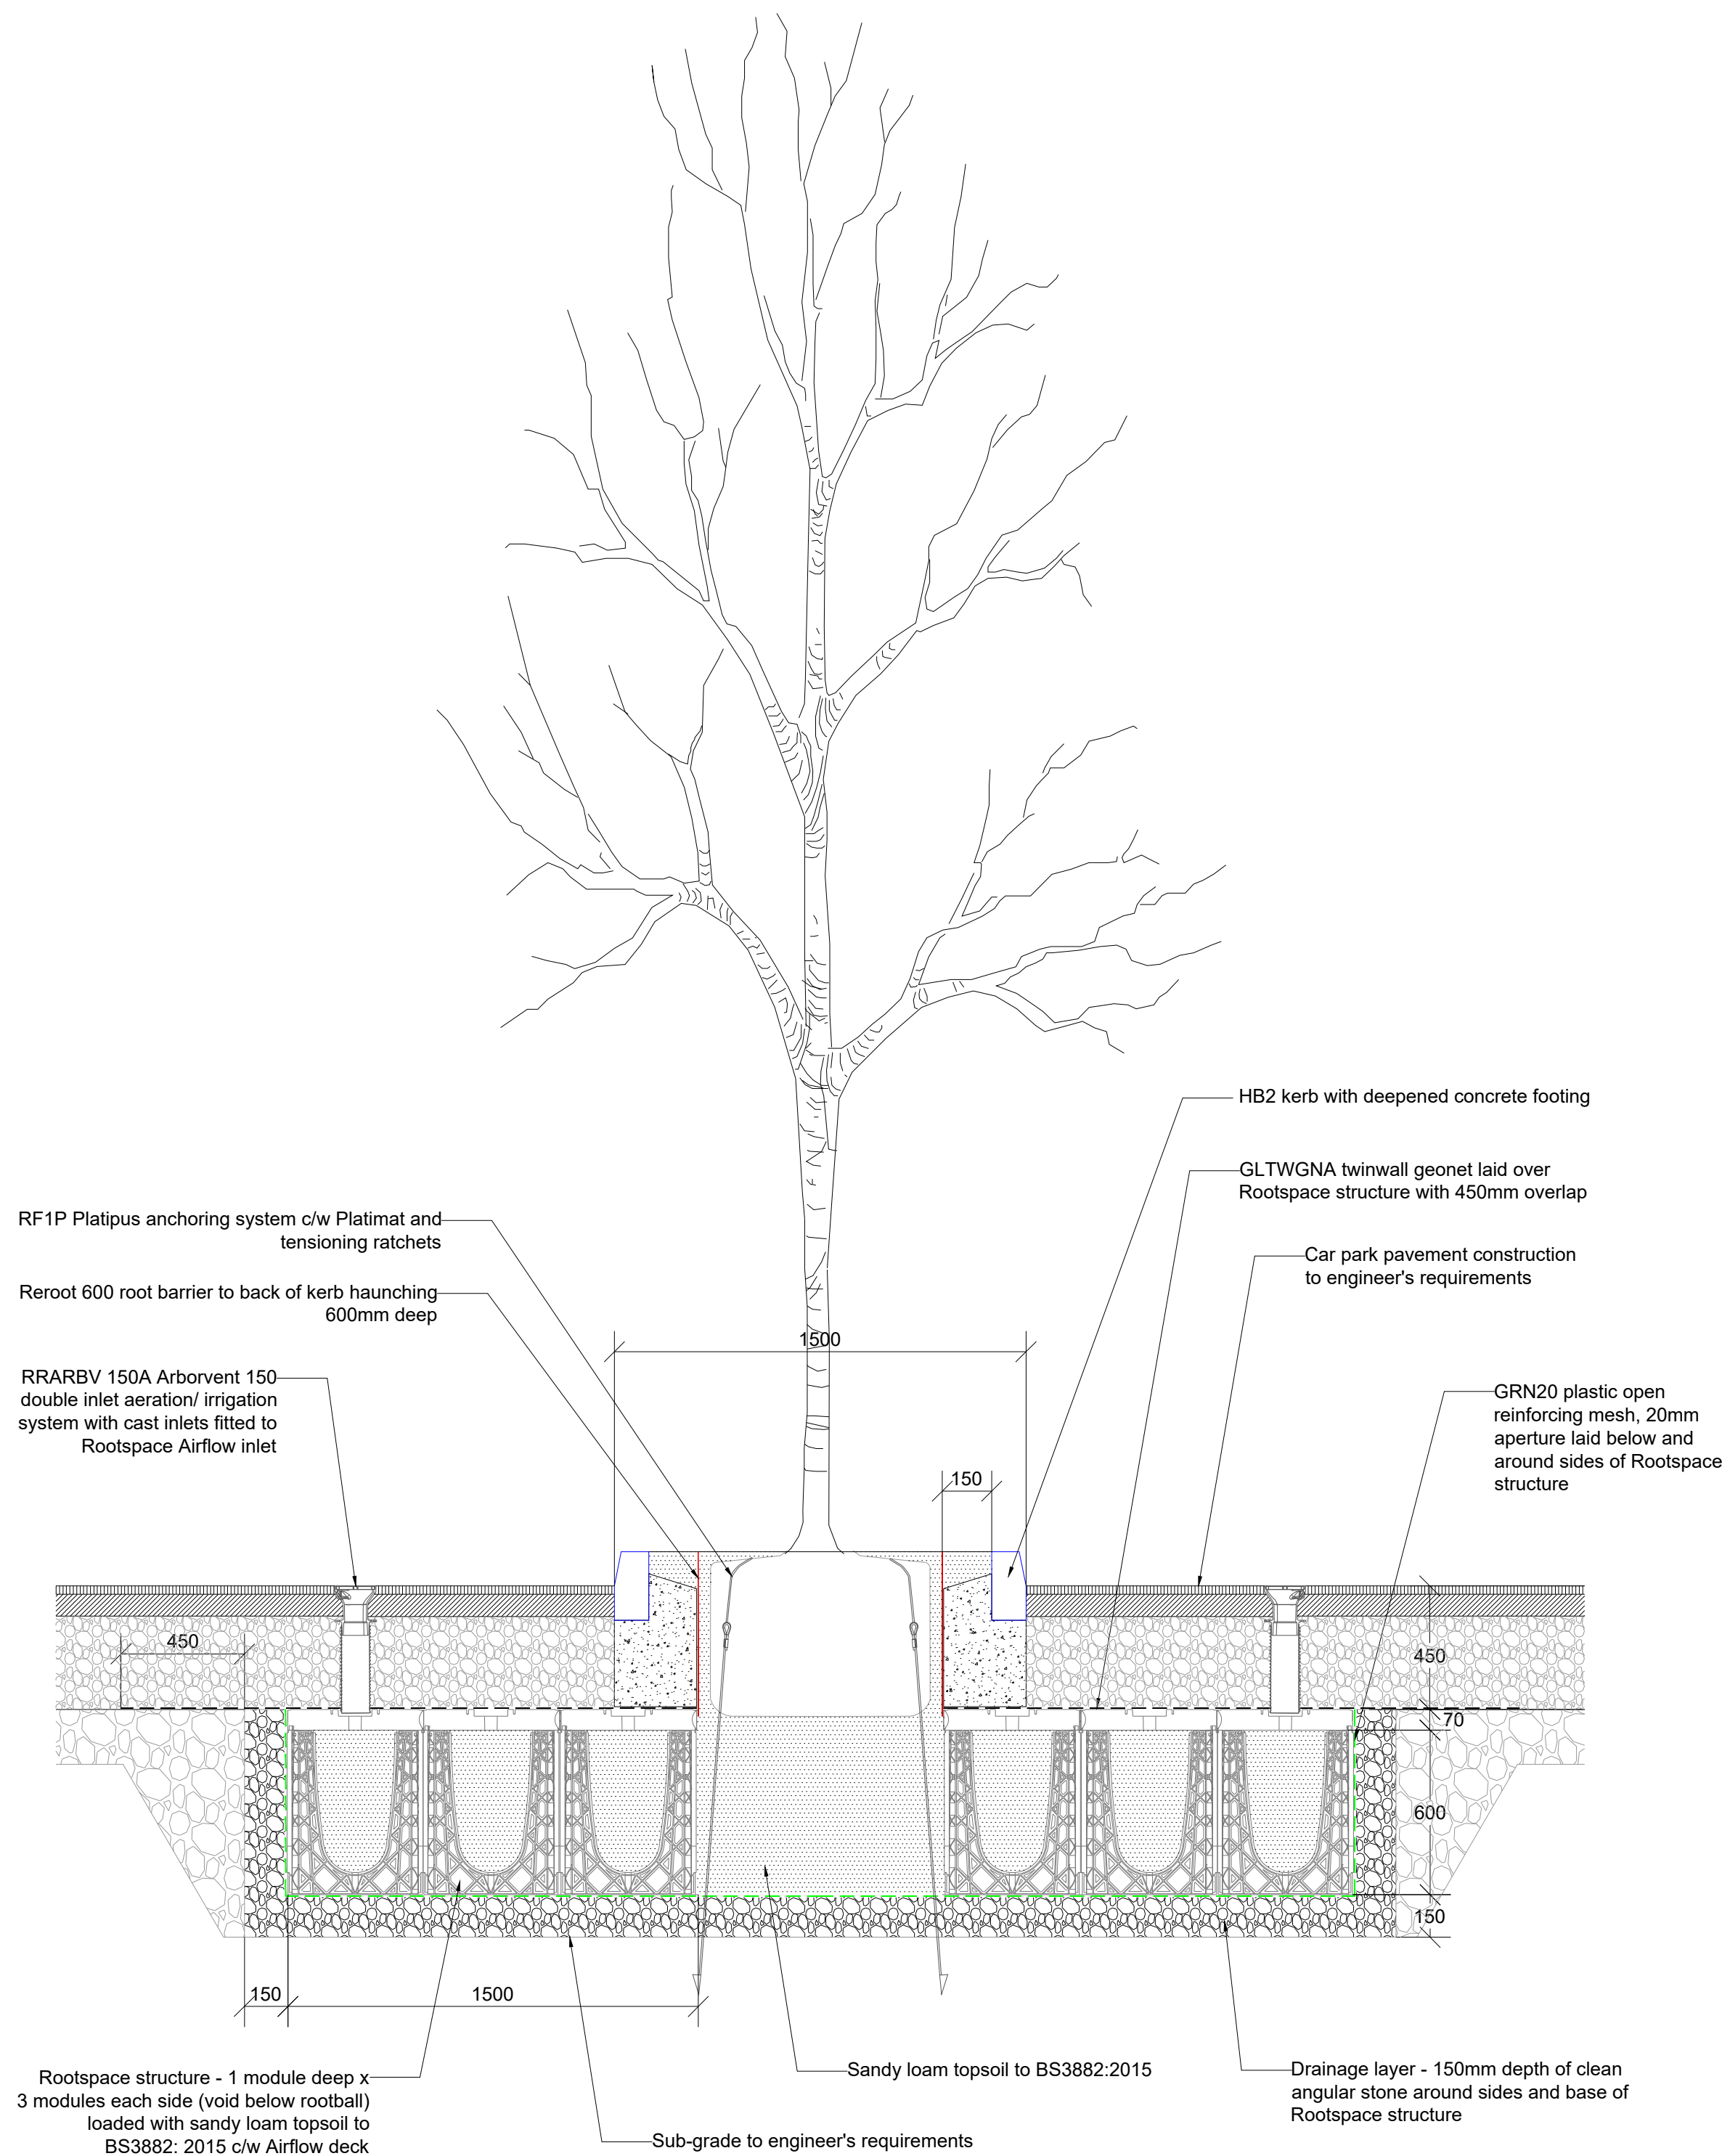

Tree Pit in Restricted Area of Soft landscape with Crate Detail

© 2022 RPS Group
Notes
1. This drawing has been prepared in accordance with the scope of RPS's appointment with its client and is subject to the terms and conditions of that appointment. RPS accepts no liability for any use of this document other than by its client and only for the purposes for which it was prepared and provided.
2. If received electronically it is the recipients responsibility to print to correct scale. Only written dimensions should be used.
3. Where applicable Ordnance Survey (c) Crown Copyright 2022
All rights reserved. Licence number 0100031673

Drawing shows principle only and is subject to Detailed Design to be adapted to suit the site circumstances

Principle shown to be adapted as necessary to ensure that minimum rooting volumes for each species implicated on the plan, in accordance with Green Blue Urban Soil Volume Guide v2



MAKING
COMPLEX
EASY

A TETRA TECH COMPANY

Lakesbury House, Hittingbury Road, Chandlers Ford,
Hampshire SO53 5SS
T: 02380 810 440 E: rpssso@rpsgroup.com

Client

BDW Southern Counties

Project

Parcel 9
Hogwood Farm
Finchampstead

Title

Illustrative Tree Pit Details
Constrained Tree Pit

Status

PLANNING

Drawn By

DA

PM/Checked by

CP

Job Ref

JSL4360

Scale @ A1

1:20

Date Created

Jan 2024

RPS Drawing / Figure Number

PLN-9-5402

Rev

-

[rpsgroup.com](https://www.rpsgroup.com)