

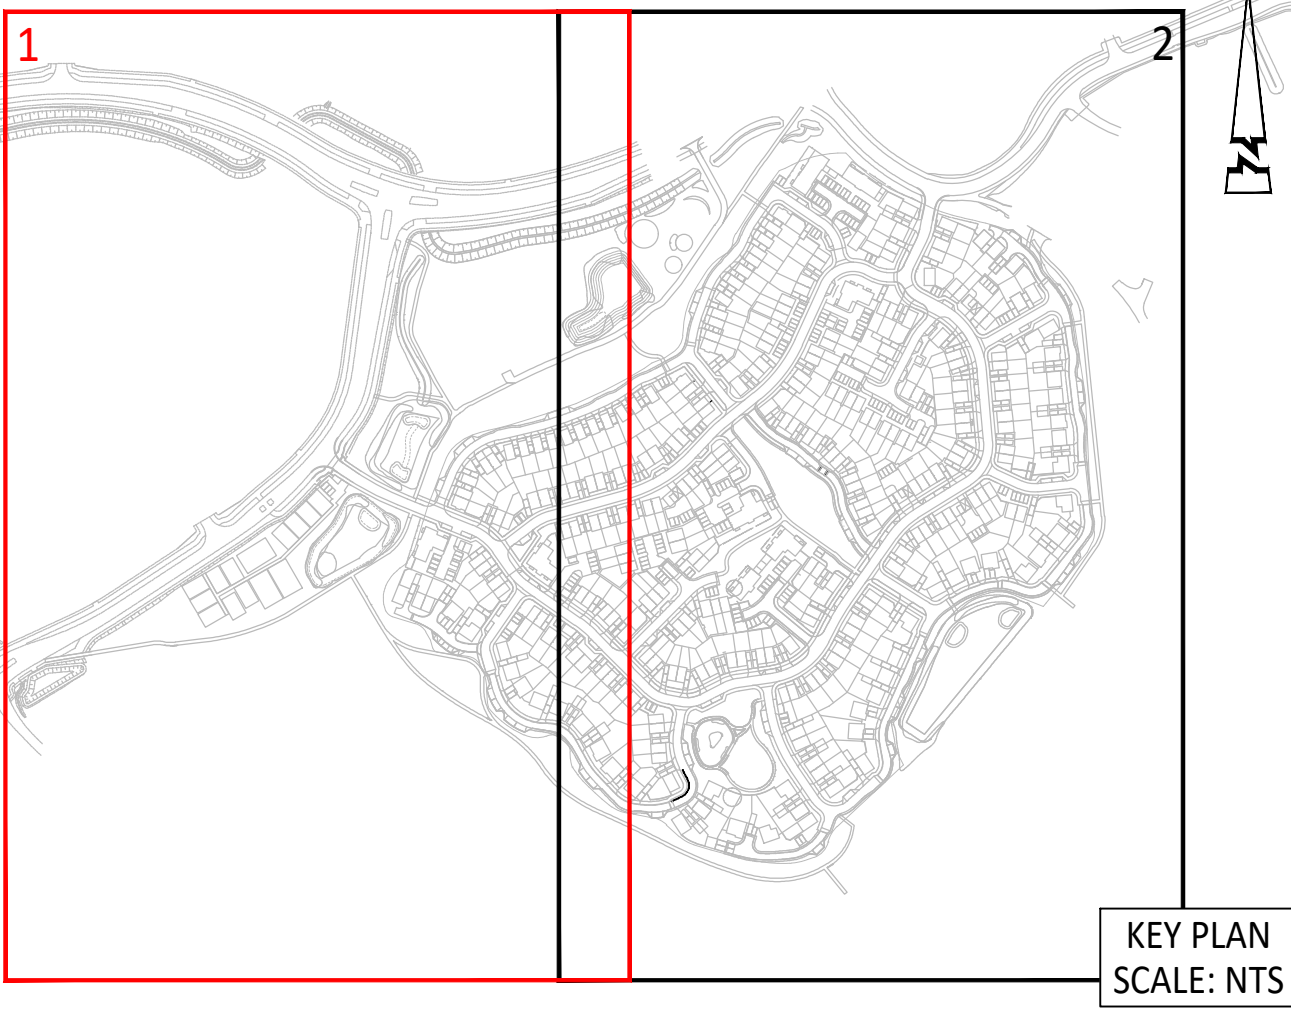


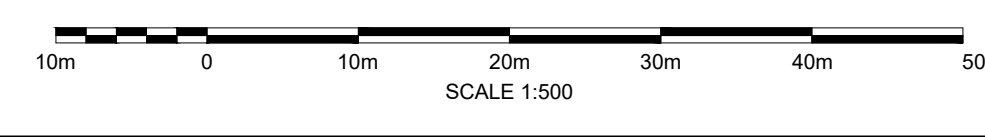

© ABLEY LETCHFORD PARTNERSHIP LTD.
This drawing should not be reproduced without consent.

- GENERAL NOTES:
1. Do not scale.
 2. This drawing is to be read in conjunction with and checked against all other drawings, Engineering details, Specification and any structural, geotechnical or other specialist document provided.
 3. The proposed works on this drawing could impact on existing services/ statutory undertakers apparatus, therefore the contractor should check the position of existing services on site prior to starting work.
 4. Any anomaly or contradiction between any of the above is to be reported to the Engineer.

- GENERAL KEY:
- Tree root protection area
 - Proposed embankment - no steeper than 1:3 slopes
 - Link Road Back of Cycleway Levels
 - Proposed Spot Levels
 - Existing Levels
- CARRIAGEWAY KEY:
- Alignment channage
 - Major contour (250mm interval)
 - Minor contour (50mm interval)
 - Back of footway levels
- BASIN AND SWALE KEY:
- Major contour (1000mm interval)
 - Minor contour (100mm interval)
- LANDSCAPED FOOTPATHS KEY:
- Major contour (250mm interval)
 - Minor contour (50mm interval)
 - Footpath channel levels

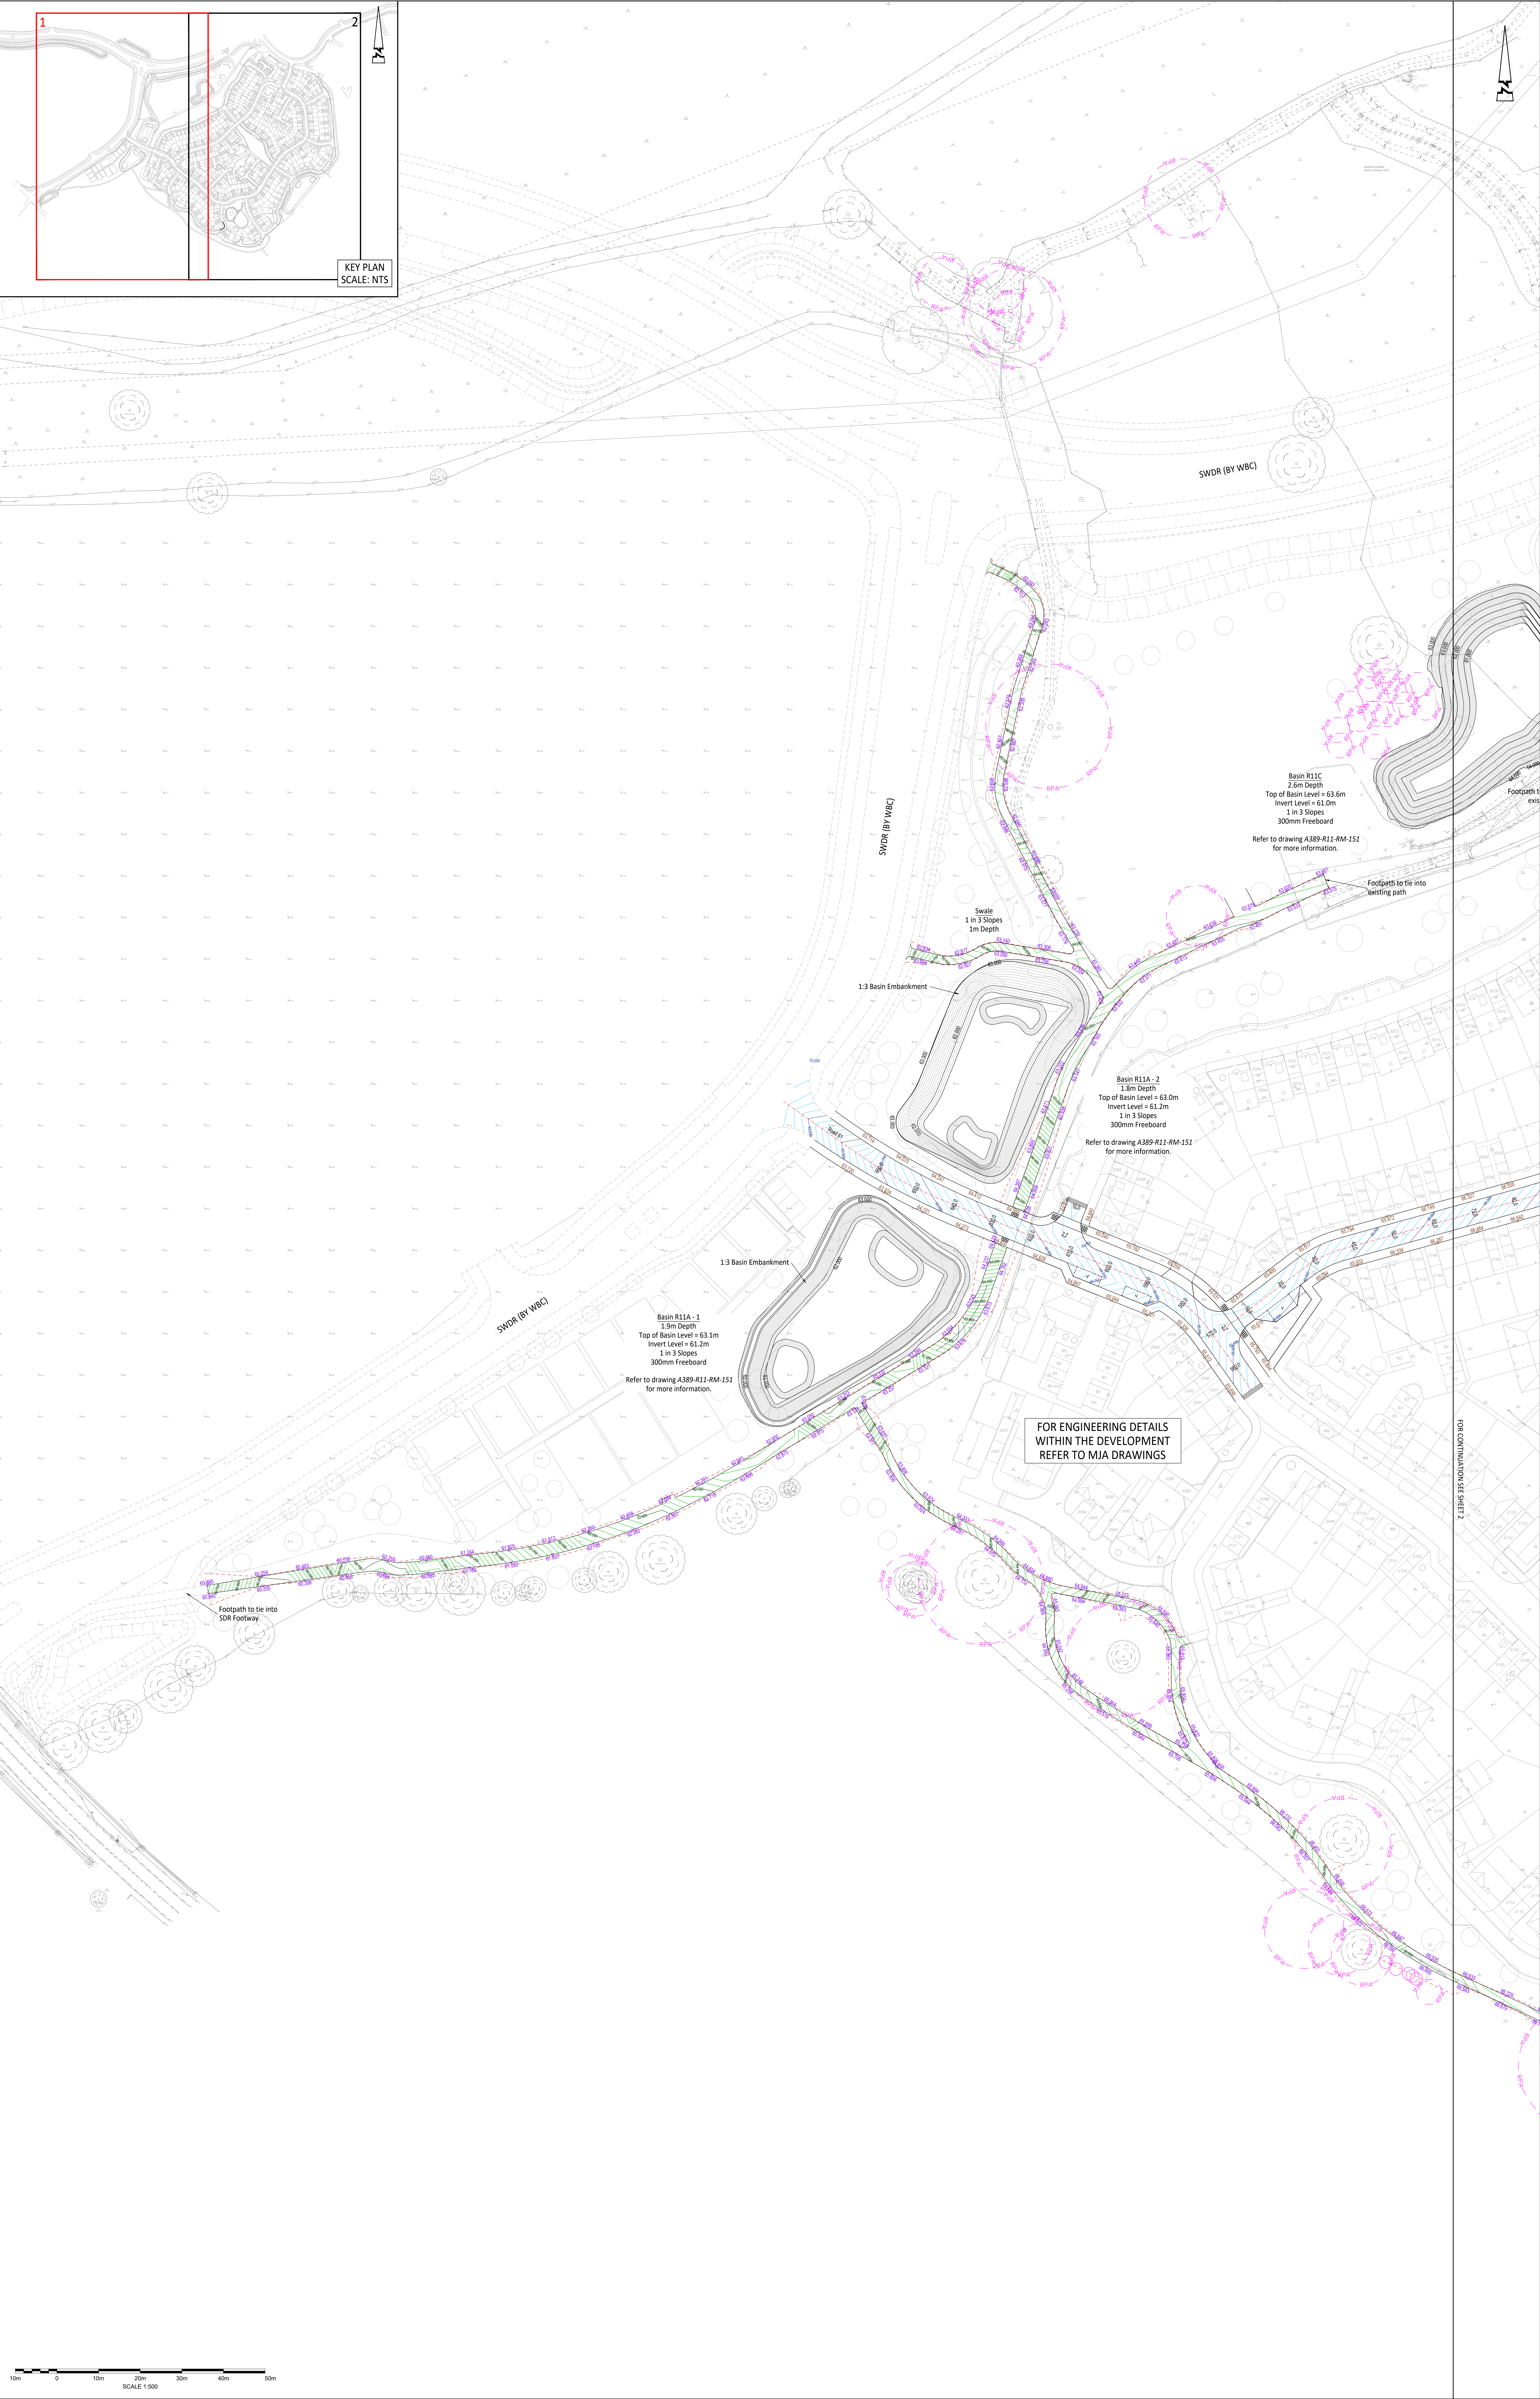

A		03/25	FIRST ISSUE	JAB	RF
Rev	Desc	Drawn	Checked	Drawn	Checked
ABLEY LETCHFORD PARTNERSHIP 3 Tealgate, Chamham Park Hungerford, Berkshire RG17 0YT www.alpce.co.uk Tel: 01488 684390					
Client KIER PROPERTY DEVELOPMENTS LIMITED					
Project SOUTH WOKINGHAM SDL PHASE 2B R11 RESERVED MATTERS APPLICATION					
Title PROPOSED LEVELS AND CONTOURS SHEET 1					
Status					
Scale	1:500 @ A0	Date	MARCH 2025	Drawn	JJS
Checked	RF	Project			
Drawing No.				Revision	
A389-R11-RM-001				A	