

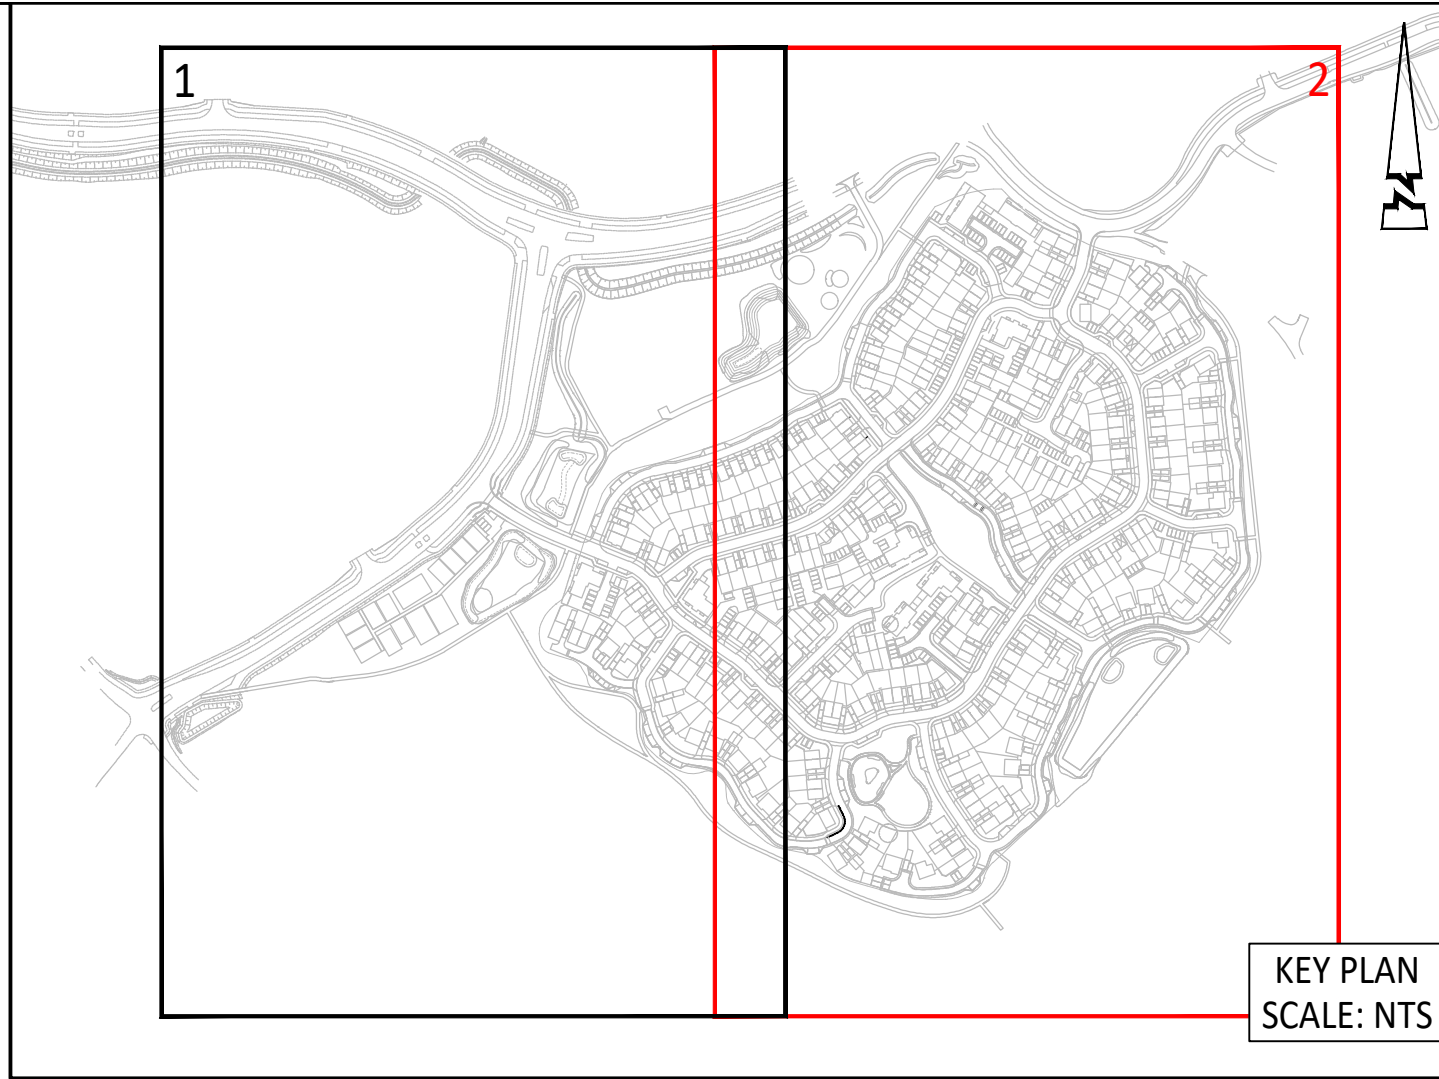


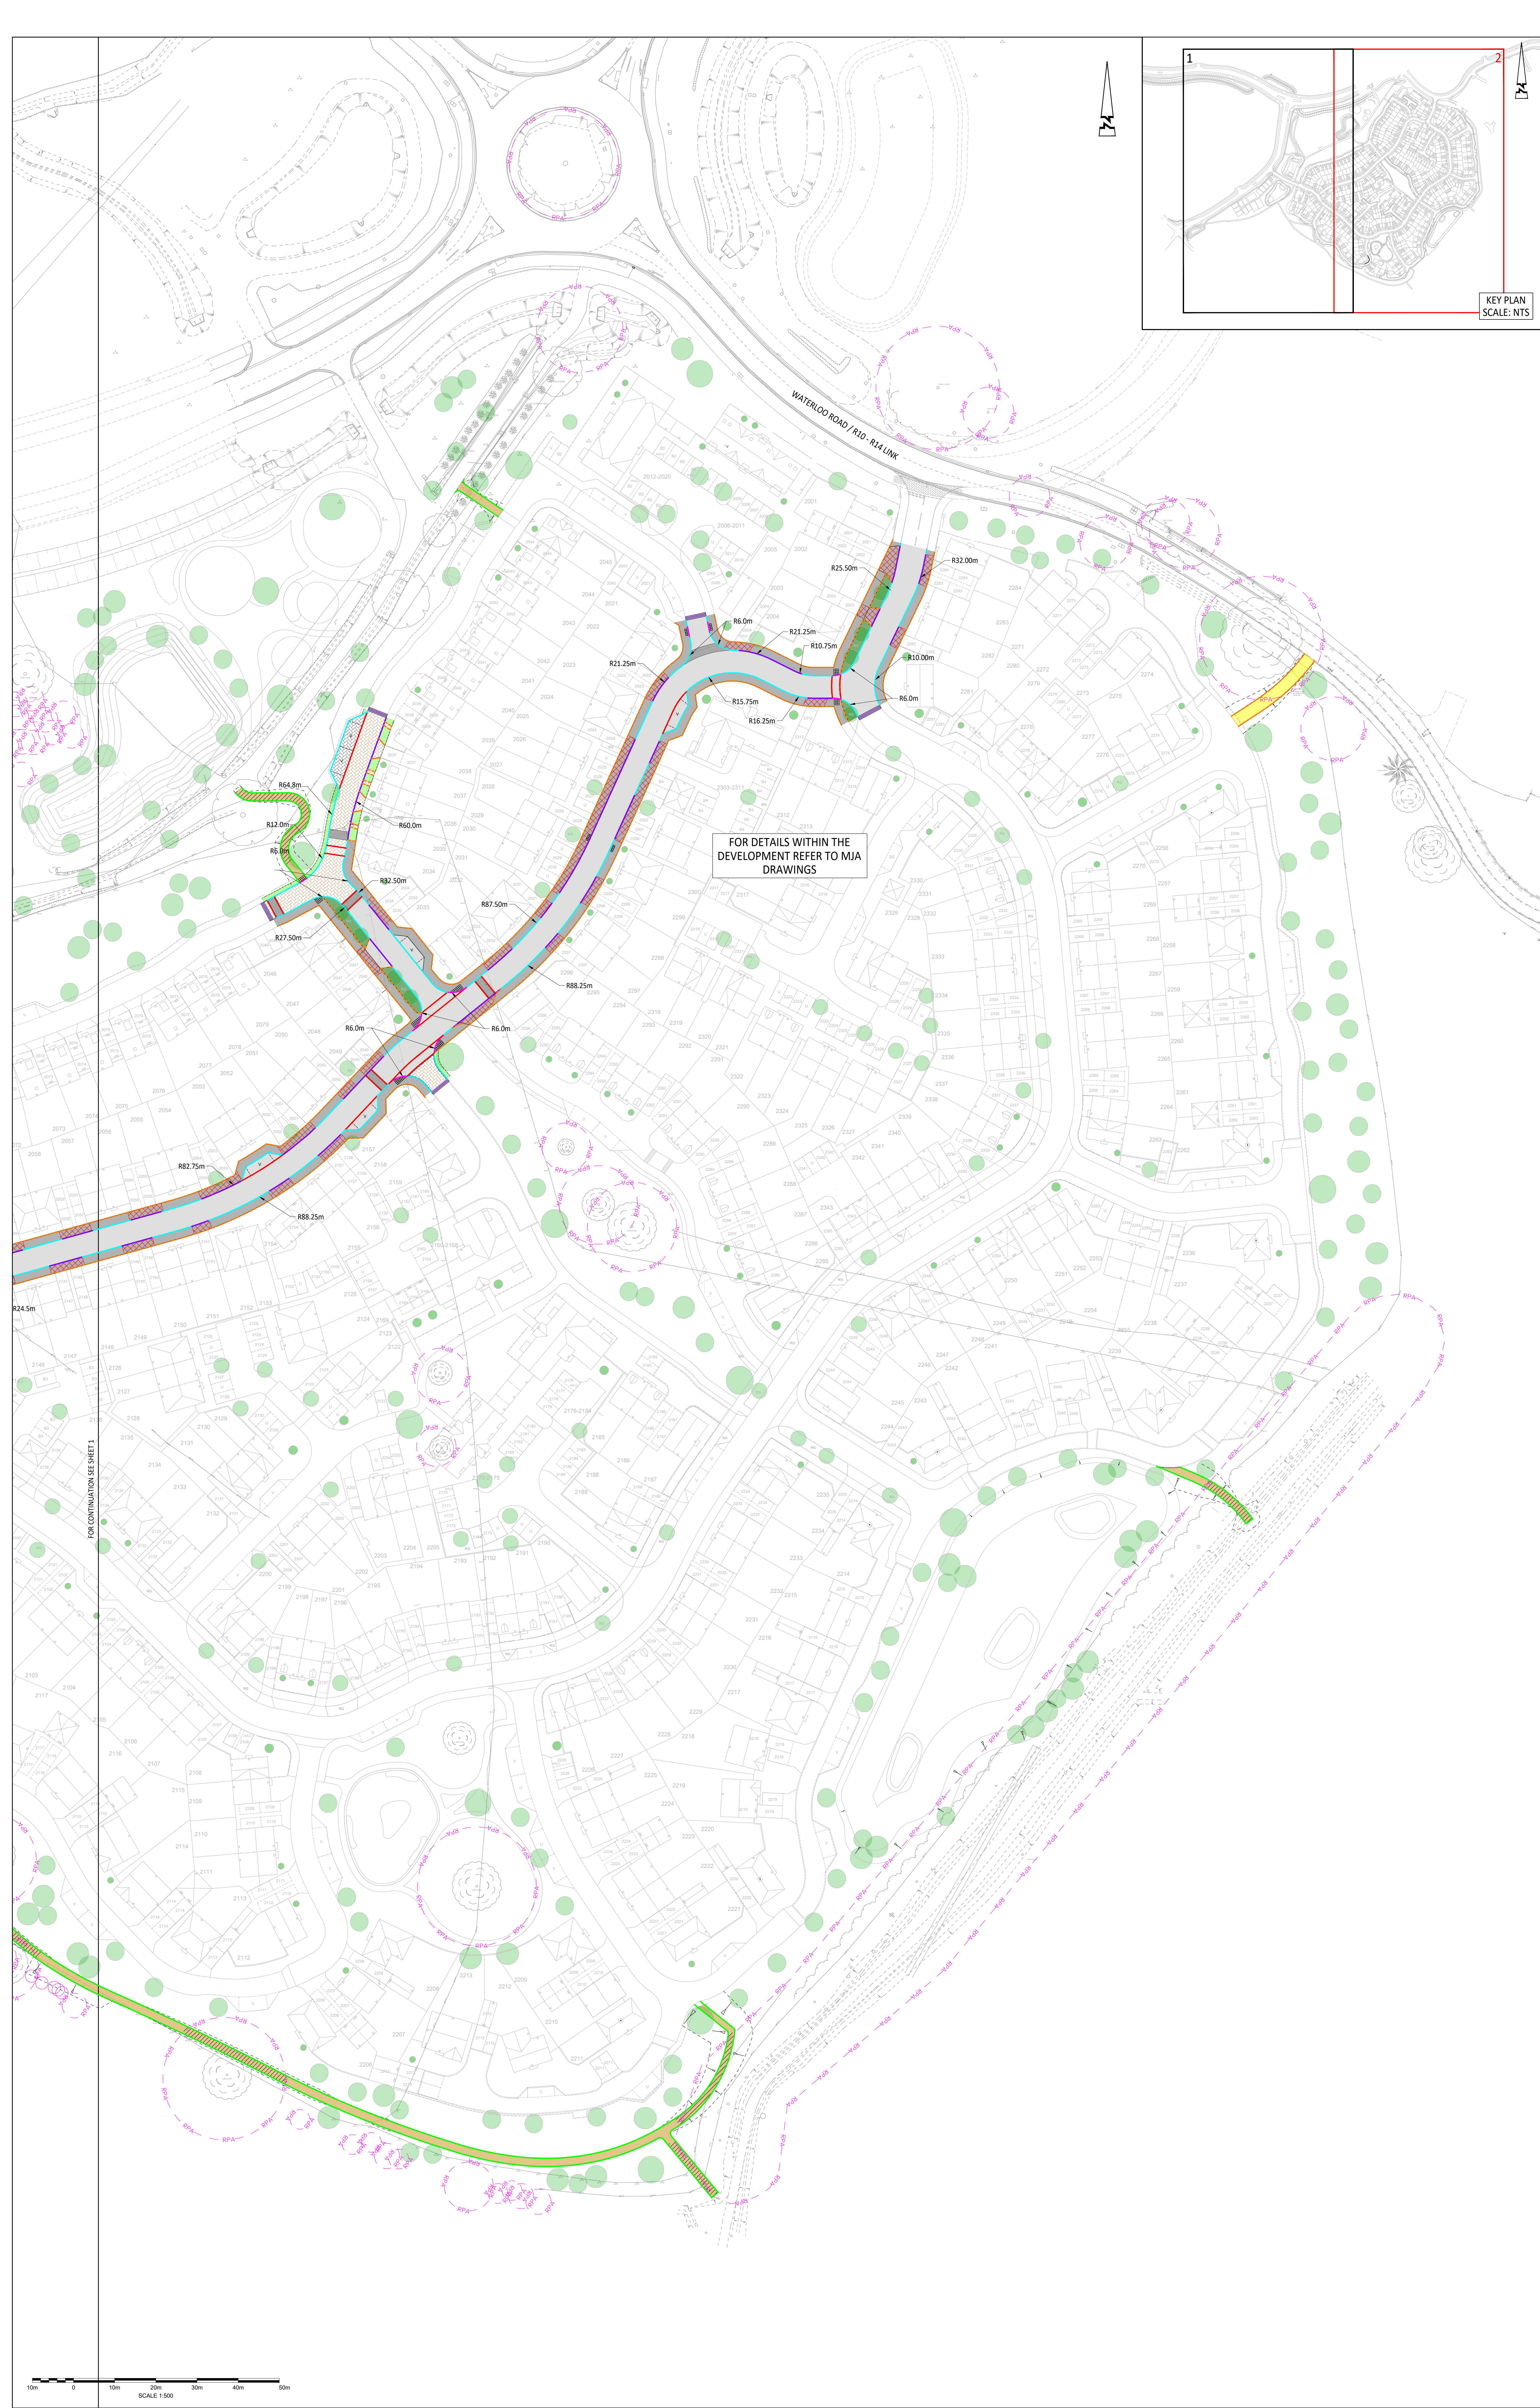

- © ABLEY LETCHFORD PARTNERSHIP LTD.
This drawing should not be reproduced without consent.
- MATERIAL NOTES:**
1. Do not scale.
 2. This drawing is to be read in conjunction with and checked against all other drawings, Engineering details, Specification and any structural, Geotechnical or other specialist document provided.
 3. Any anomaly or contradiction between any of the above is to be reported to the Engineer.
 4. Path edging (PE) with 0mm upstand to be laid to rear of all footways, footpaths, parking courts and private/shared drives, unless noted otherwise.
 5. Contractor to allow for transition kerbs as required.
- MATERIALS KEY:**
- For more information on construction details please refer to drawing no. A389-R11-RM-7.1 & A389-R11-RM-7.2.
- Adoptable Carriageway: Tarmacadam
 - Adoptable Carriageway: Rumble Strip
 - Adoptable Shared Surface: Block Paving, Charcoal
 - Adoptable Shared Surface: Block Paving, Brindle
 - Adoptable Footway: Tarmacadam
 - Adoptable Cycleway: Tarmacadam
 - Adopted Highway Verges: Grass Seeded/Landscaped
 - Undeveloped Tree Plots / Rain Gardens
 - Breedon Gravel Path
 - Breedon Gravel Path: No Dig Construction
 - Adoptable Vehicular Crossover: Tarmacadam
 - Allotment Access Road and Carpark: Tarmacadam
 - End of Carriageway Step Down
 - Tactile paving, Buff coloured
 - Proposed temporary embankment - no steeper than 1:3 slopes
 - Combined field and pedestrian field gate
 - Proposed Trees
 - Half batter kerb (HBZ) laid with 125mm upstand
 - Dropped Pedestrian Crossing with Bullnose kerb laid with 0mm upstand
 - Dropped Vehicular Crossing
 - Channel Kerb (CK) laid with 0mm upstand
 - Footway Edging
 - Timber Edging
 - Transition between kerb types
- Contractor to allow for transition kerbs where required and EF edgings at back of adopted footways

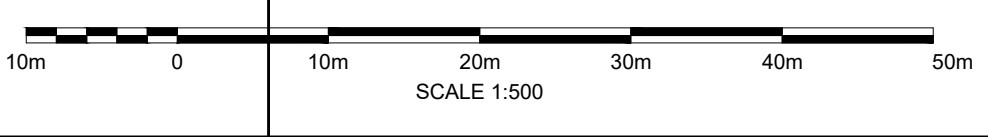

A		03.25	FIRST ISSUE	JB	RF		
Rev	Desc	Description		Drawn	Checked		
							
3 Tealgate, Charnham Park Hungerford, Berkshire RG17 0YT www.abley.co.uk Tel: 01488 684390							
Client: KIER PROPERTY DEVELOPMENTS LIMITED							
Project: SOUTH WOKINGHAM SDL PHASE 2B R11 RESERVED MATTERS APPLICATION							
Title: MATERIALS PLAN SHEET 2							
Status:							
Scale:	1:500 @ A0	Date:	MARCH 2025	Drawn:	JJS		
Checked:		Rev:		Rev:	RF		
Drawing No: A389-R11-RM-702					A		