


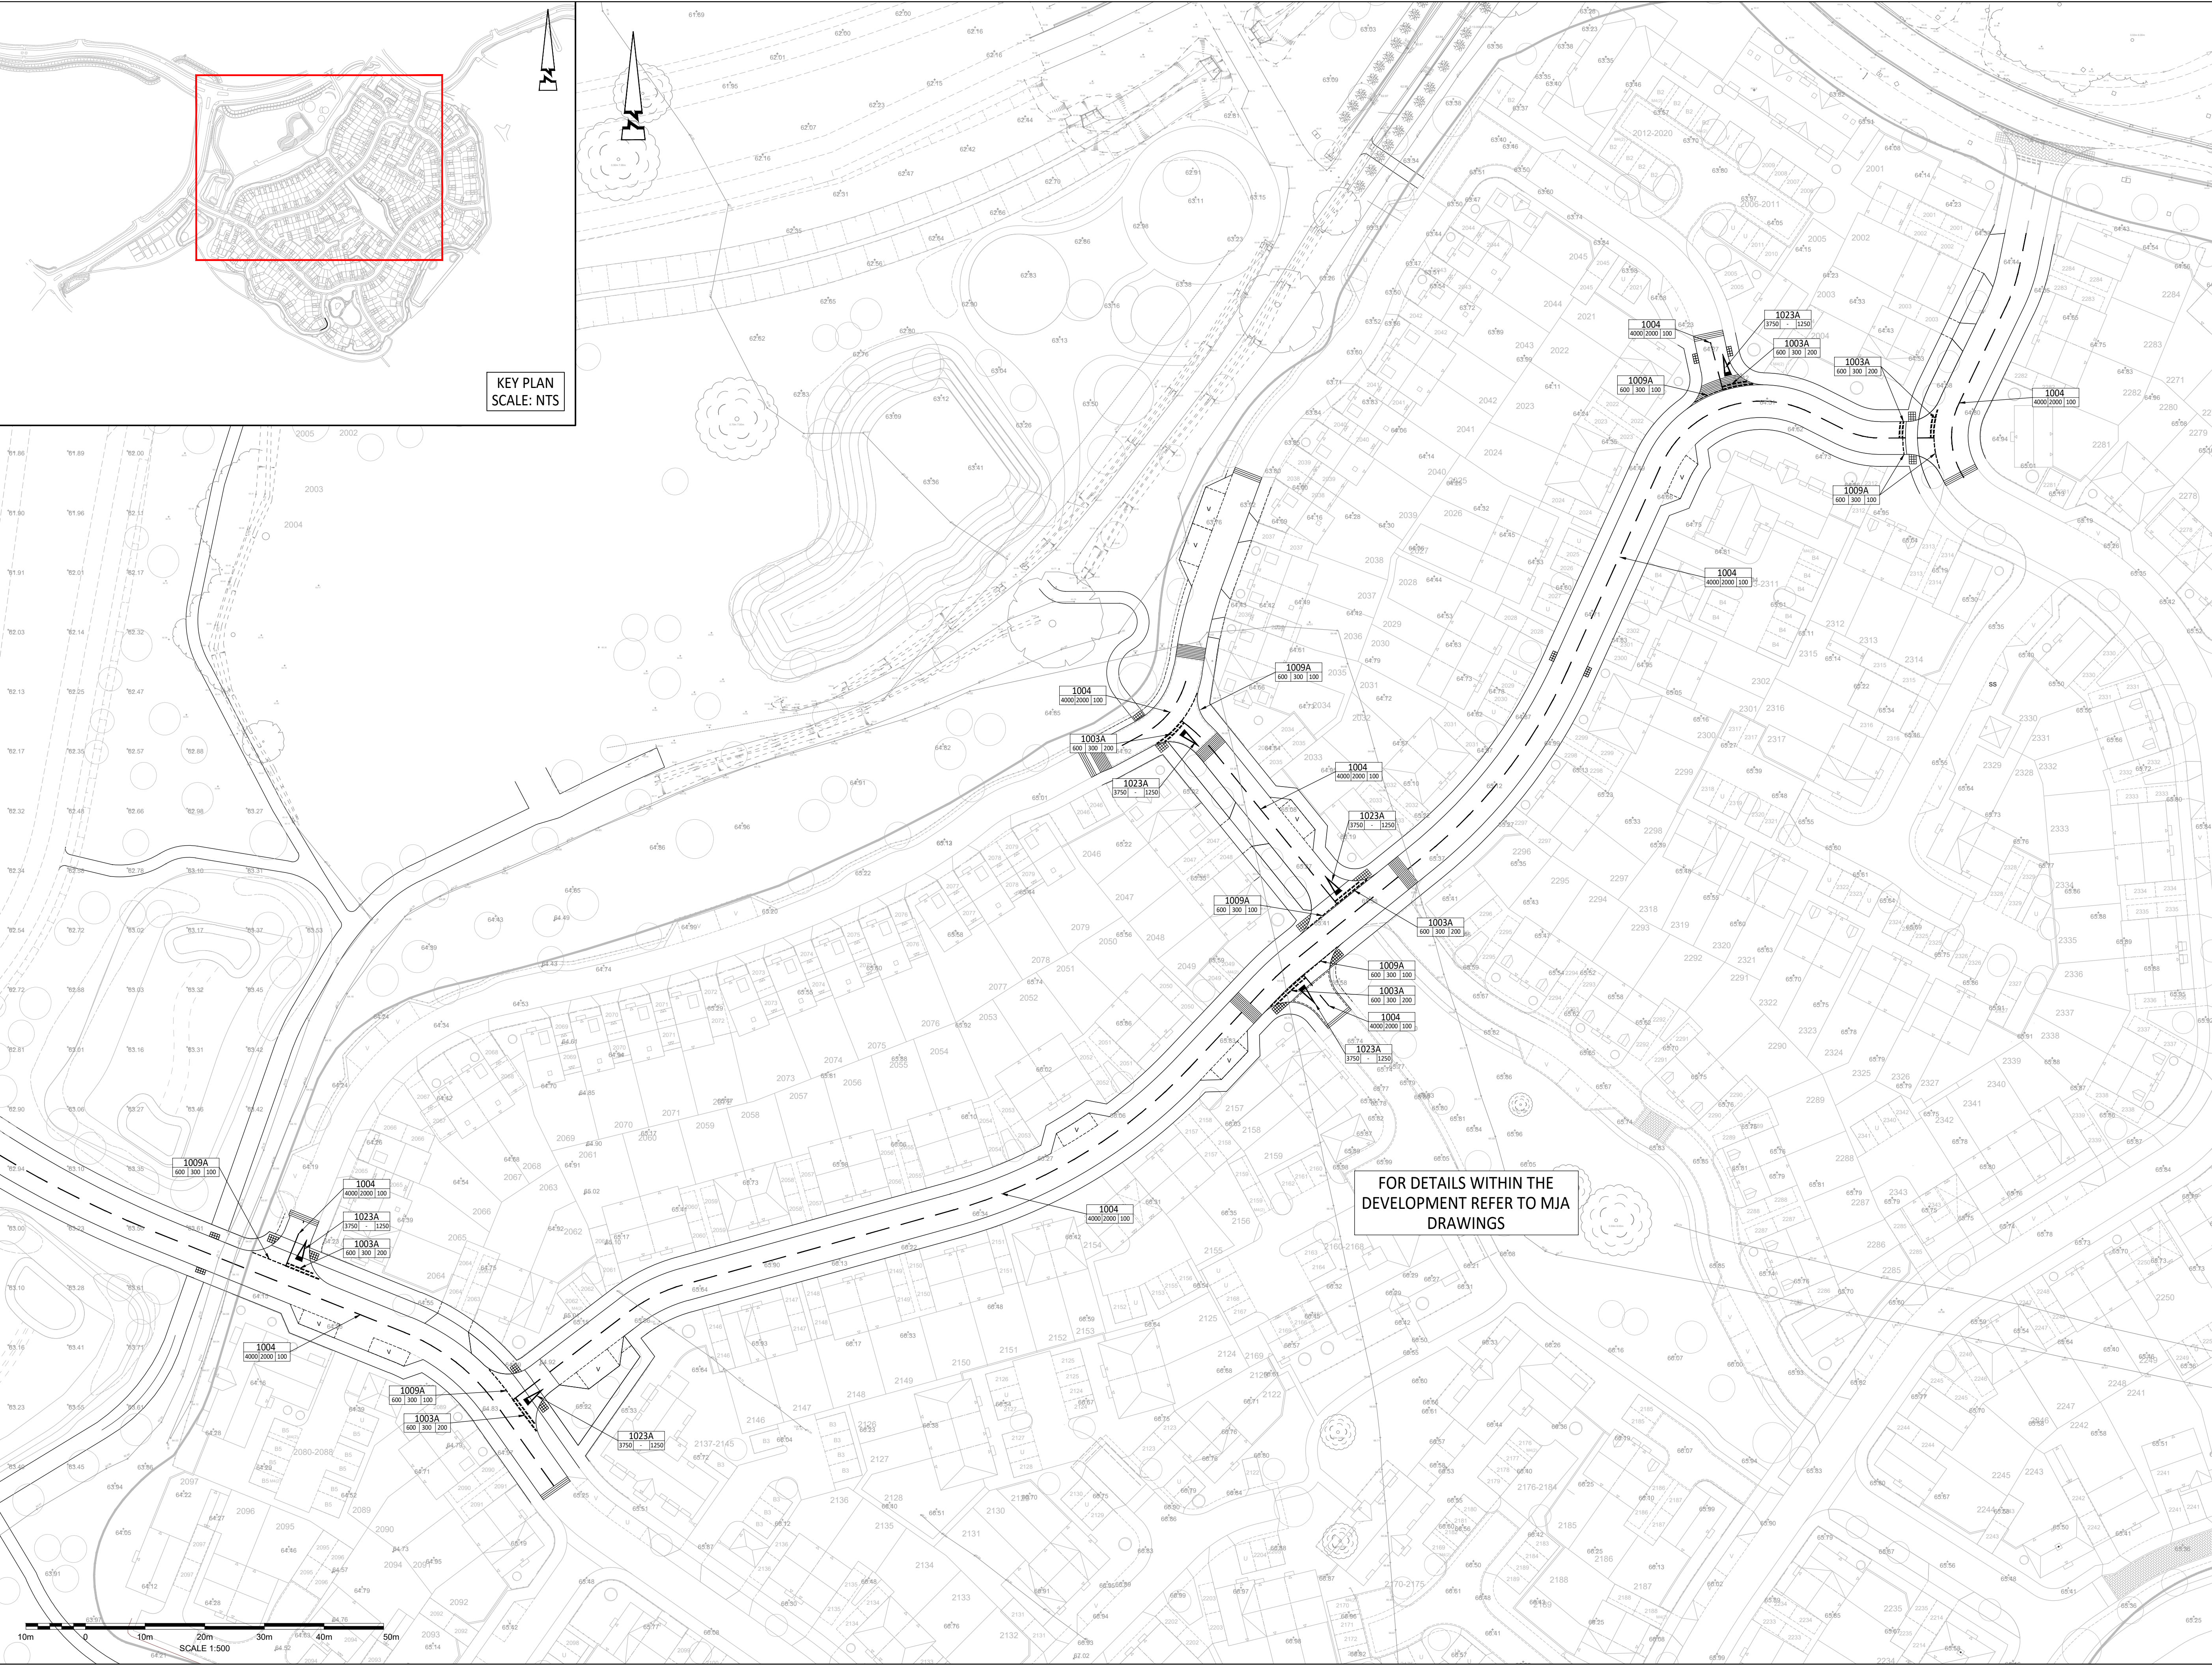

© ABLE LETCHFORD PARTNERSHIP LTD.
This drawing should not be reproduced without consent.

GENERAL NOTES:

- Do not scale.
- This drawing is to be read in conjunction with and checked against all other drawings, Engineering details, Specification and any structural, Geotechnical or other specialist document provided.
- The proposed works on this drawing could impact on existing services/ statutory undertakers apparatus, therefore the contractor should check the position of existing services on site prior to starting work.
- Any anomaly or contradiction between any of the above is to be reported to the Engineer.

KEY

diagram number	length	gap	width
Proposed Road Marking Details to			
TSRGD 2022			

Rev	Date	Description	JWS	RF
A	03.25	First Issue		

AL ABLE LETCHFORD PARTNERSHIP
Consulting Engineers

3 Tealgate, Charnham Park
Hungerford, Berkshire RG17 0YT
www.alpce.co.uk Tel: 01488 684390

Client
KIER PROPERTY DEVELOPMENTS LIMITED

Project
SOUTH WOKINGHAM SDL PHASE 2B R11 RESERVED MATTERS APPLICATION

Title
ROAD SIGNS AND MARKINGS PLAN

Status

Scale	Date	Drawn	Checked
1:500 @ A1	MARCH 2025	JWS	RF

Drawing No.	Revision
A389-R11-RM-1201	A