



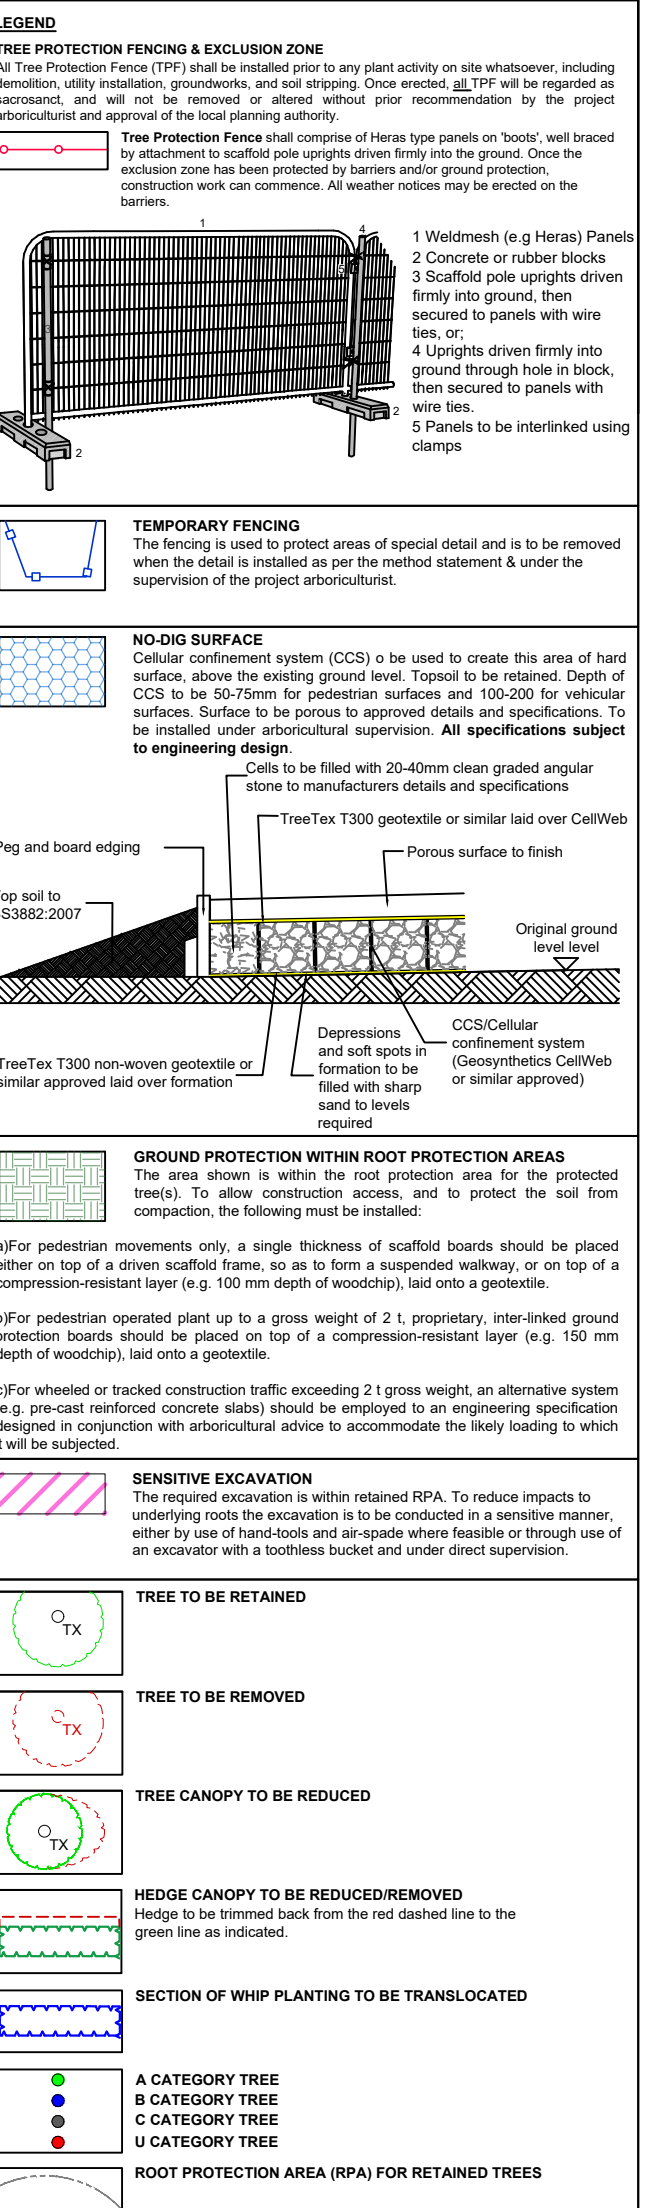


14/03/25	Update to layout	WTW
Date	Details	Drawn

Copyright of ACD. All rights described in Chapter IV of the Copyright, Design and Patents Act 1988 have been generally asserted. 2015. Copyright of this plan remains with ACD until all fees have been paid in full.

scheme: South Wokingham R11
 client: Kier Property Development
 drawing: Tree Protection Plan
 date: 05/03/2025
 scale: 1:500@A0
 dwg no: KIER24766-03A Sheet 1 of 3
 drawn: WTW checked: AJB

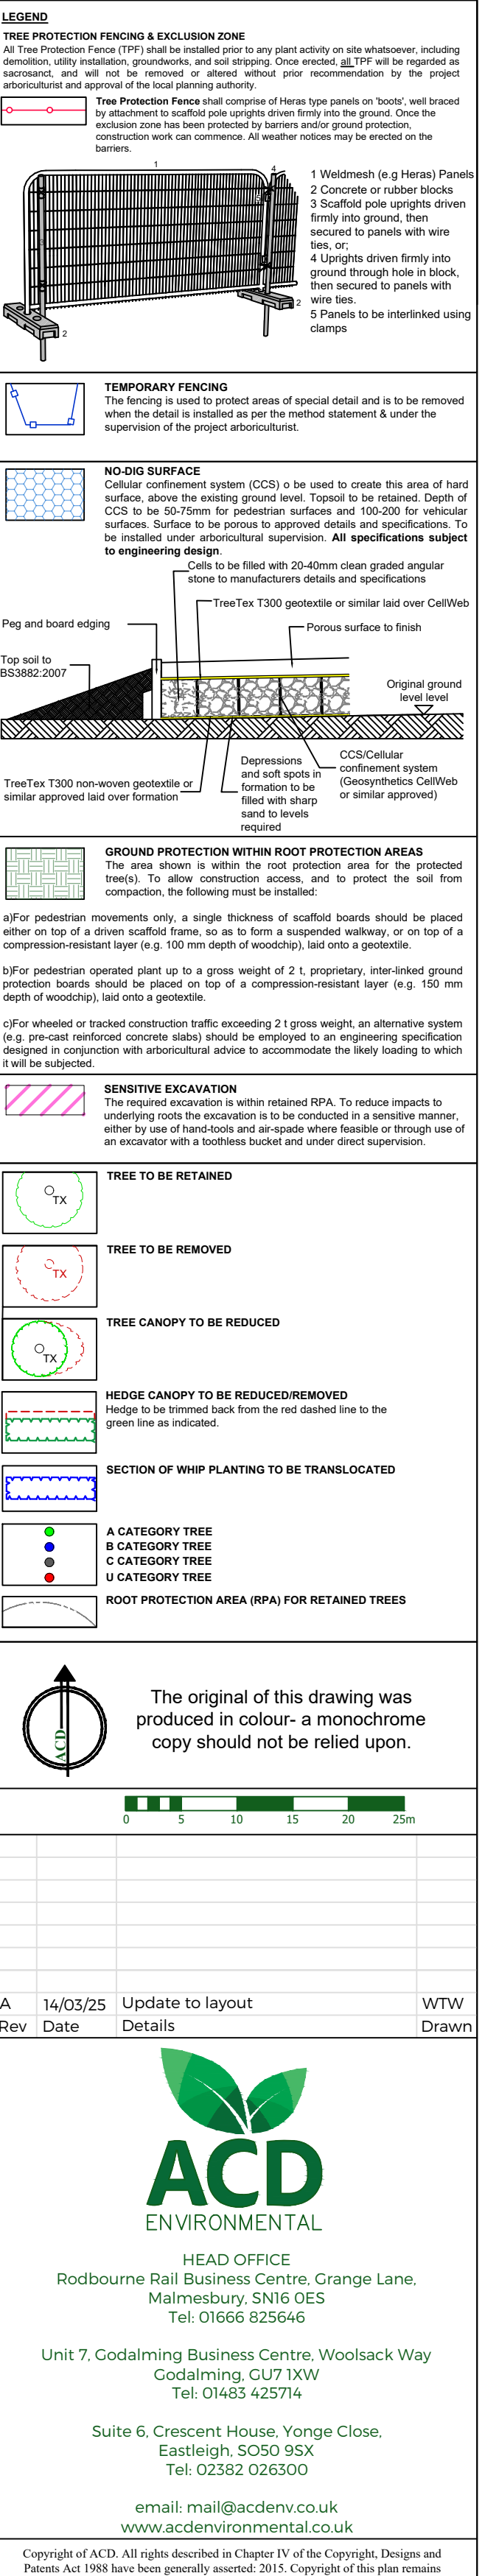

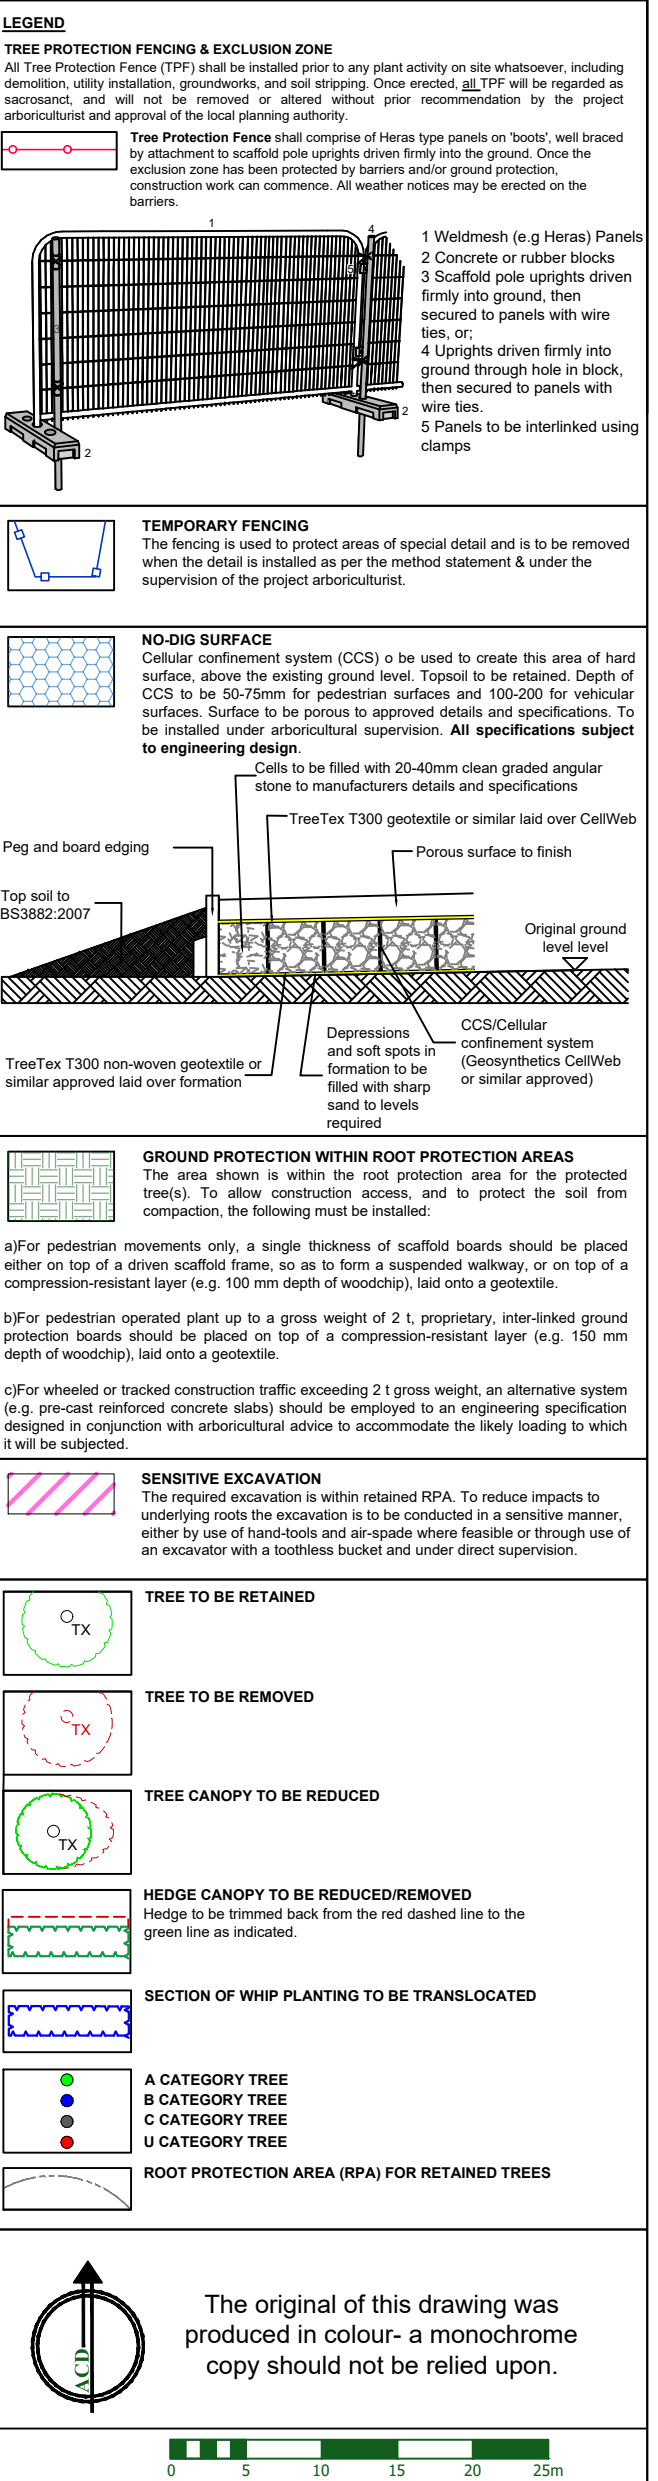

14/03/25	Update to layout	NTW
Rev	Date	Drawn



ACD
ENVIRONMENTAL

HEAD OFFICE


Suite 6, Crescent House, Yonge Close,
Eastleigh, SO50 9SX

email: mail@acdenv.co.uk
www.acdenvironmental.co.uk


Scheme: South Wokingham R11
 Client: Kier Property Development Limited.
 Drawing: Tree Protection Plan
 Date: 05/03/2025
 Scale: 1:500@A0
 DWG no: KIER24766-03A Sheet 3 of 3
 Drawn: WTW checked: AJB