

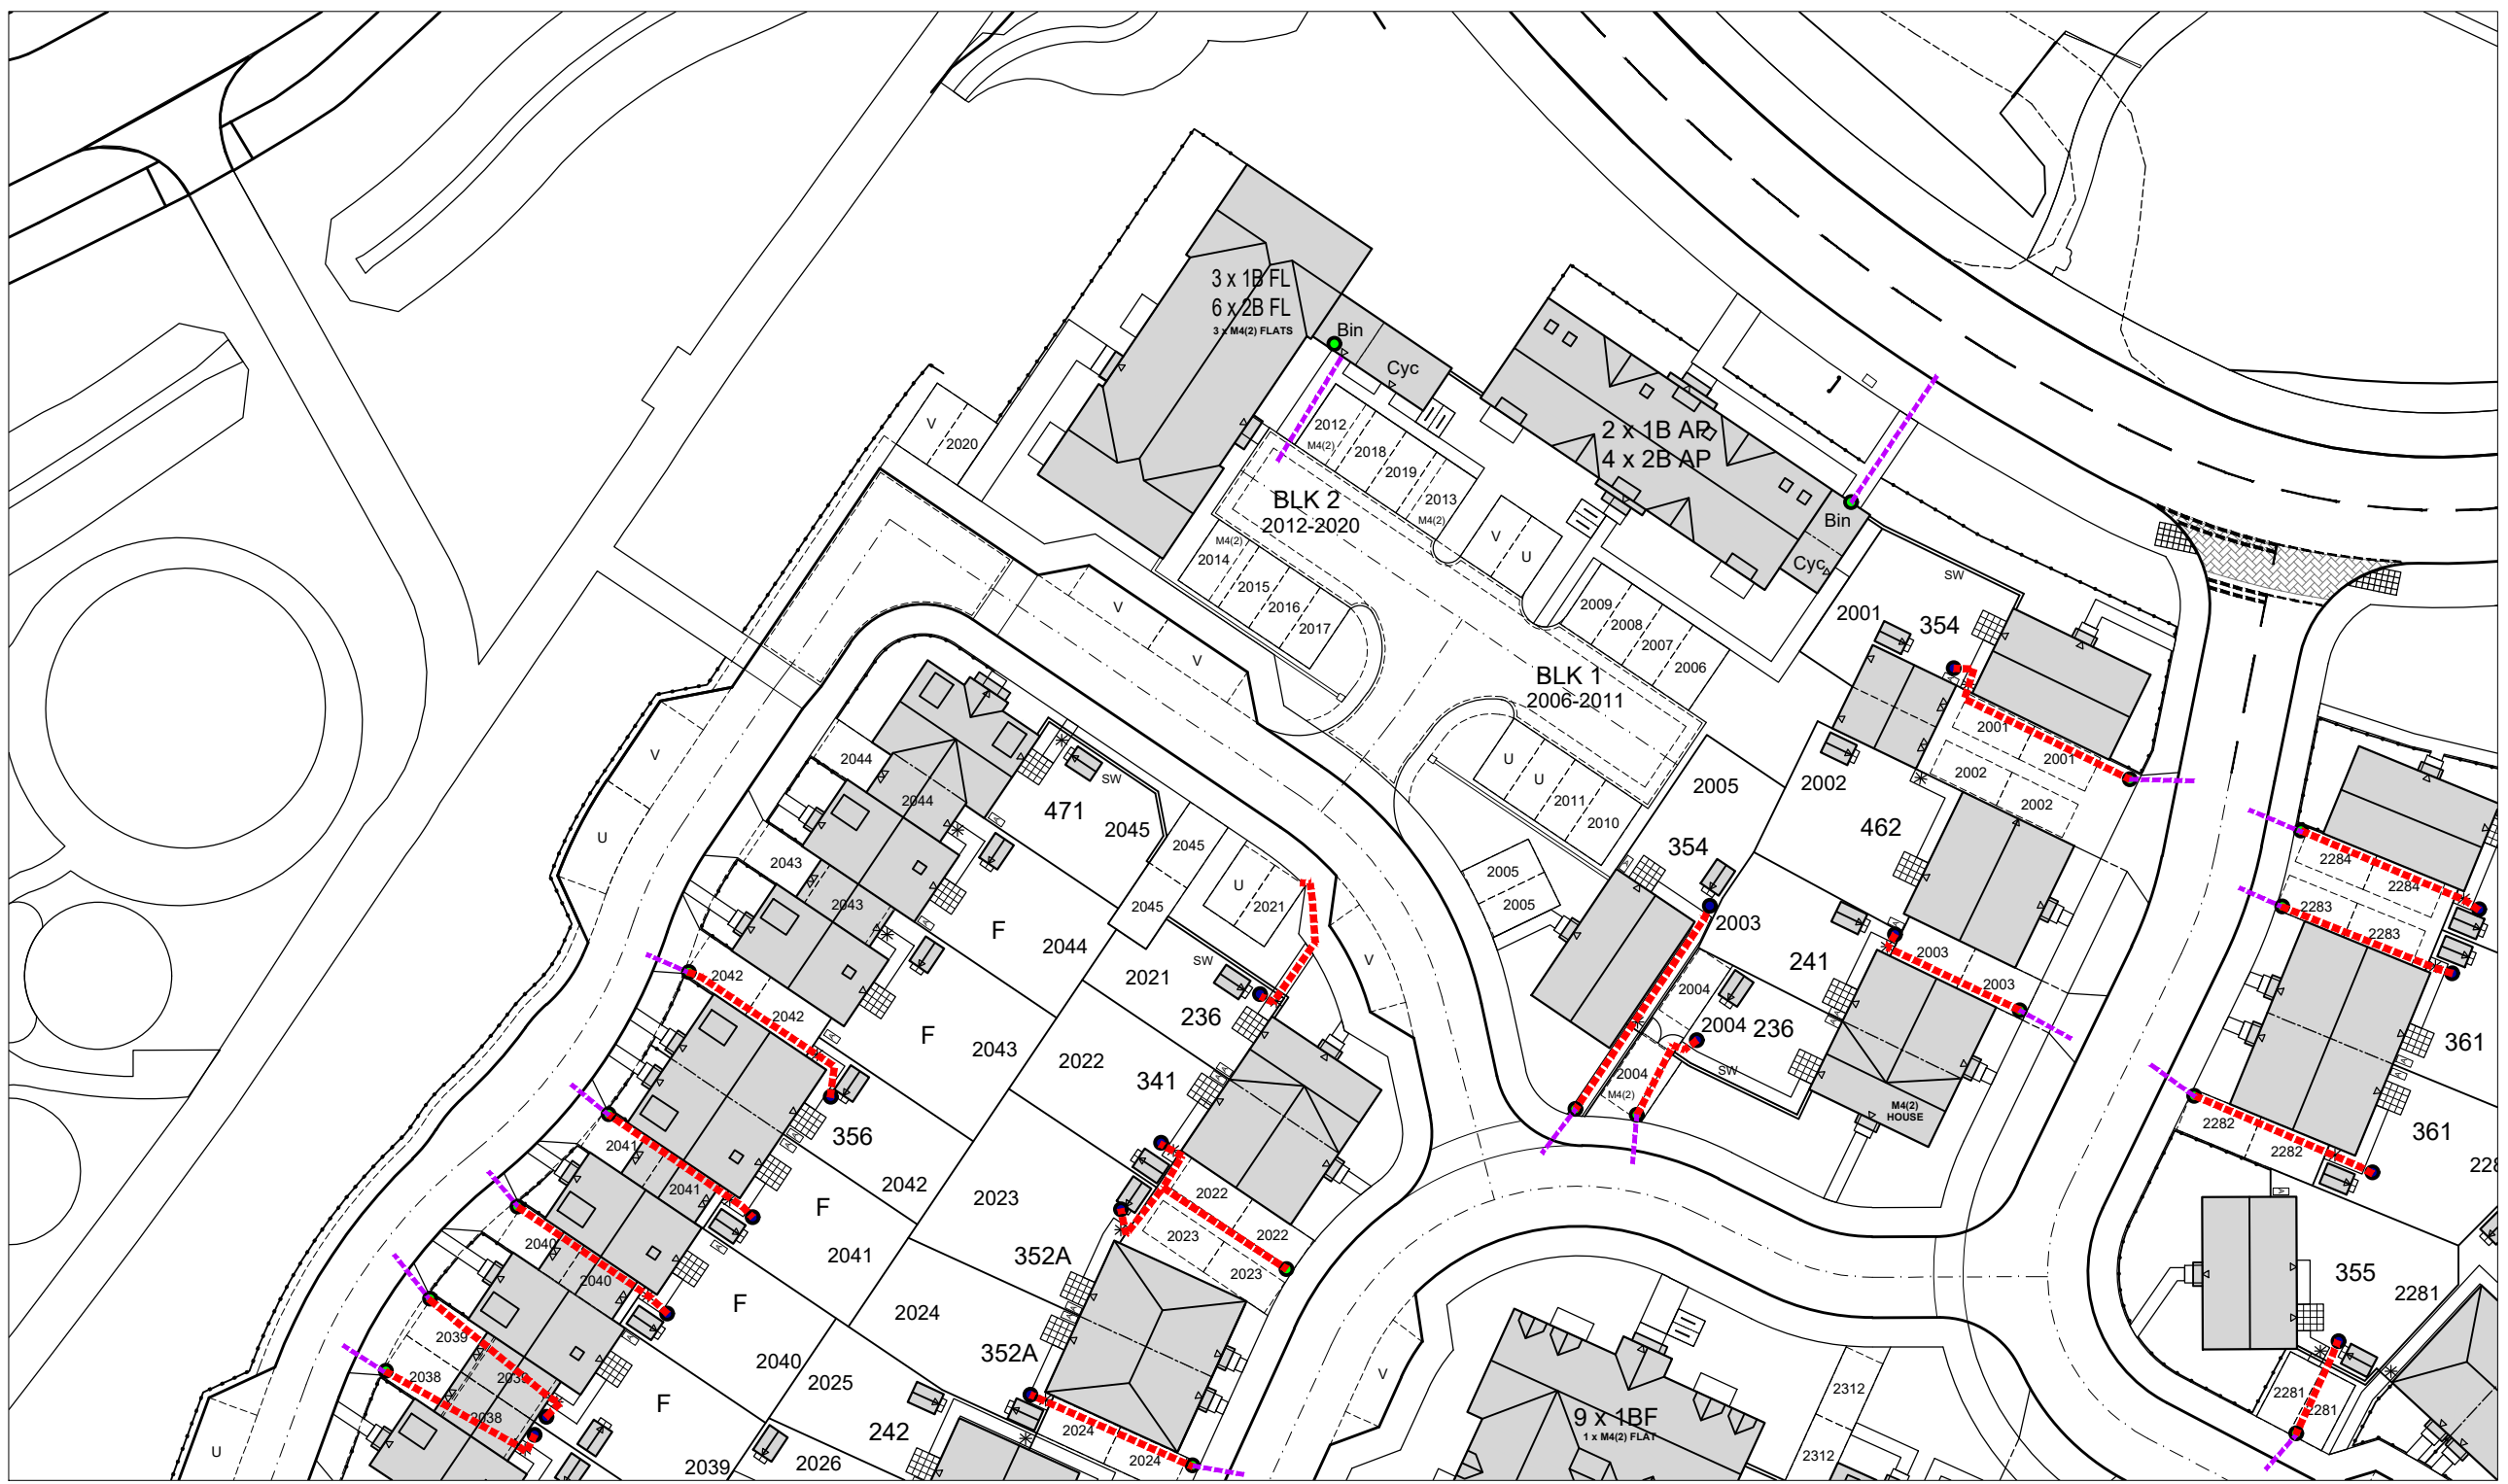


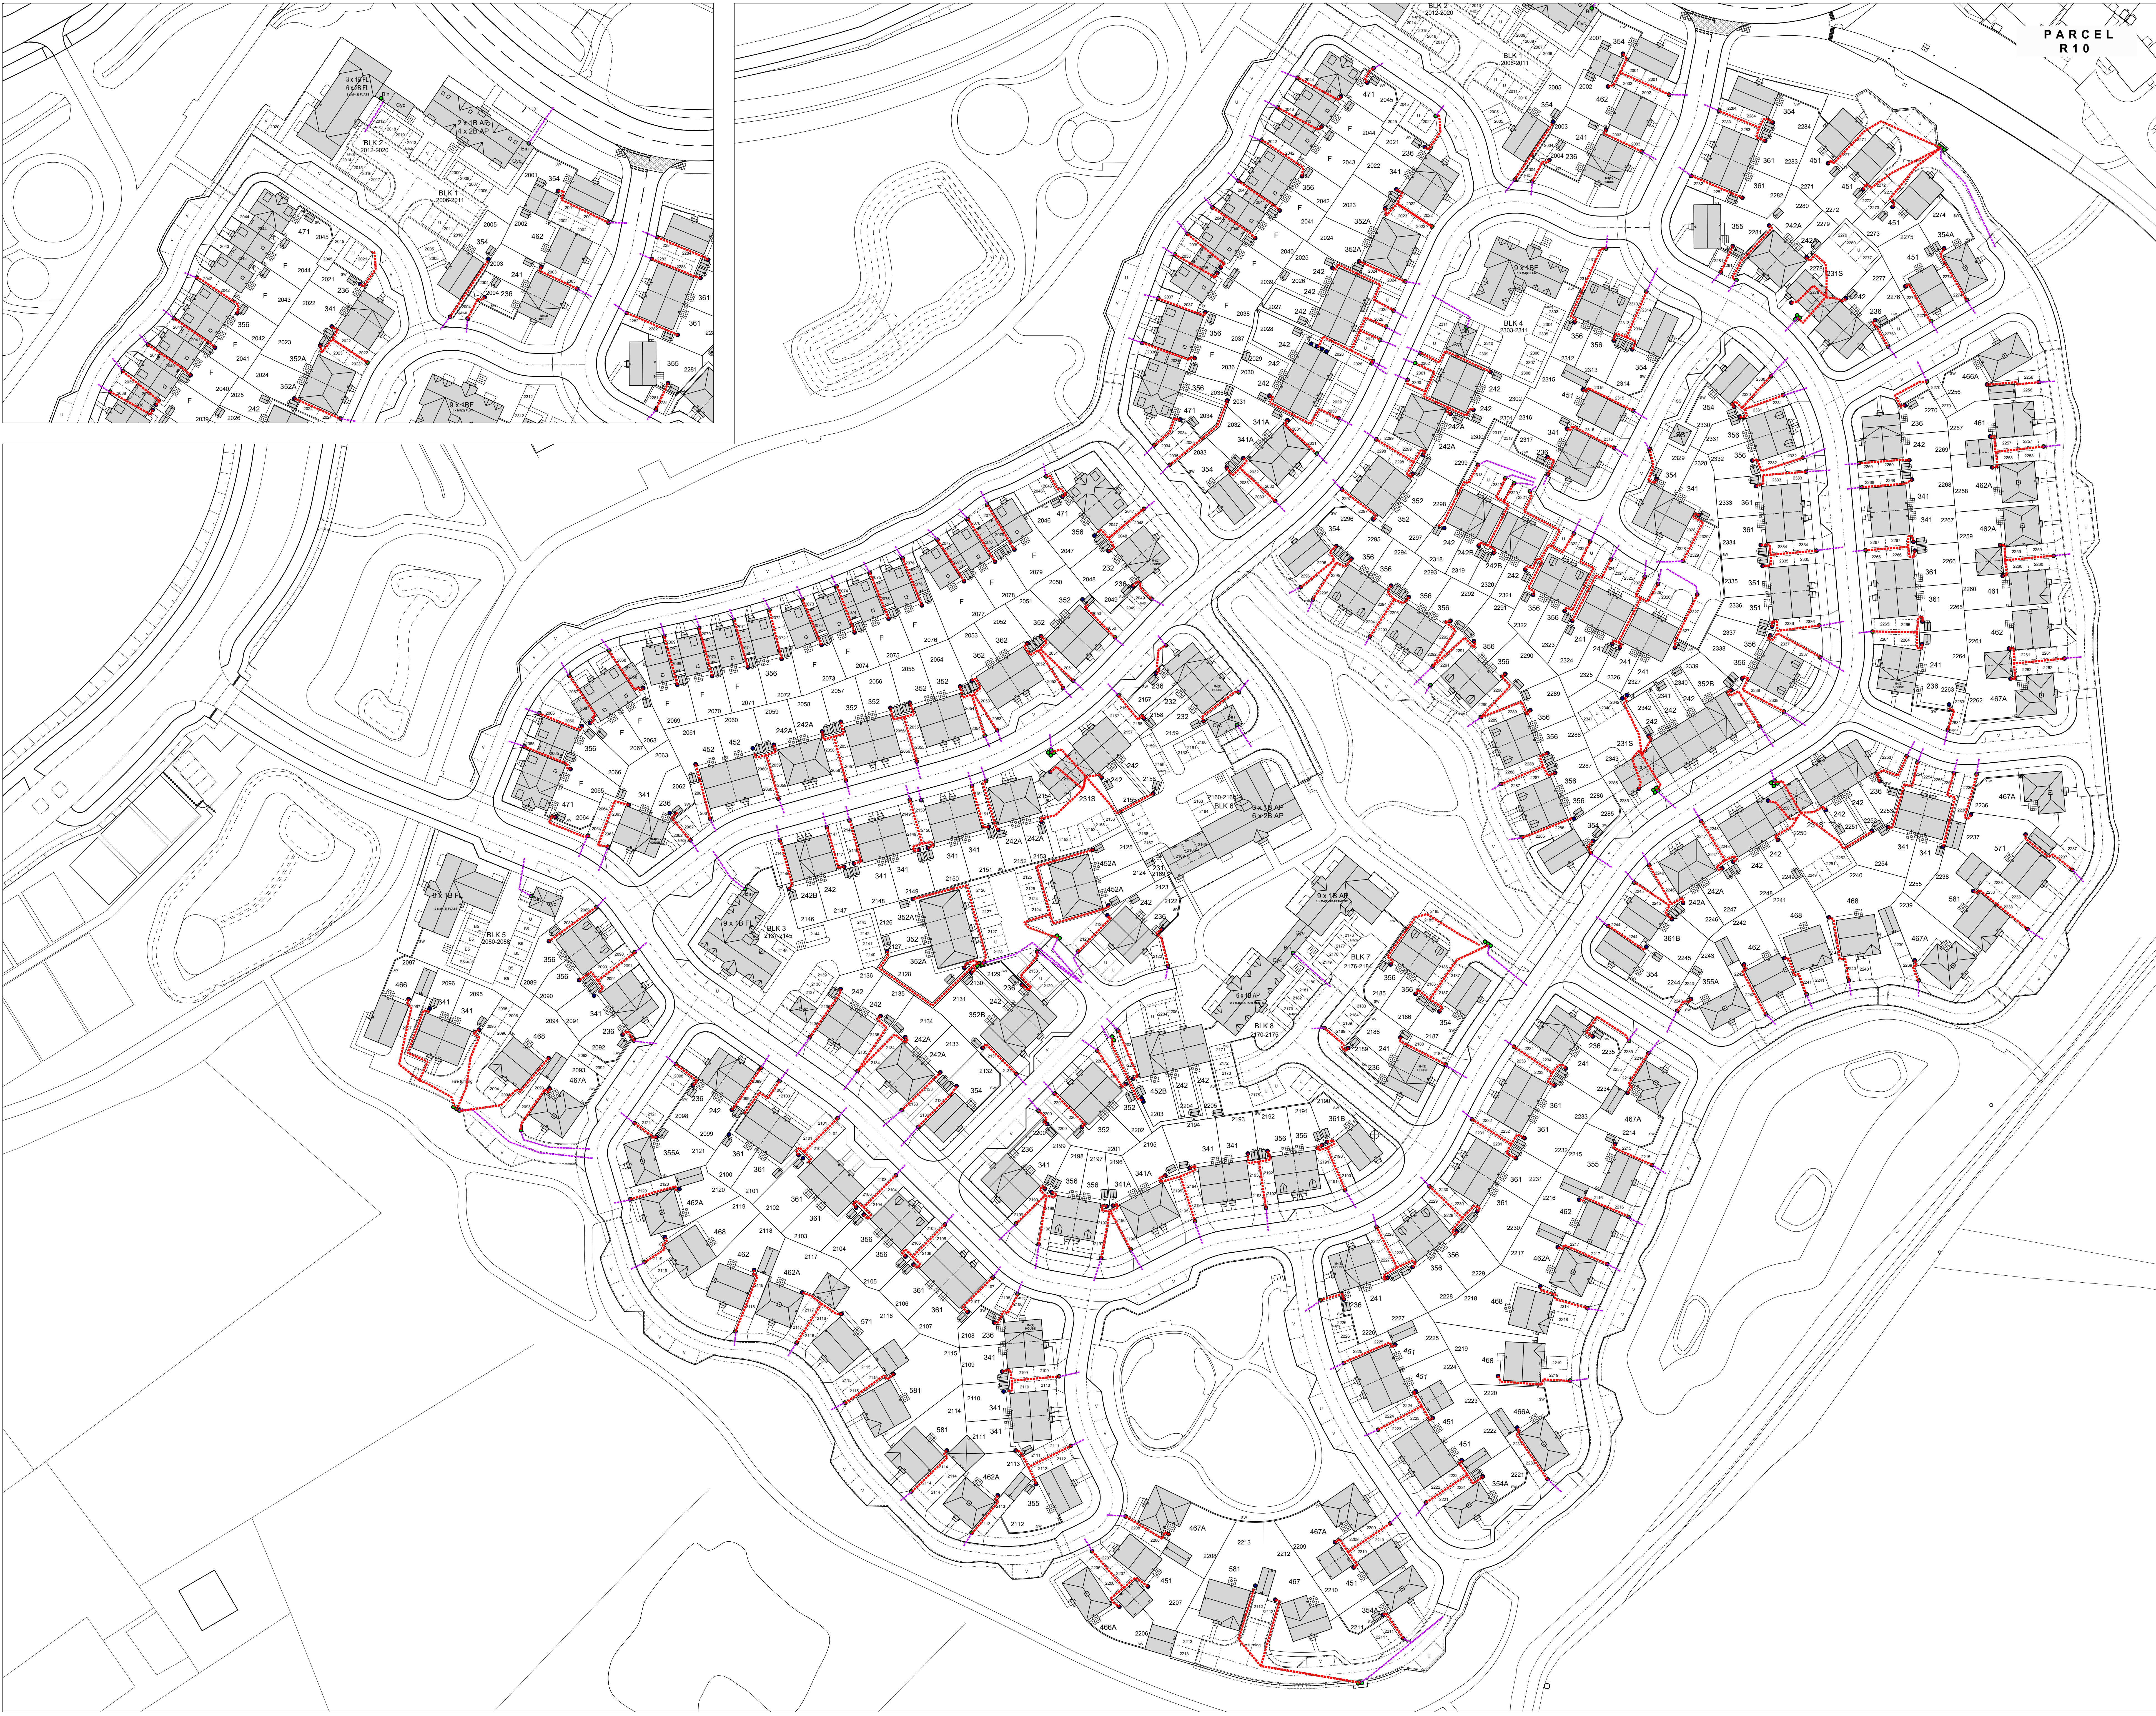

PARCEL
R10

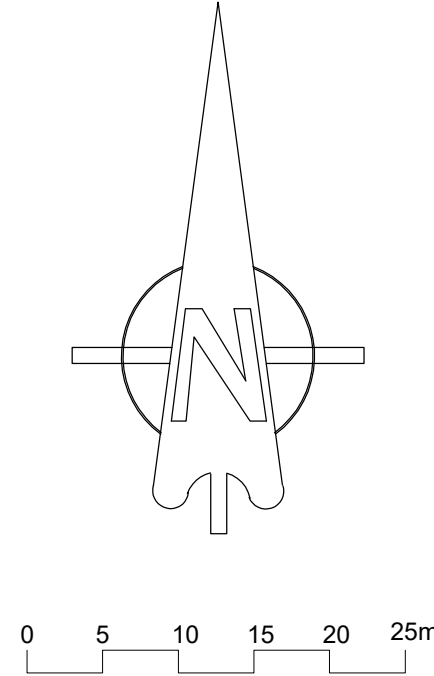

REFUSE STRATEGY:

Private Refuse Storage for houses is located in rear gardens and moved by residents on collection day, to kerbside (on cartilage) or collection points.

Private Refuse Collection is from kerbside, adjacent to the dwelling boundary or from collection points.

Communal Refuse Storage is provided for apartments.

● Private refuse storage locations, generally in rear gardens. Moved on collection day by resident.

● Kerbside refuse collection points for individual houses.

Travel Distances

Operatives - Generally 3-5m (25m max.)

Residents - Generally <30m

Refuse Provision for Houses

One 240 ltr. Wheeled Bin (Refuse)

One 240 ltr. Wheeled Bin (Recycling)

One 25 ltr. Kitchen Bin (Not Shown)

G	17.02.25	Layout updated to current layout.	SR	DGP
F	06.03.25	Layout updated to current layout.	SR	DGP
E	17.02.25	Layout updated to current presentation layout REV P.	SR	DGP
D	10.02.25	Layout updated to current presentation layout REV M.	SR	DGP
C	22.01.25	Layout updated to current presentation layout REV M.	SR	DGP
B	23.12.24	Drawing amended to Presentation Layout	SR	DGP
A	11.12.24	Drawing amended to Presentation Layout REV K	SR	DGP
Rev.	Date	Description	Drawn	Checked
Client				
				
Project				
South Wokingham				
Phase R11				
Drawing Title				
Proposed				
Refuse Strategy Layout				
Scale	1:500 @ A0	Drawn	SR	Checked
Date	August 2024	File	P1904.R11.01	Drawing Status
Dwg No	P1904.R11.06	Rev.	G	PLANNING