

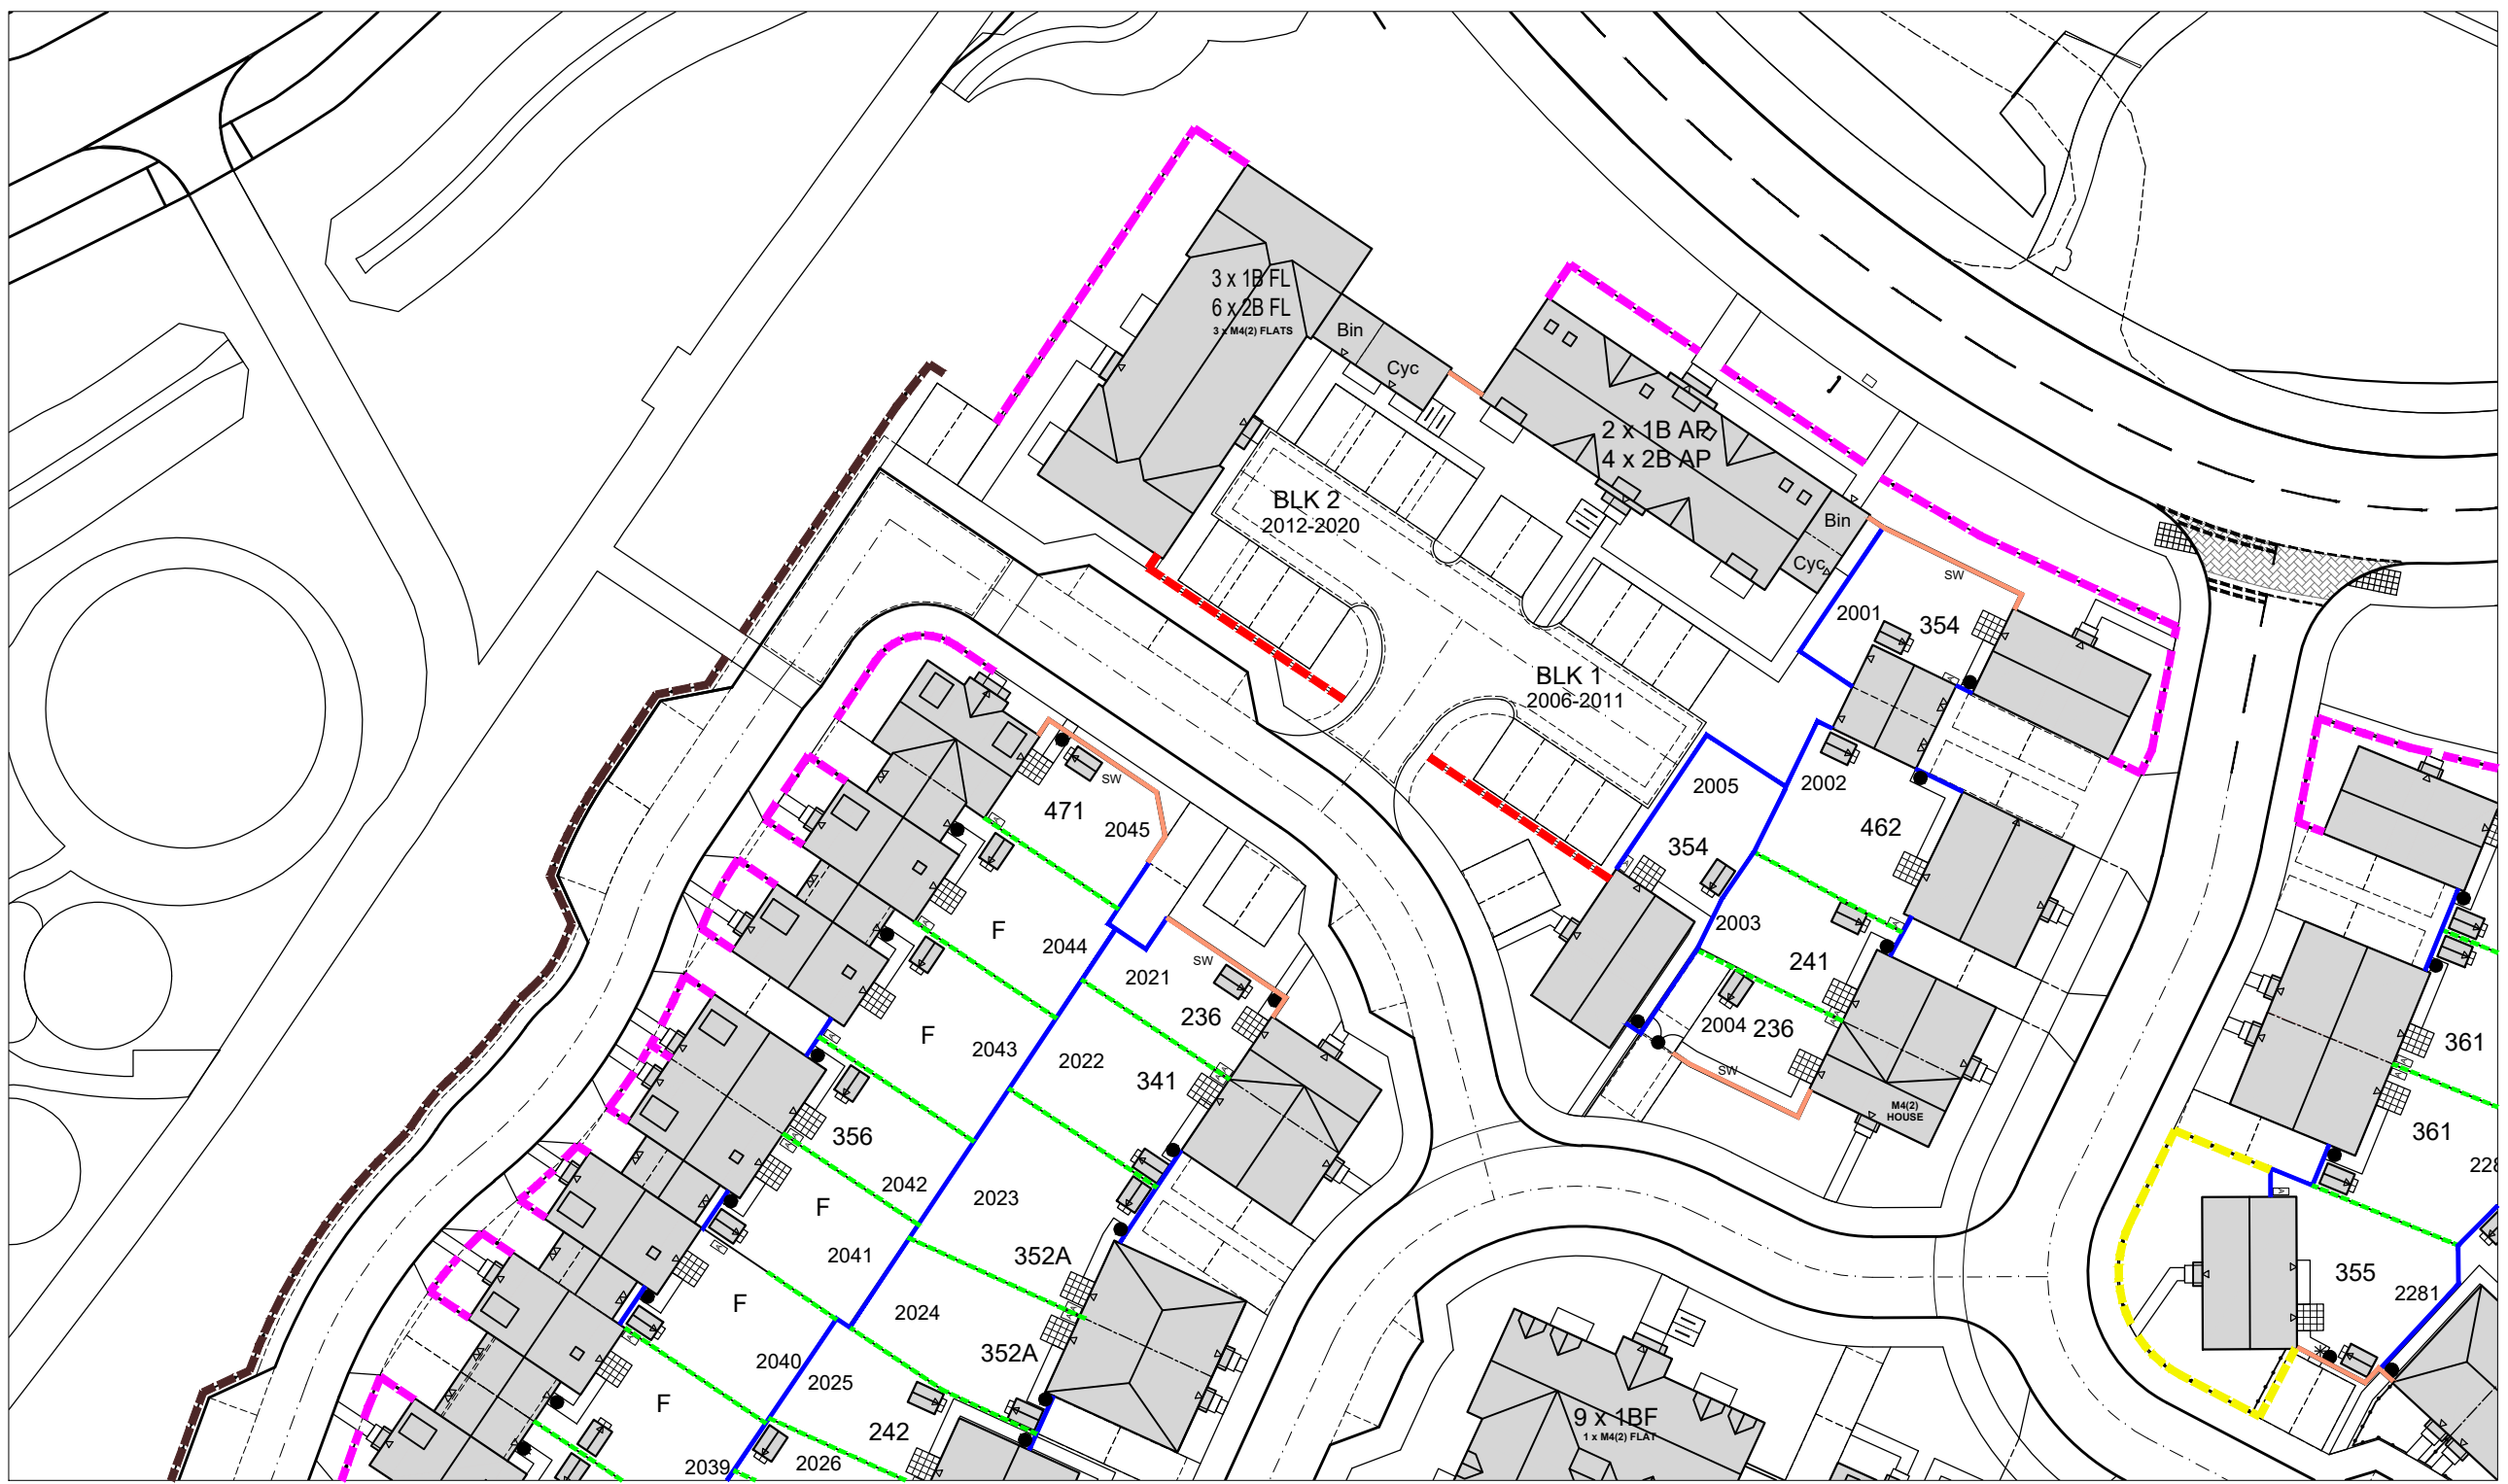


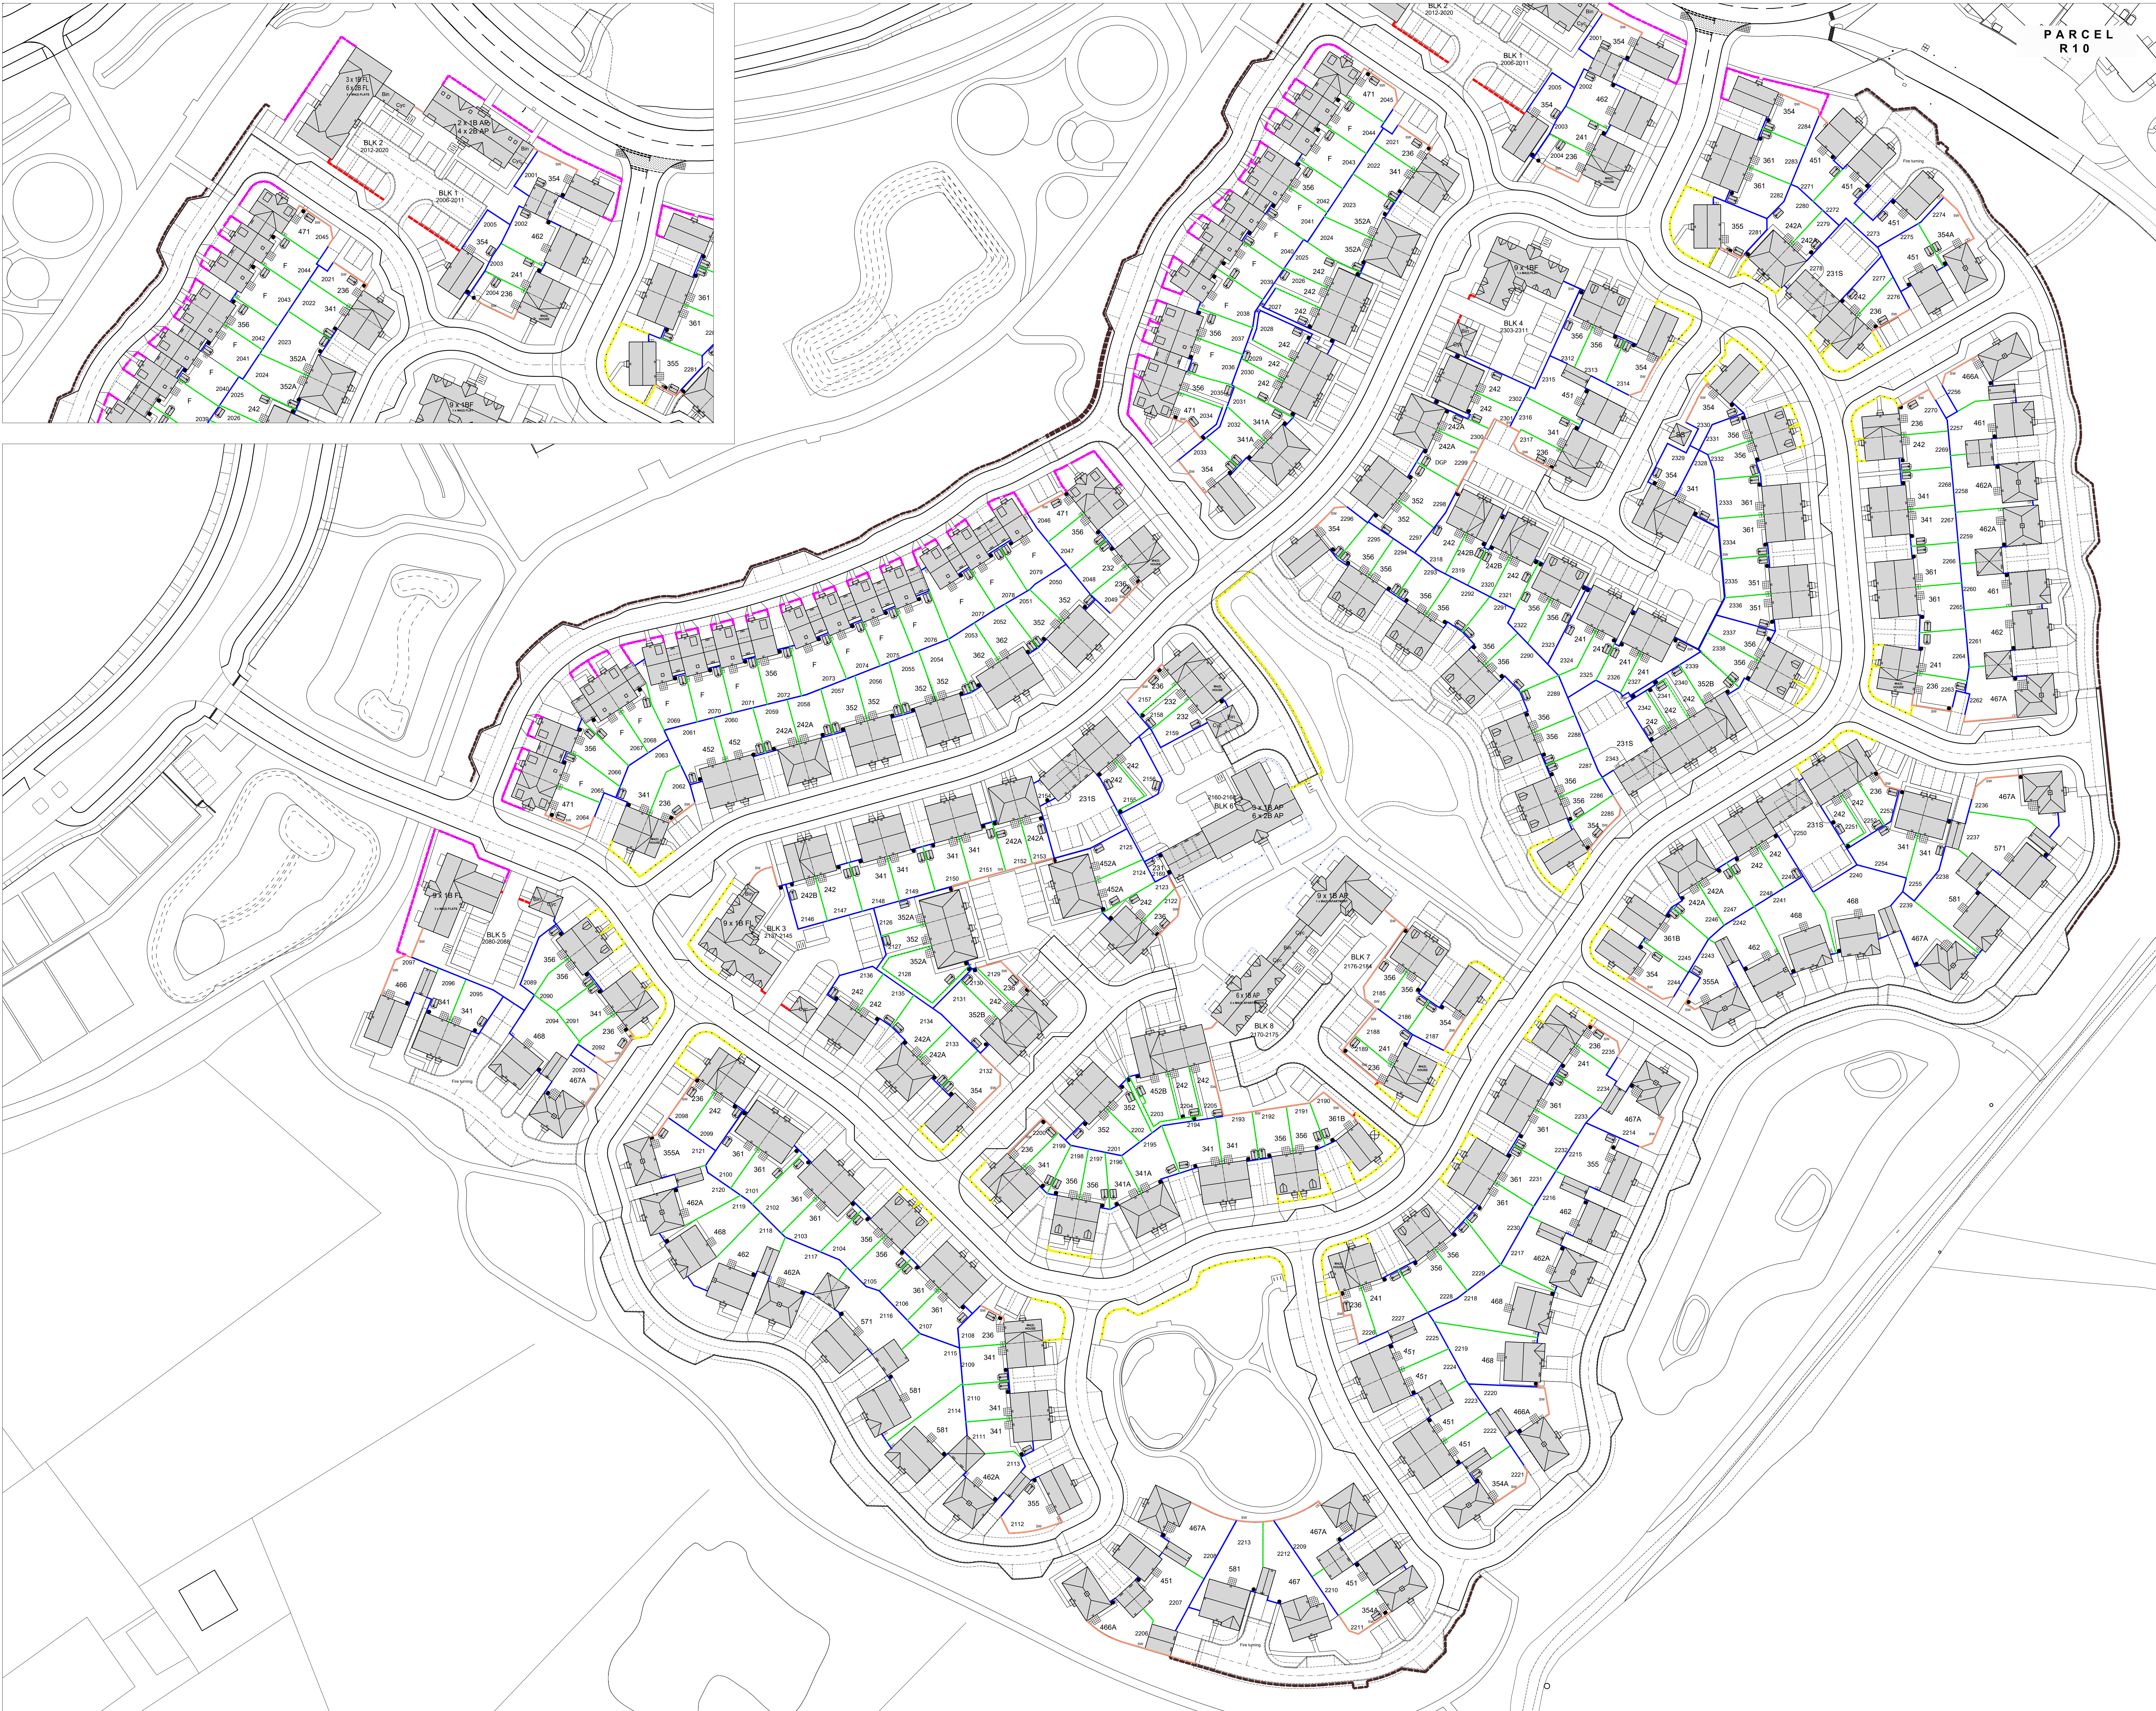

PARCEL
R10

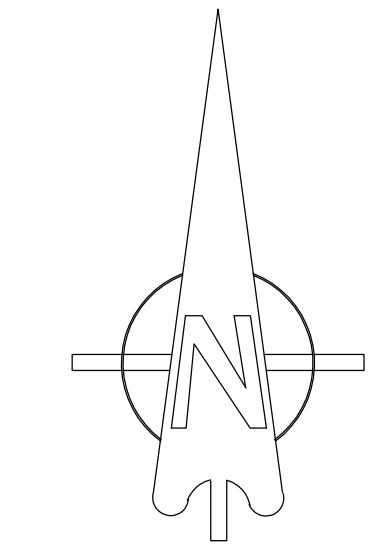

0 5 10 15 20 25m

KEY	
	1.8m CLOSE BOARD FENCE
	1.8m LARCH LAP FENCE
	1.8m BRICK SCREEN WALL
	0.6m HIGH KNEE RAIL
	1.2m HIGH LOW HEIGHT WALL WITH PIER
	1.2m HIGH BALL TOP RAILINGS
	1.2m HIGH HOOP TOP RAILINGS
	1.2m HIGH ESTATE RAILING
	1.2m HIGH CLEFT FENCE
	GATE

G	17.02.25	Layout updated to current layout.	SR	DGP
F	06.03.25	Layout updated to current layout.	SR	DGP
E	18.03.25	Layout updated to current presentation layout REV P.	MD	DGP
D	10.02.25	Layout updated to current presentation layout REV N.	SR	DGP
C	22.01.25	Layout updated to current presentation layout REV M.	SR	DGP
B	23.12.24	Drawing amended to Presentation Layout	DGP	DGP
A	11.12.24	Drawing amended to Presentation Layout REV K	SR	DGP

Rev.	Date	Description	Drawn	Checked
------	------	-------------	-------	---------

Client

Project

South Wokingham
Phase R11

Drawing Title

Proposed
Enclosures Layout

Scale

1:500 @ A0

Date

August 2024

Dwg No

P1904.R11.07

Client

Project

South Wokingham
Phase R11

Drawing Title

Proposed
Enclosures Layout

Scale

1:500 @ A0

Date

August 2024

Dwg No

P1904.R11.07

Rev.

G

PLANNING

AAP Architecture Ltd
Unit A, Monument Business Centre, Monument Way East, Woking, Surrey GU21 5LG
T: 01483 727345 E: projects@aap-arc.co.uk W: aap-arc.co.uk

Under the Intellectual Property Act 2014, this drawing is the copyright of AAP Architecture Ltd.