
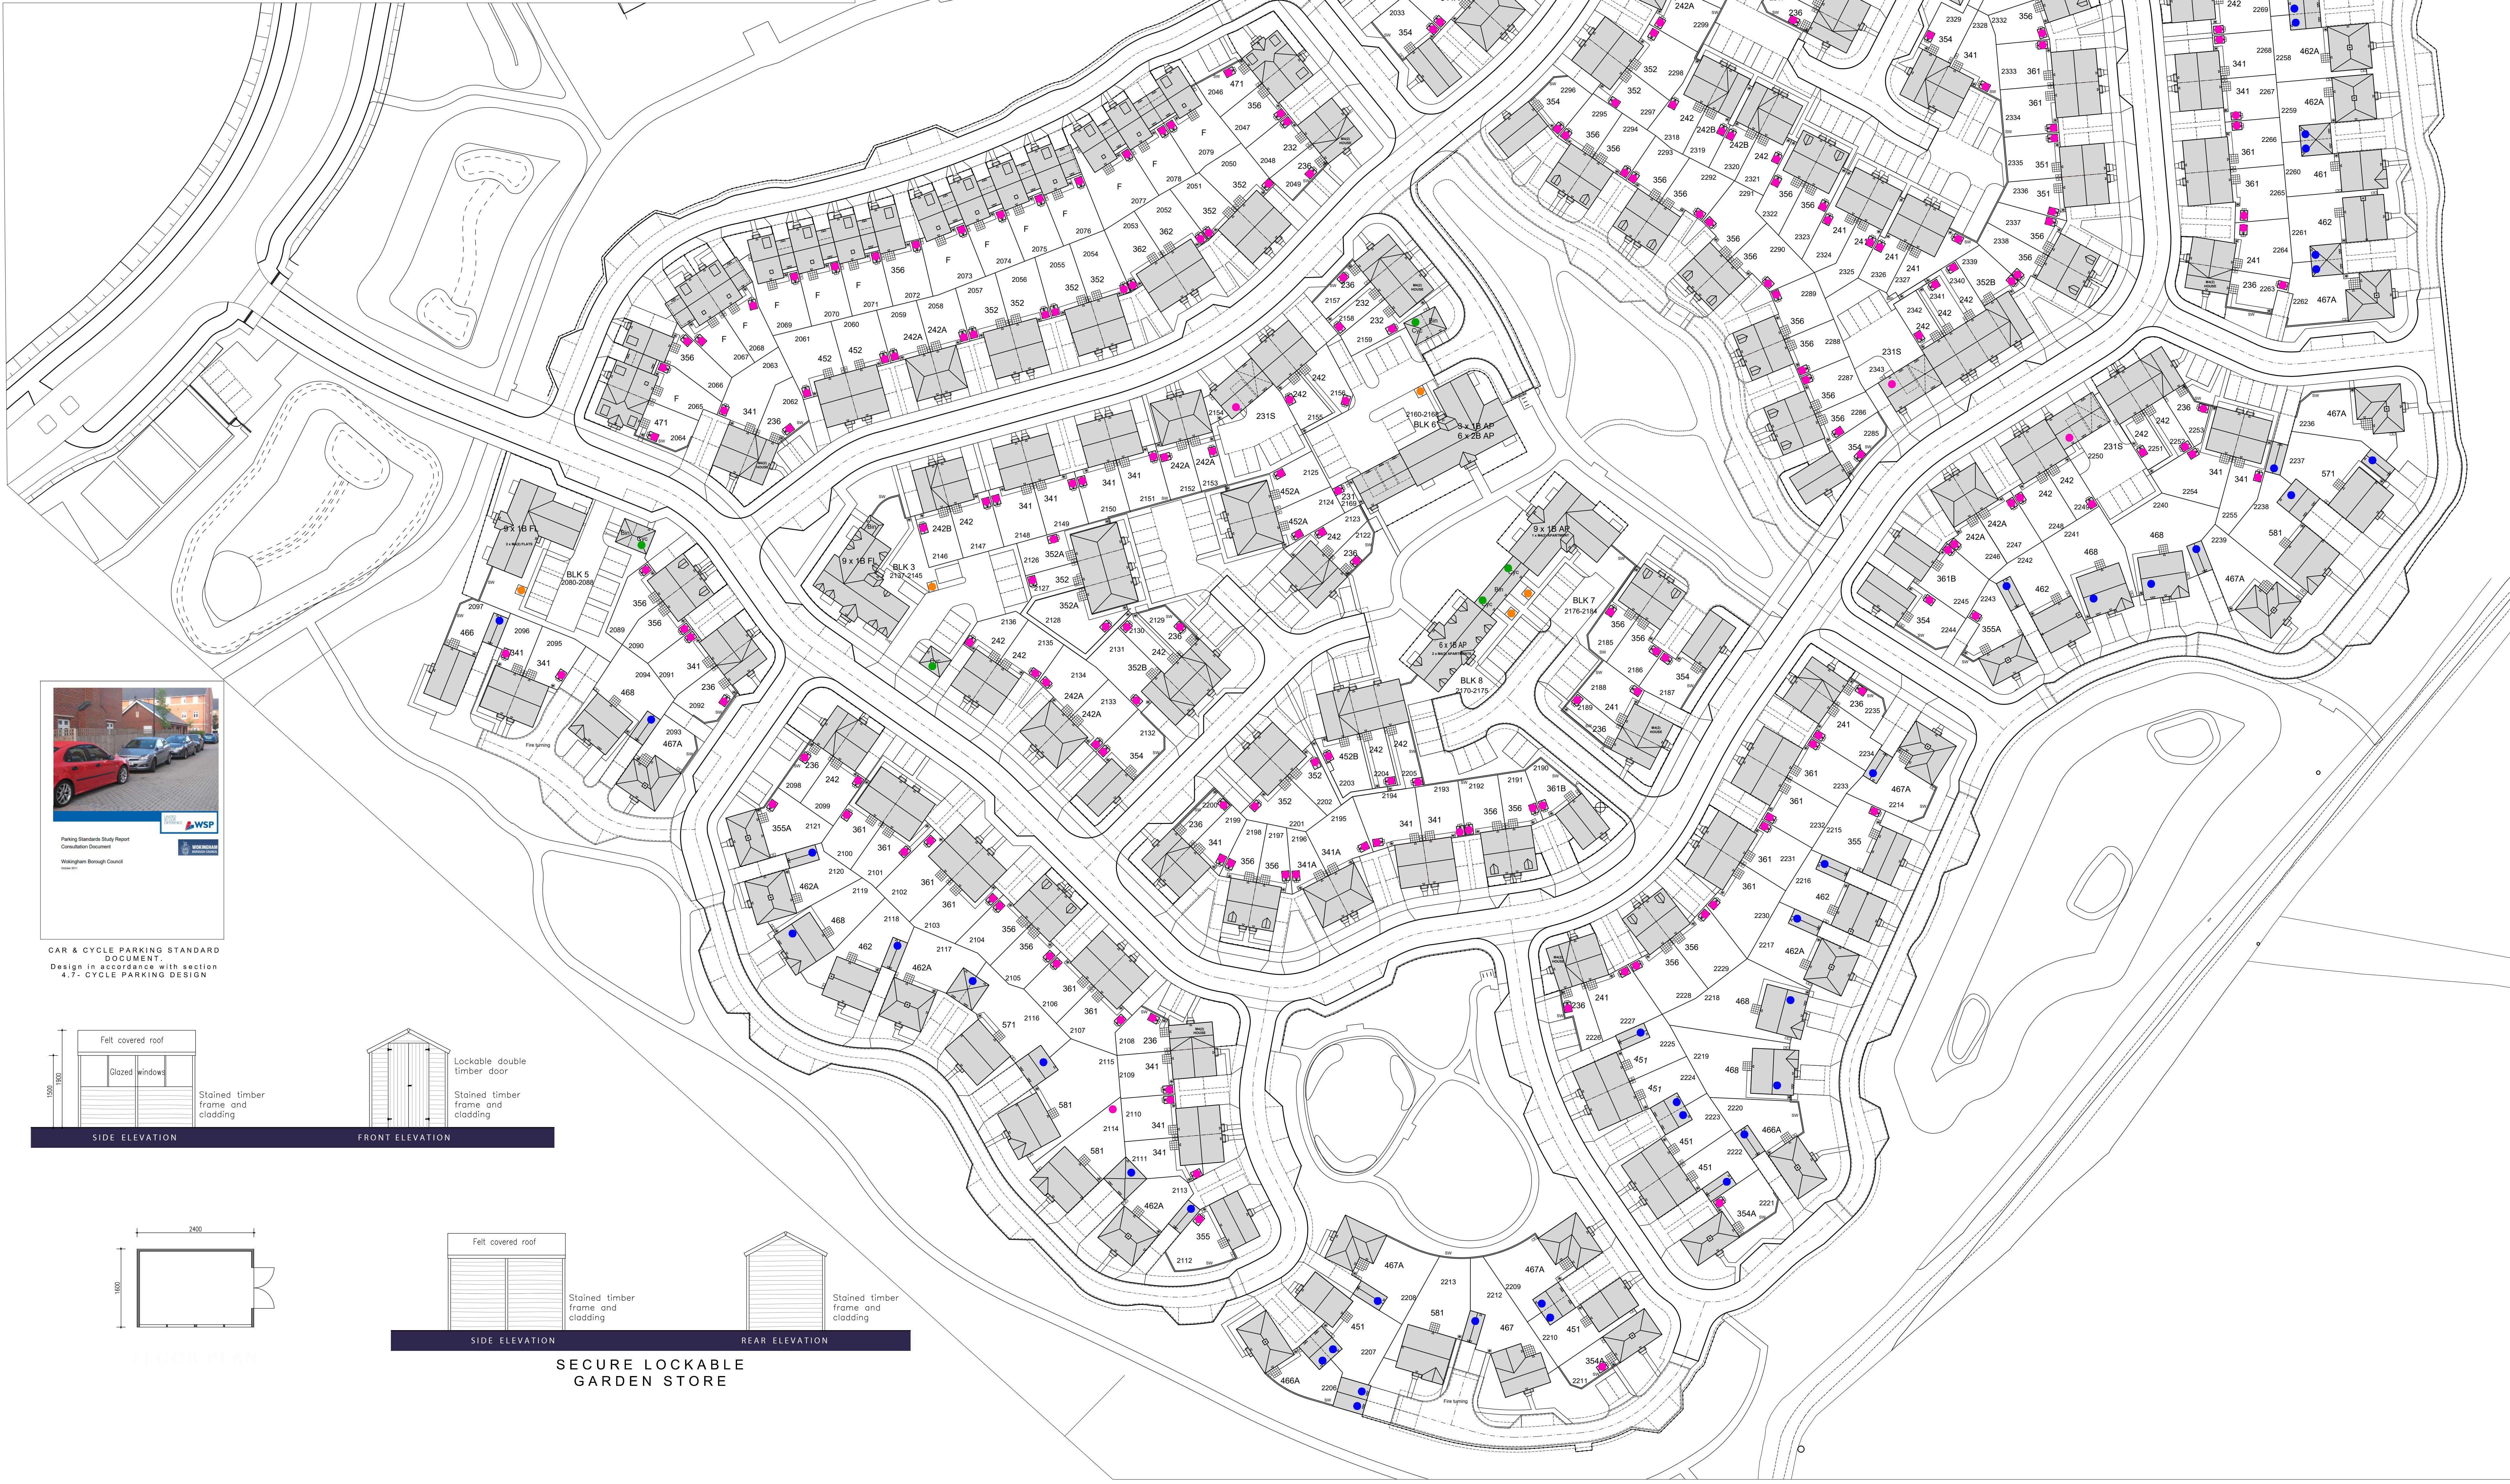


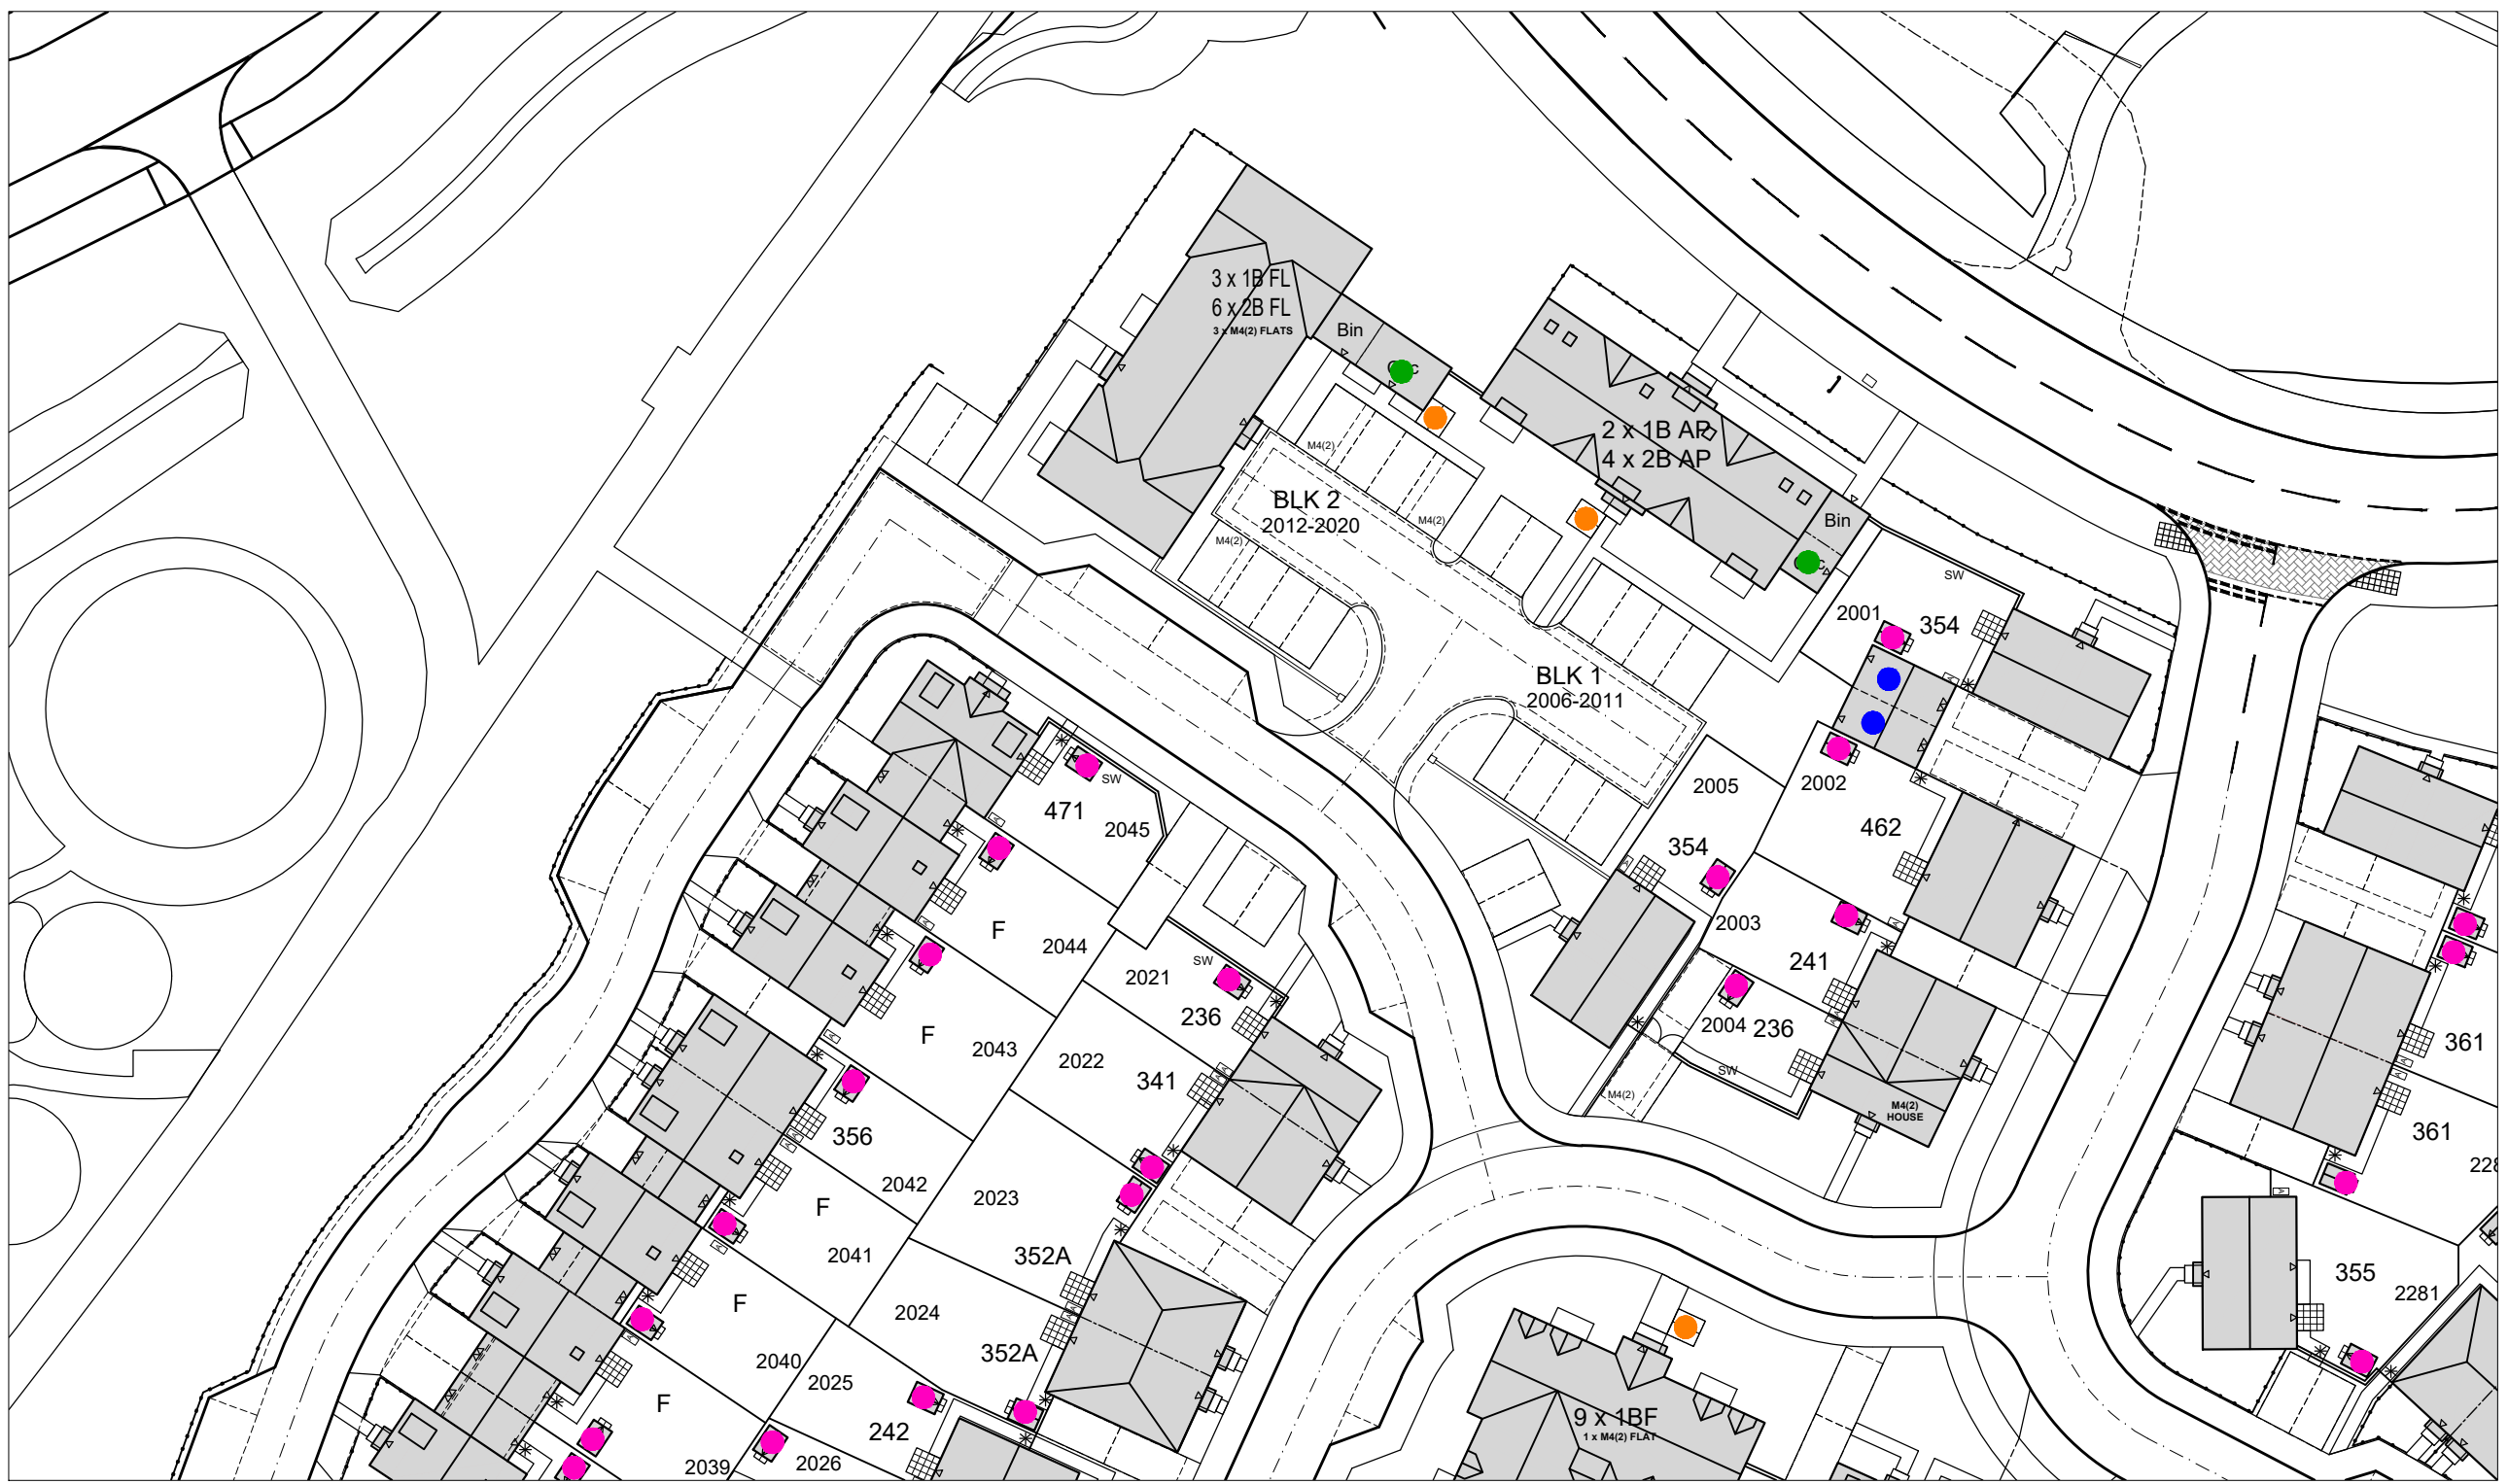


PARCEL R10


0 5 10 15 20 25m

KEY

- CYCLE STORAGE WITH LOCKABLE GARDEN STORE
- CYCLE STORAGE WITHIN PRIVATE GARAGE
- CYCLE STORAGE WITHIN COMMUNAL SECURE BRICK CYCLE STORE
- VISITORS CYCLE STANDS

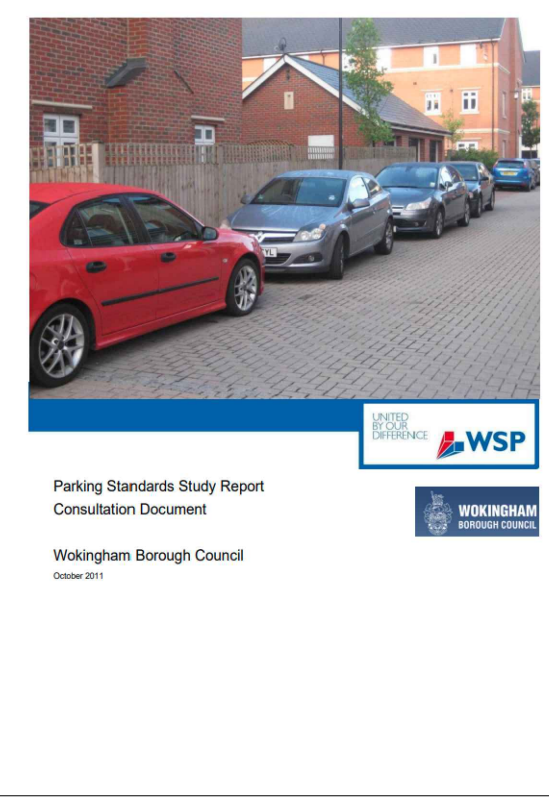

CAR & CYCLE PARKING STANDARD DOCUMENT.
Design in accordance with section 4.7- CYCLE PARKING DESIGN

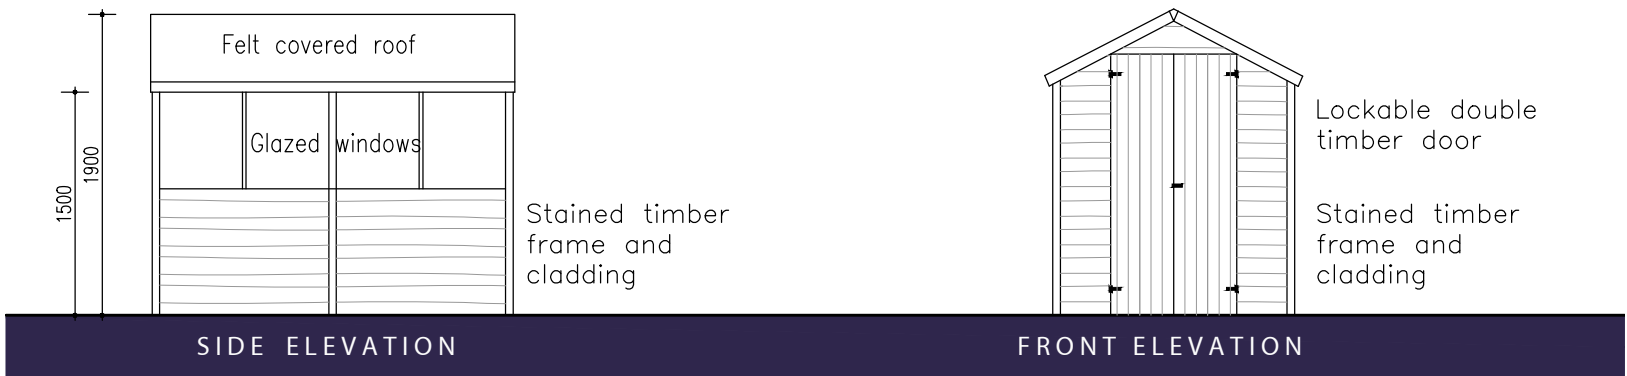

G	17.02.25	Layout updated to current layout.	SR	DGP
F	06.03.25	Layout updated to current layout.	MD	DGP
E	18.02.25	Layout updated to current presentation layout REV P	MD	DGP
D	10.02.25	Layout updated to current presentation layout REV N	SR	DGP
C	22.01.25	Layout updated to current presentation layout REV M	SR	DGP
B	23.12.24	Drawing amended to Presentation Layout	SR	DGP
A	11.12.24	Drawing amended to Presentation Layout REV K	SR	DGP
Rev.	Date	Description	Drawn	Check
Client				
				
Project				
South Wokingham Phase R11				
Drawing Title				
Proposed Cycle Parking Layout				
Scale		1:500 @ A0		
Date		October 2024		File P1904.R11.01
Drw No		P1904.R11.09		Drawing Status
Rev.		G PLANNING		
AAP Architecture Ltd				
Unit A, Monument Business Centre, Monument Way East, Woking, Surrey GU21 5LG				
T: 01483 727343 E: projects@aap-arc.co.uk W: aap-arc.co.uk				
Under the Intellectual Property Act 2014, this drawing is the copyright of AAP Architecture Ltd.				