


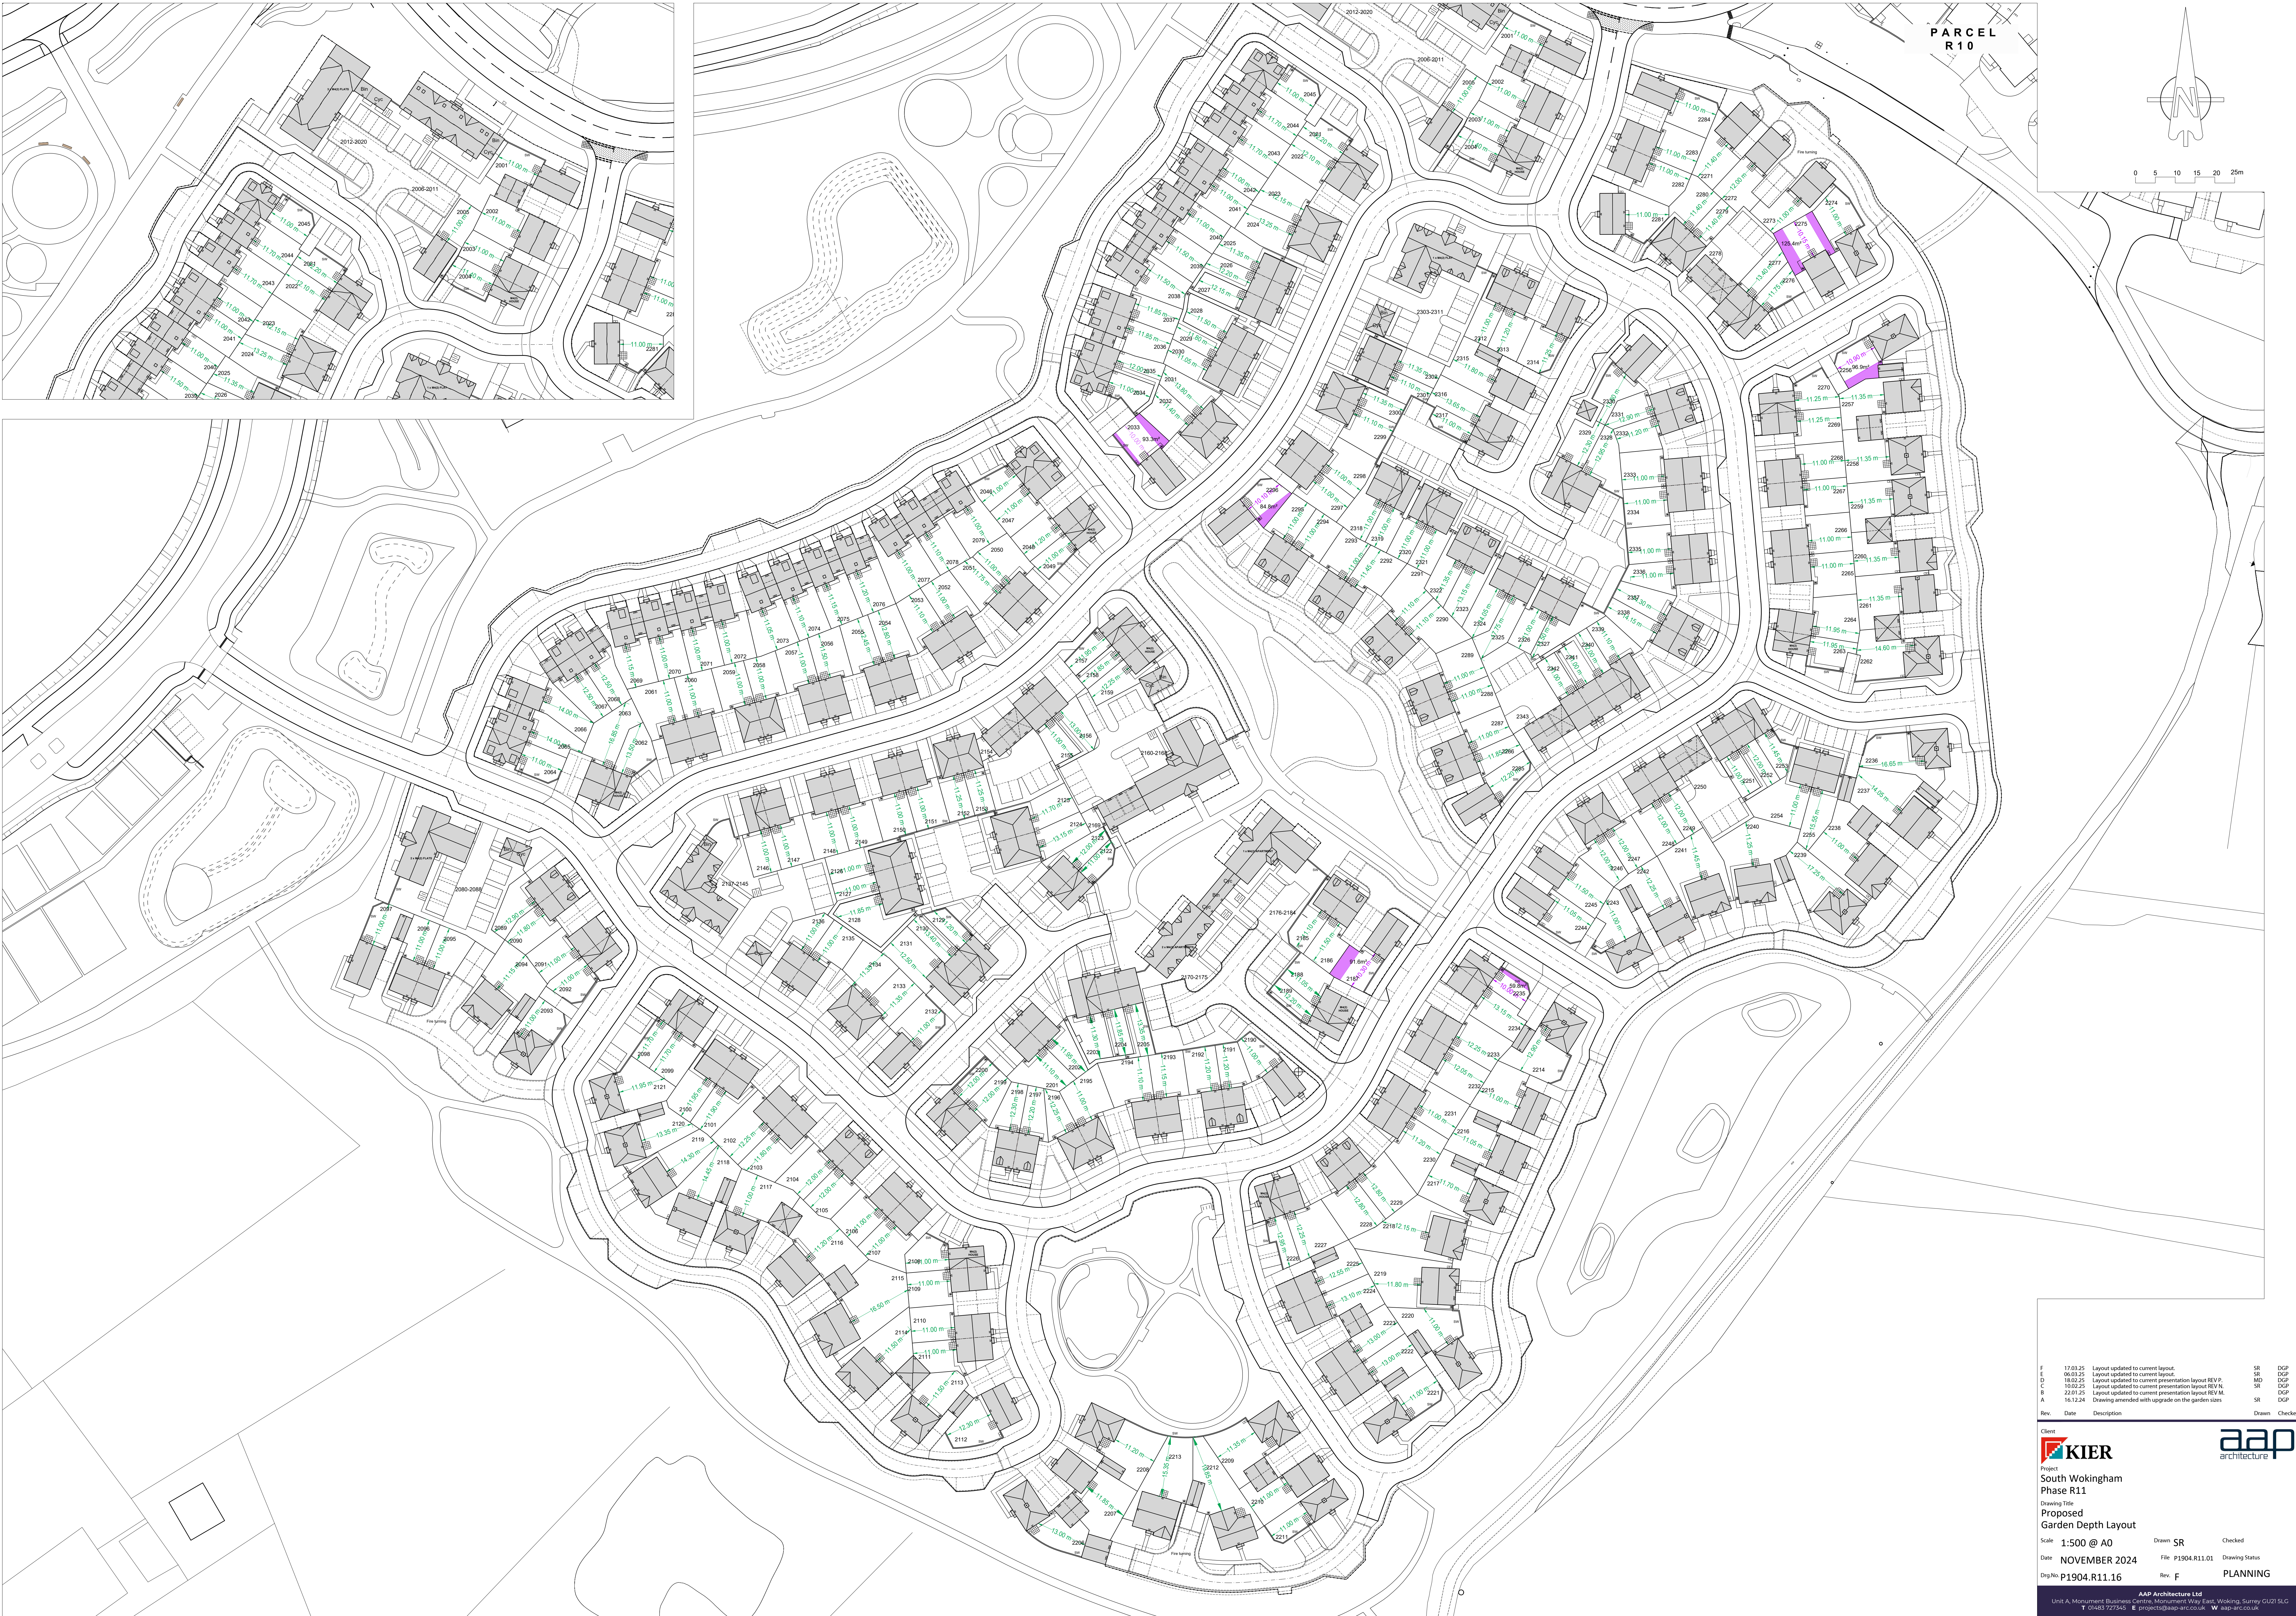

Rev.	Date	Description	Drawn	Checked
F	17.03.25	Layout updated to current layout.	SR	DGP
E	06.03.25	Layout updated to current layout.	SR	DGP
D	18.03.25	Layout updated to current layout.	MD	DGP
C	10.02.25	Layout updated to current presentation layout REV N.	SR	DGP
B	23.01.25	Layout updated to current presentation layout REV M.	SR	DGP
A	16.12.24	Drawing amended with upgrade on the garden sizes.	SR	DGP



Client



Project

South Wokingham
Phase R11

Drawing Title
Proposed
Garden Depth Layout

Scale
1:500 @ A0

Date
NOVEMBER 2024

Dwg No
P1904.R11.16

Rev. F

Drawn SR

Checked

Drawing Status

PLANNING