


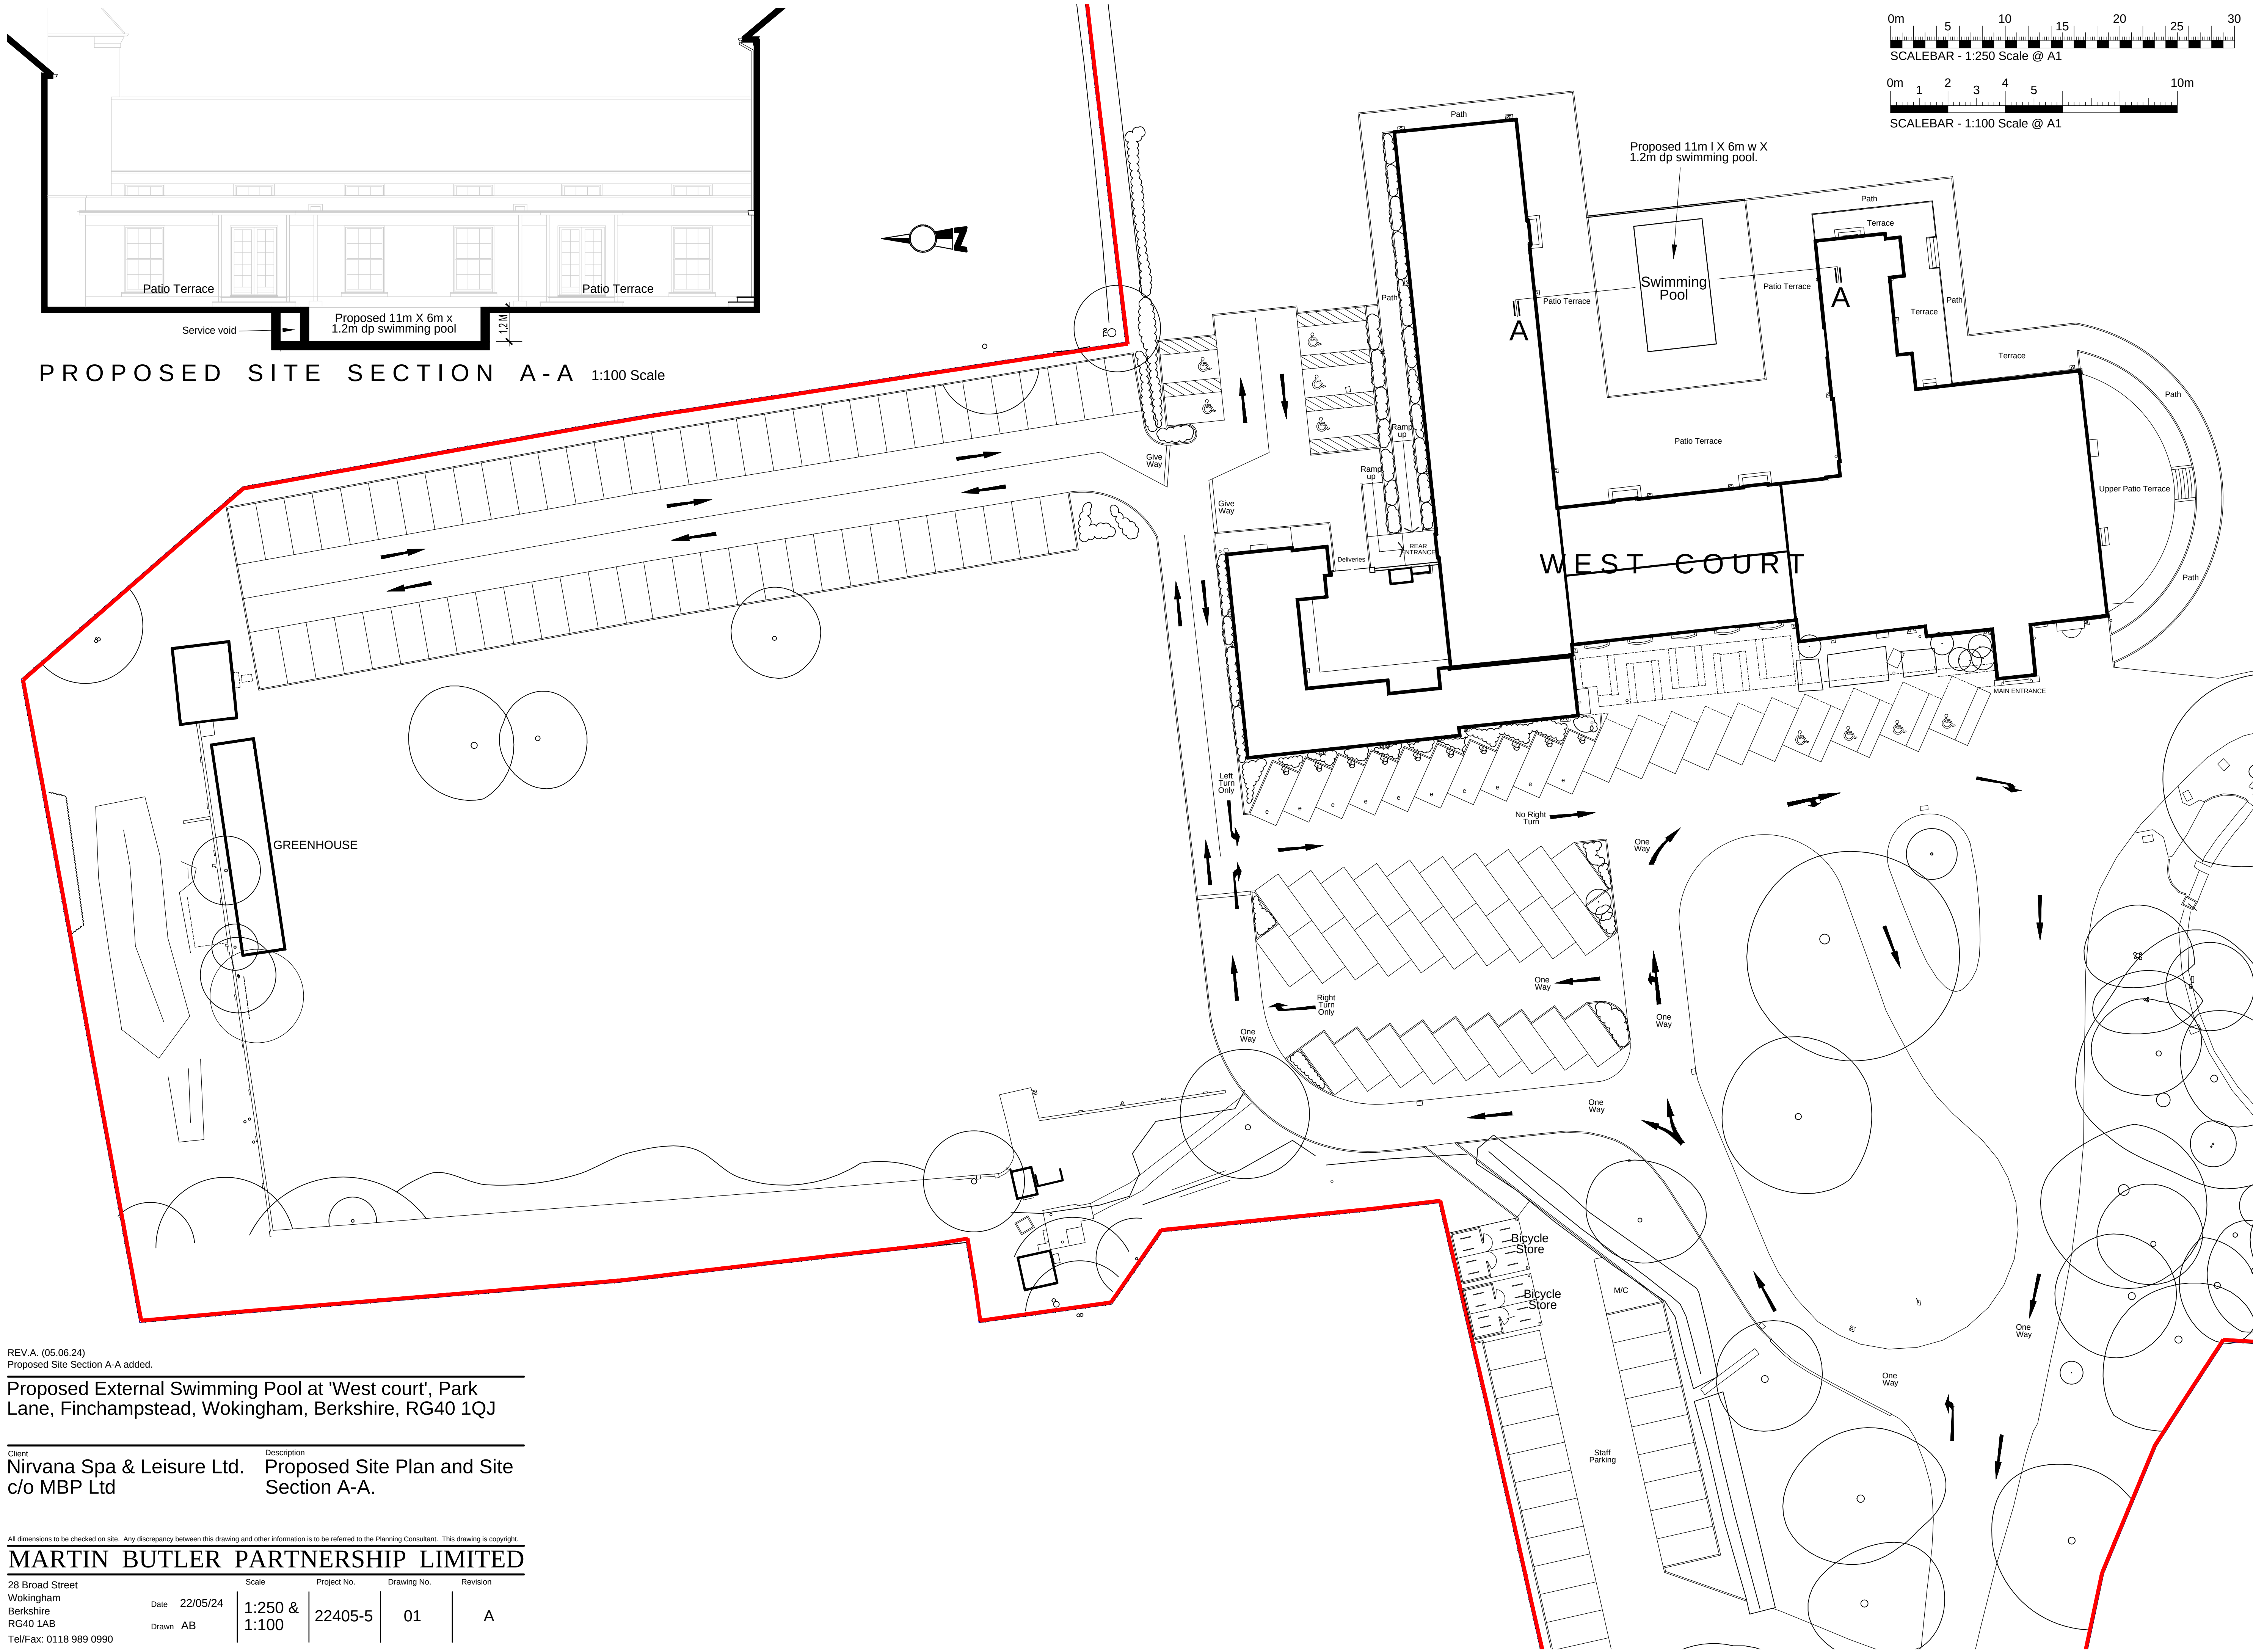

REV.A. (05.06.24)
Proposed Site Section A-A added.

Proposed External Swimming Pool at 'West court', Park Lane, Finchampstead, Wokingham, Berkshire, RG40 1QJ

Client	Description
Nirvana Spa & Leisure Ltd. c/o MBP Ltd	Proposed Site Plan and Site Section A-A.