



KEY TO ROOM CODES

|    |                |
|----|----------------|
| C  | Collections    |
| F  | Front of House |
| L  | Laboratories   |
| O  | Offices        |
| P  | Plant          |
| S  | Support        |
| ST | Stores         |

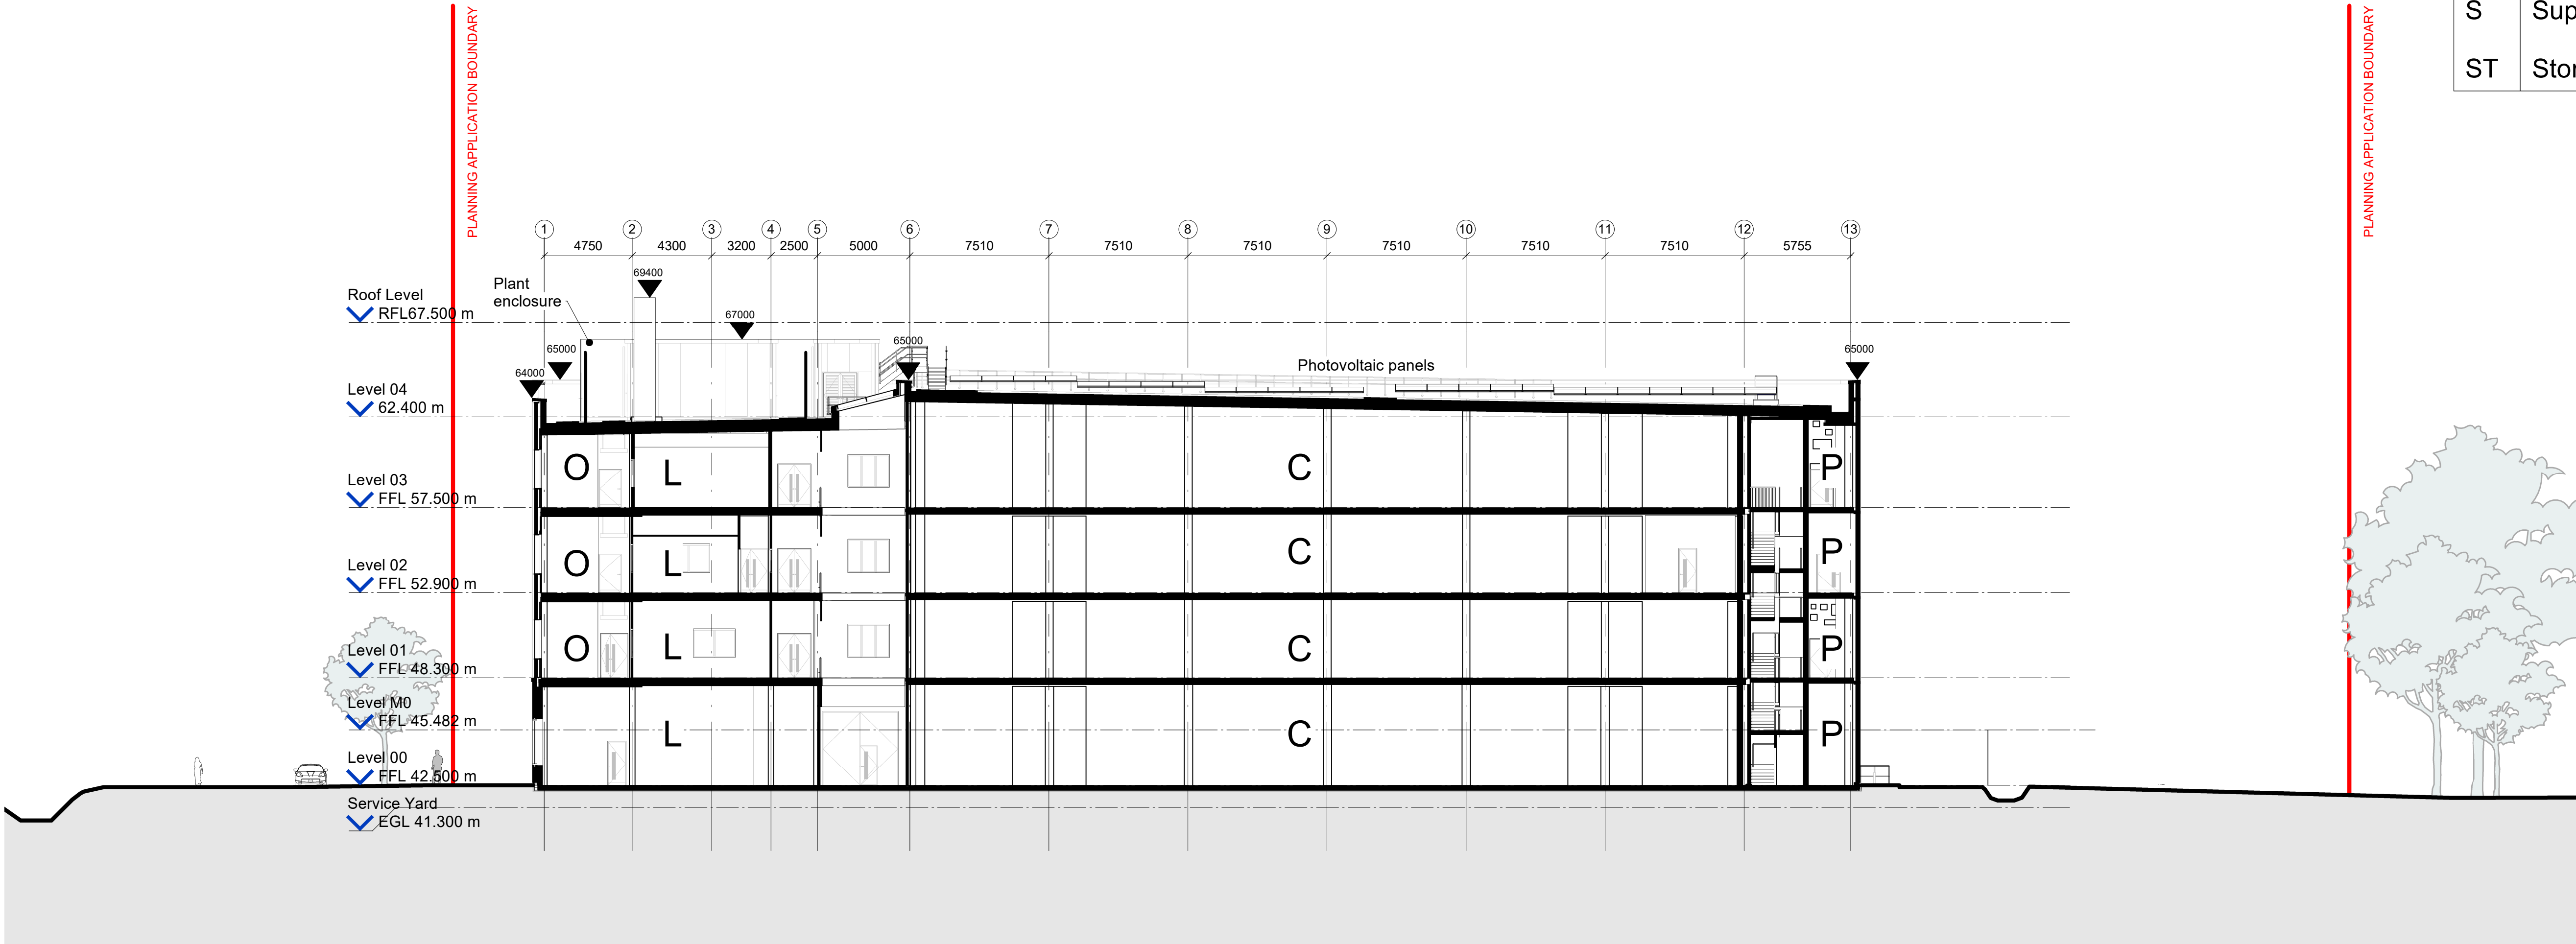

**1 Section AA**  
1 : 200  
0 4 8 m  
Scale 1:200

**General Note:**  
Dimensions are not to be scaled from this drawing. All discrepancies in this drawing are to be reported to Feilden Clegg Bradley Studios.  
Drawing only to be used for the purposes it was issued for. Do not modify any element of this CAD drawing. Landscape, public realm and neighbouring buildings shown indicatively. This drawing is copyright.

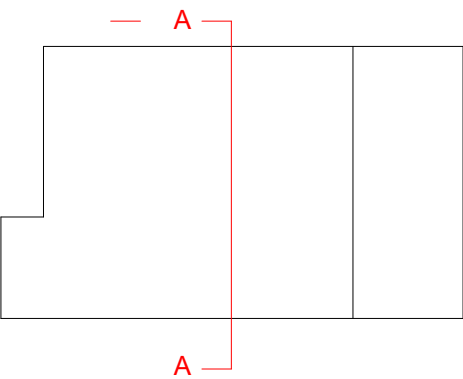

FeildenCleggBradleyStudios  
LLP  
  
London Office  
Tottenham Street  
London  
W1T 4RG  
  
t +44 20 7323 5737  
e london@fcbstudios.com

| Rev | Status | Date       | Drawn/Chk by |
|-----|--------|------------|--------------|
| P01 | S5     | 15/11/2023 | FCBS         |
| P02 | S5     | 10/03/2025 | FCBS/AXW     |

SUITABLE FOR PLANNING

| Job/Drawing No                           | Revision |
|------------------------------------------|----------|
| RD001-FCB-XX-ZZ-DR-A-0700                | P02      |
| NHM Unlocked, Thames Valley Science Park |          |
| Section A-A                              |          |
| S5                                       |          |

| Scale | As indicated@A1 | Drawn | Group JC | FCBS project no |
|-------|-----------------|-------|----------|-----------------|
| Date  | October 2023    |       |          | 2061-Z-C2       |

Do not scale

All dimensions to be checked on site