



KEY TO ROOM CODES

C	Collections
F	Front of House
L	Laboratories
O	Offices
P	Plant
S	Support
ST	Stores

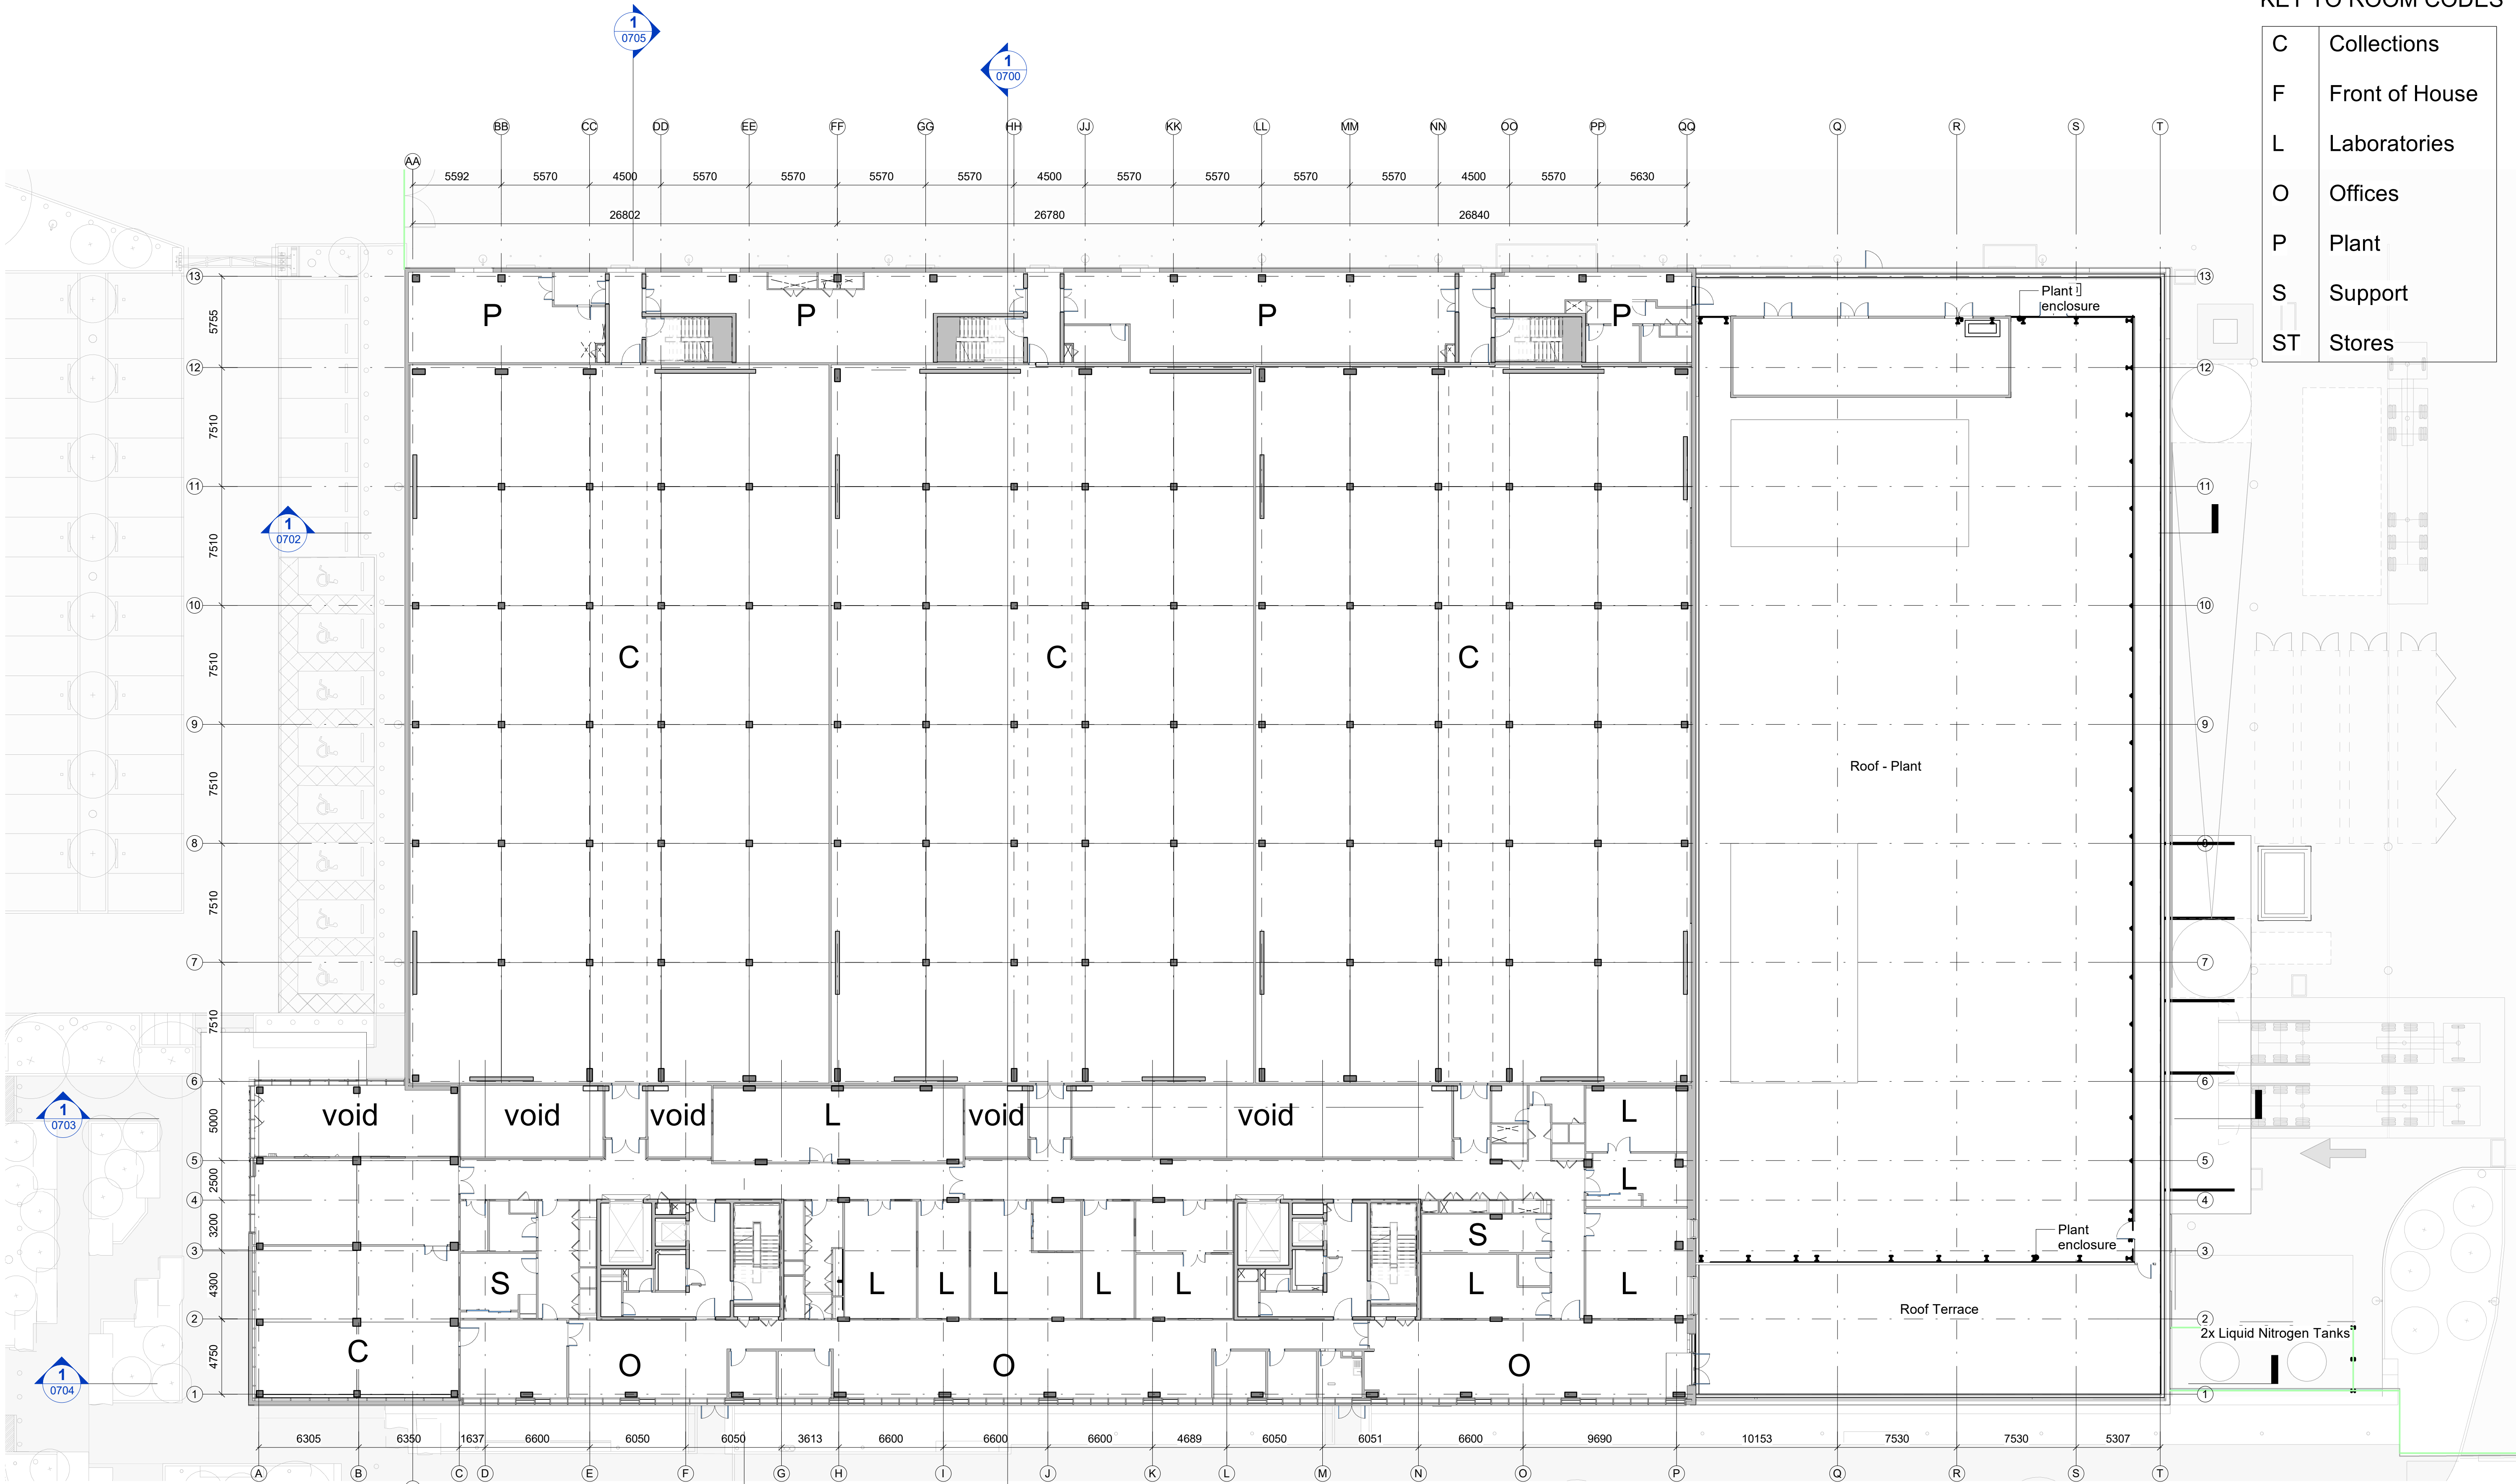

1 GA 1-200-Level01
1 : 200
0 4 8
m
Scale 1:200

General Note:
Dimensions are not to be scaled from this drawing. All discrepancies in this drawing are to be reported to Feilden Clegg Bradley Studios.
Drawing only to be used for the purposes it was issued for. Do not modify any element of this CAD drawing. Landscape, public realm and neighbouring buildings shown indicatively. This drawing is copyright.

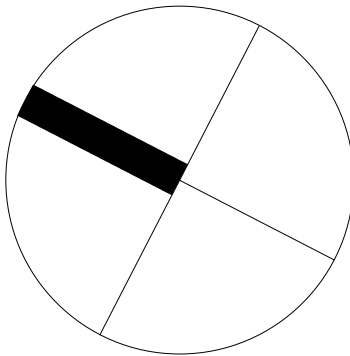

FeildenCleggBradleyStudios
LLP

London Office
Tottenham Street
London
W1T 4RG

t +44 20 7323 5737
e london@fcbsstudios.com

Rev	Status
P01	S5 Issued for Planning Application
P02	S5 For Planning

Date	Drawn/Chk by
15/11/2023	FCBS
10/03/2025	FCBS/AXW

SUITABLE FOR PLANNING

Job/Drawing No	Revision
RD001-FCB-XX-01-DR-A-0201	P02
NHM Unlocked, Thames Valley Science Park	Status
GA Plan Level 01	S5

Scale	As indicated@A1	Drawn	Group JC	FCBS project no
Date	October 2023			2061-2-C2

Do not scale

All dimensions to be checked on site