
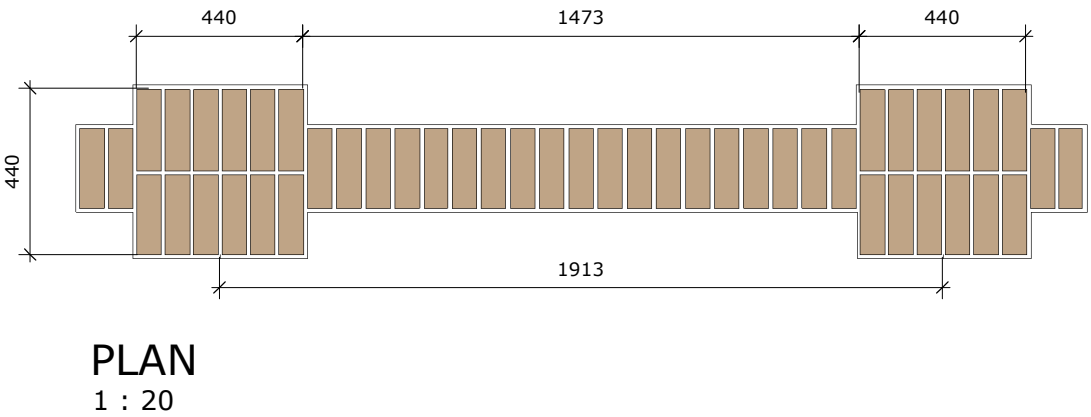
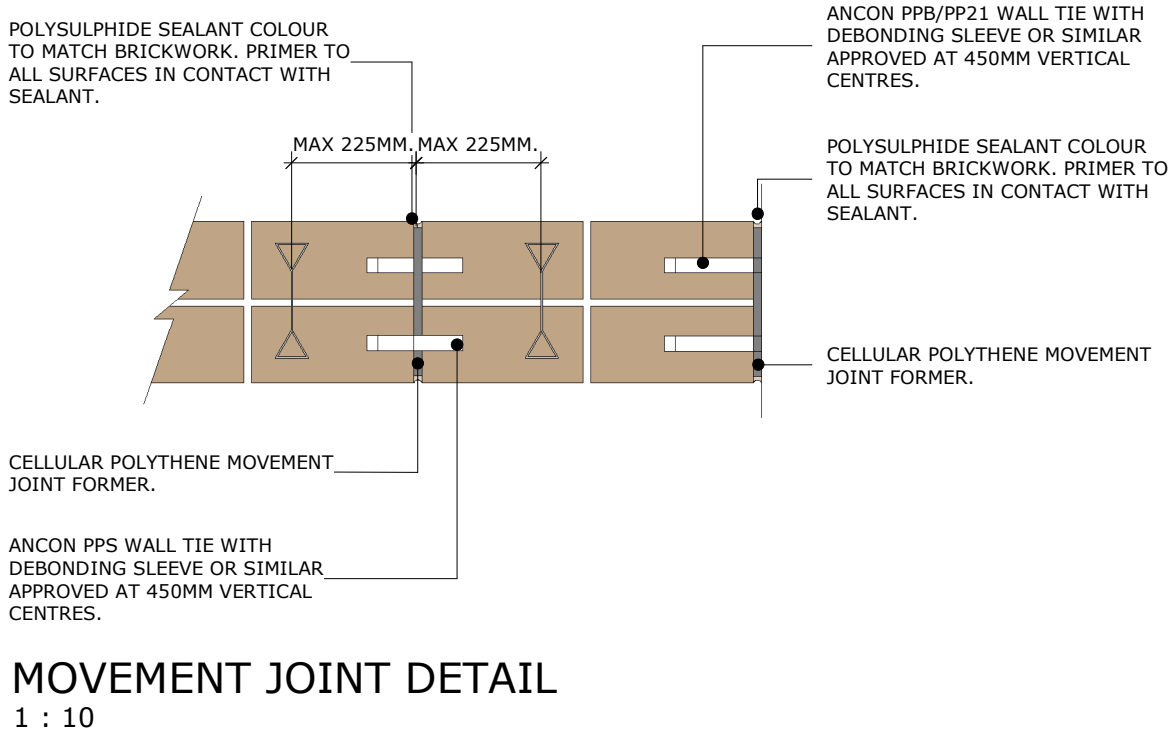
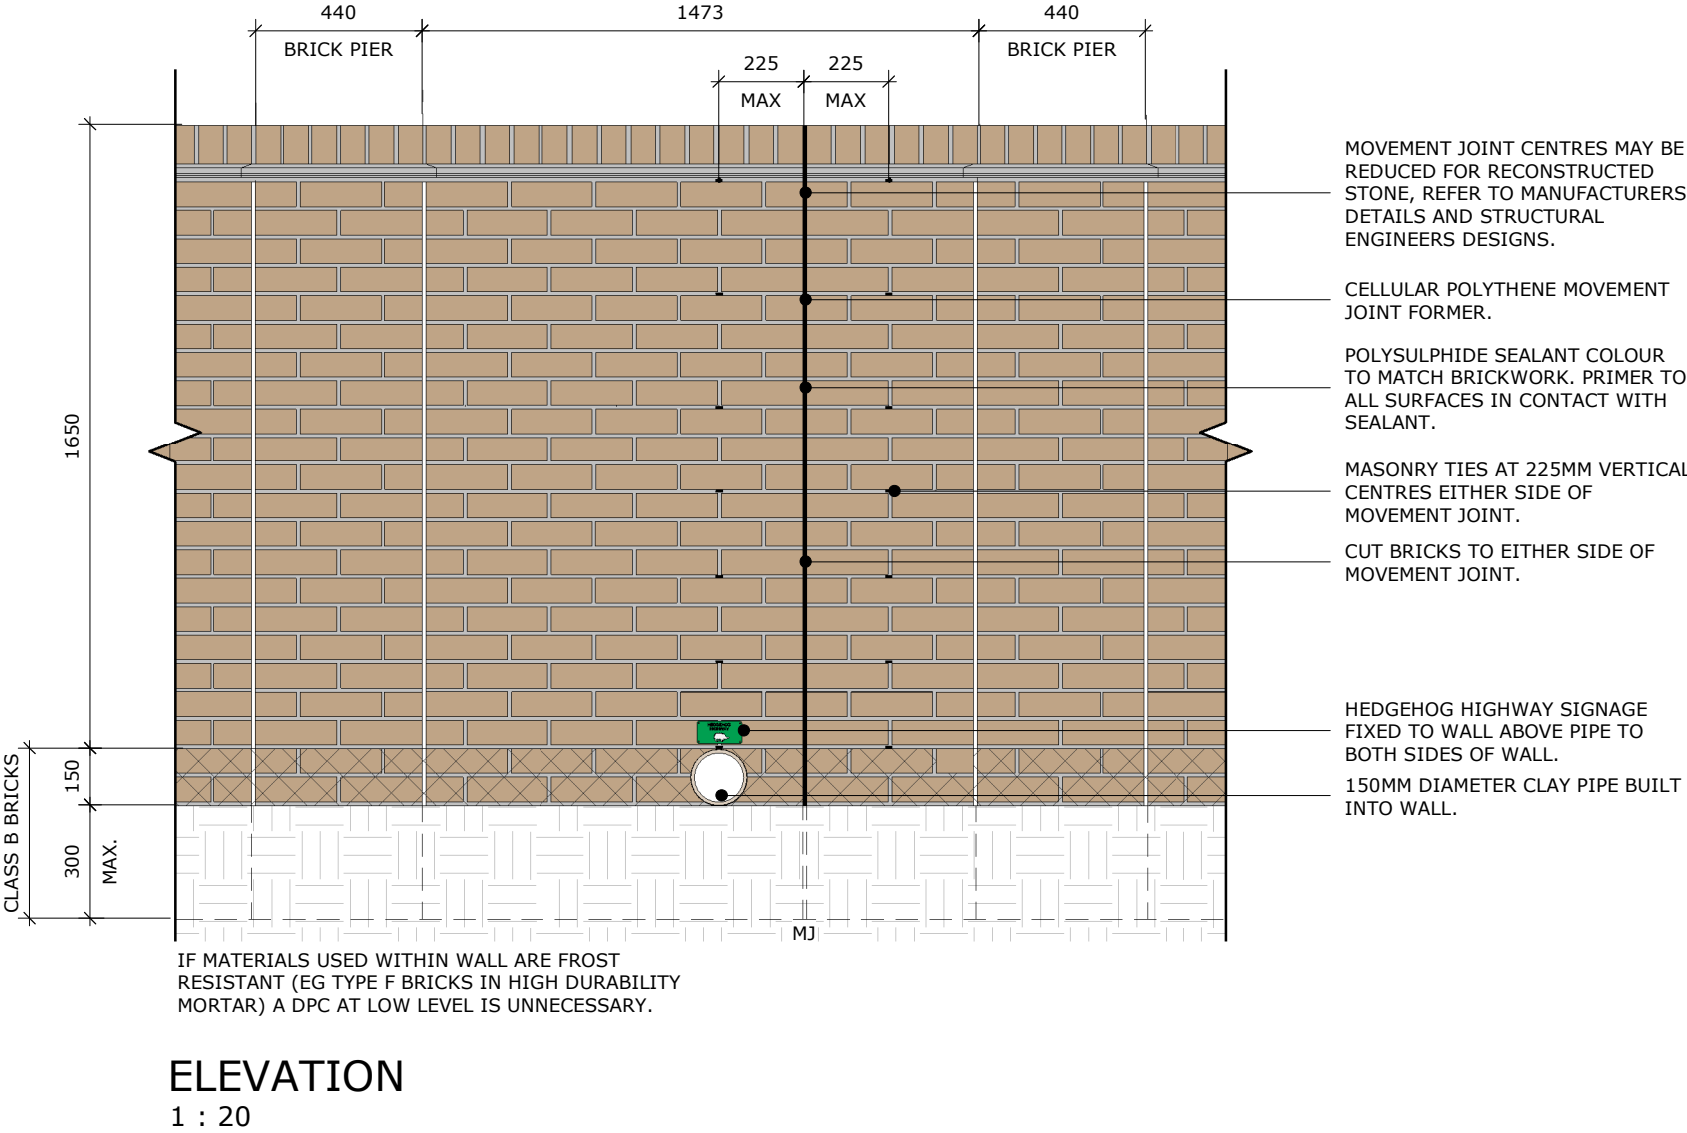


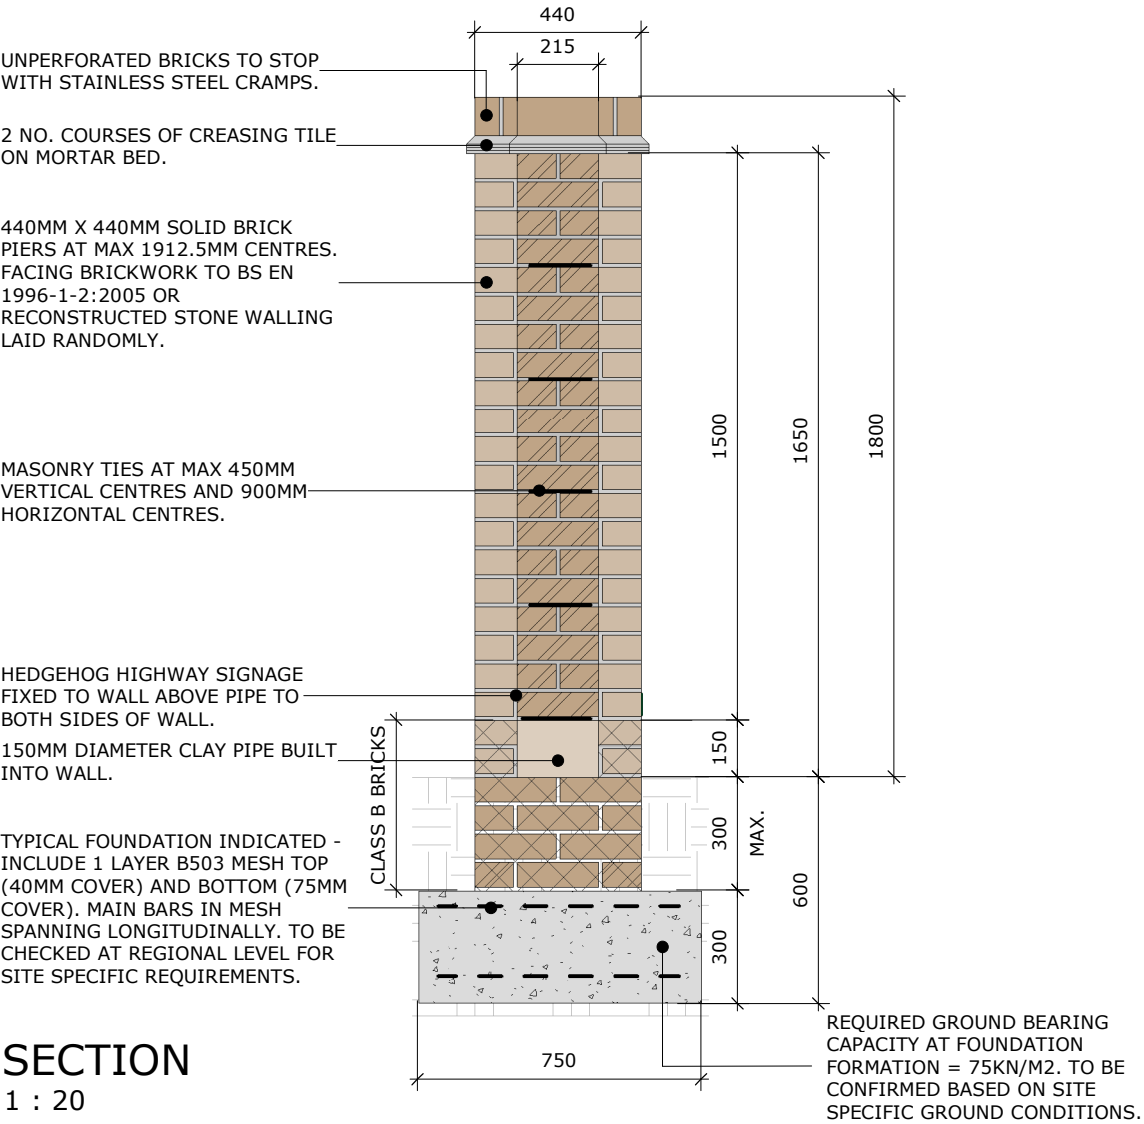

MAXIMUM WIND PRESSURE = 0.55KN/M².

|                                                                                           |            |        |       |      |      |       |               |  |
|-------------------------------------------------------------------------------------------|------------|--------|-------|------|------|-------|---------------|--|
| category                                                                                  |            |        |       |      |      |       | PART L1A 2021 |  |
| EXTERNAL WORKS DETAILS                                                                    |            |        |       |      |      |       |               |  |
| description                                                                               |            |        |       |      |      |       |               |  |
| EXTERNAL WORKS - 1.8M BRICK SCREEN WALL, SHELTERED LOCATIONS, MAX WIND PRESSURE 0.55KN/M2 |            |        |       |      |      |       |               |  |
| scale                                                                                     |            |        |       |      |      |       | revision      |  |
| As indicated                                                                              |            |        |       |      |      |       | 00            |  |
| project                                                                                   | originator | volume | level | type | role | Class | number        |  |
| GROUP                                                                                     | - VIS      | - I    | - EX  | - D2 | - A  | - FC  | 0218          |  |

Vistry Group

STANDARD DETAIL

SUBJECT TO NHBC APPROVAL