



GROUND PROTECTION (PLY) TO BE LAID
WHILST COMPACTED GRAVEL IS
REMOVED BY MACHINE TO A DEPTH OF
50mm. SOIL UNDER TO BE LOOSENED
BY HAND & REMOVED TO A DEPTH OF
450mm READY FOR PLANTING IN
ACCORDANCE WITH LANDSCAPING
PROPOSALS. IMPORTED TOPSOIL TO BE
INSTALLED FOR PLANTING. LEVELS TO
MATCH EXISTING.

Eastern Flank

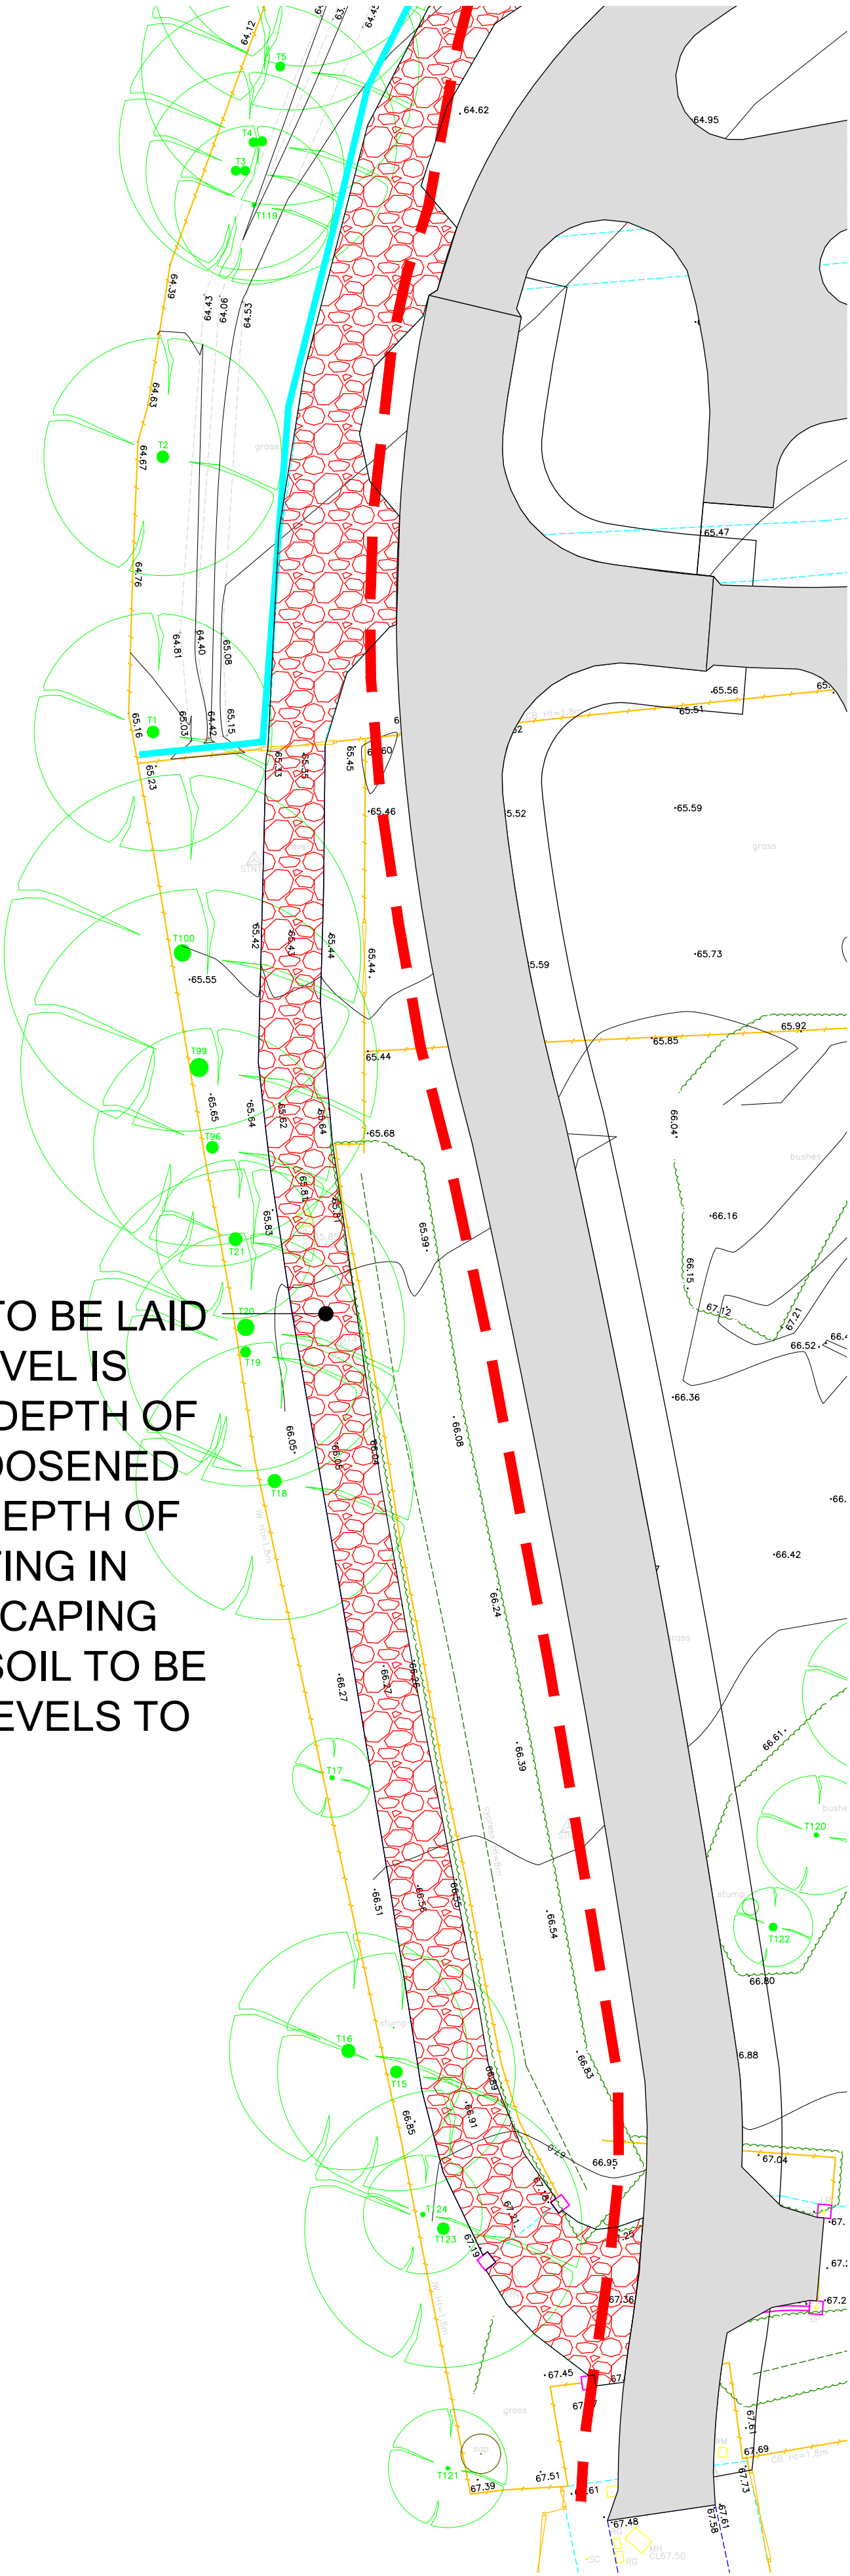


AREA OF SOIL INFILL
TO BE RETURNED
TO ORIGINAL
GROUND LEVELS
ACCORDING TO
TOPOGRAPHICAL
SURVEY

DOUBLE GRAVEL
BOARD BELOW
1.8M CLOSE BOARD
FENCING

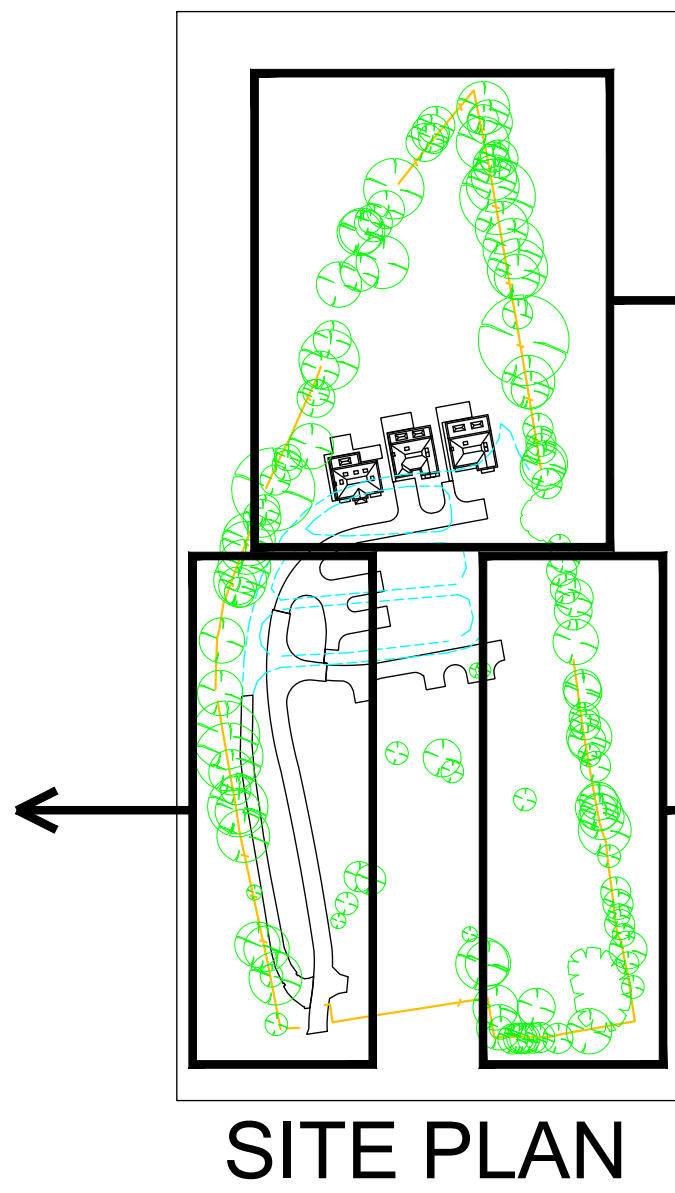

NOTE: WESTERN FLANK GRAVEL ROAD
TO UNDERGO THE SAME TREATMENT
AS THE EASTERN FLANK

Northern Corner

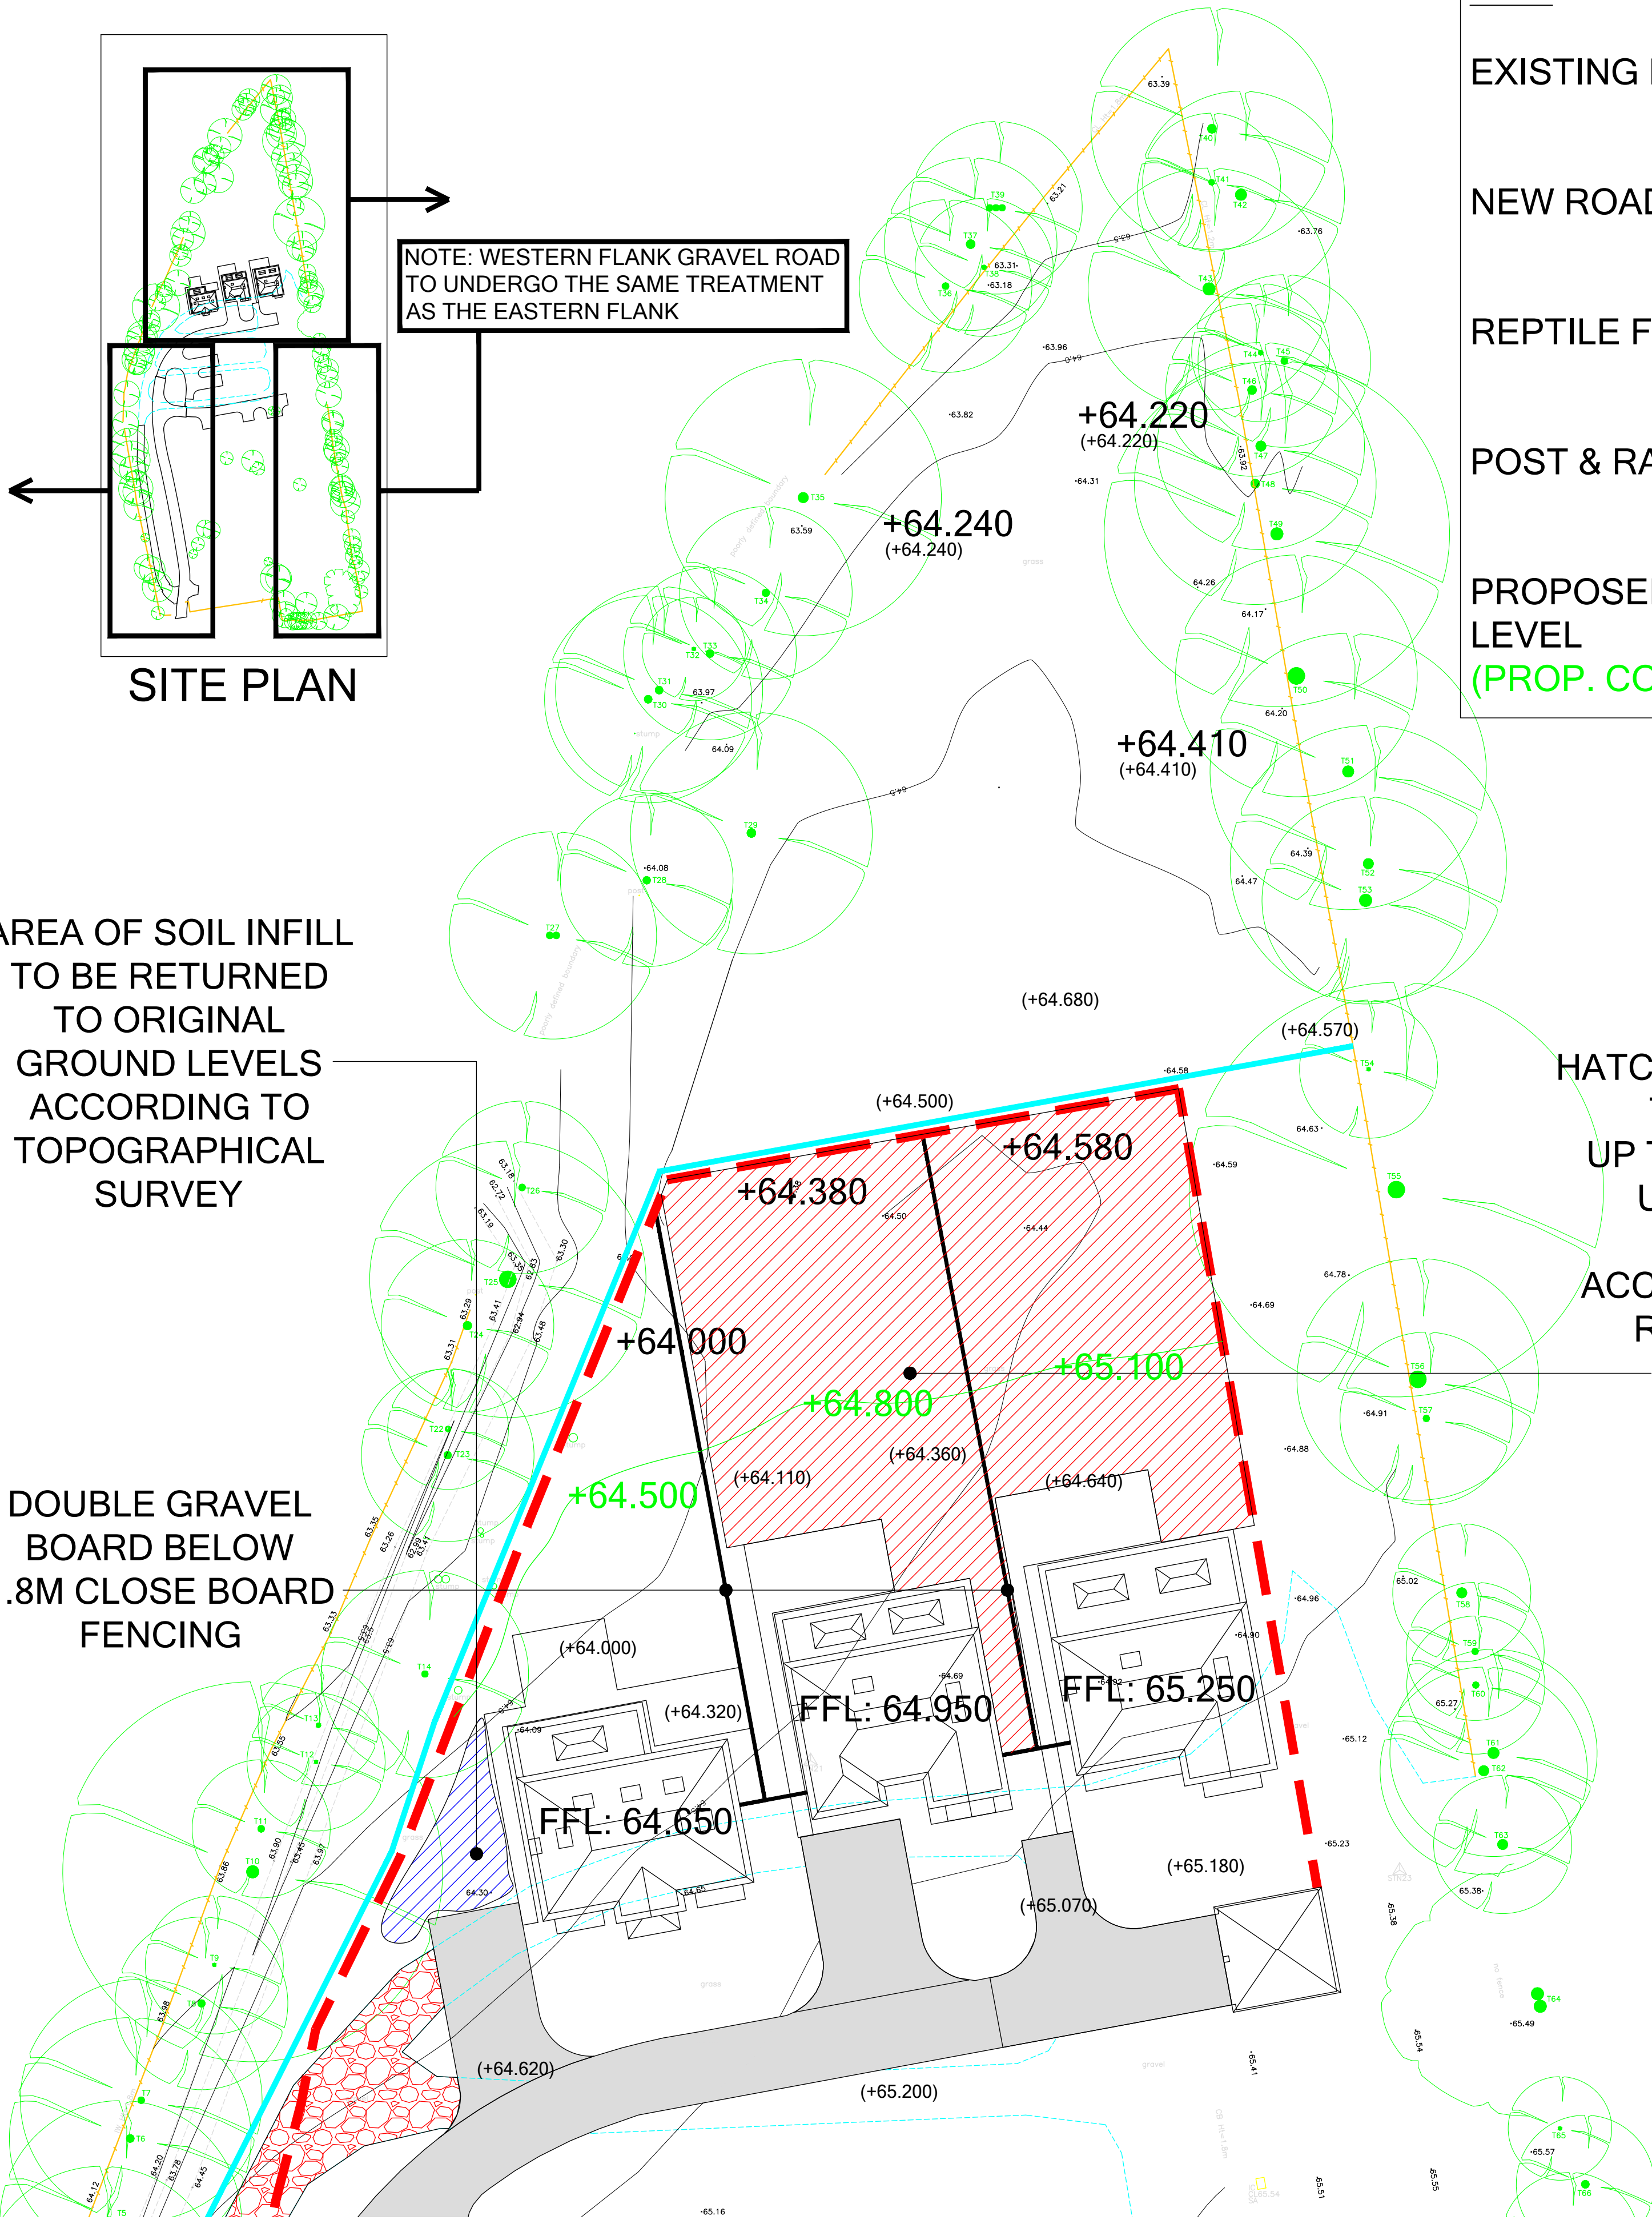

KEY:

EXISTING ROAD

NEW ROAD

REPTILE FENCING

POST & RAIL FENCING

PROPOSED/EXISTING LEVEL +64.400/
(+64.400)
(PROP. CONTOUR IN GREEN)

HATCHED AREA LEVEL
TO BE BUILT
UP TO FINAL LEVEL
USING CLEAN
TOPSOIL IN
ACCORDANCE WITH
REMEDATION
STRATEGY

PALATINE HOMES

Rev	Date	Amendment	By

Status **INFORMATION**

Project Address
Johnson Drive
Finchampstead

Drawing Title
Wildlife Corridor Levels

Drawn By	RJM	Date	11.06.25
Check	-	Scale	1:200 @ A1

Drawing No.	Rev.
JDF-904	-