



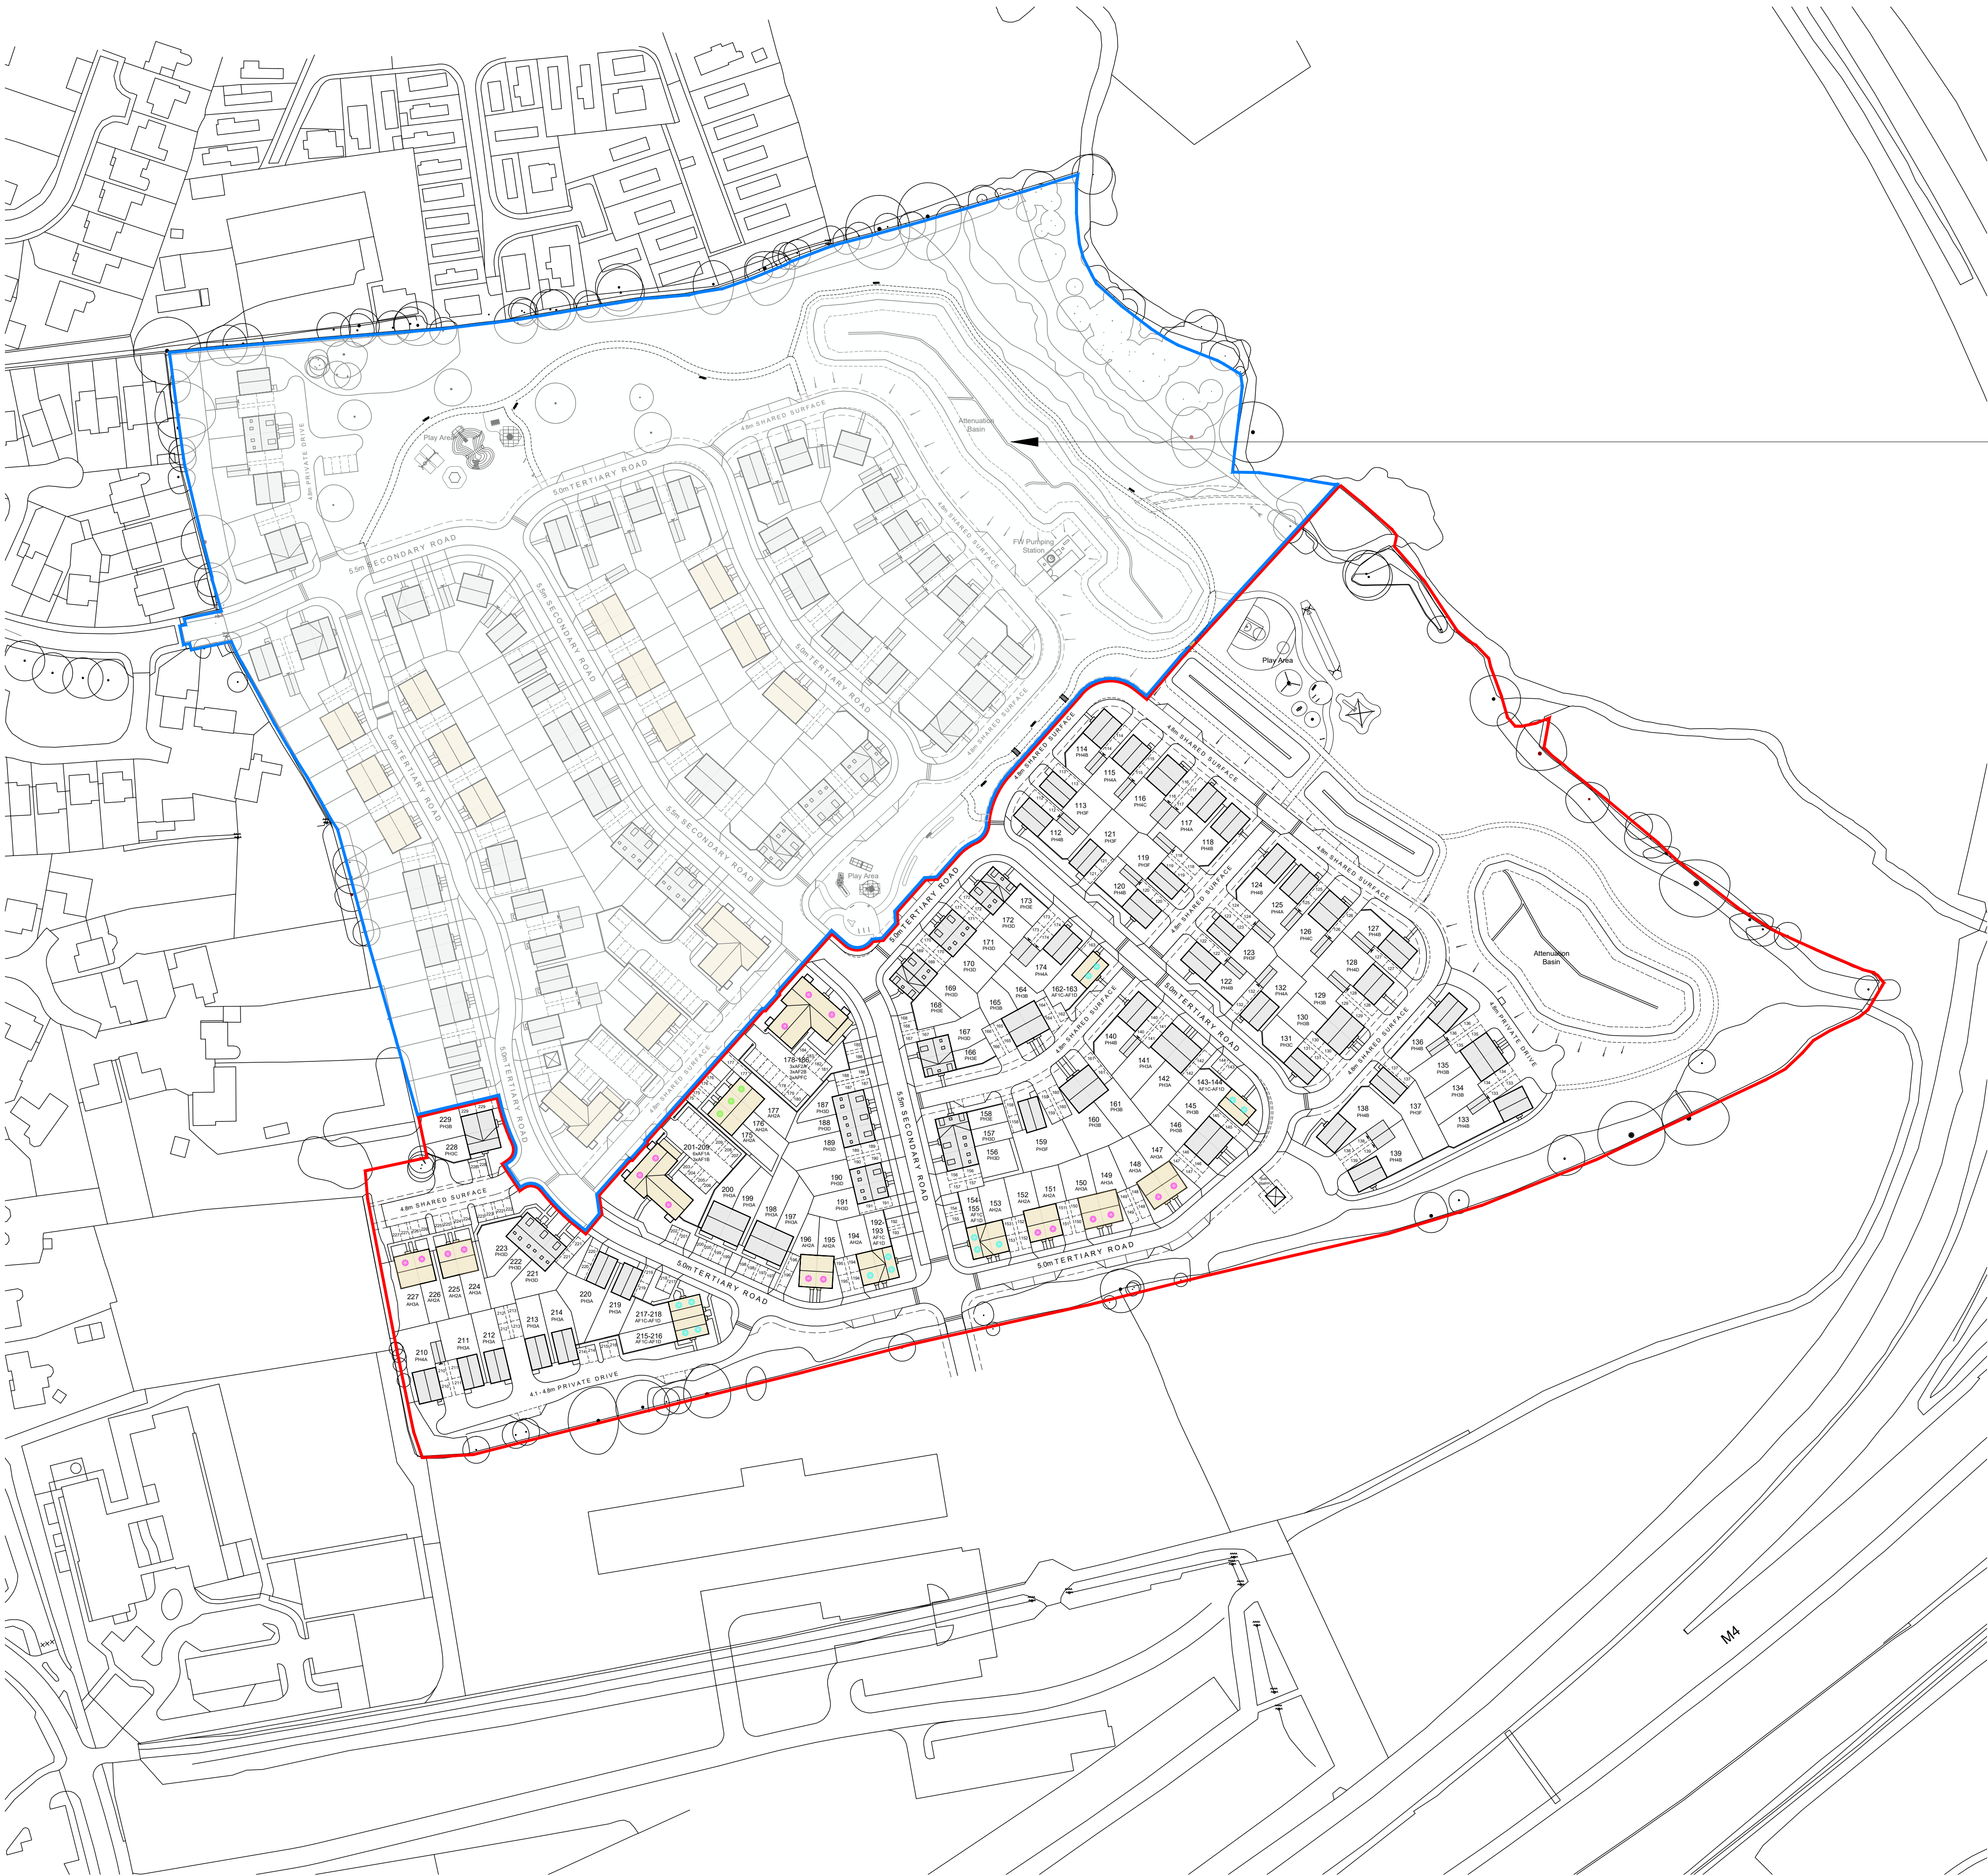

Phase 1 Subject to
Separate Reserved
Matters Planning
Application

CDM 2015 Health & Safety Information
This information relates only to 'Significant Hazards' identified on this drawing
and is to be read in conjunction with the Designer's Hazard Register.

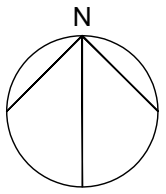

Key	
	Open Market Dwellings (71 dwellings)
	Affordable - Social Rent (30 dwellings)
	Affordable - Affordable Rent (0 dwellings)
	Affordable - Shared Ownership (3 dwellings)
	Affordable - First Homes (14 dwellings)

B	23.05.25	Drawing Amendments	EB	KE
A	09.05.25	Amended to latest layout adjustments	KE	AK
Rev	Date	Revision Details	Dr	Ch



London: 76 Great Suffolk Street
London, SE1 0BL
T 0207 928 2773 E london@ecearchitecture.com

Sussex: 64 - 68 Brighton Road, Worthing
West Sussex, BN11 2EN
T 01903 248777 E sussex@ecearchitecture.com

Bristol: Westworks, Beacon Tower
Colston Street, Bristol, BS1 4XE
T 0117 214 1101 E bristol@ecewestworks.com

ECE Architecture
www.ecearchitecture.com

Client's Name
Taylor Wimpey West London

Job Title
Land off Watmore Lane,
Winnersh

Drawing Title
Affordable Housing Plan

Scale
1:1000 @ A1 / 1:2000 @ A3
metres 20 40 60 80 100

Drawn	Checked	Date
EB	KE	20.03.25

Job No	Drawing No	Rev
7135A	PL-205	B

Status
APPROVAL