15.JAN.2001 * 3192

Sk No.0491

Sk No.0487

READING ROAD

THE RISE

150 DI

53.0m

Well


The Hatches

Garage


Sk No.0487

APPROVED

SITE PLAN (SCALE: 1:1250)

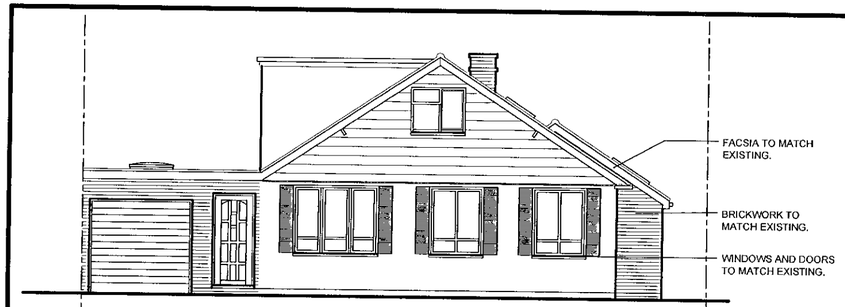


FRONT ELEVATION

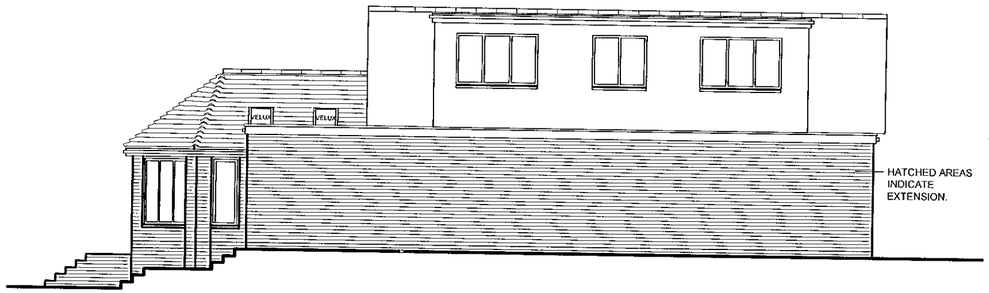


SIDE ELEVATION




REAR ELEVATION

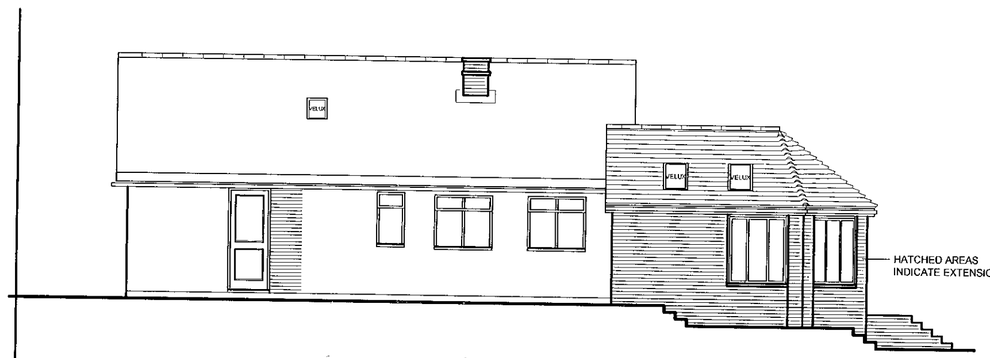


SIDE ELEVATION

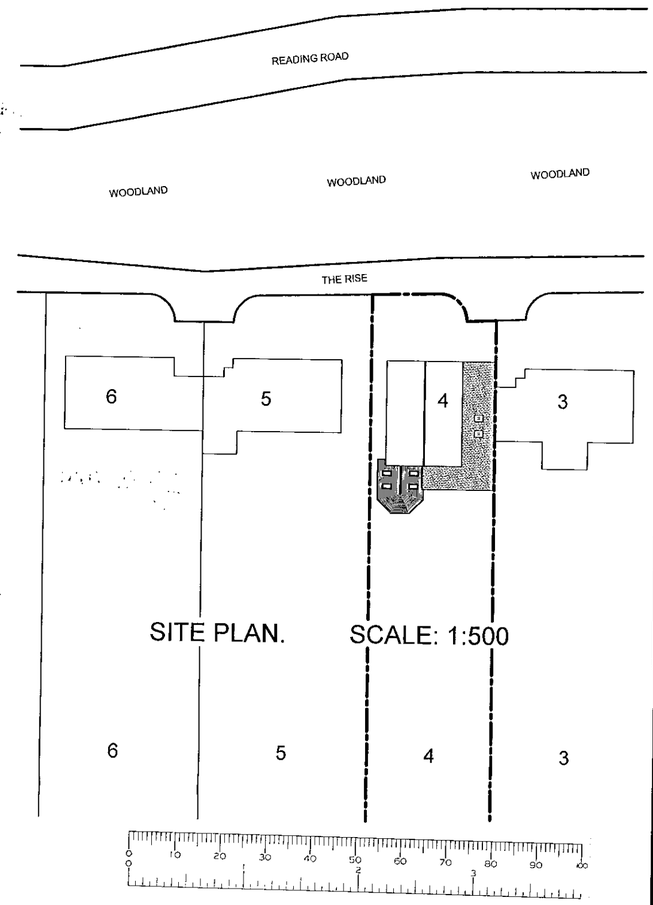

SITE PLAN. SCALE: 1:500

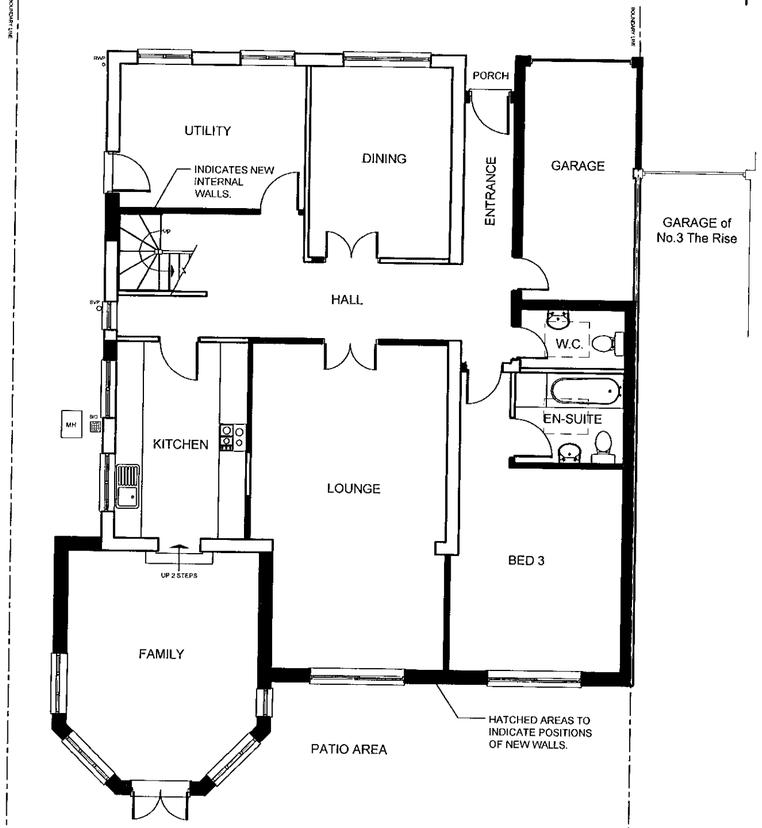

GROUND FLOOR PLAN

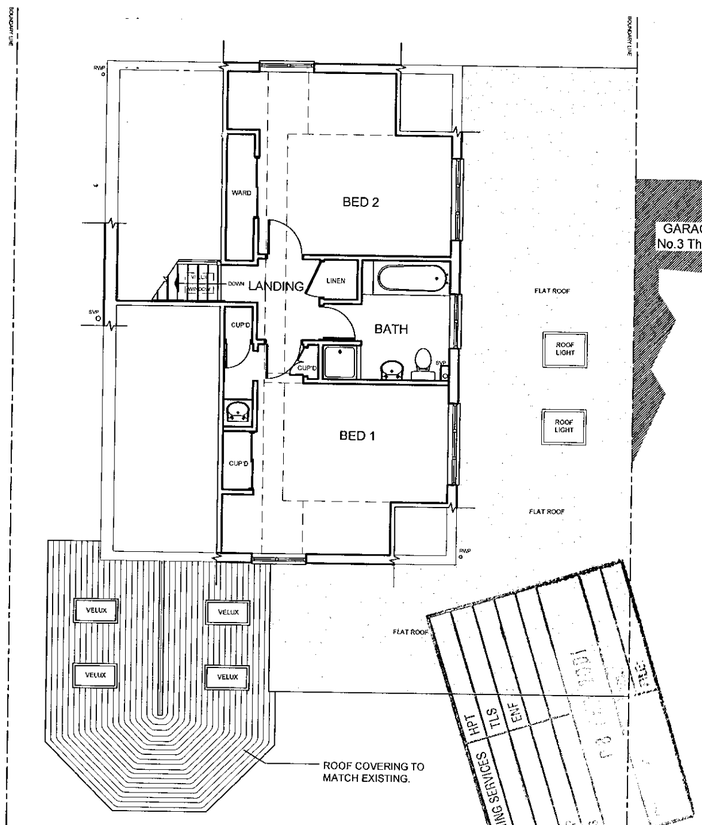

FIRST FLOOR PLAN

APPROVED

3192

REVISED PLAN

client

MR.C.AUSTIN & MISS.D.CURTIS

rev	date	details	drawn
A	05.02.01	ALTERED TO CLIENTS COMMENTS	LAM

NHBC Type App'l no.	LANTAC App'l no.	SAP Rating
TBA	TBA	TBA

project

4 THE RISE
FINCHAMPSTEAD, BERKSHIRE

drawing title

PROPOSED GROUND FLOOR PLANS & ELEVATIONS.

scales: 1:100

date: DEC 2000


drawn: LAM

checked:


ref: A00-100 03 A

ROMANS
ARCHITECTURAL SERVICES
4 KING STREET LANE ~ WINNERSH
BERKSHIRE ~ RG41 5AS
TELEPHONE: 0118 936 6699
FAX: 0118 936 6623
E-MAIL: romans@romans.co.uk

The copyright in this document and design is confidential to and the property of Romans Professional Services Limited
Romans Professional Services is a division of Romans Group

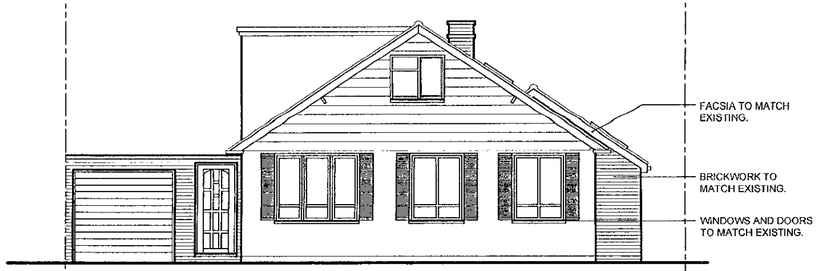


FRONT ELEVATION

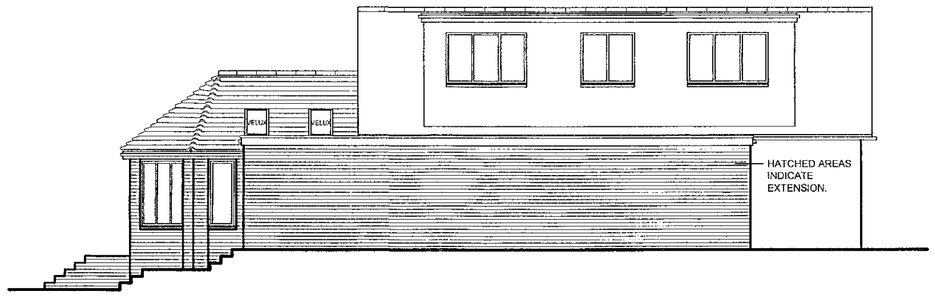


SIDE ELEVATION




REAR ELEVATION

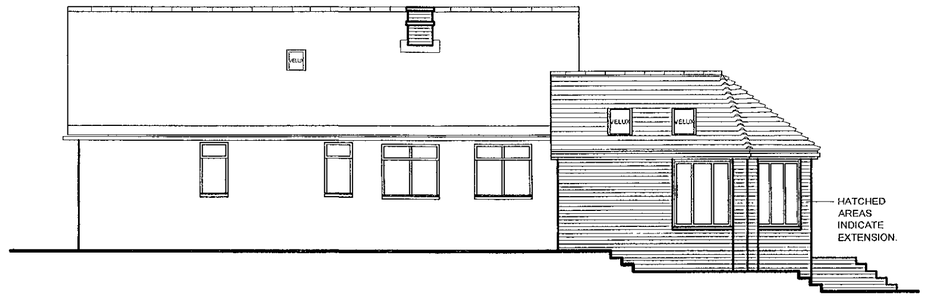


SIDE ELEVATION

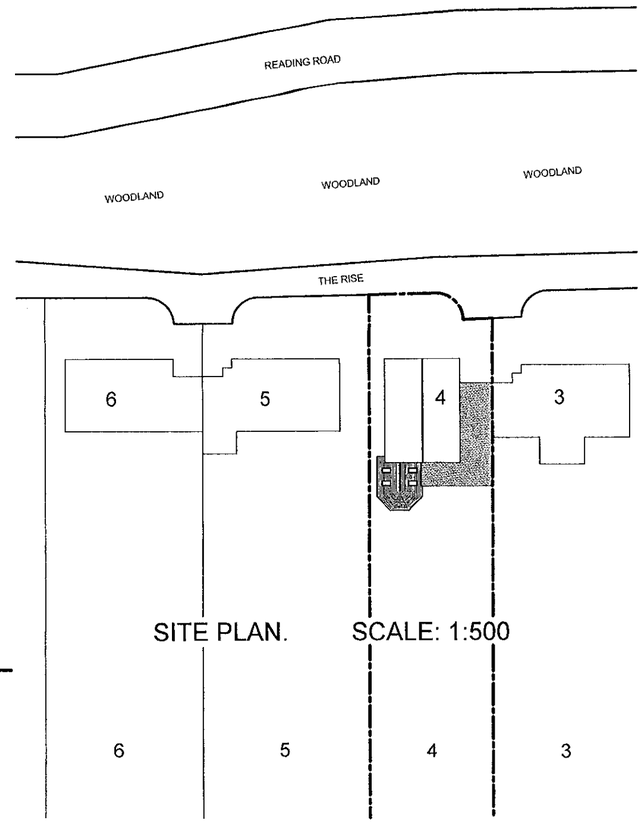

SITE PLAN. SCALE: 1:500

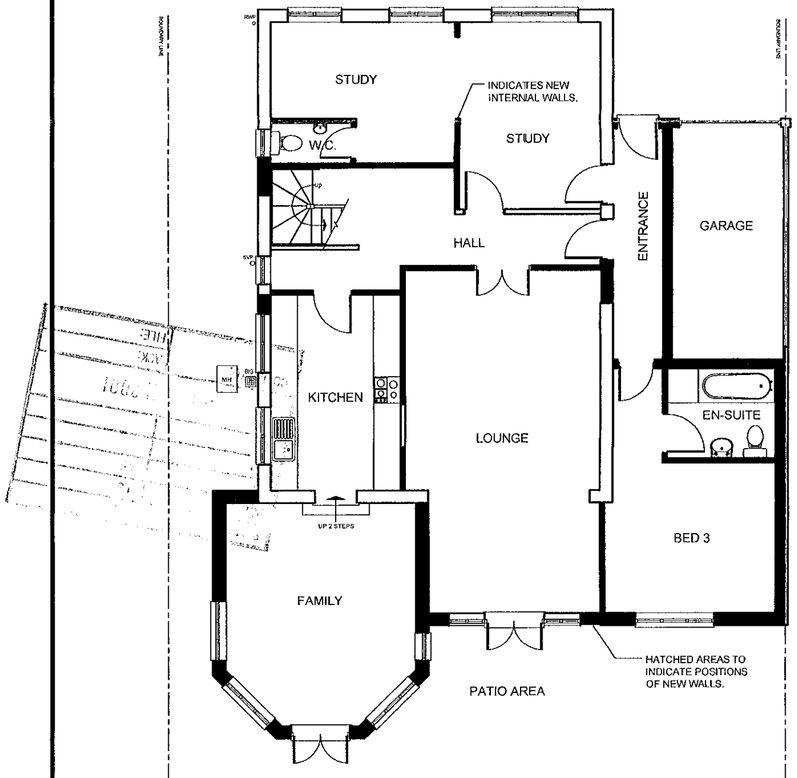

GROUND FLOOR PLAN

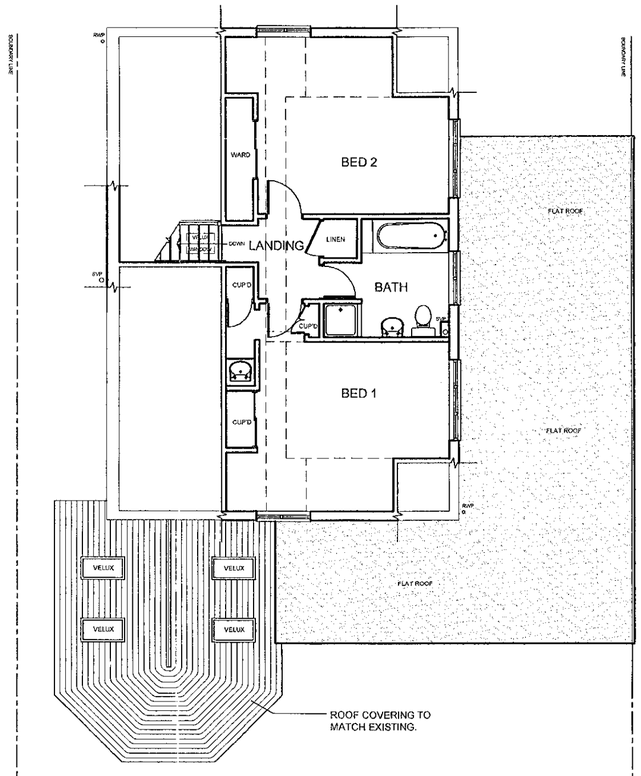

FIRST FLOOR PLAN

15 JAN 2001 • 3192

PRELIMINARY

client
MR.C.AUSTIN & MISS.D.CURTIS

rev	date	details	drawn

NHBC Type Appl no.	LANTAC Appl no.	SAP Rating
TBA	TBA	TBA

project
4 THE RISE
FINCHAMPSTEAD, BERKSHIRE

drawing title
PROPOSED GROUND FLOOR PLANS & ELEVATIONS.

scales 1:100
date DEC 2000
ref A00-100 03 rev


drawn LAM | checked

ROMANS
ARCHITECTURAL SERVICES
4 KING STREET LANE ~ WINNERSH
BERKSHIRE ~ RG41 5AS
TELEPHONE: 0118 936 6699
FAX: 0118 936 6623
E-MAIL: romans@romans.co.uk

The copyright in this document and design is confidential to and the property of Romans Professional Services Limited
Romans Professional Services is a division of Romans Group




FRONT ELEVATION

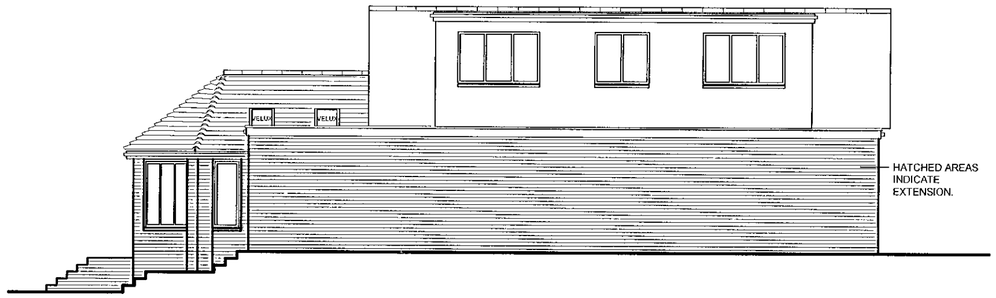


SIDE ELEVATION




REAR ELEVATION

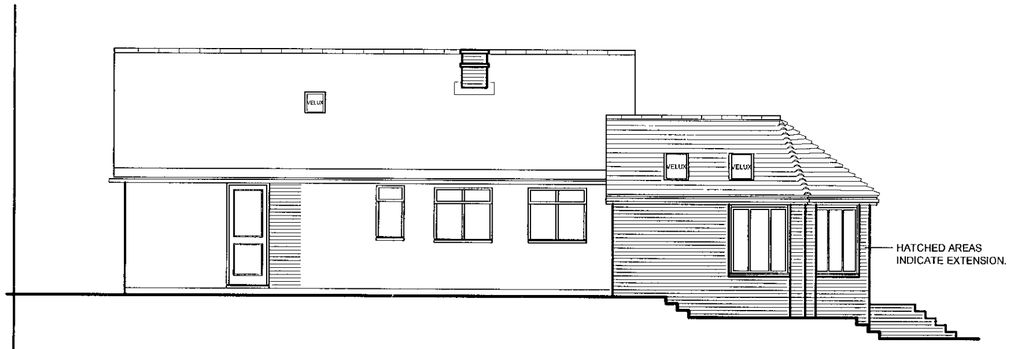


SIDE ELEVATION

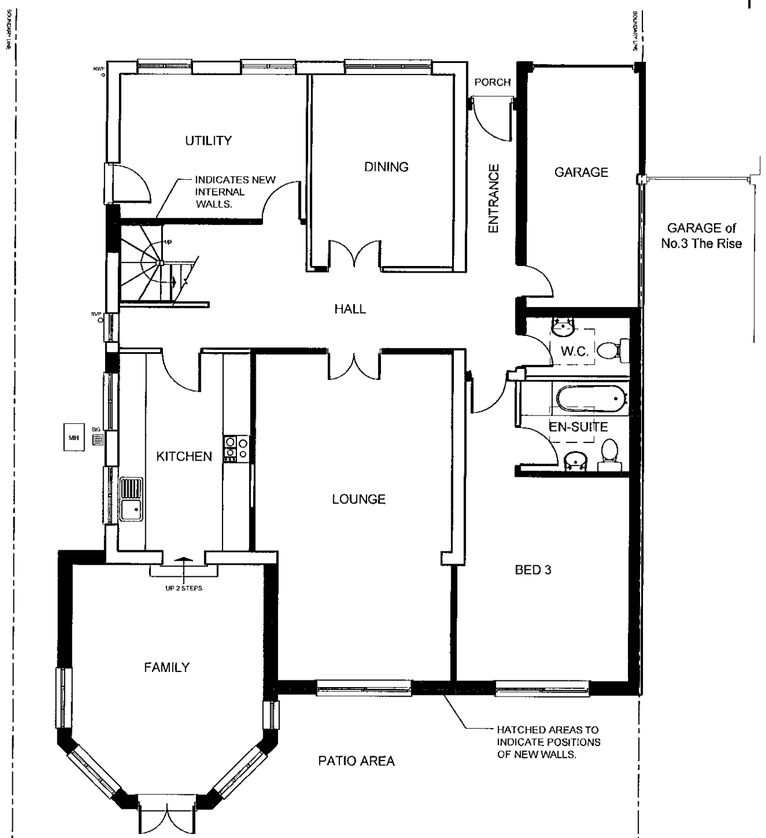

GROUND FLOOR PLAN

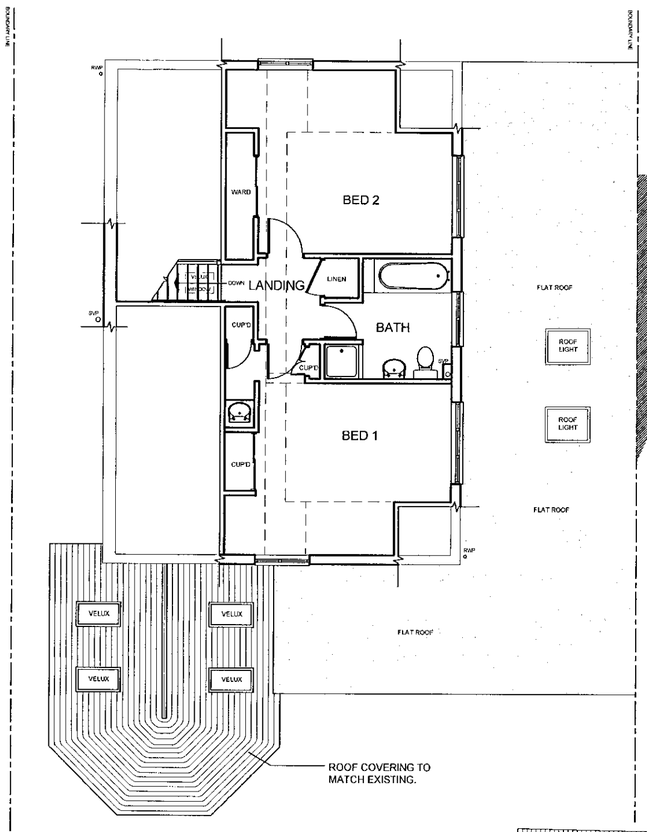

FIRST FLOOR PLAN

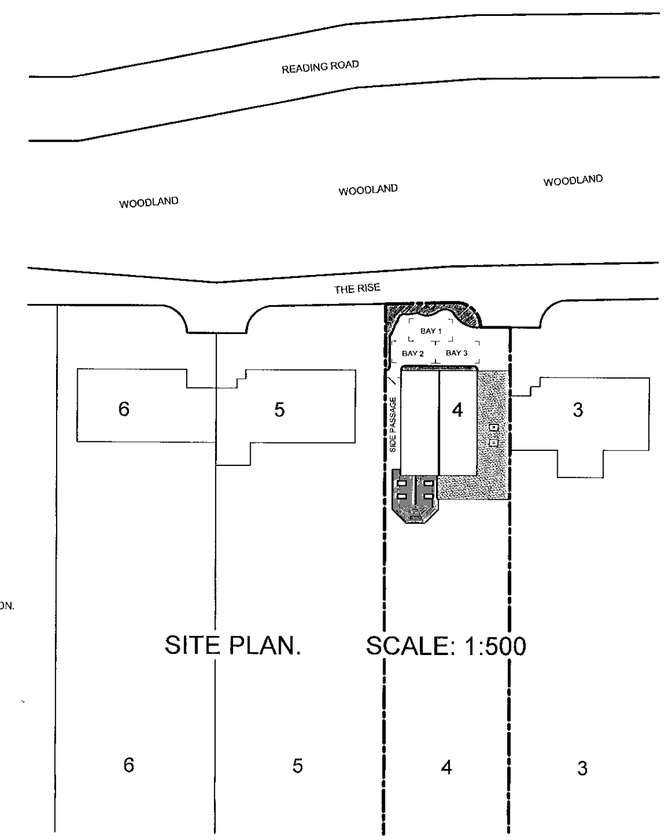

SITE PLAN. SCALE: 1:500

APPROVED

GARAGE of No.3 The Rise

PLANNING SERVICES HPT TLS ENF POL DC

B	15.02.01	AFTER COMMENTS FROM HIGHWAYS, DRG'S	LAM
		MODIFIED TO INDICATE PARKING & DRIVE.	
A	05.02.01	ALTERED TO CLIENTS COMMENTS	LAM
rev	date	details	drawn

client

MR.C.AUSTIN & MISS.D.CURTIS

NHBC Type Appl no.	LANTAC Appl no.	SAP Rating
TBA	TBA	TBA

project

4 THE RISE
FINCHAMPSTEAD, BERKSHIRE

drawing title

PROPOSED GROUND FLOOR PLANS & ELEVATIONS.

scales 1:100


date DEC 2000

drawn LAM | checked | ref A00-100 | 03 | rev B


ROMANS
ARCHITECTURAL SERVICES
4 KING STREET LANE ~ WINNERSH
BERKSHIRE ~ RG41 5AS
TELEPHONE: 0118 936 6699
FAX: 0118 936 6623
E-MAIL: romans@romans.co.uk

The copyright in this document and design is confidential to and the property of Romans Professional Services Limited
Romans Professional Services is a division of Romans Group


ADDITIONAL PLAN 3192

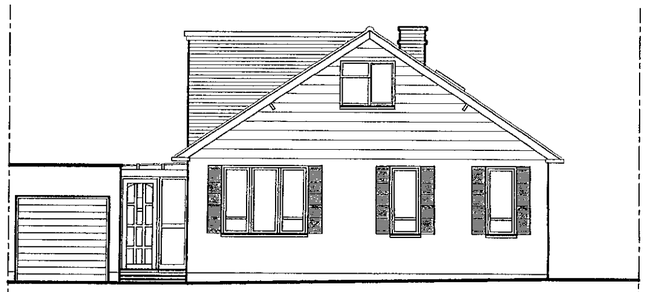


FRONT ELEVATION

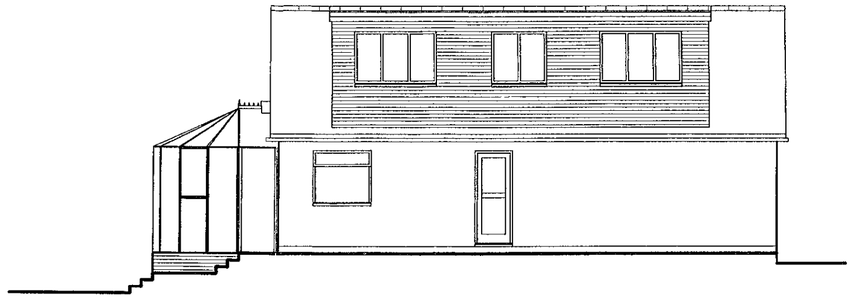

SIDE ELEVATION

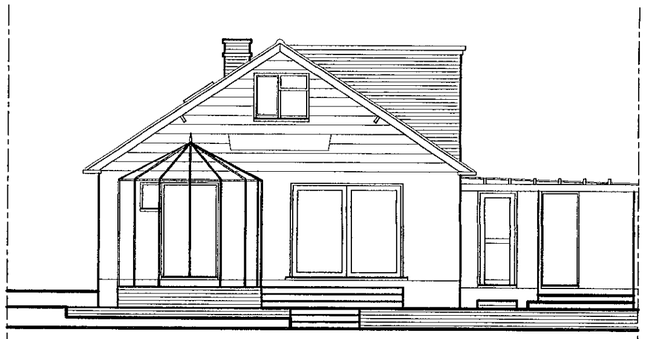


REAR ELEVATION

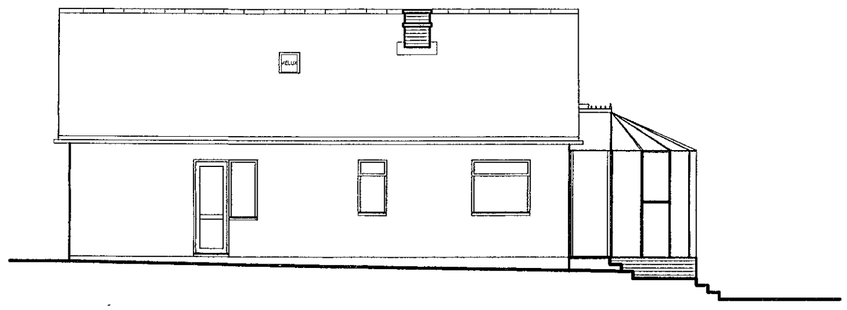


SIDE ELEVATION

PRELIMINARY

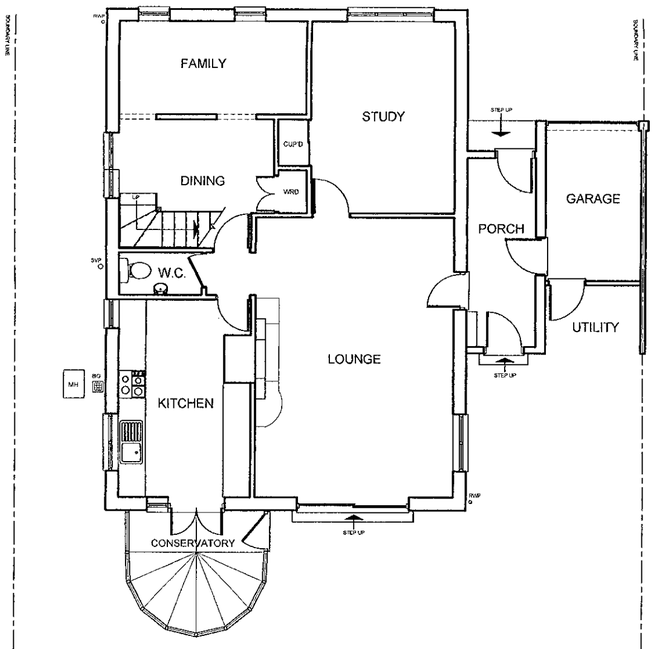

GROUND FLOOR PLAN

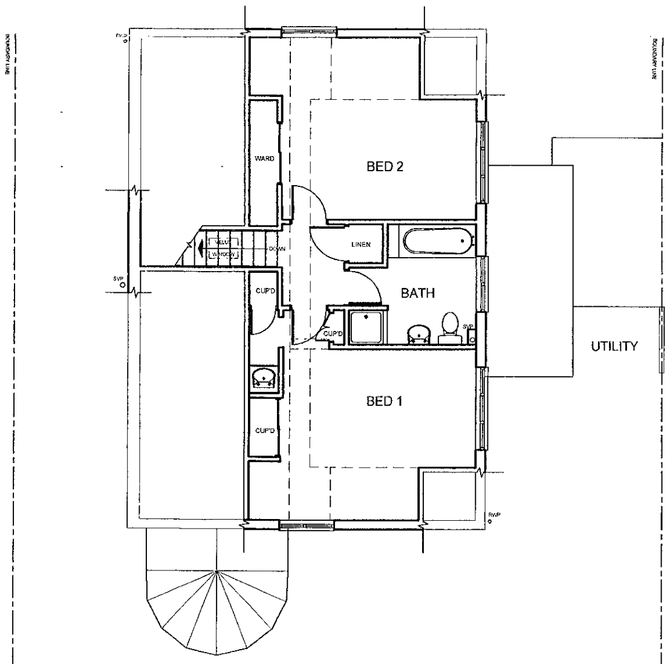

FIRST FLOOR PLAN

15.JAN.2001* 3192

APPROVED

client

MR.C.AUSTIN & MISS.D.CURTIS

rev	date	details	drawn

NHBC Type Appl no.	LANTAC Appl no.	SAP Rating
TBA	TBA	TBA

project

4 THE RISE
FINCHAMPSTEAD, BERKSHIRE

drawing title

EXISTING GROUND FLOOR PLAN & ELEVATIONS.

scales 1:100

date JULY 2000

drawn LAM | checked | ref A00-100 01 | rev

ROMANS
ARCHITECTURAL SERVICES
4 KING STREET LANE ~ WINNERSH
BERKSHIRE ~ RG41 5AS
TELEPHONE: 0118 936 6699
FAX: 0118 936 6623
E-MAIL: romans@romans.co.uk

The copyright in this document and design is confidential to and the property of Romans Professional Services Limited
Romans Professional Services is a division of Romans Group

