

Proposed Front Elevation



Proposed Rear Elevation

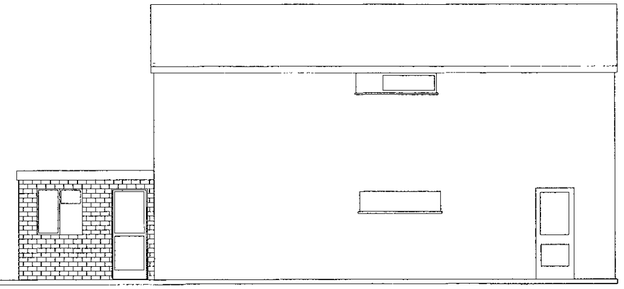

Proposed Side Elevation

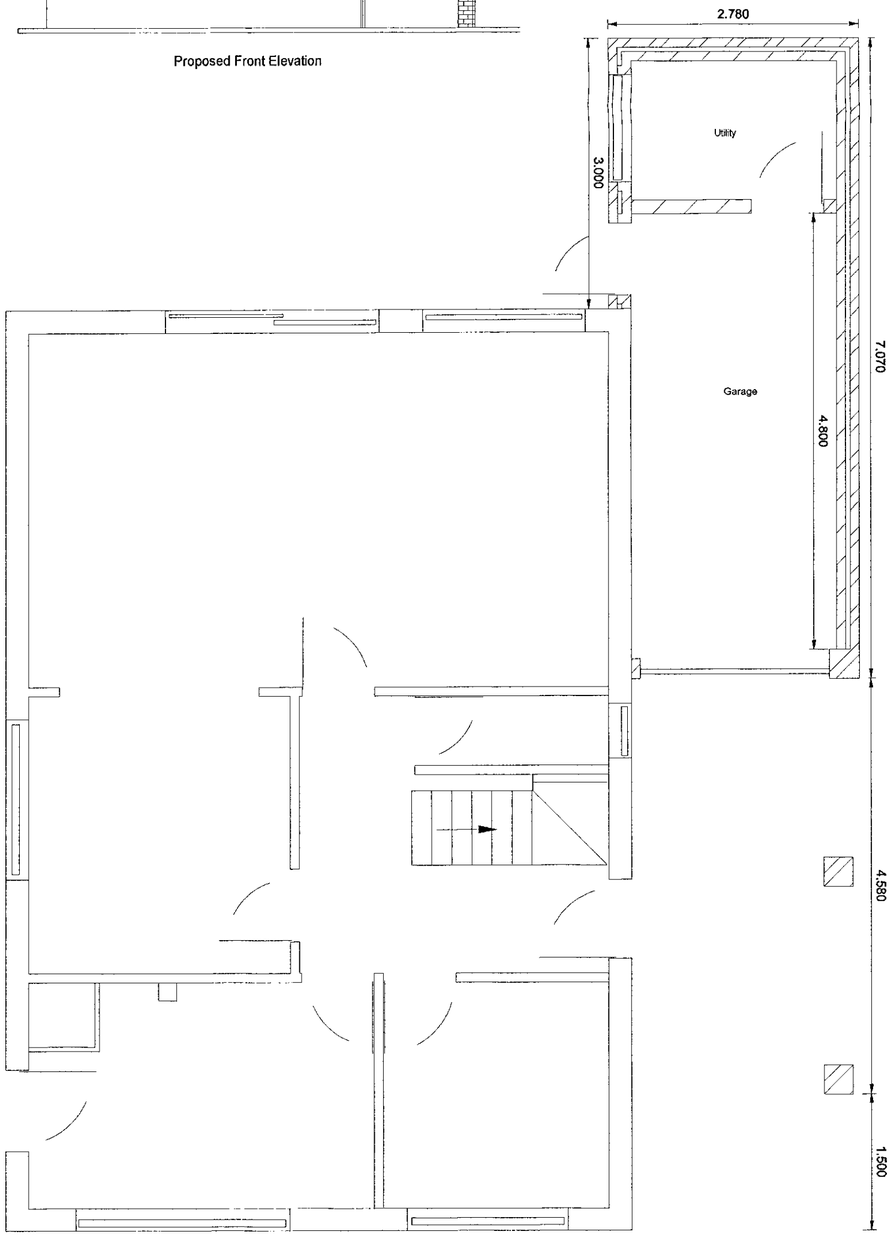

Proposed Ground Floor Plan

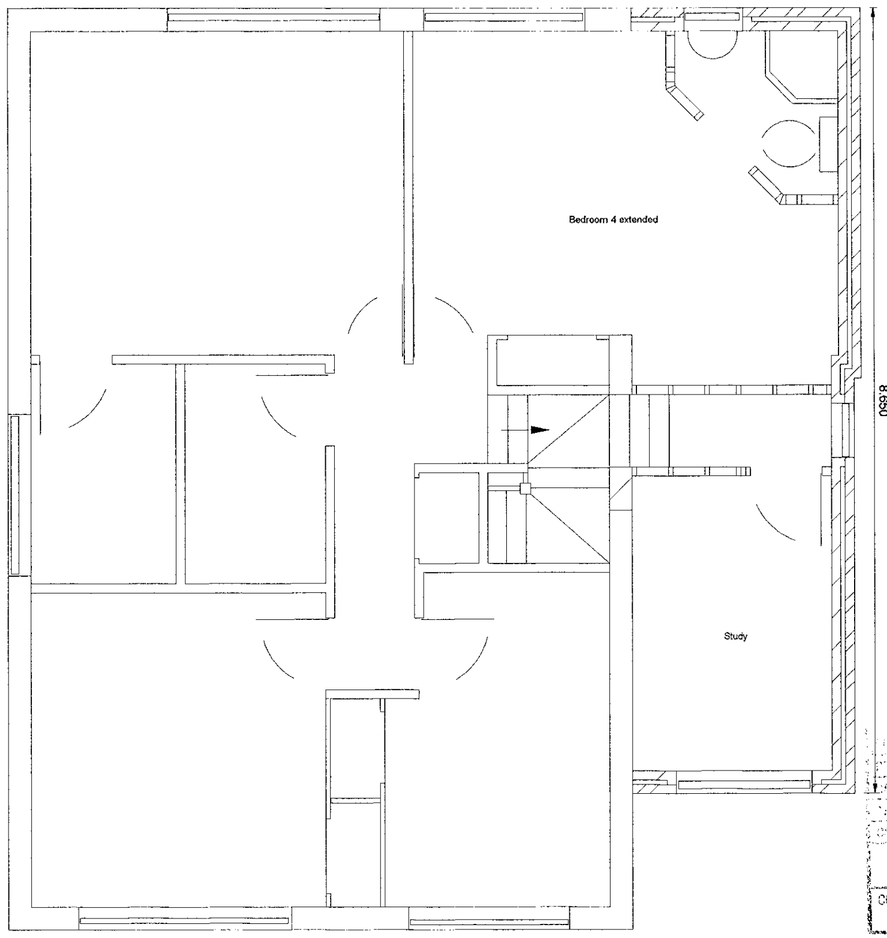

Proposed First Floor Plan

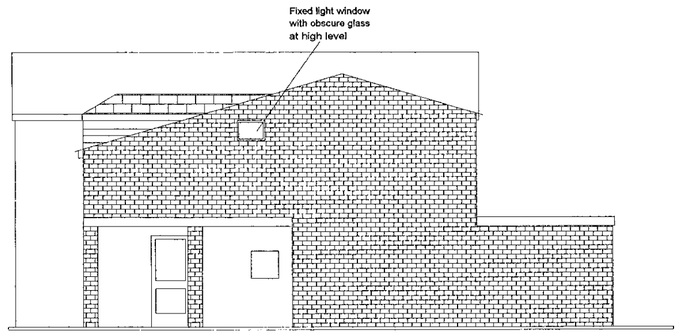

Proposed Side Elevation

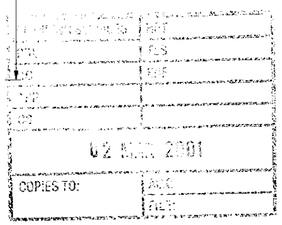

Notes: All dimensions are to be confirmed on site.

Drawing produced for the purpose of planning application only

All external materials to match existing

For block & location plan see separate sheets

For parking bays see drawing no. GP/QC/11-12/B2

REVISED PLAN

BPC Services

Hawkhurst, Headley Road East, Woodley, Reading, RG5 4SZ

Tel: 0118 969 6226 Fax: 0118 969 6336

Client: Mr & Mrs Smith

Site: 11 Quantock Close, Charvil, Reading, Berks

Type: Proposed floor plan & elevation

Scale 1:50 / 1:100 Dwg no. GP/QC/11-12/C1

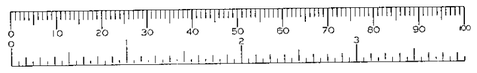

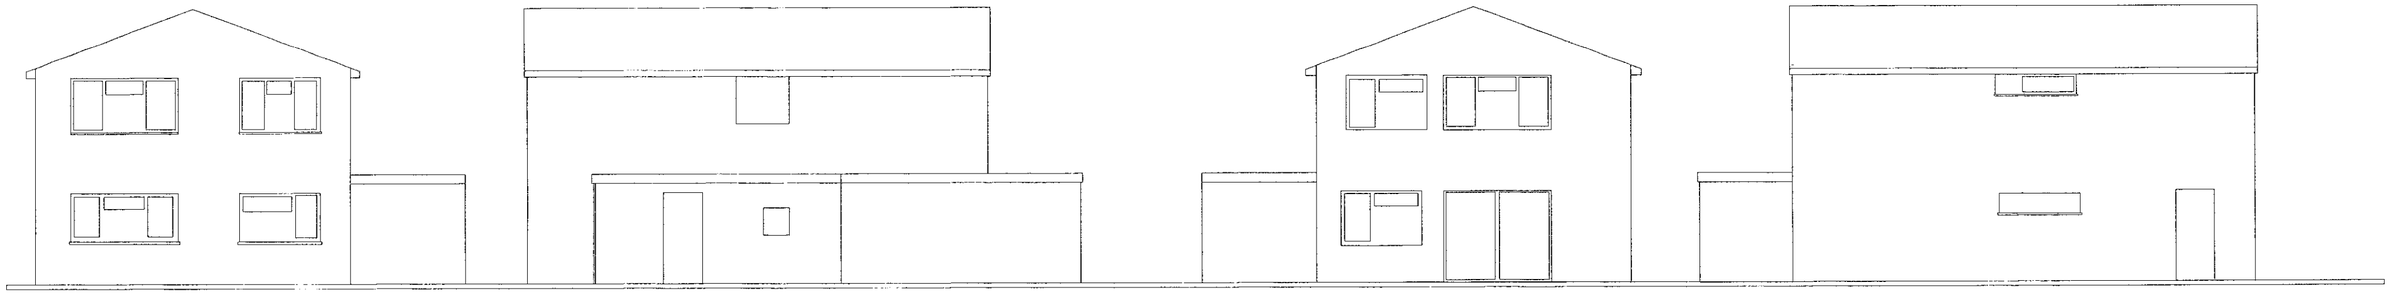

Front Elevation

Side Elevation

Rear Elevation

Side Elevation

31.JAN.2001* 3289

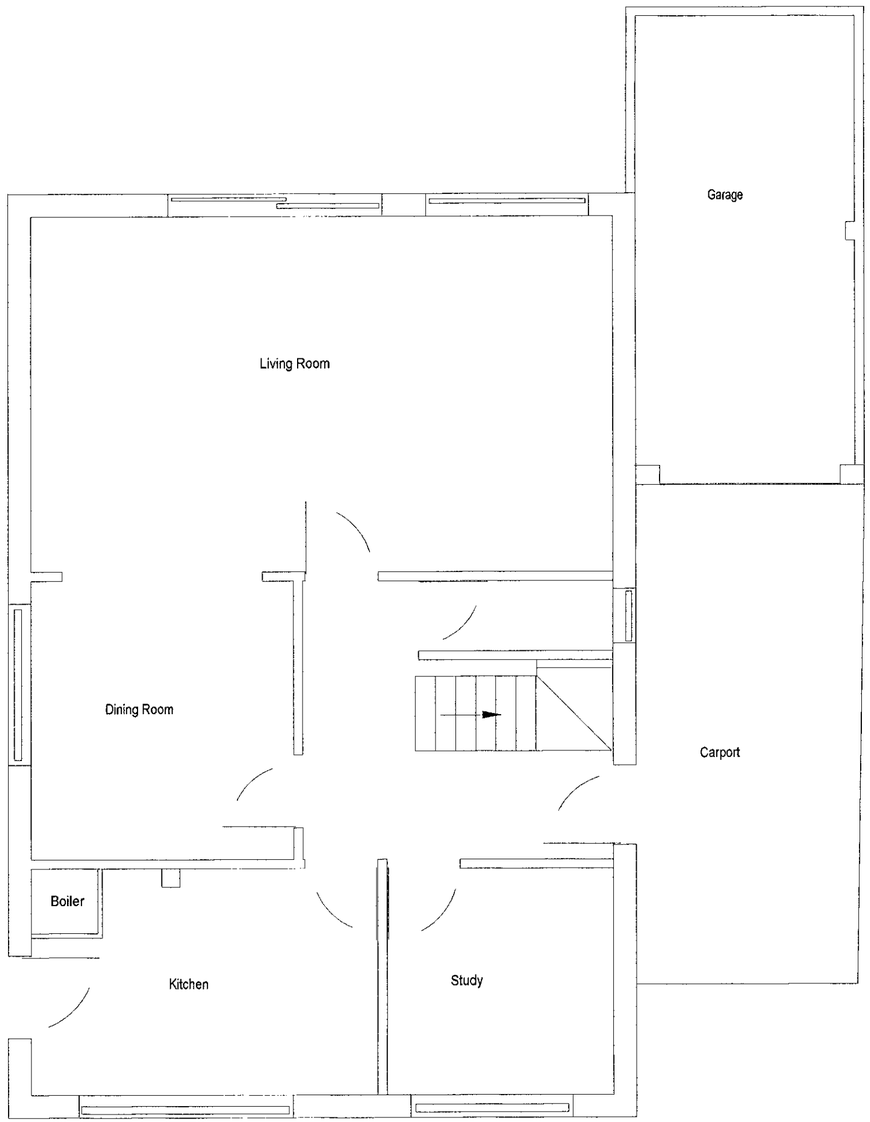

Existing Ground Floor Plan

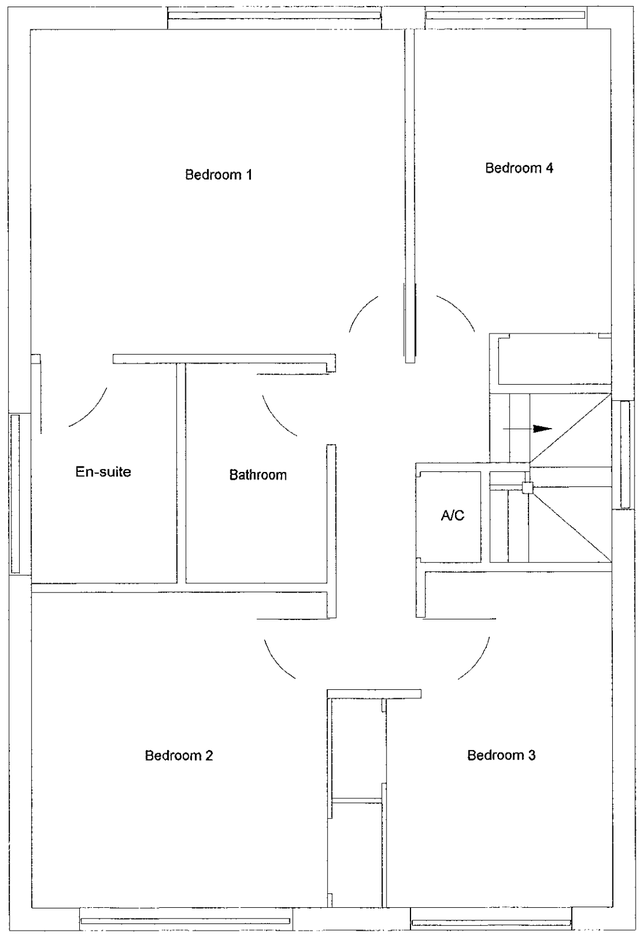

Existing First Floor Plan

Notes: All dimensions are to be confirmed on site.
Drawing produced for the purpose of planning application only

BPC Services

Hawkhurst, Headley Road East, Woodley, Reading, RG5 4SZ

Tel: 0118 969 6226 Fax: 0118 969 6336

Client: Mr & Mrs Smith

Site: 11 Quantock Close, Charvil, Reading, Berks

Type: Existing floor plan & elevation

Scale 1:50 / 1:100 Dwg no. GP/QC/11-12/A

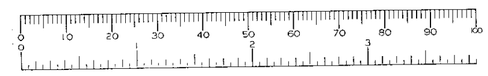



Proposed Front Elevation



Proposed Rear Elevation

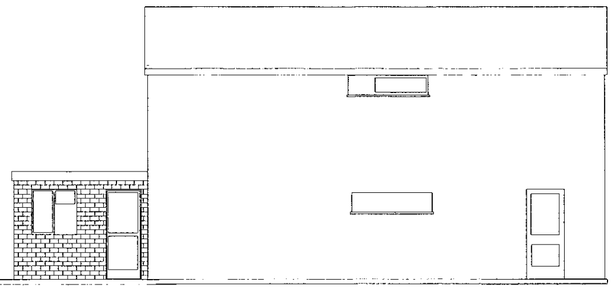

Proposed Side Elevation

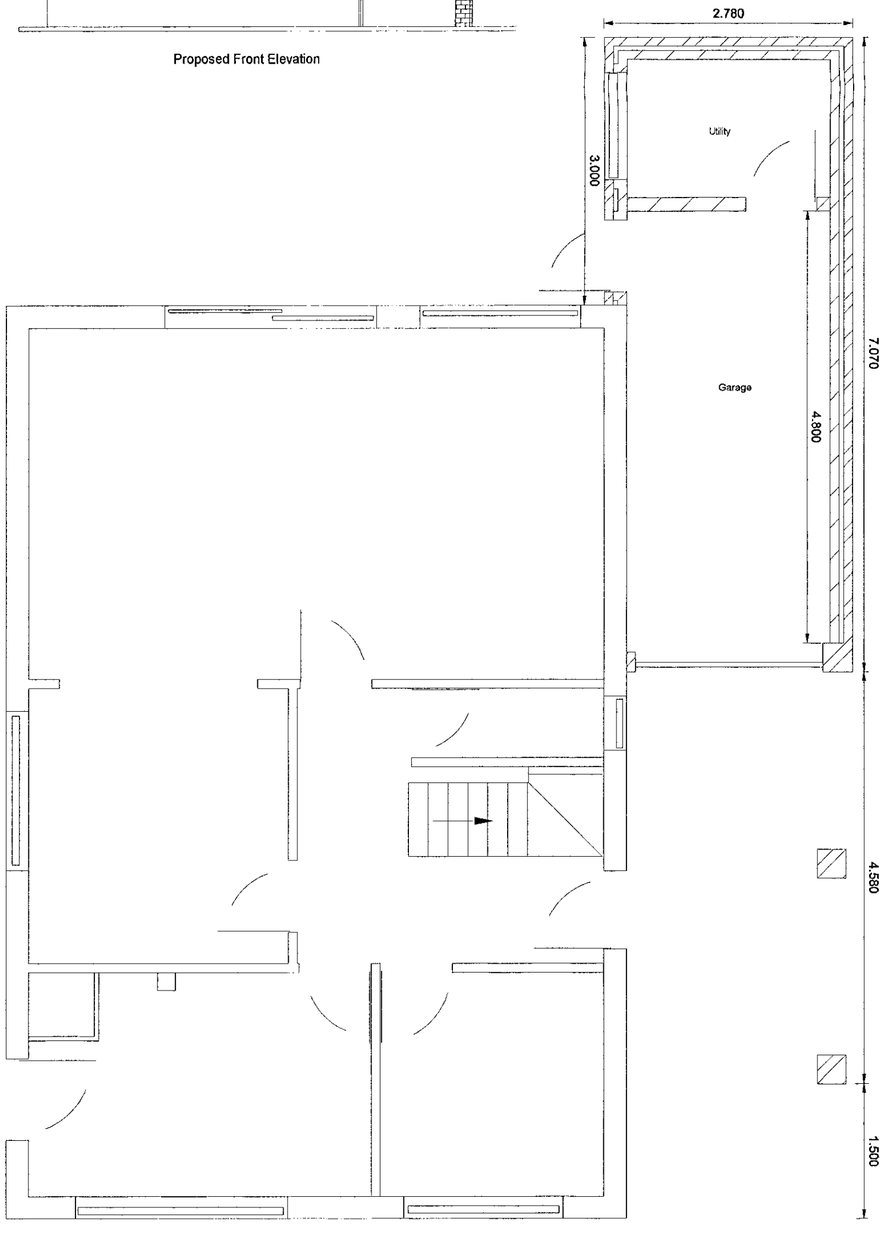

Proposed Ground Floor Plan

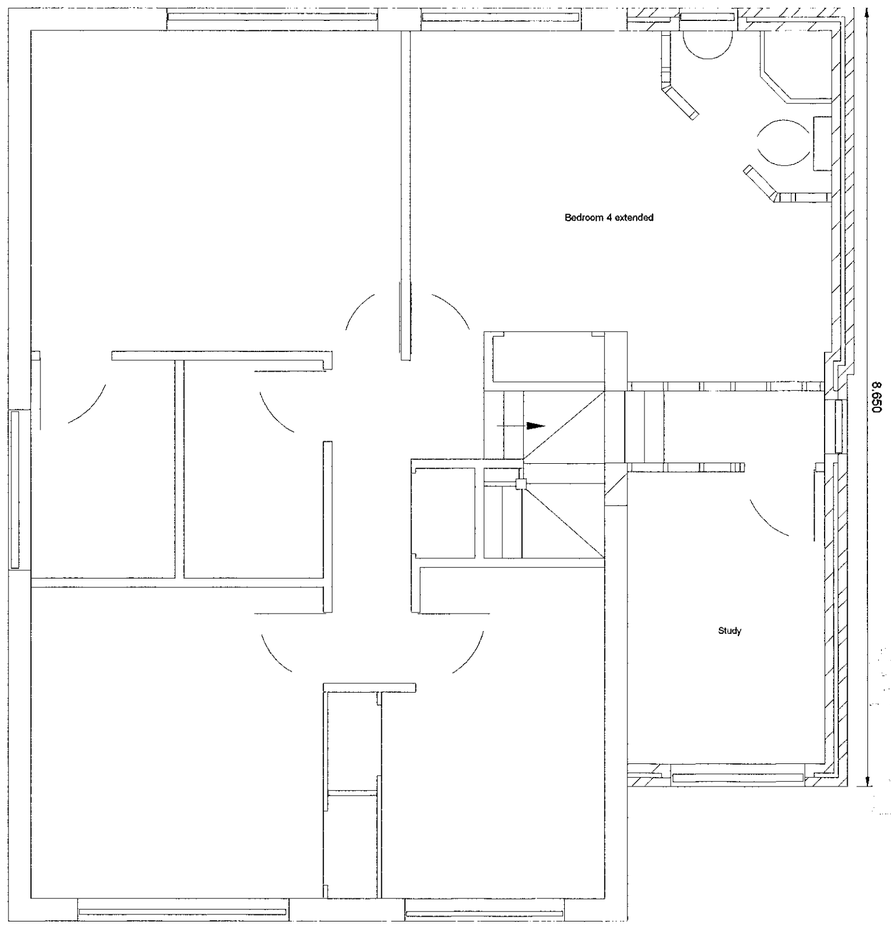

Proposed First Floor Plan

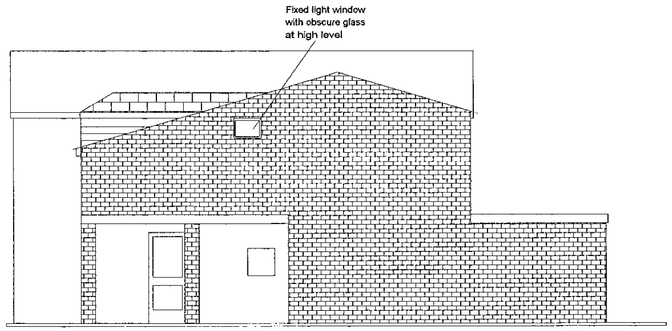

Proposed Side Elevation

APPROVED

Notes: All dimensions are to be confirmed on site.

Drawing produced for the purpose of planning application only

All external materials to match existing

For block & location plan see separate sheets

For parking bays see drawing no. GP/QC/11-12/B2

REVISED PLAN

BPC Services

Hawkhurst, Headley Road East, Woodley, Reading, RG5 4SZ

Tel: 0118 969 6226 Fax: 0118 969 6336

Client: Mr & Mrs Smith

Site: 11 Quantock Close, Charvil, Reading, Berks

Type: Proposed floor plan & elevation

Scale 1:50 / 1:100 Dwg no. GP/QC/11-12/C1

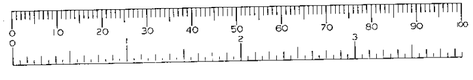

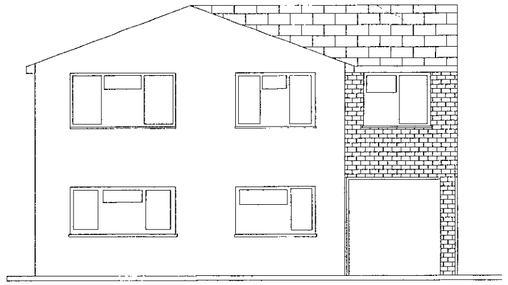

Proposed Front Elevation

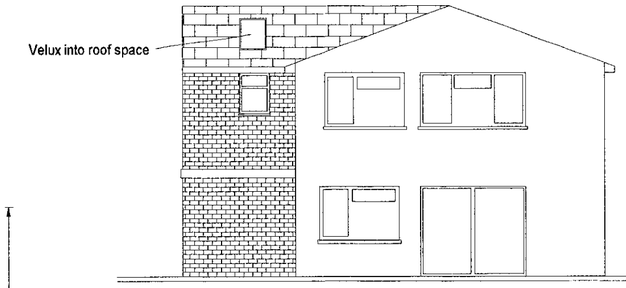

Proposed Rear Elevation

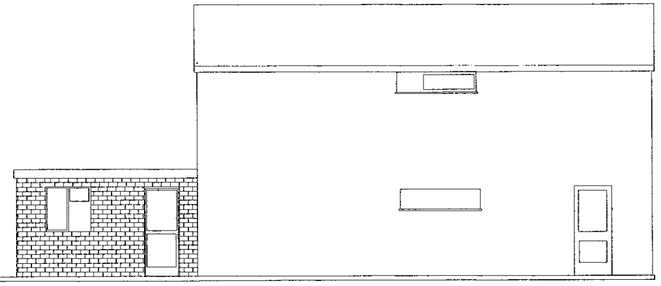

Proposed Side Elevation

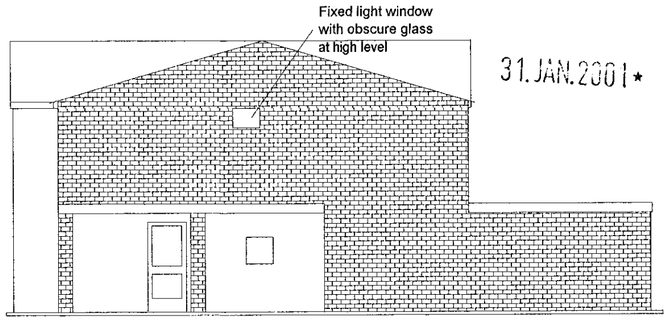

Proposed Side Elevation

31.JAN.2001* 3289

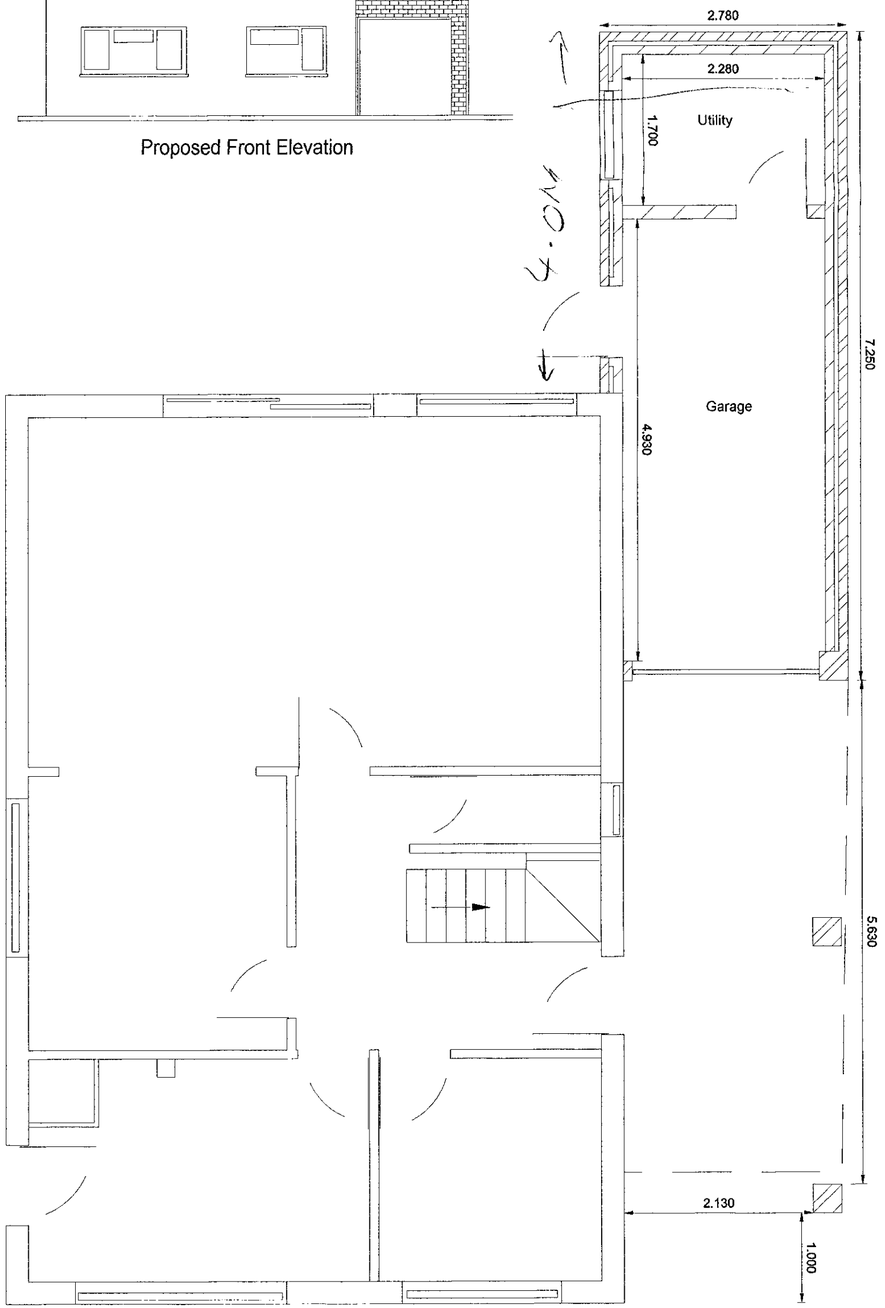

Proposed Ground Floor Plan

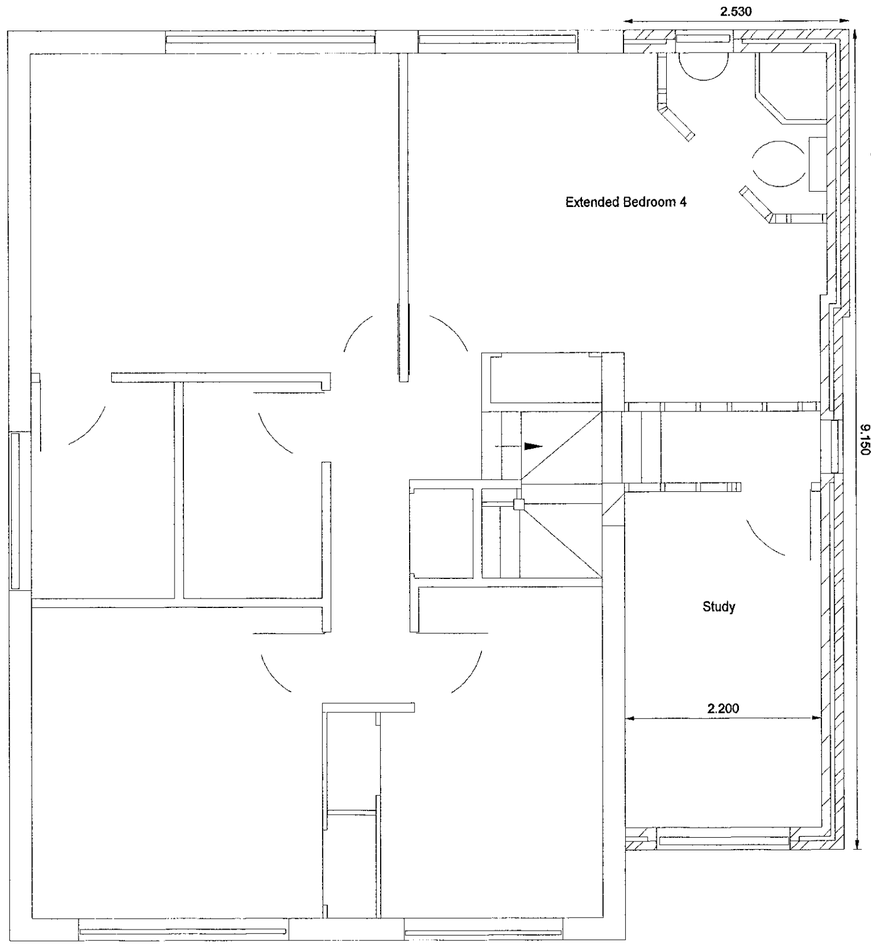

Proposed First Floor Plan

Superseded

Notes: All dimensions are to be confirmed on site.

Drawing produced for the purpose of planning application only

All external materials to match existing

For block & location plan see separate sheets

For parking bays see drawing no. GP/QC/11-12/B2

SUPERSEDED

BPC Services
Hawkhurst, Headley Road East, Woodley, Reading, RG5 4SZ
Tel: 0118 969 6226 Fax: 0118 969 6336

Client: Mr & Mrs Smith

Site: 11 Quantock Close, Charvil, Reading, Berks

Type: Proposed floor plan & elevation

Scale 1:50 / 1:100 Dwg no. GP/QC/11-12/B1

