
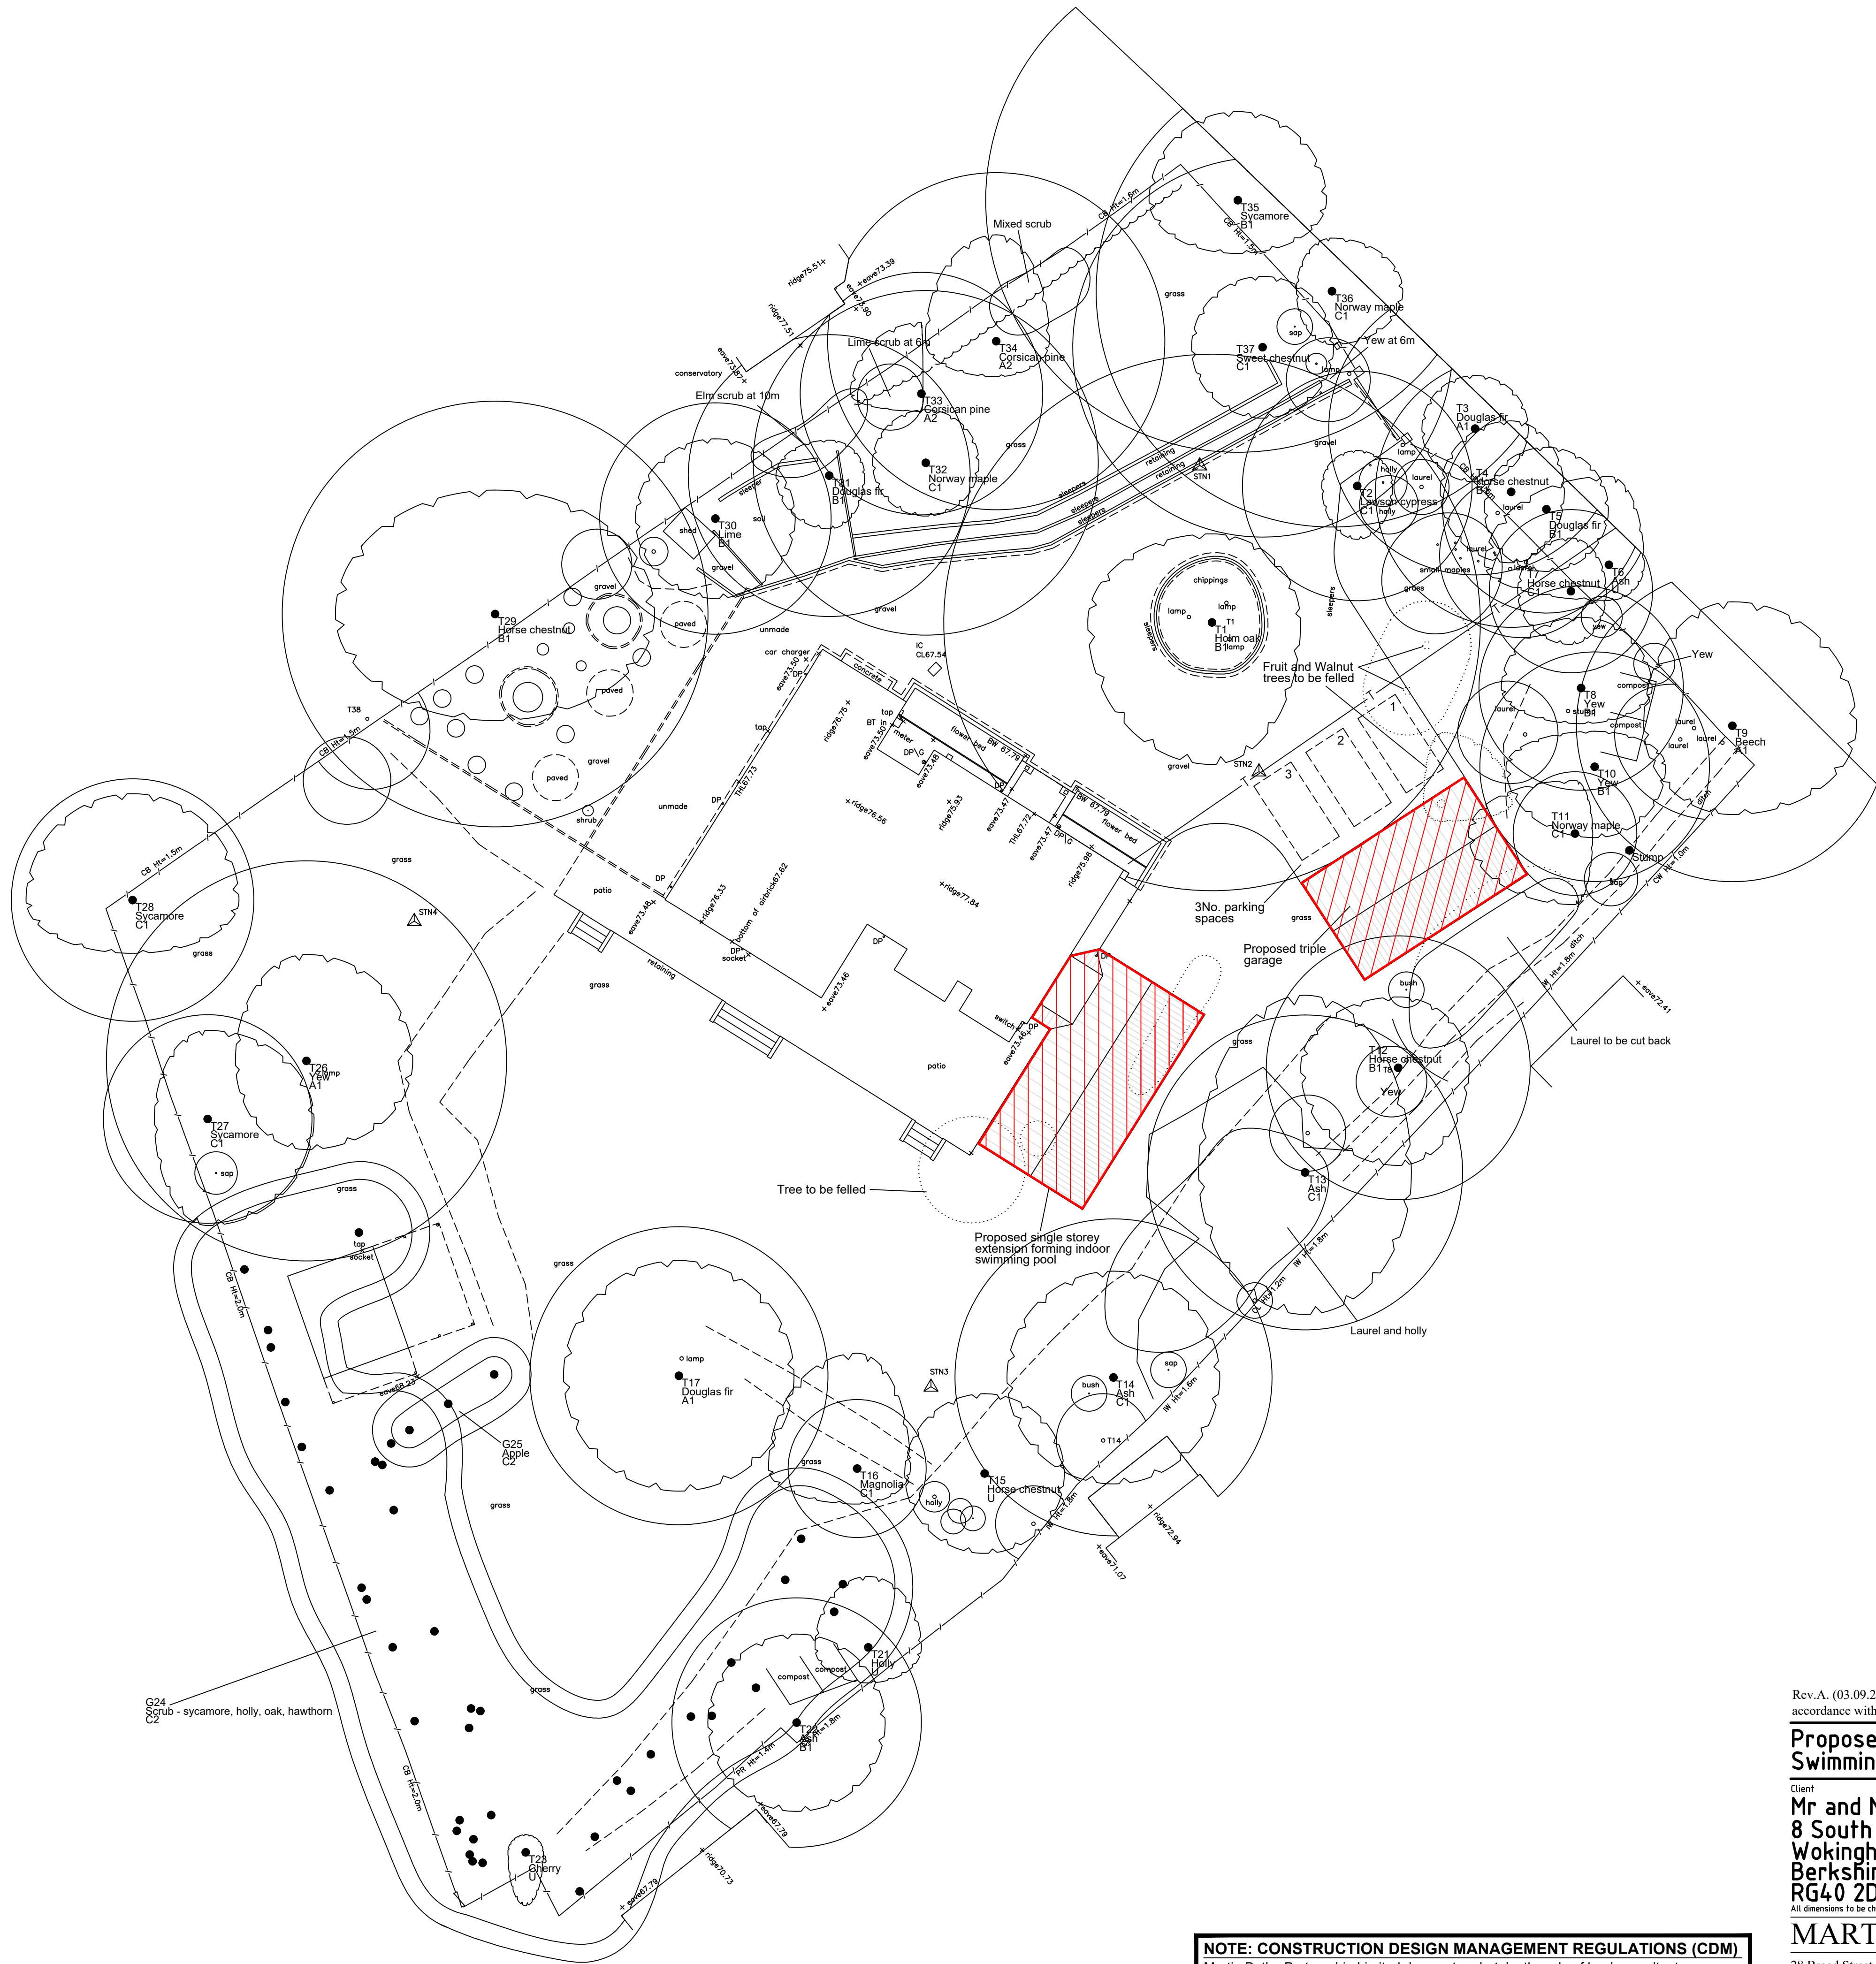


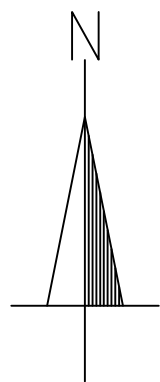

Rev.A. (03.09.24) - Proposed garage and swimming pool outlined and hatched in red. Parking spaces shown all in a accordance with planning comments.

Proposed Single Storey Side Extension forming Indoor Swimming Pool and Detached Triple Garage at 8 South Drive

Client: Mr and Mrs Plews
8 South Drive
Wokingham
Berkshire
RG40 2DH

Description: Proposed Site Plan

All dimensions to be checked on site. Any discrepancy between this drawing and other information is to be referred to the Planning Consultant. This drawing is copyright.

MARTIN BUTLER PARTNERSHIP LIMITED

Client	Description	Scale	Project	drawing	revision
Mr and Mrs Plews	Proposed Site Plan	1:200	22406-4	01	A
Wokingham					
Berkshire					
RG40 1AB					
Tel/Fax: 0118 989 0990					

NOTE: CONSTRUCTION DESIGN MANAGEMENT REGULATIONS (CDM)

Martin Butler Partnership Limited does not undertake the role of lead consultant as defined by the CDM Regulations 2015 unless specifically appointed to do so. It is assumed that the Client or lead Contractor will undertake this role or alternatively a competent and qualified person is appointed to fulfil these duties.

5m 10m
SCALEBAR - 1:200 Scale @A1