


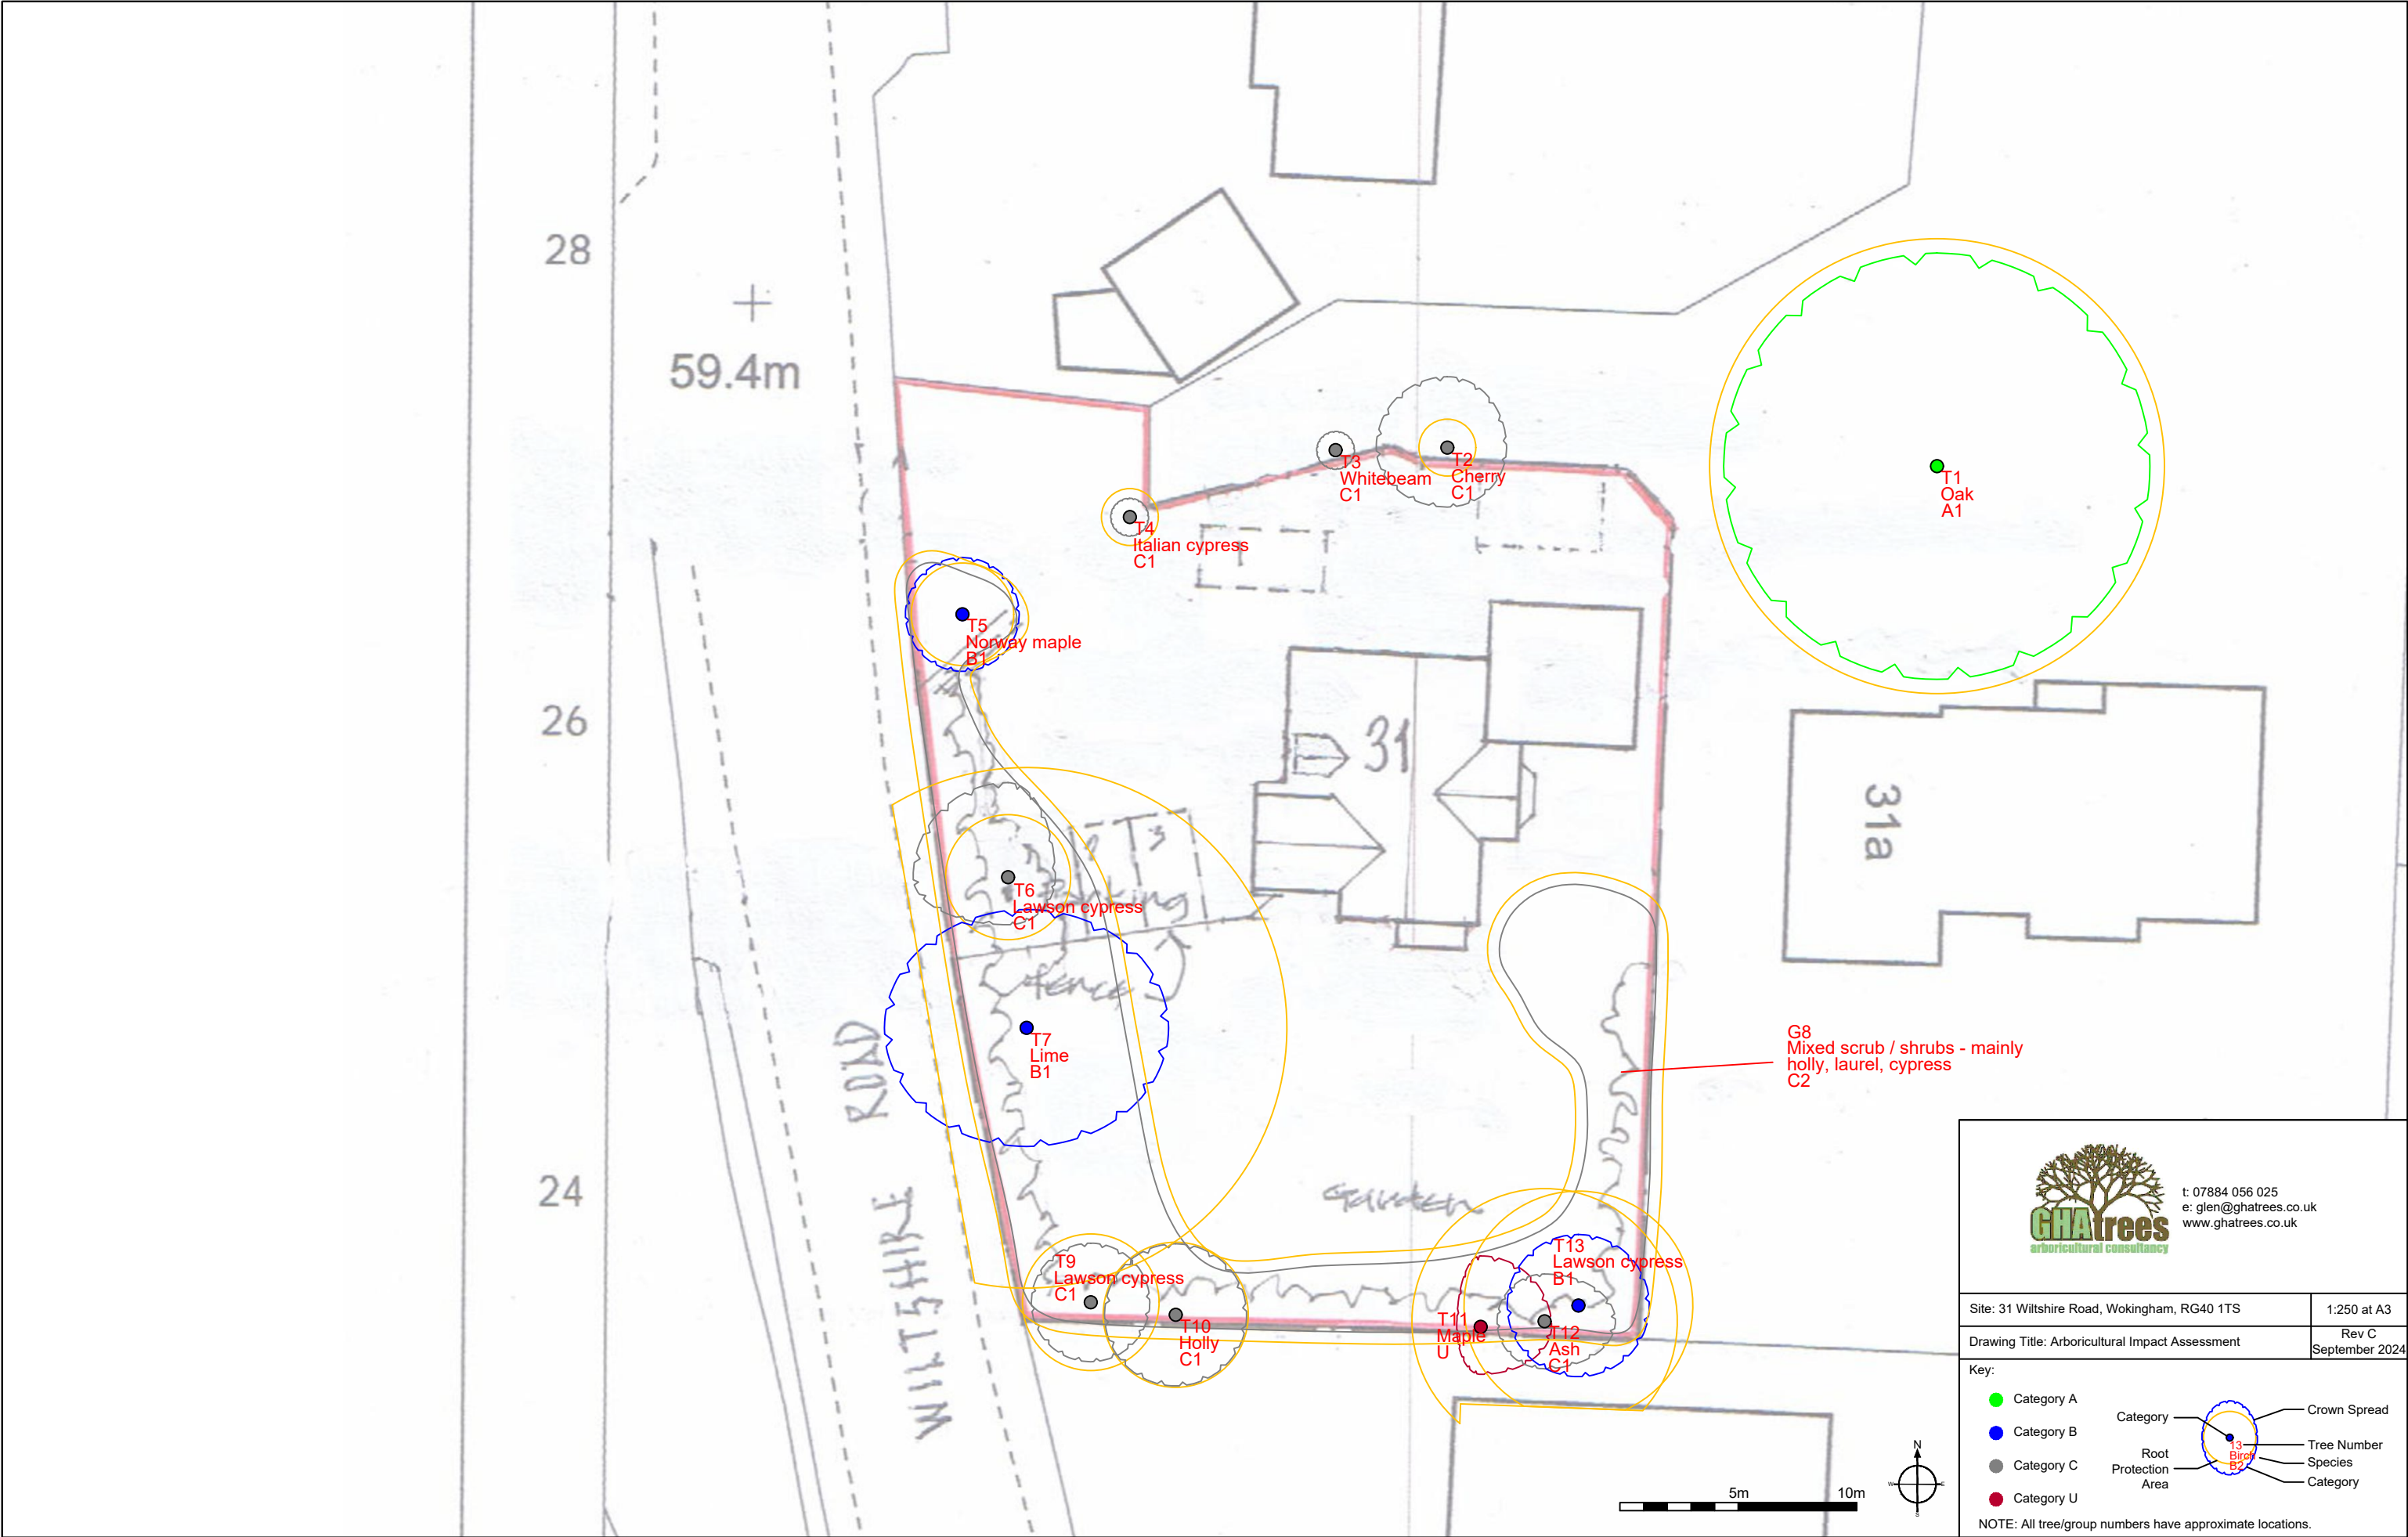

t: 07884 056 025
e: glen@ghatrees.co.uk
www.ghatrees.co.uk

Site: 31 Wiltshire Road, Wokingham, RG40 1TS

1:250 at A3

Drawing Title: Arboricultural Impact Assessment

Rev C

September 2024

Key: