


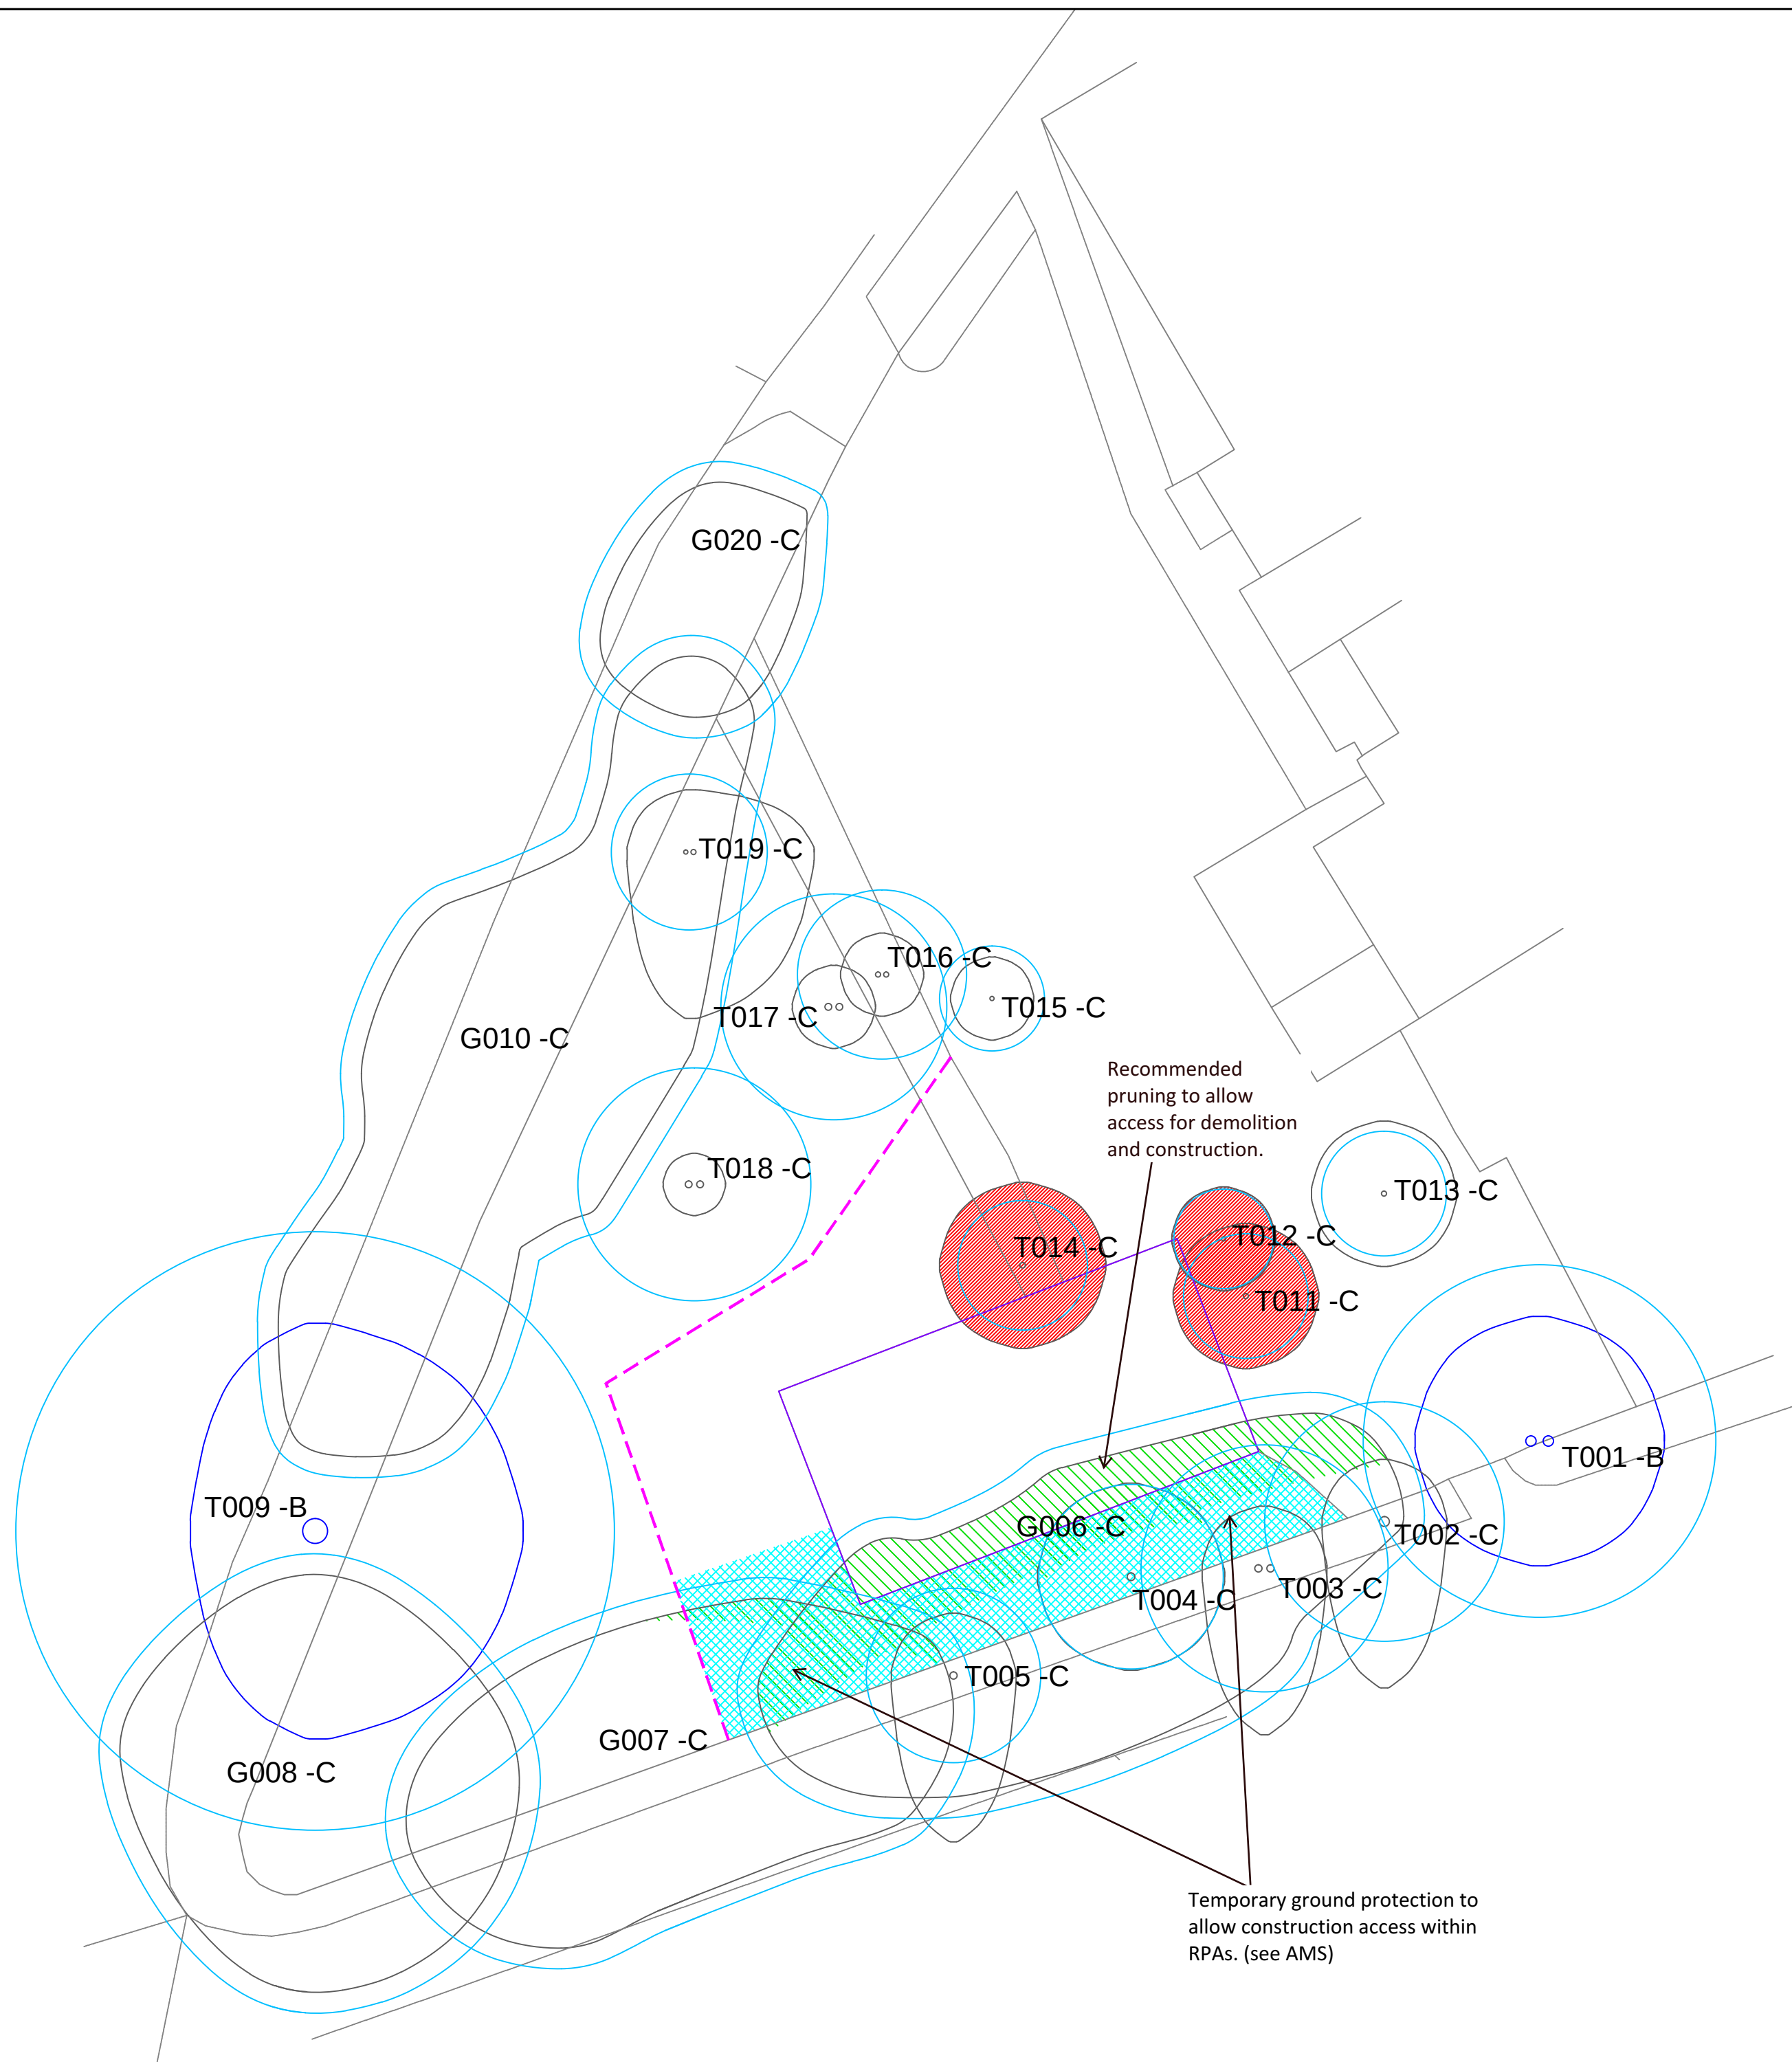

REV	DATE	DESCRIPTION

LEGEND

- Category U
- Category A
Trees of high quality
- Category B
Trees of moderate quality
- Category C
Trees of low quality
- RPA using formula in accordance with BS5837:2012
- Proposed building on same footprint as existing
- Trees to be removed
- Canopy cut back in accordance with BS3998
- Location of Protective Fencing
- Temporary ground protection

Trees categorised in accordance with BS5837:2012 "Trees in relation to design, demolition and construction" Recommendations"

The original of this drawing was produced in colour - a monochrome copy should not be relied upon

LOCATIONS ARE APPROXIMATE.

SITE
Hurst Village Community Hub,
School Road, Hurst, Reading, RG10 0DR

TITLE
Tree Protection

REFERENCE
250514-1.0-HVCH-TTP

CLIENT
Hurst Parish Council

DATE
04/08/25

SCALE
1:250 @ A2



Holt
Arboriculture
TREE CONSULTANCY

info@holtarb.co.uk
01252 280256
www.holtarb.co.uk

