


PROPOSED SIDE ELEVATION (NORTH)




PROPOSED FRONT ELEVATION




PROPOSED REAR ELEVATION

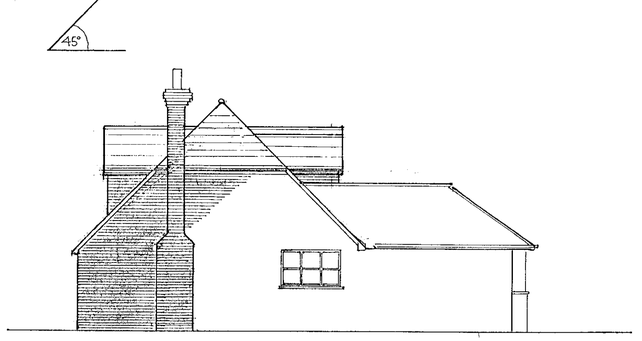


PROPOSED SIDE ELEVATION (SOUTH)

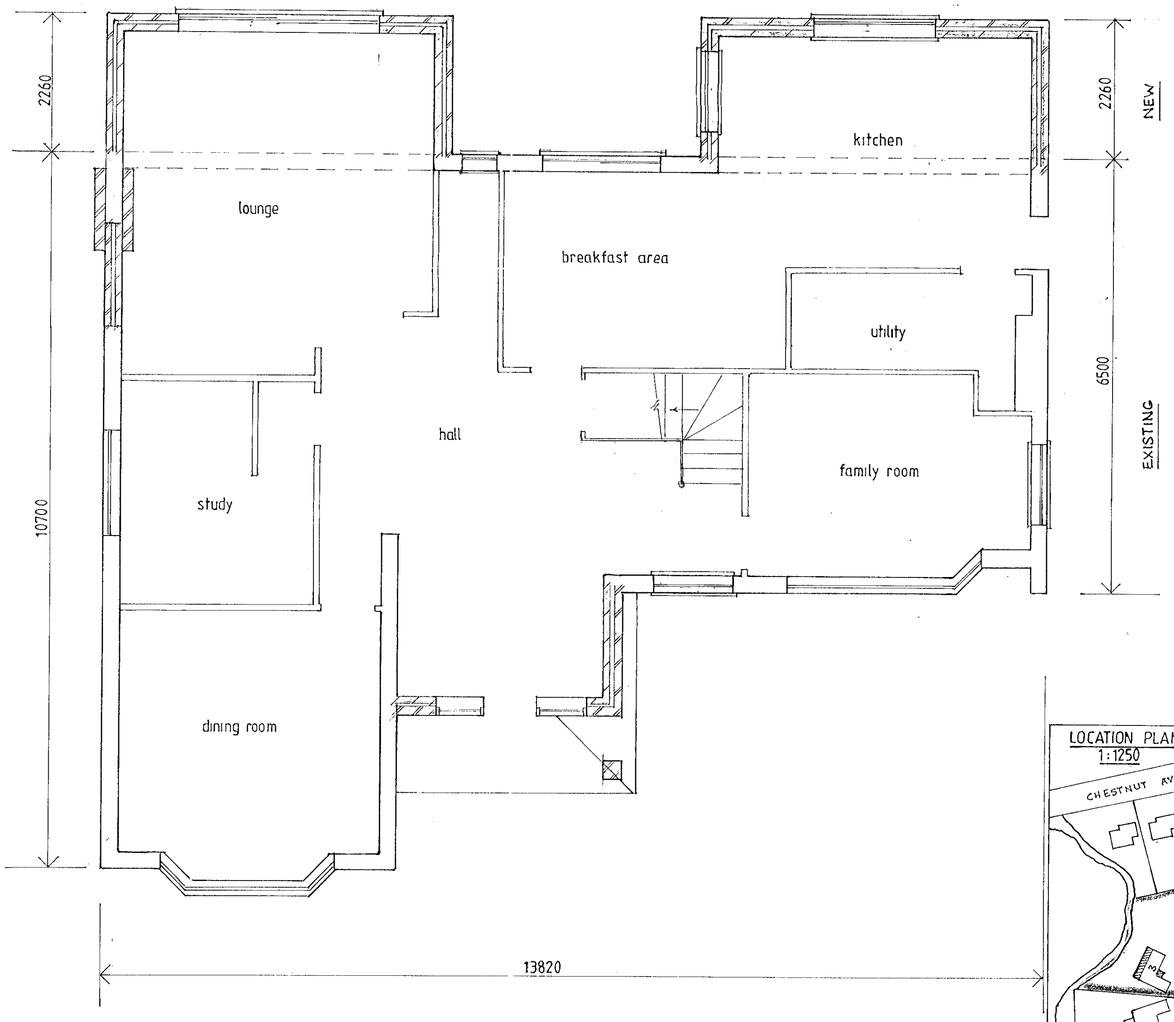

PROPOSED GROUND FLOOR PLAN

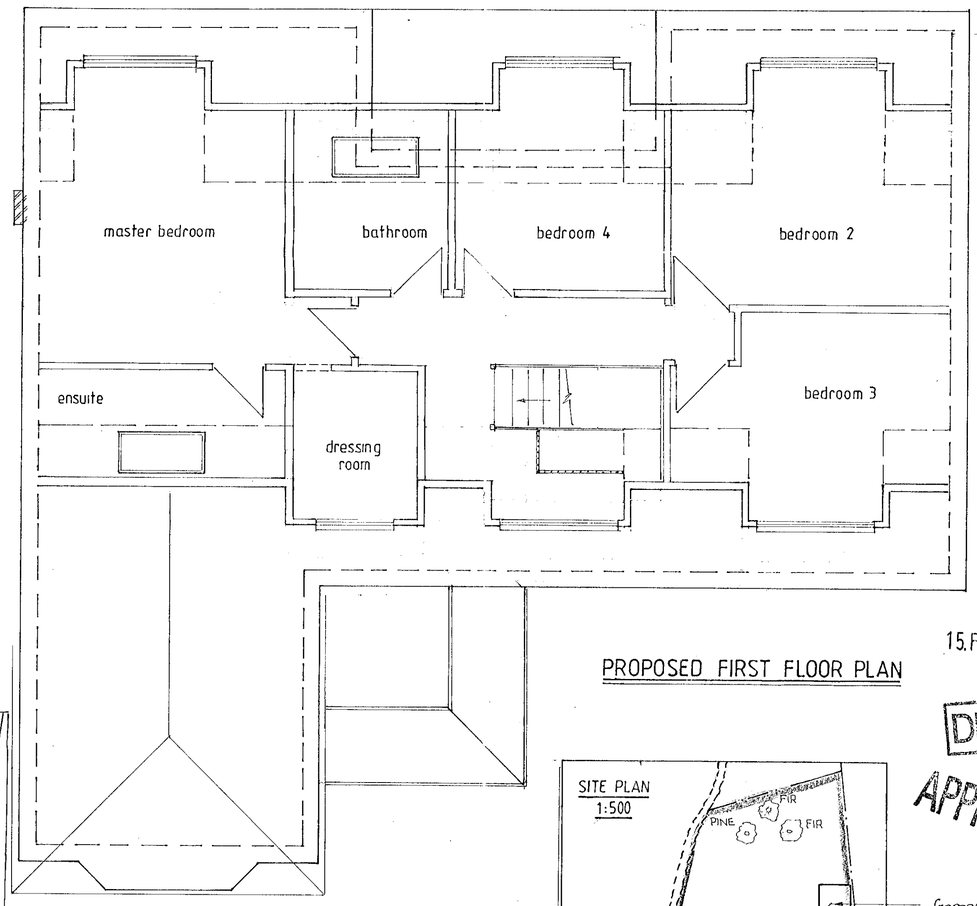

PROPOSED FIRST FLOOR PLAN

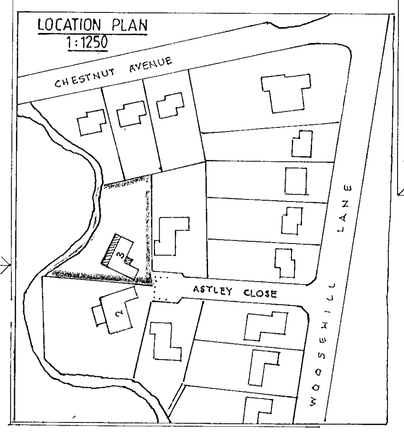


NOTE : Whole of First Floor is NEW

All new roof tiles & brickwork to match existing

KEY

- Existing structure retained
- New brickwork
- New blockwork

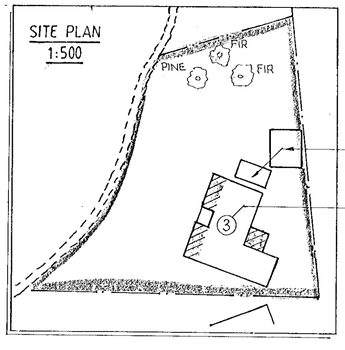

15.FEB.2001 * 3410

DELEGATED

APPROVED

cd 4/5/01

PROPOSED NEW FIRST FLOOR, NEW REAR EXTENSIONS & NEW FRONT PORCH at 3 ASTLEY CLOSE WOKINGHAM BERKS

SCALE 1:100 & 1:50
DATE FEB 2001

DRAWING No 100201/01




PROPOSED SIDE ELEVATION (NORTH)




PROPOSED FRONT ELEVATION




PROPOSED REAR ELEVATION

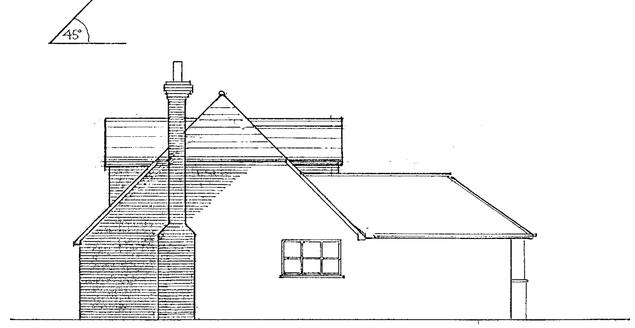

PROPOSED SIDE ELEVATION (SOUTH)

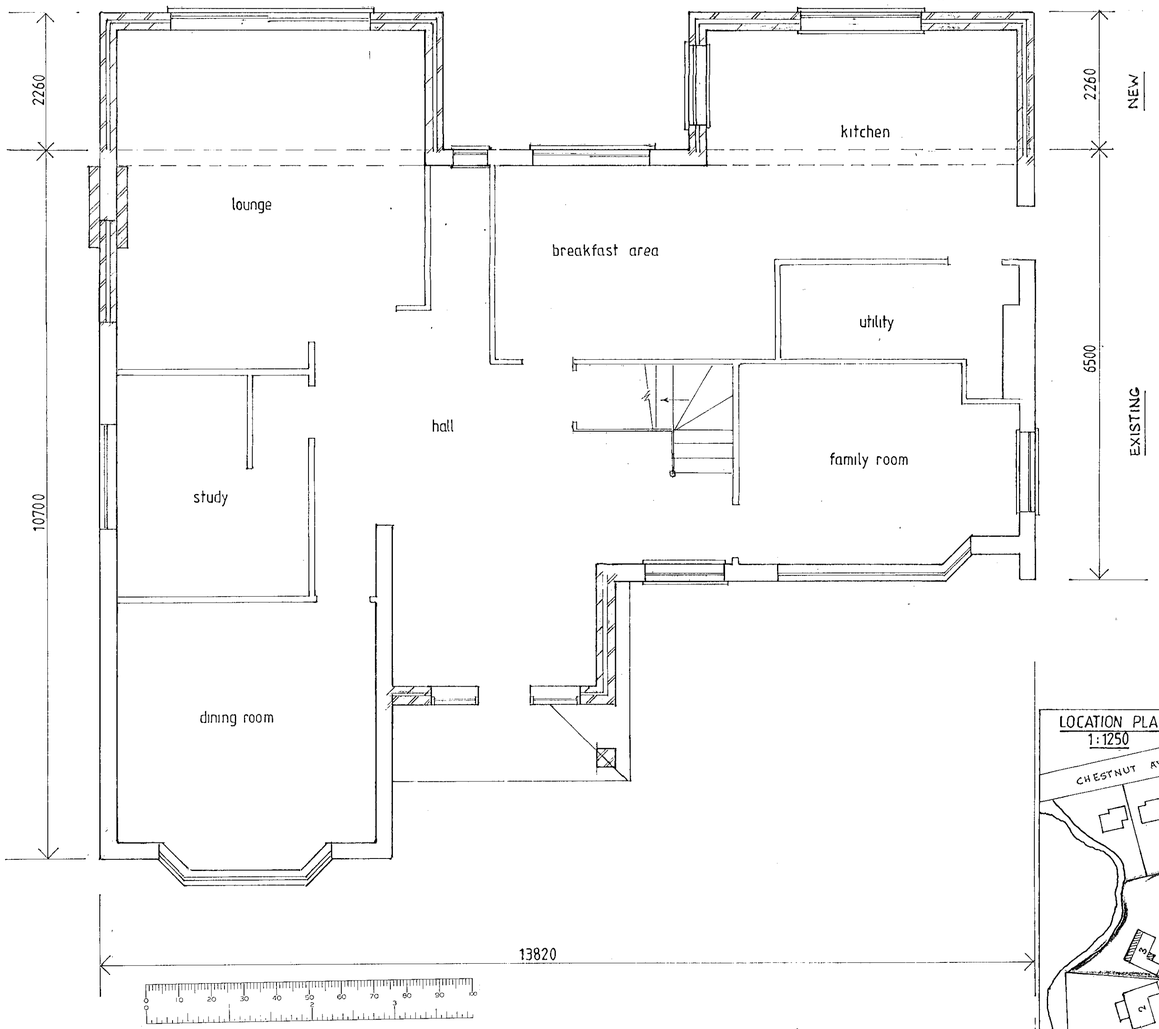


PROPOSED GROUND FLOOR PLAN

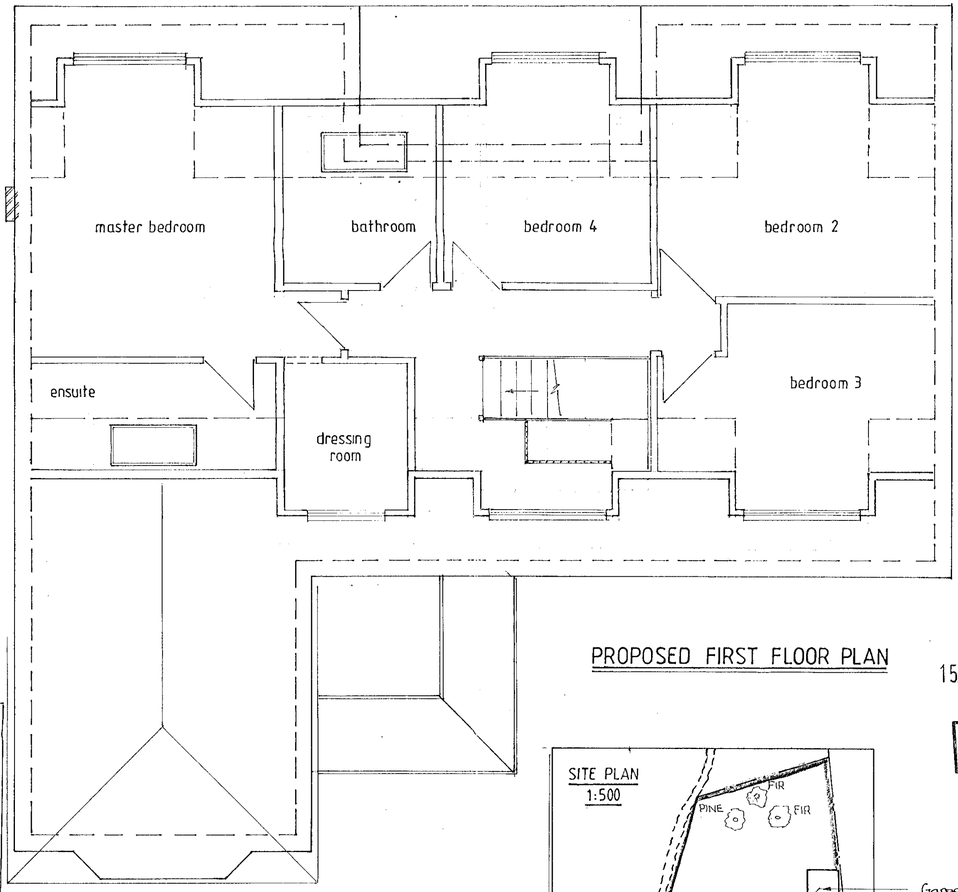


PROPOSED FIRST FLOOR PLAN

15.FEB.2001 * 3410

DELEGATED

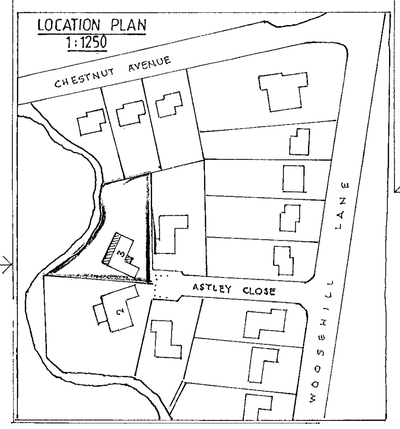

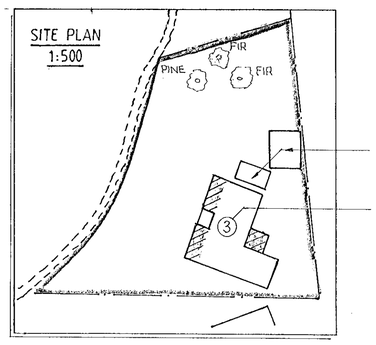

NOTE : Whole of First Floor is NEW

All new roof tiles & brickwork to match existing


KEY

- Existing structure retained
- New brickwork
- New blockwork

PROPOSED NEW FIRST FLOOR, NEW REAR EXTENSIONS & NEW FRONT PORCH at 3 ASTLEY CLOSE WOKINGHAM BERKS

SCALE 1:100 & 1:50
DATE FEB 2001


DRAWING No 100201/01

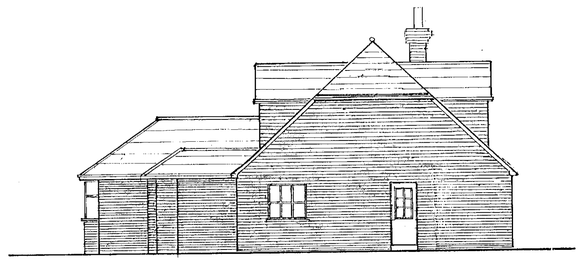


PROPOSED SIDE ELEVATION (NORTH)




PROPOSED FRONT ELEVATION

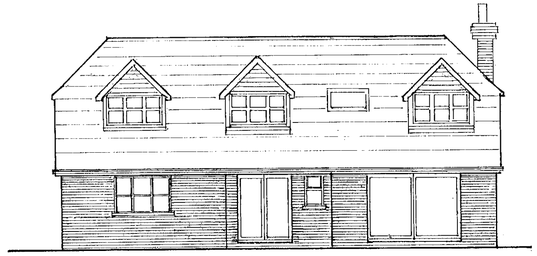


PROPOSED REAR ELEVATION

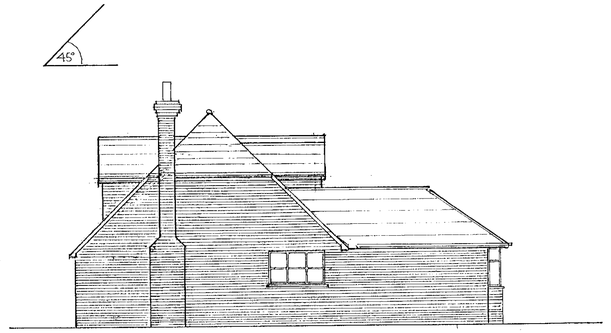


PROPOSED SIDE ELEVATION (SOUTH)

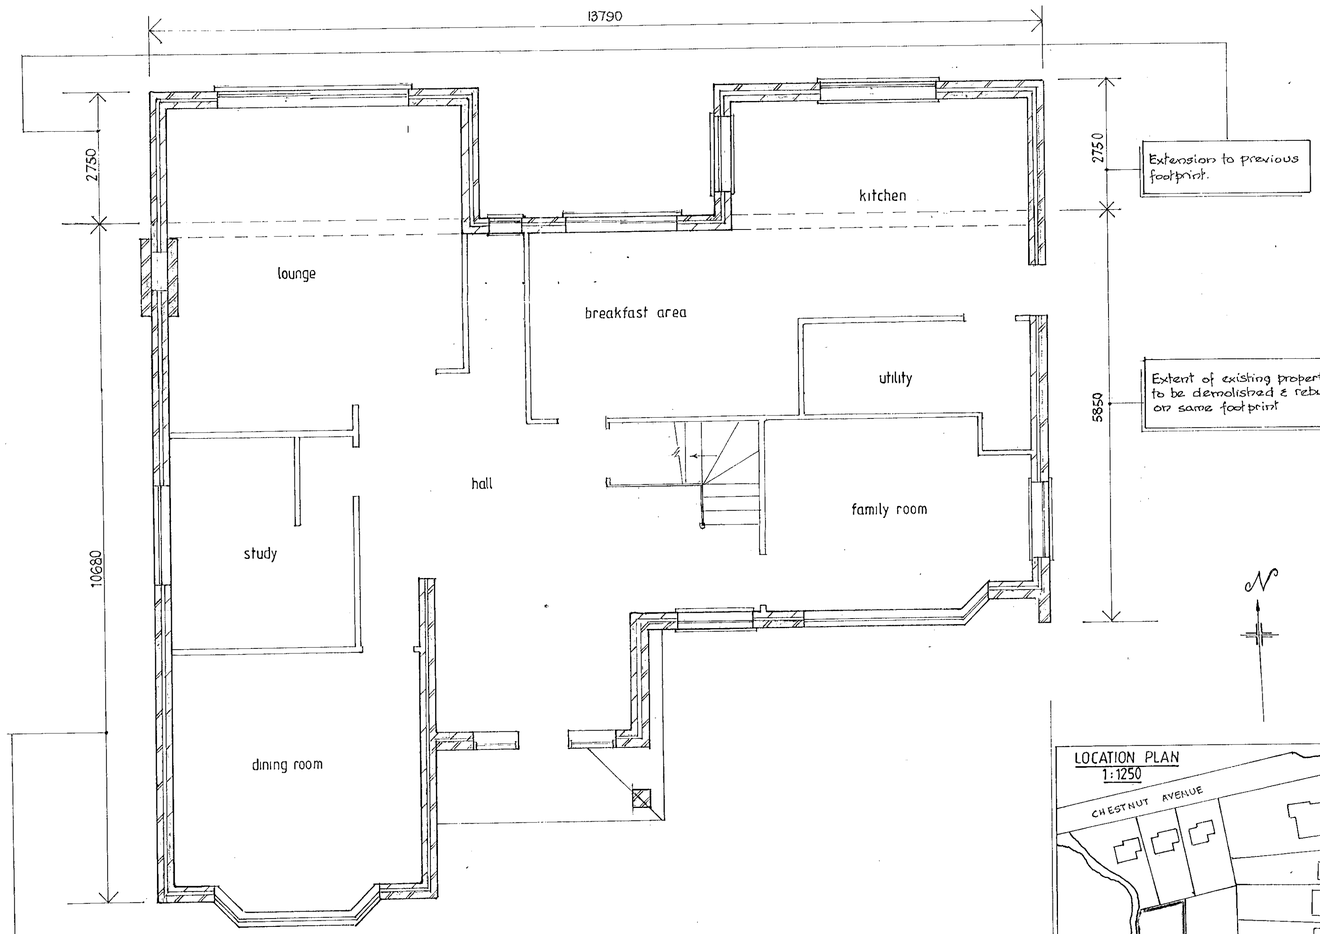


PROPOSED GROUND FLOOR PLAN

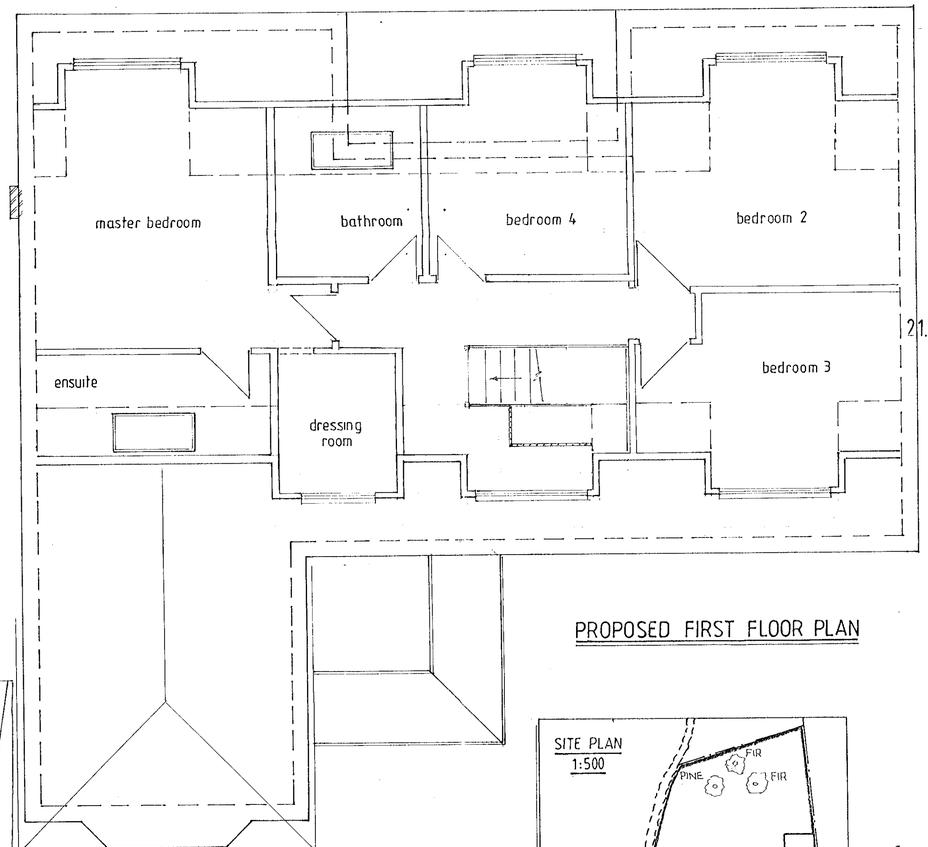

PROPOSED FIRST FLOOR PLAN

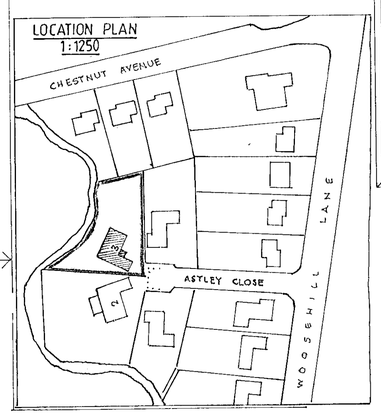

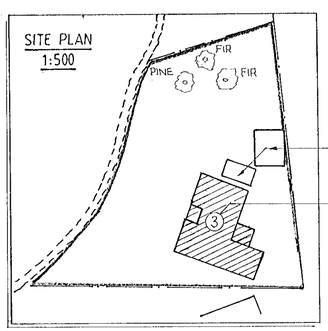

Garages. (possibly to be removed to create parking spaces)

3 Astley Close. (Existing property to be demolished and rebuilt on same footprint)

NOTE :

All new roof tiles & brickwork to match existing adjoining properties

KEY

New brickwork

New blockwork

21.MAY2001 • 4020

PROPOSED NEW TWO STOREY DOMESTIC PROPERTY at 3 ASTLEY CLOSE WOKINGHAM BERKS

SCALE 1:100 & 1:50

DATE APRIL 2001

DRAWING No 100201/01 A