
09.OCT.2000* 2461

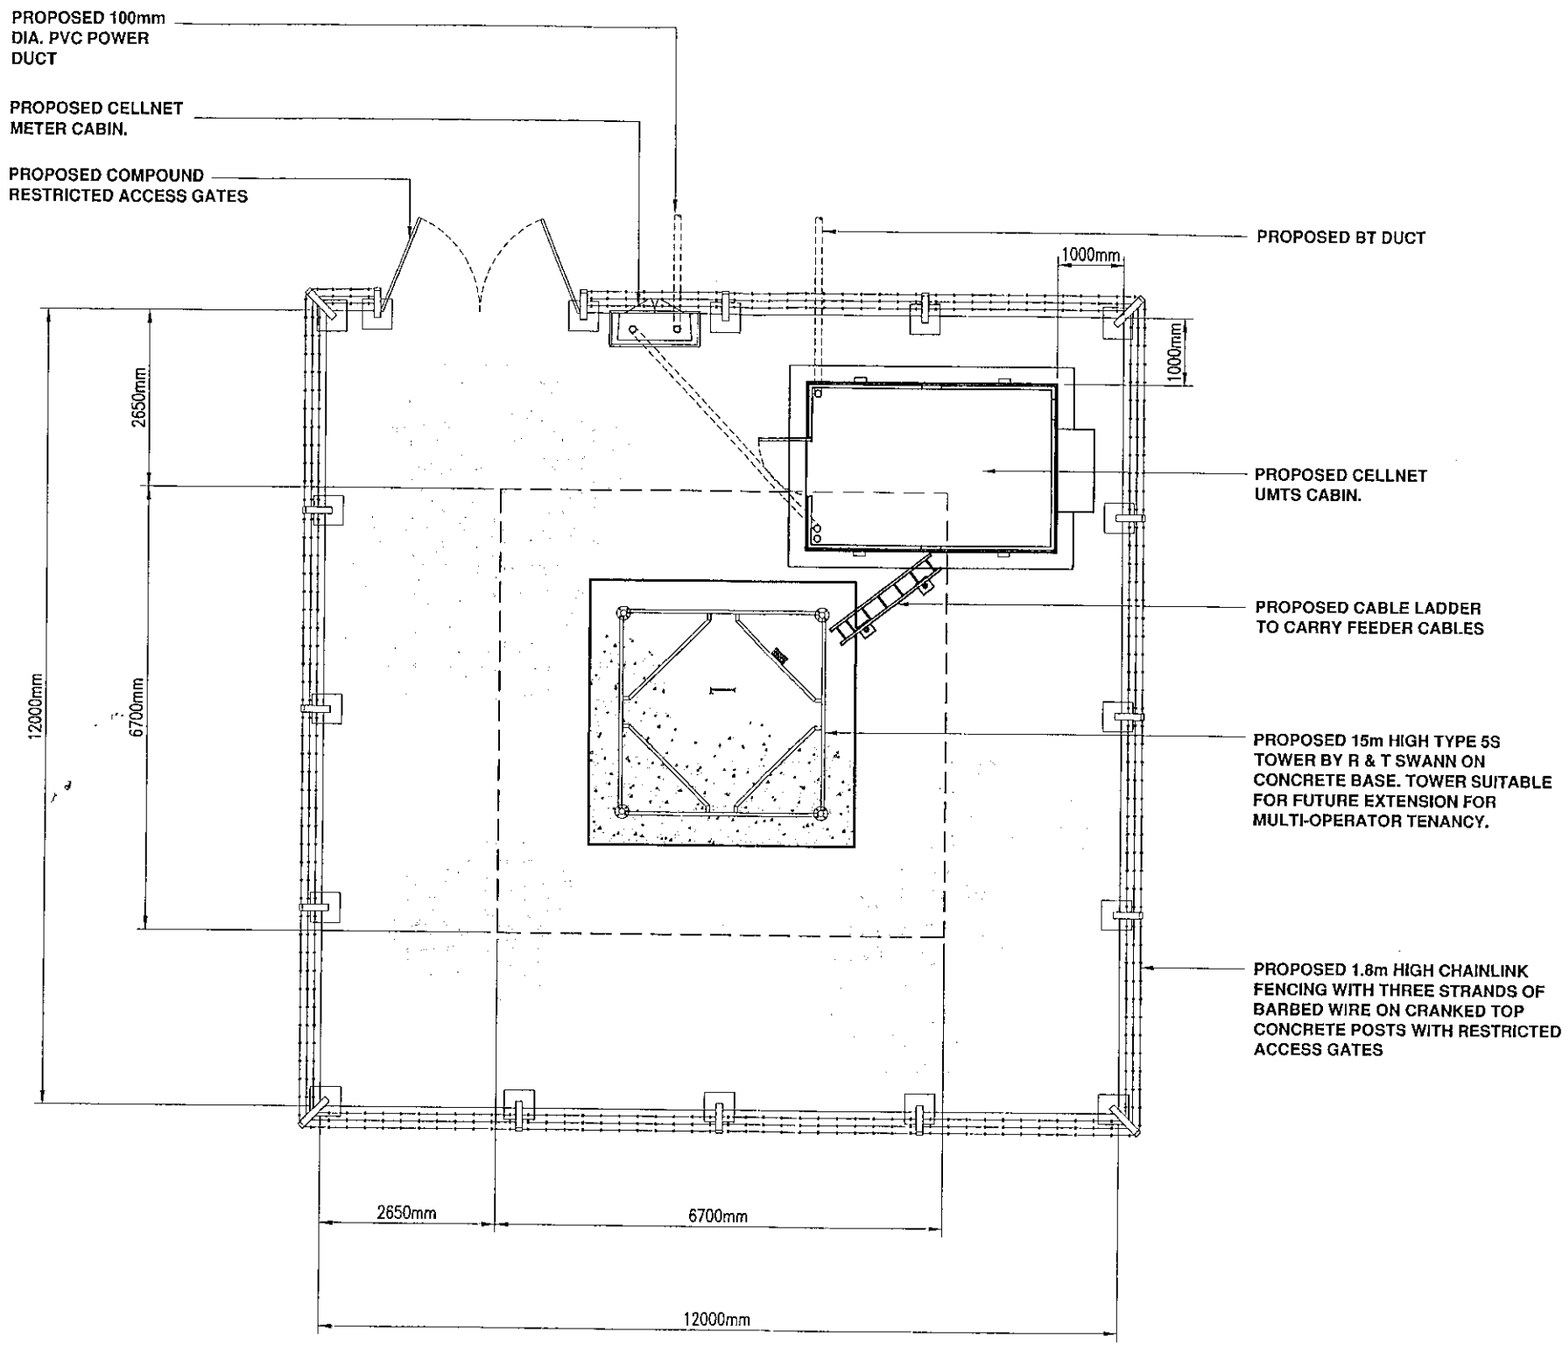

COMPOUND PLAN
SCALE 1:100

CONSULTANT

A3 ORIGINAL
INCHES
0 5 10 15 20 25 30 35
MILLIMETRES
ALL DIMENSIONS IN MILLIMETRES UNLESS OTHERWISE STATED

REV.	DESCRIPTION	Revised	Date	Approv.	Date

DRAWN		CHECKED		APPROVED	
DATE		DATE		DATE	

SCALE: As Shown

BGP352 - THAMES VALLEY PARK
TRANSCO COMPOUND
THAMES VALLEY PARK
READING
BERKS.


POST CODE

DRAWING No. -002

REVISION

SpectraSite
Transco
Harrier House St. Albans Road East Hatfield Herts. AL10 0HE
Tel +44(0)1707 266144
Fax +44(0)1707 266677

09. OCT. 2000* 2461

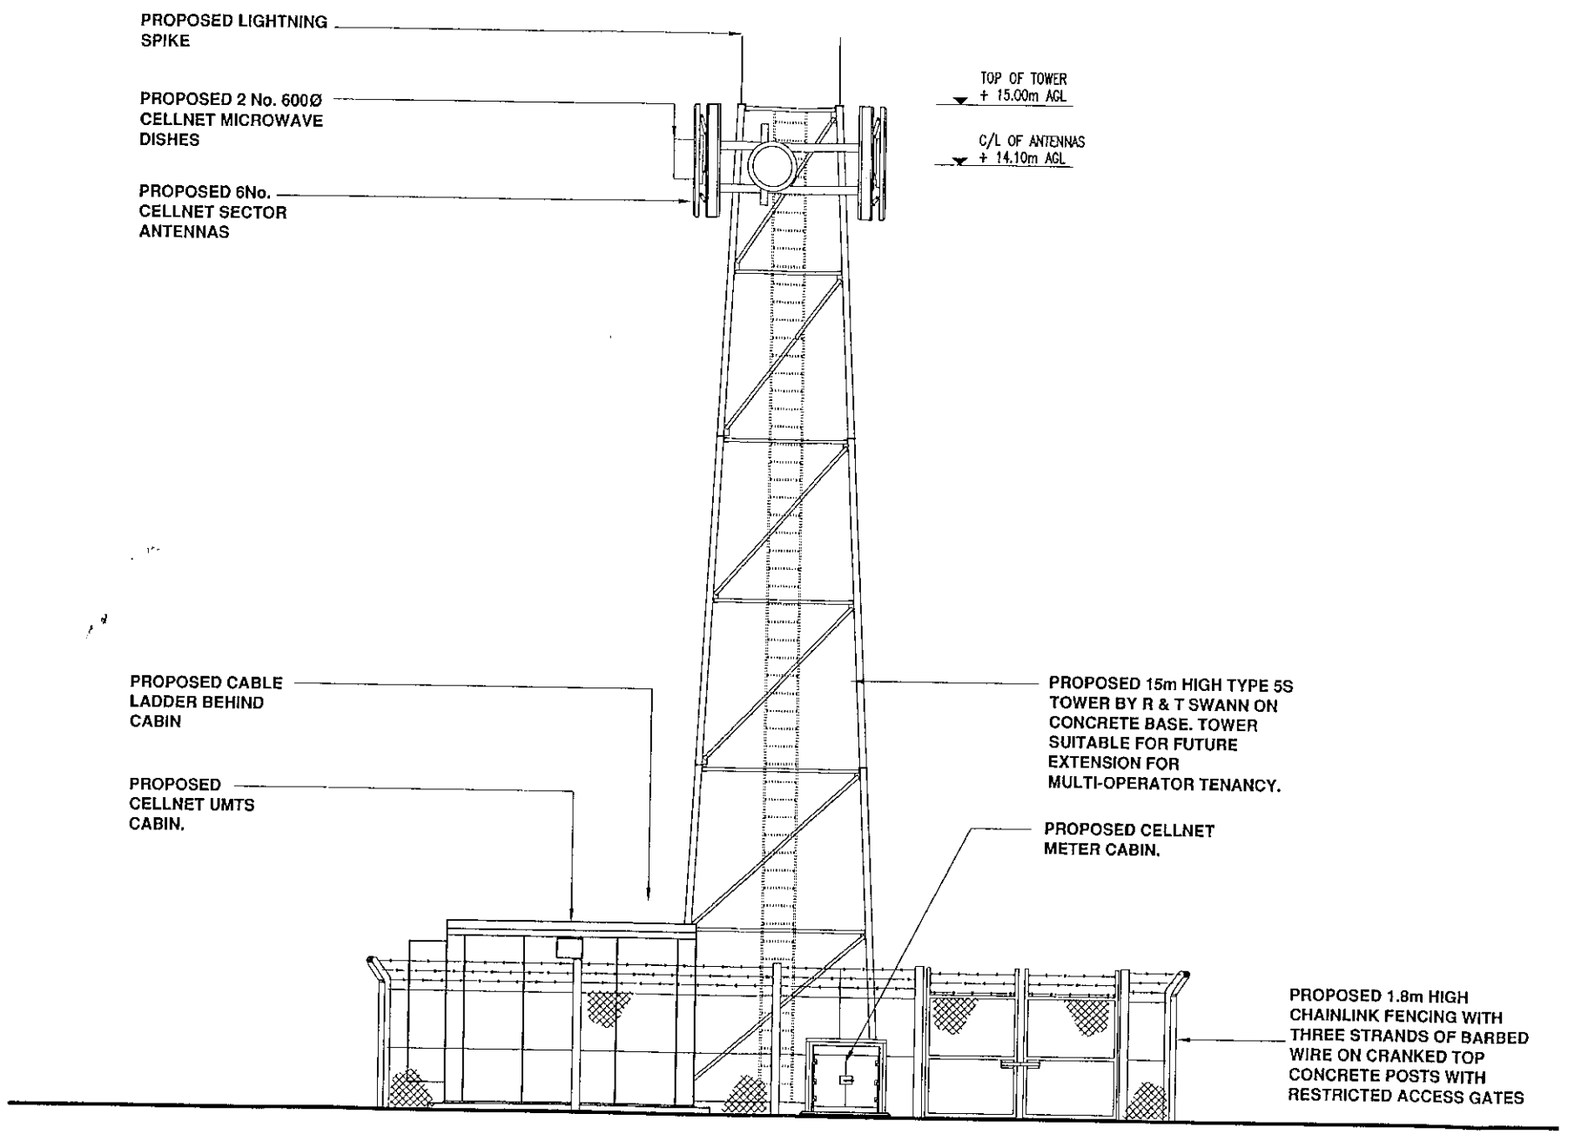

ELEVATION
SCALE 1:100

0 10 20 30 40 50 60 70 80 90 100
0 1 2 3

CONSULTANT

A3 ORIGINAL
INCHES
0 1
0 5 10 15 20 25 30 35
MILLIMETRES
ALL DIMENSIONS IN MILLIMETRES UNLESS OTHERWISE STATED

REV.	DESCRIPTION	Revised	Date	Approv.	Date

DRAWN		CHECKED		APPROVED	
DATE		DATE		DATE	

SCALE: As Shown

BGP352 - THAMES VALLEY PARK
TRANSCO COMPOUND
THAMES VALLEY PARK
READING
BERKS.

POST CODE

DRAWING No. -003

REVISION


SpectraSite™
Transco

Harrier House St. Albans
Road East Hatfield Herts.
AL10 0HE
Tel +44(0)1707 266144
Fax +44(0)1707 266677

BGP 352

09.OCT.2000* 2461

Thames Valley Park Drive, Thames Valley Business Park, Earley, Nr. Reading, Berkshire

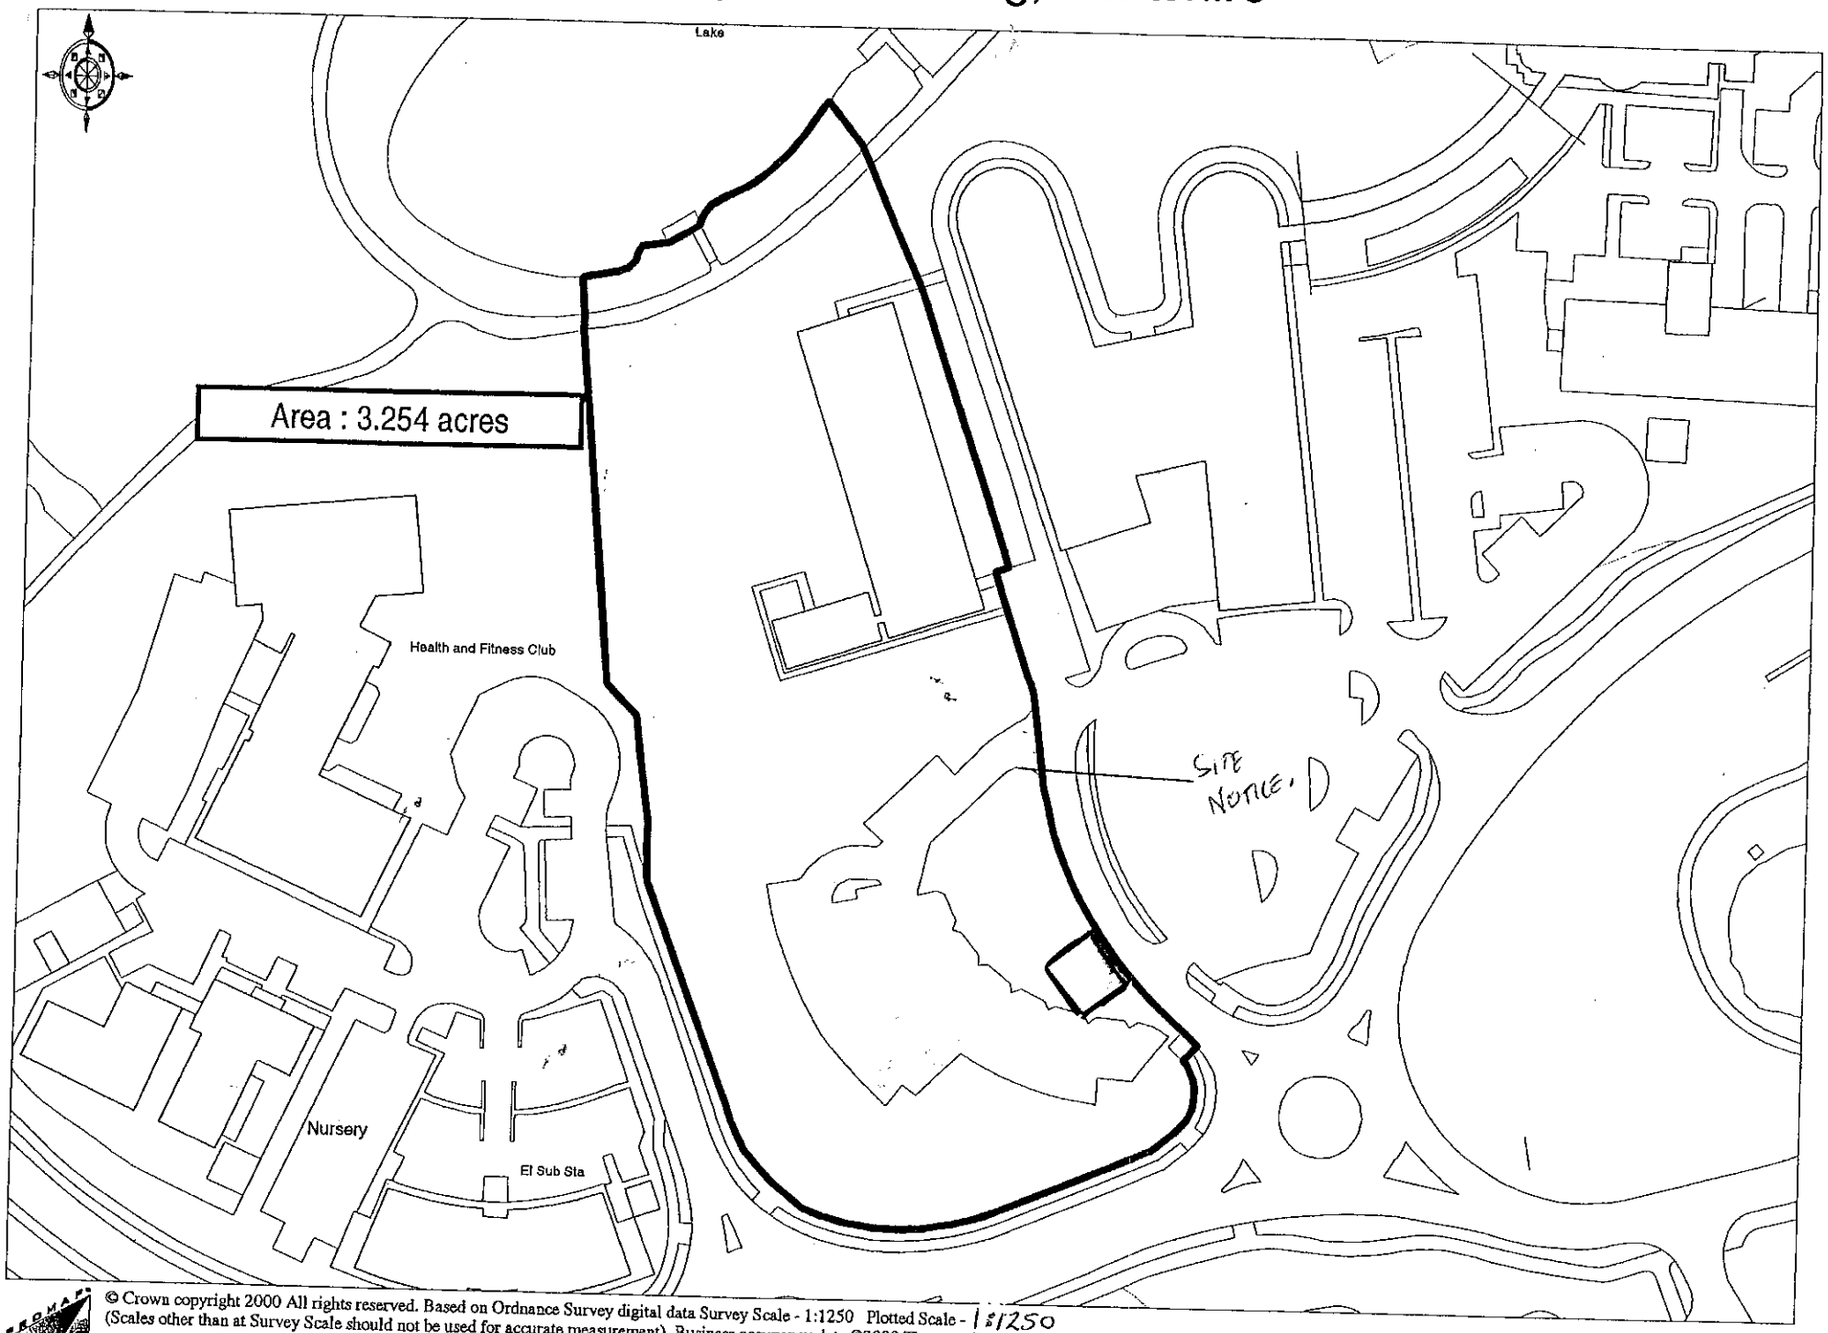


© Crown copyright 2000 All rights reserved. Based on Ordnance Survey digital data Survey Scale - 1:1250 Plotted Scale - 1:1250
(Scales other than at Survey Scale should not be used for accurate measurement). Business occupancy data ©2000 Thomson Directories Ltd.

Ordnance Survey
Value Added Reseller

BG PROPERTY HOLDINGS Ltd.
Location Code 747



09.OCT.2000* 2461

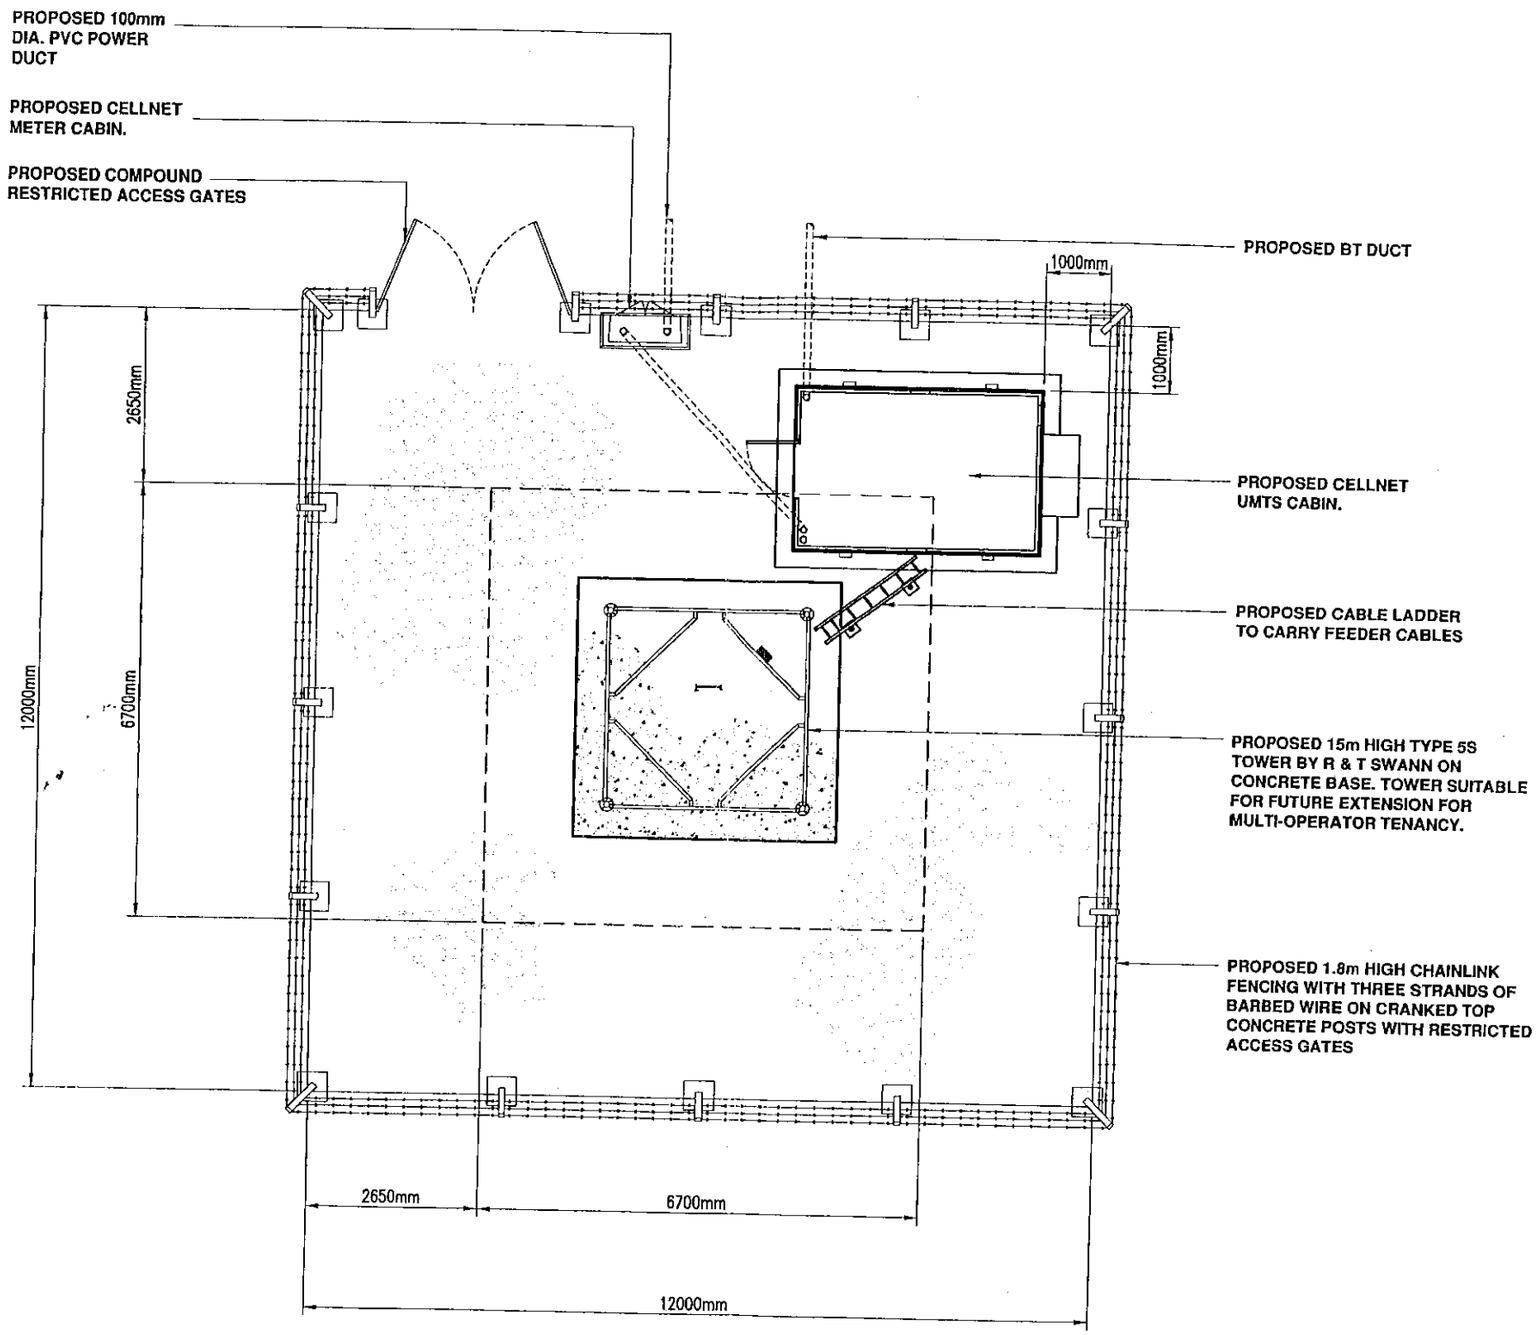

N

COMPOUND PLAN
SCALE 1:100

CONSULTANT

A3 ORIGINAL
INCHES
0 1
0 5 10 15 20 25 30 35
MILLIMETRES
ALL DIMENSIONS IN MILLIMETRES UNLESS OTHERWISE STATED

REV.	DESCRIPTION	Revised	Date	Approv.	Date
DRAWN		CHECKED		APPROVED	
DATE		DATE		DATE	

SCALE: As Shown

BGP352 - THAMES VALLEY PARK
TRANSCO COMPOUND
THAMES VALLEY PARK
READING
BERKS.

POST CODE


DRAWING No. -002

REVISION

0 10 20 30 40 50 60 70 80 90 100
0 2 3

SpectraSite™
Transco
Harrier House St. Albans
Road East Hatfield Herts.
AL10 0HE
Tel +44(0)1707 266144
Fax +44(0)1707 266677

09. OCT. 2000* 2461

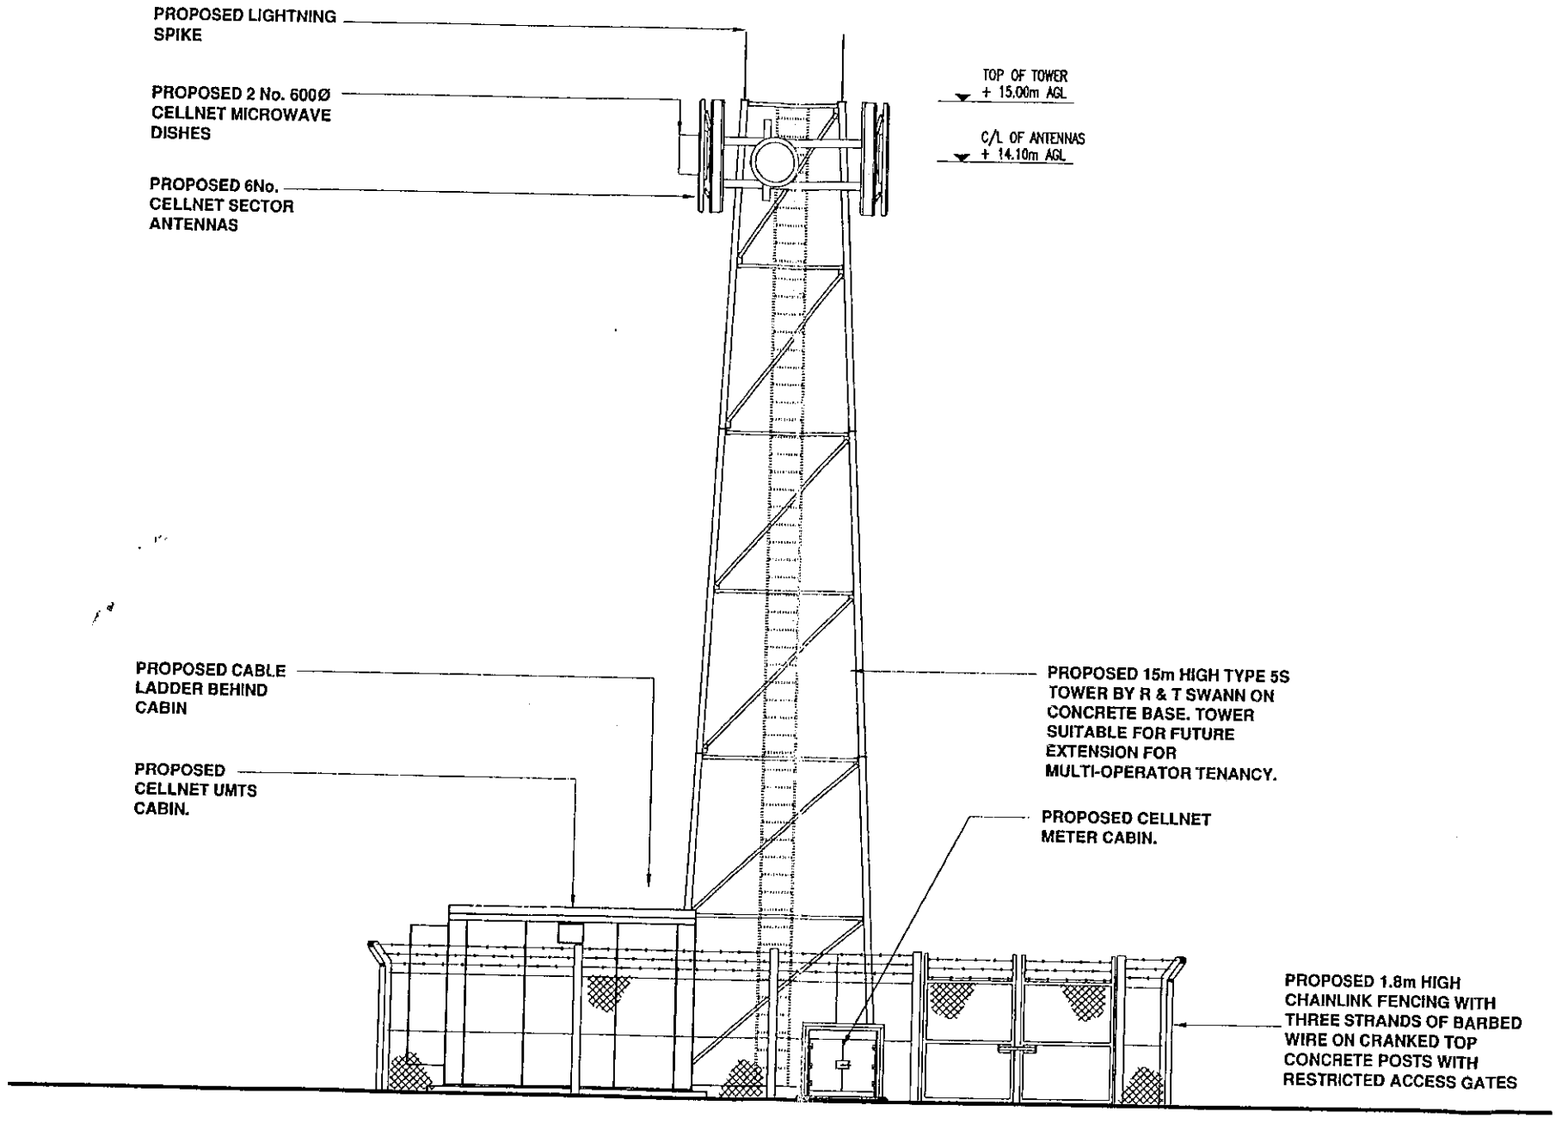

ELEVATION
SCALE 1:100

0 10 20 30 40 50 60 70 80 90 100
0 2 3

CONSULTANT

A3 ORIGINAL
INCHES
0 1
0 5 10 15 20 25 30 35
MILLIMETRES
ALL DIMENSIONS IN MILLIMETRES UNLESS OTHERWISE STATED

REV.	DESCRIPTION	Revised	Date	Approv.	Date

DRAWN		CHECKED		APPROVED	
DATE		DATE		DATE	

SCALE: As Shown

BGP352 - THAMES VALLEY PARK
TRANSCO COMPOUND
THAMES VALLEY PARK
READING
BERKS.

POST CODE

DRAWING No. -003

REVISION B

SpectraSite™
Transco
Harrier House St. Albans
Road East Hatfield Herts.
AL10 0HE
Tel +44(0)1707 266144
Fax +44(0)1707 266677