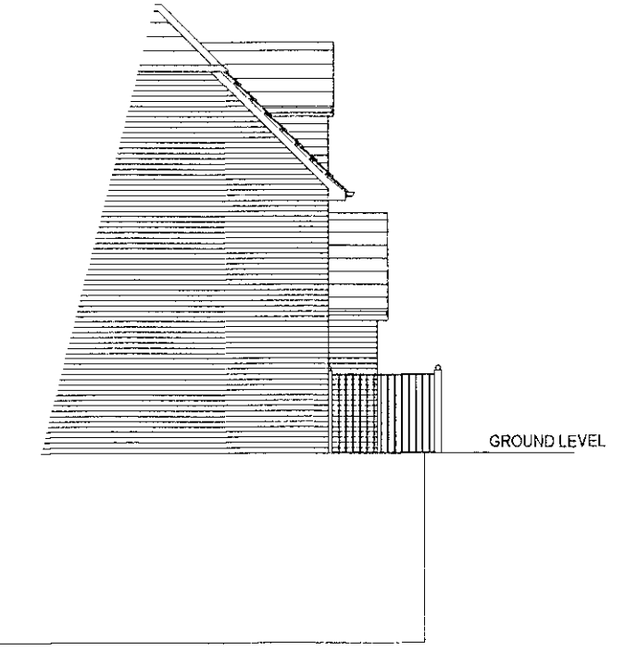

PROPOSED LEFT SIDE ELEVATION WITH BASEMENT



PROPOSED FRONT ELEVATION WITH BASEMENT
(Garage not shown)

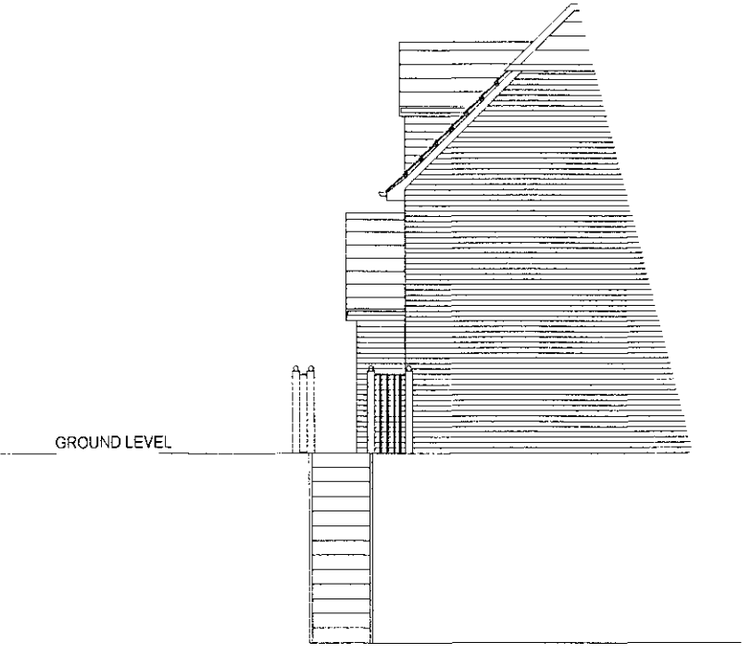

PROPOSED RIGHT SIDE ELEVATION WITH BASEMENT

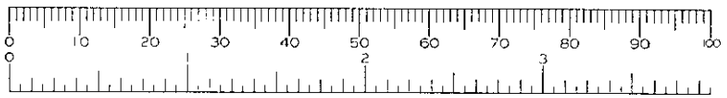

PRELIMINARY DRAWING

CLIENT: Mr and Mrs Bendle, Rubec Cottage, Wick Hill, Finchampstead

PROJECT: New dwelling with basement

DATE: May 2004

DESCRIPTION: Elevations with basement

SCALE: 1:100

DRAWING NO: 04888/3

REVISION:

DRAWINGS MUST BE READ WITH NOTES.
DIMENSIONS AND DETAILS TO BE CHECKED ON SITE BEFORE PRICING AND CONSTRUCTION

(C) COPYRIGHT RESERVED: Excel Design Ltd

Excel Design

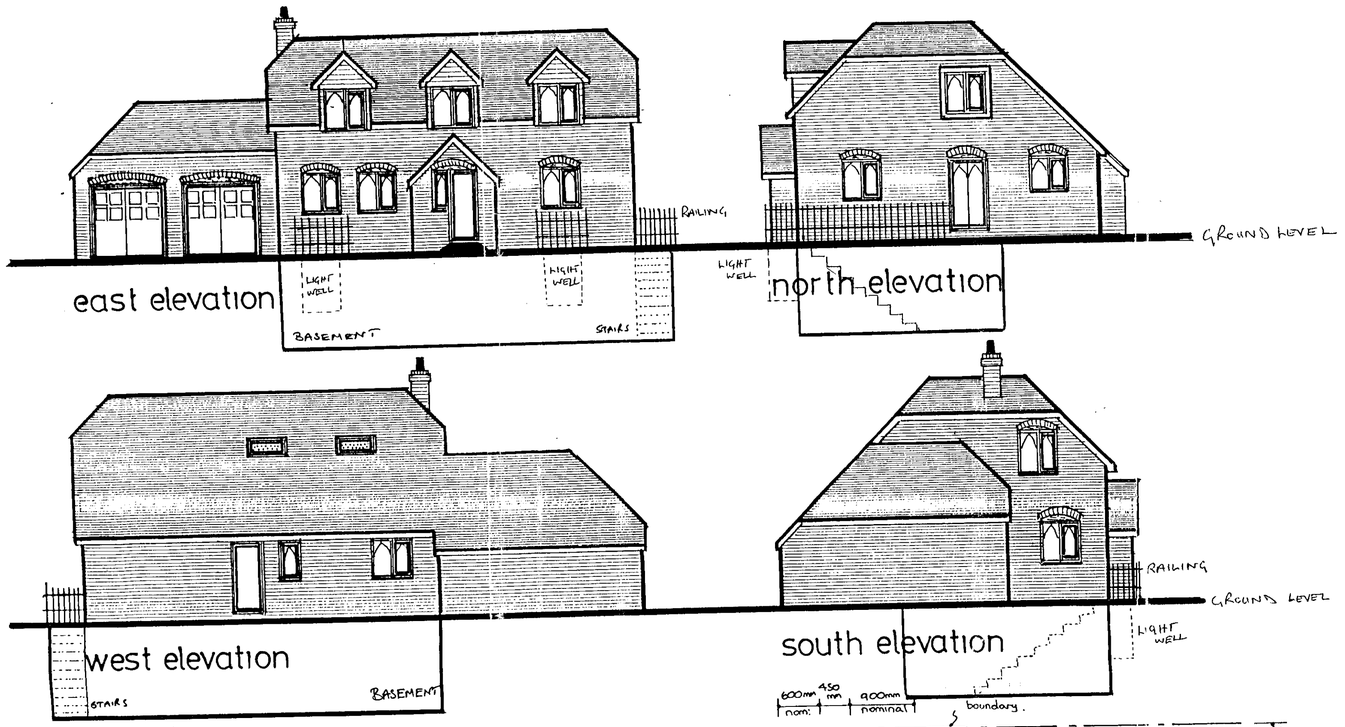

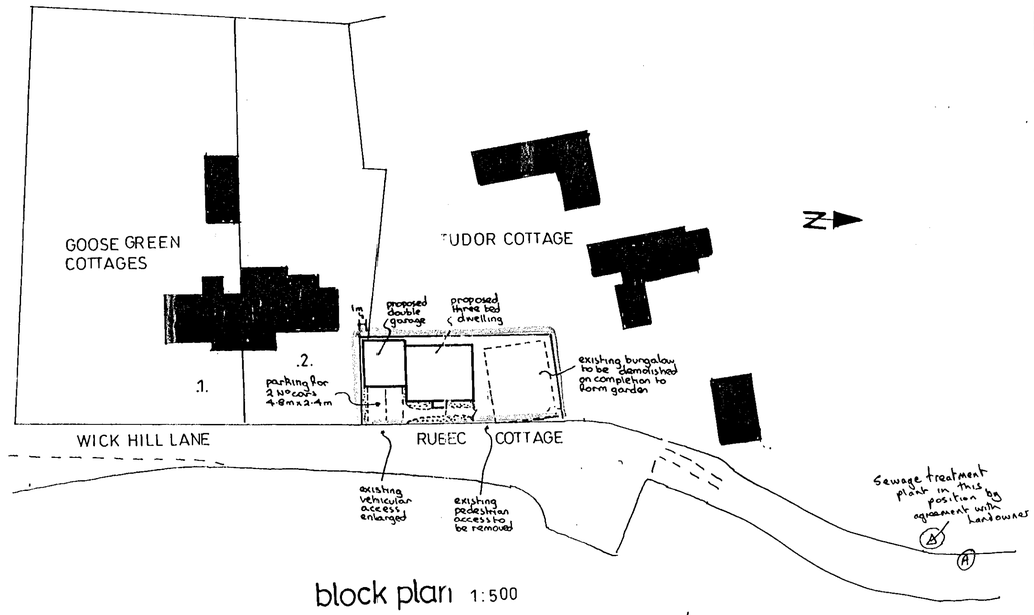

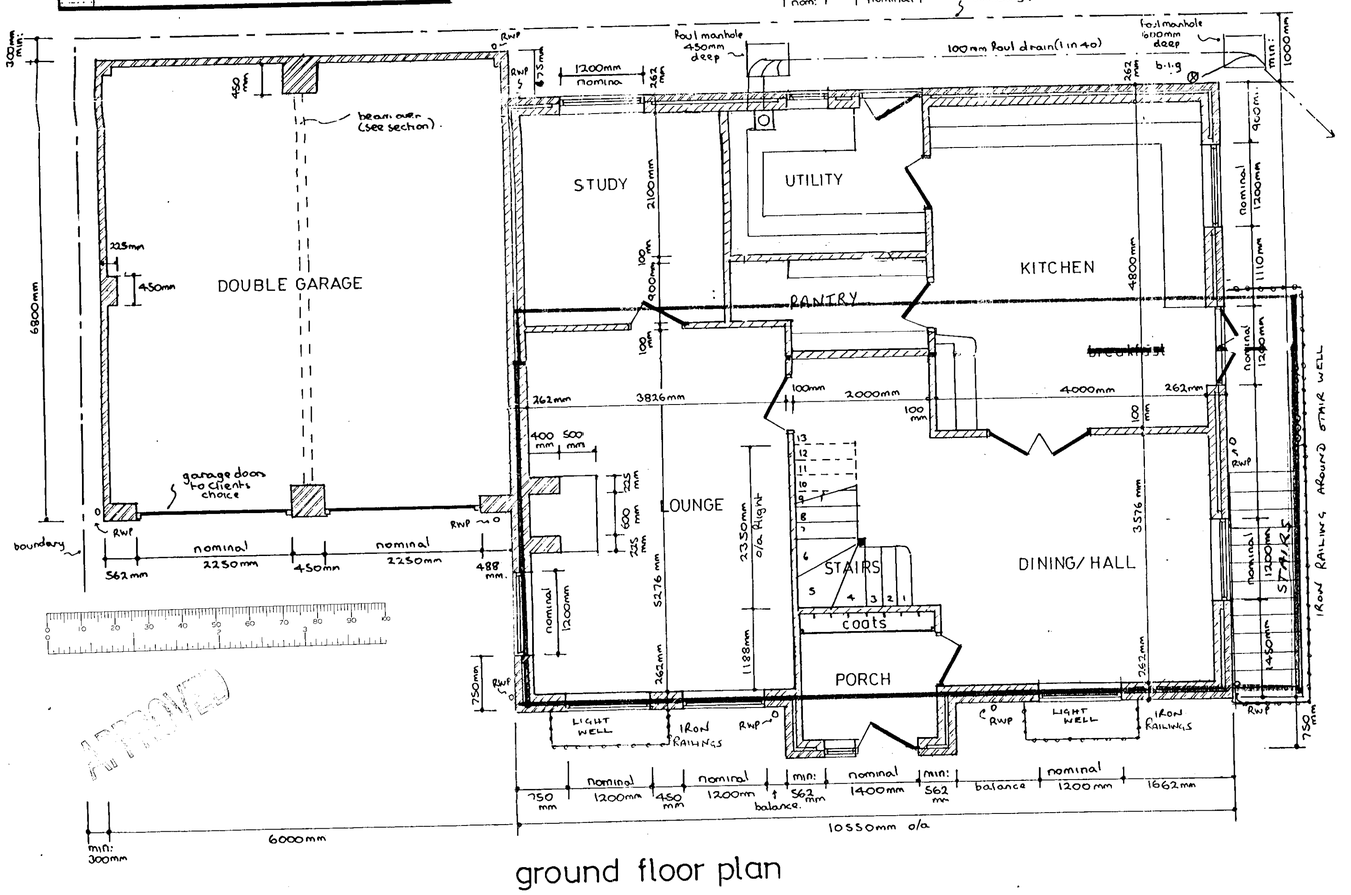

ground floor plan

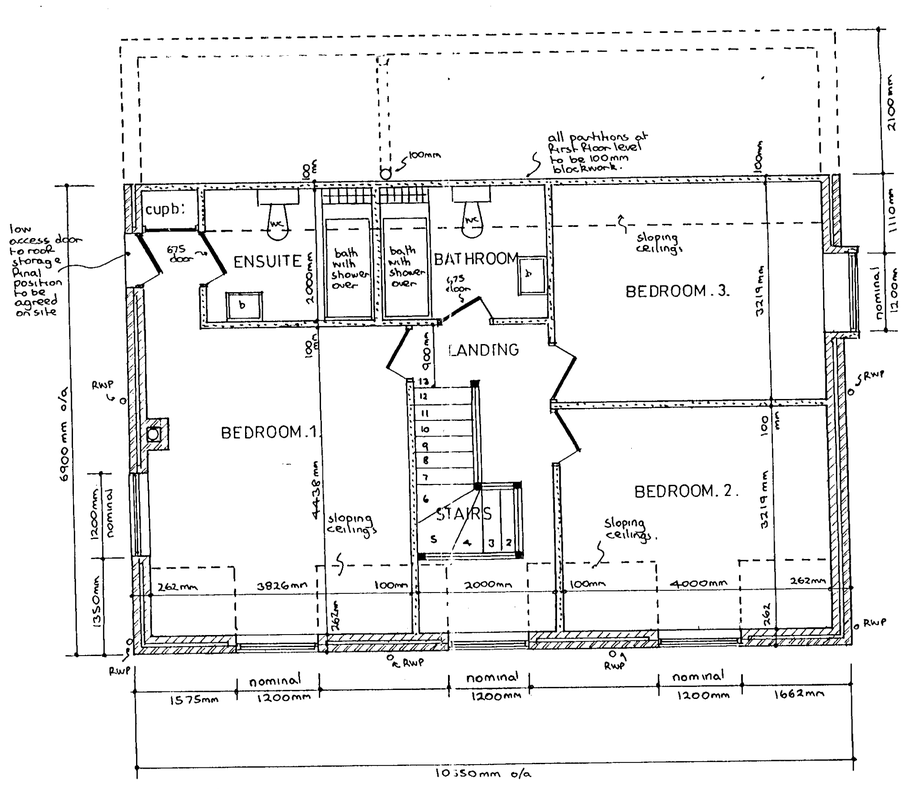

first floor plan

to be read in conjunction with FIB001
for location plan see ordnance survey sheet

PROPOSED DWELLING at RUBEC COTTAGE, WICK HILL, THE RIDGES, FINCHAMPSTEAD, BERKSHIRE for MR. F. I. BENDLE.

Revisions: Addition of part basement all below ground, with iron railings at ground level to protect wells. Sewage treatment plant to be re-sited. Env. Discharge licence at point A granted. Substitute pantry for shower/wc.

Drawing No AH/H/247 d
Scales 1:50 & 100
Date DEC 1999

BUILDING PLANS

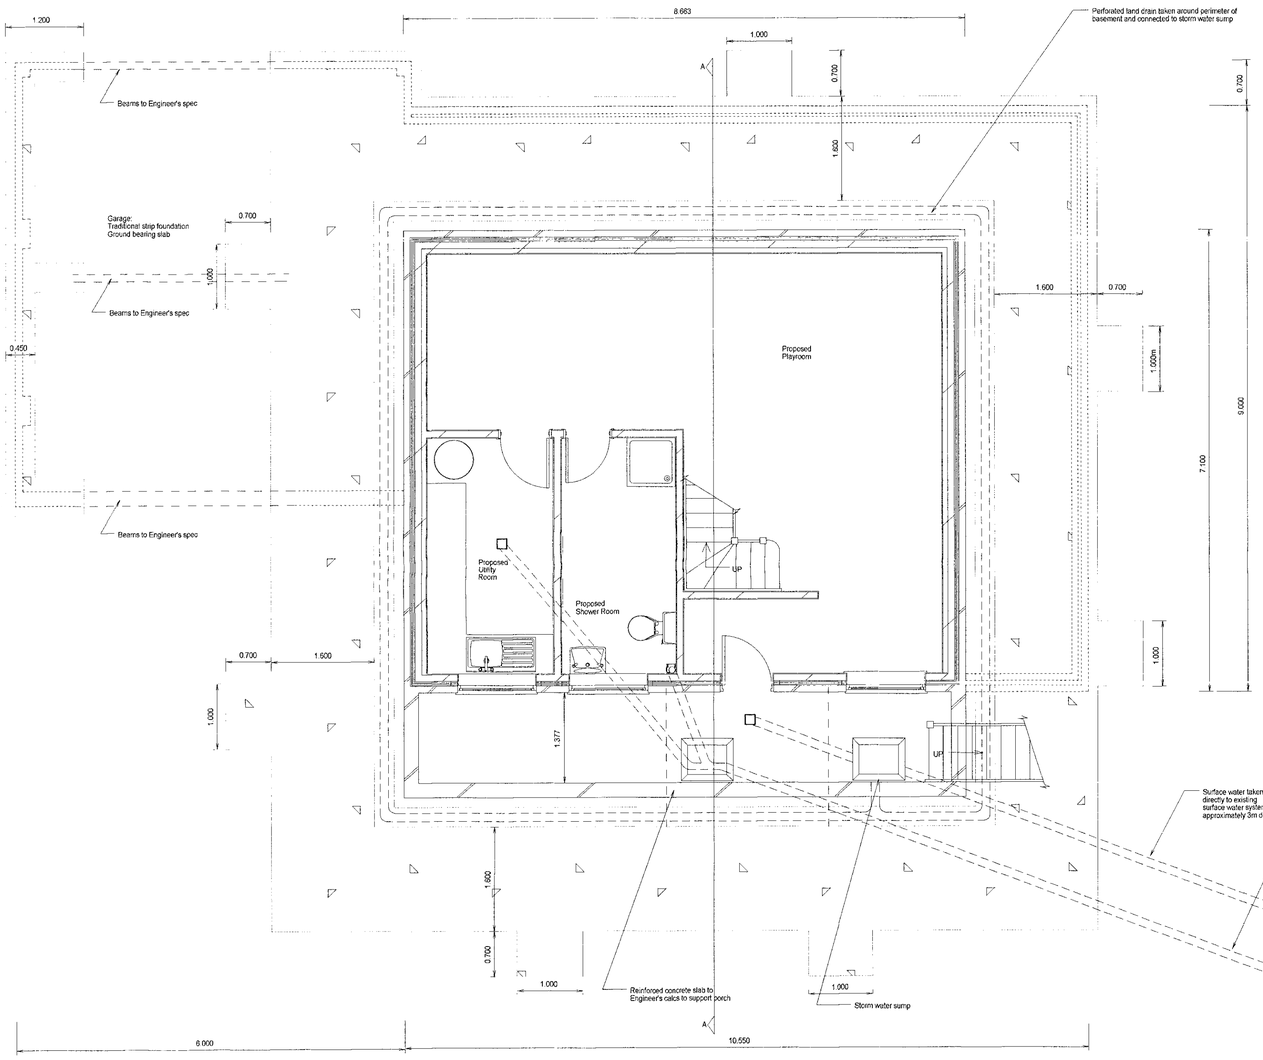

PROPOSED BASEMENT FLOOR PLAN
AND FOUNDATION PLAN

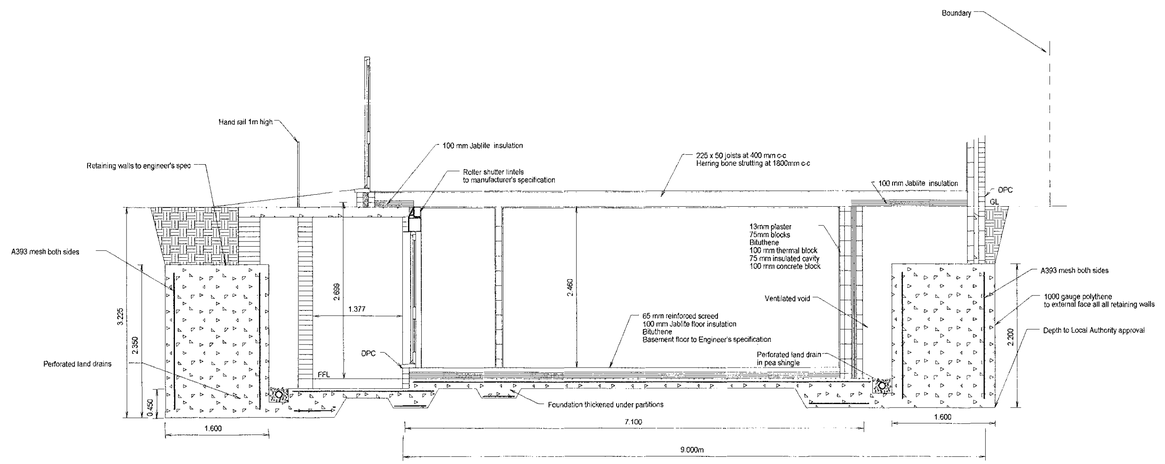

SECTION A-A

PRELIMINARY DRAWING

CLIENT: Mr and Mrs Bendle, Rubec Cottage, Wick Hill, Finchampstead

PROJECT: New dwelling with basement

DATE: April 2004

DESCRIPTION: Basement plan and section

SCALE: 1:50

DRAWING NO: 04888/1B

REVISION: Retaining walls amended. Garage foundations amended

DRAWINGS MUST BE READ WITH NOTES.
DIMENSIONS AND DETAILS TO BE CHECKED ON SITE BEFORE PRICING AND CONSTRUCTION

© COPYRIGHT RESERVED: Excel Design Ltd

Excel Design

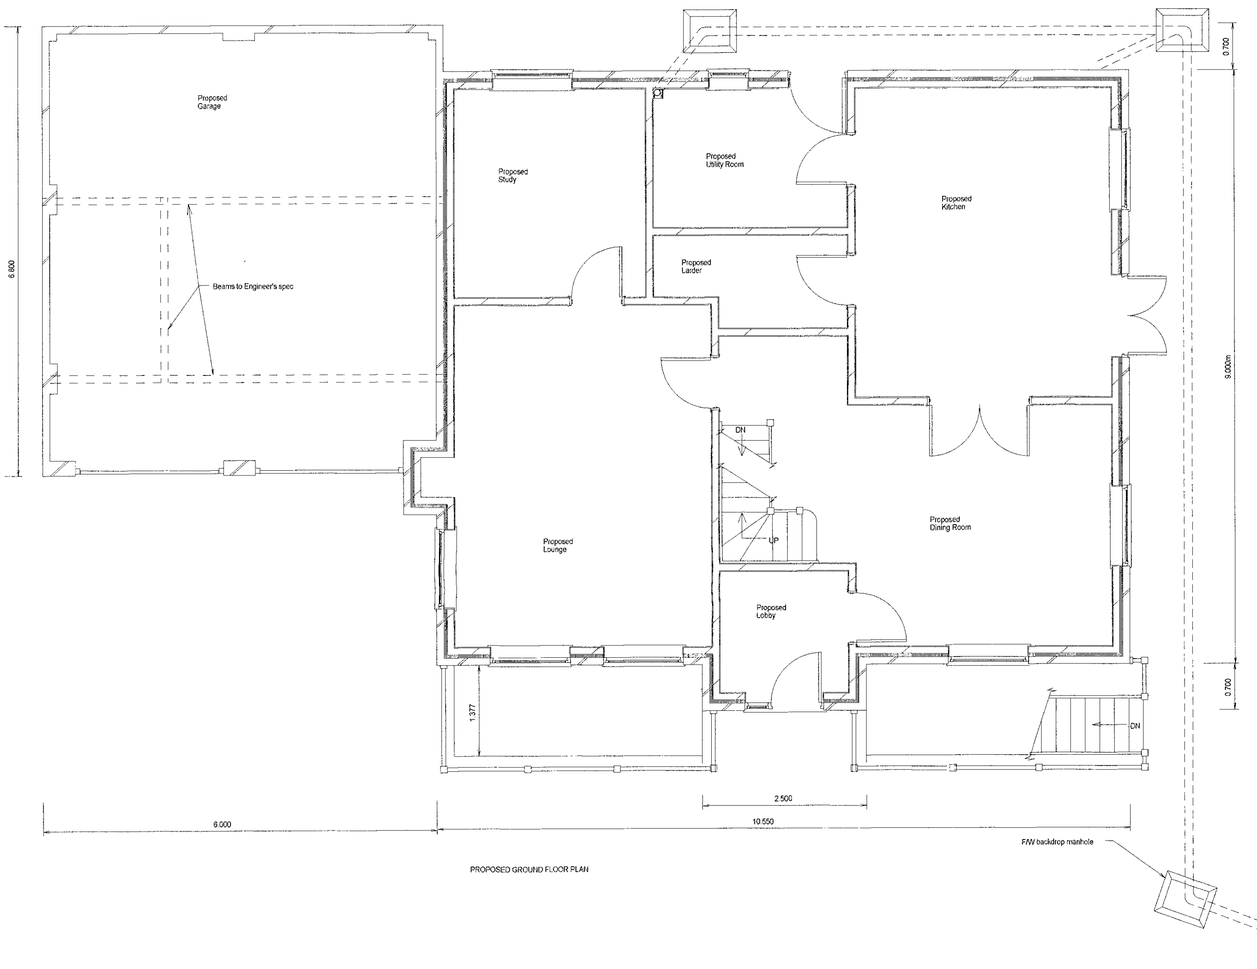

PROPOSED GROUND FLOOR PLAN

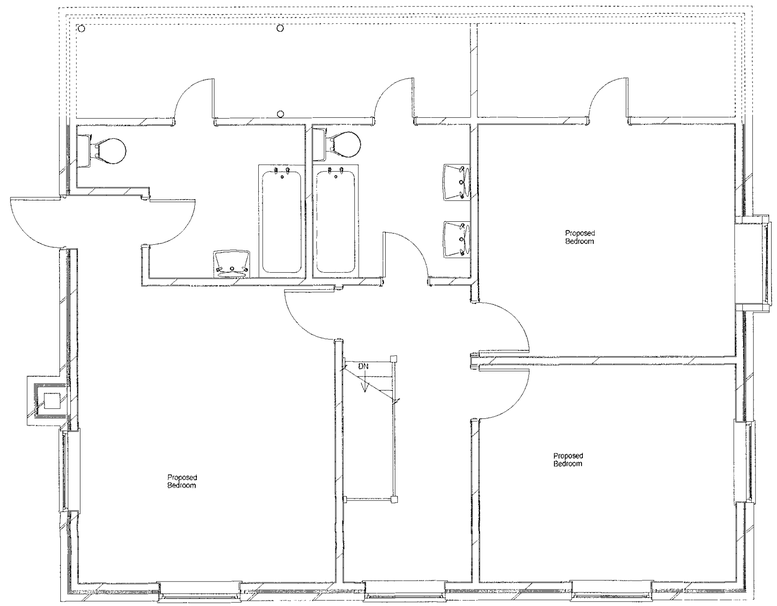

PROPOSED FIRST FLOOR PLAN

PRELIMINARY DRAWING

CLIENT: Mr and Mrs Bendle, Rubec Cottage, Wick Hill, Finchampstead

PROJECT: New dwelling with basement

DATE: February 2004

DESCRIPTION: Plans

SCALE: 1:50

DRAWING NO: 04888/2

REVISION:

DRAWINGS MUST BE READ WITH NOTES.
DIMENSIONS AND DETAILS TO BE CHECKED ON SITE BEFORE PRICING AND CONSTRUCTION

(C) COPYRIGHT RESERVED: Excel Design Ltd

Excel Design

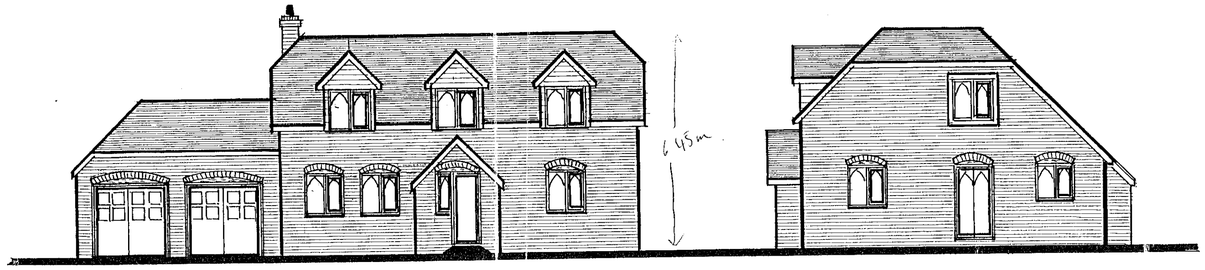

east elevation

north elevation

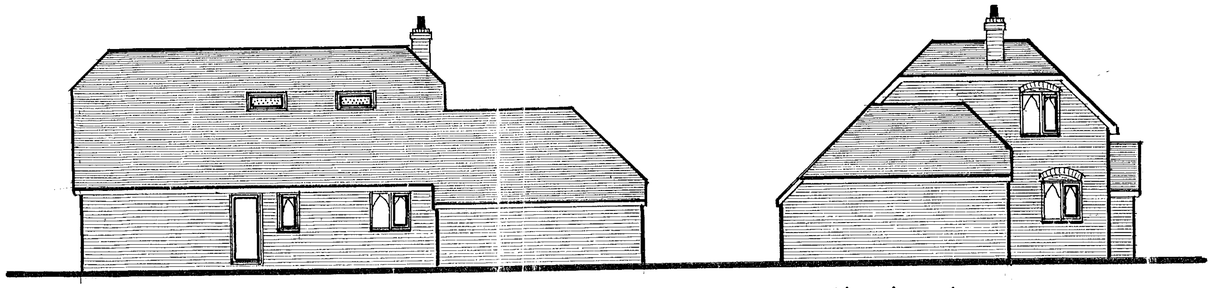

west elevation

south elevation

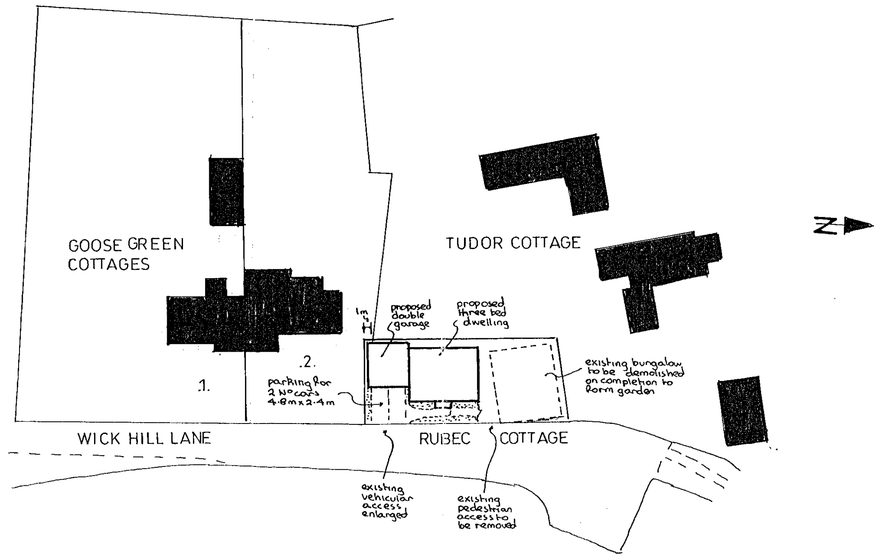

block plan 1:500

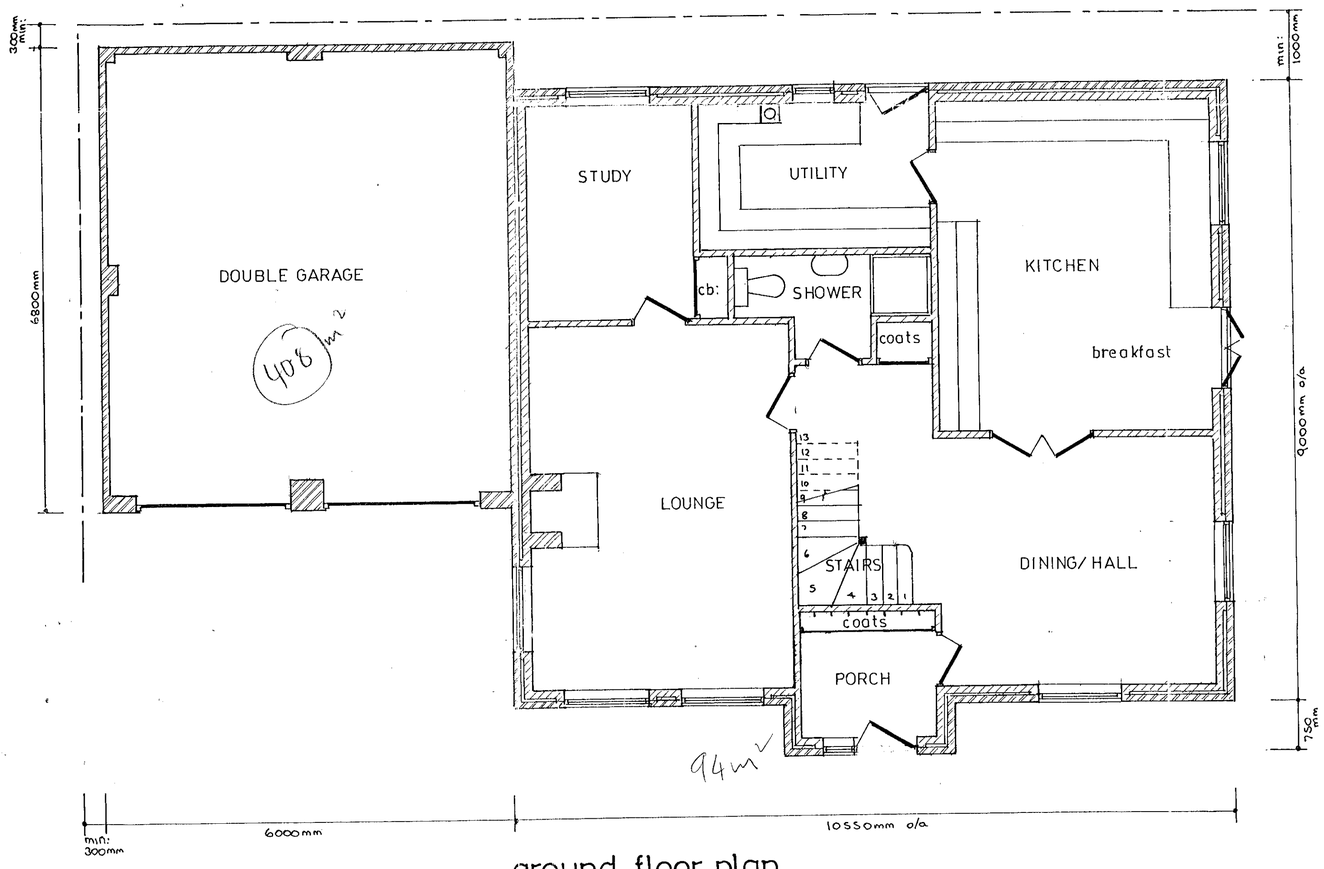

ground floor plan

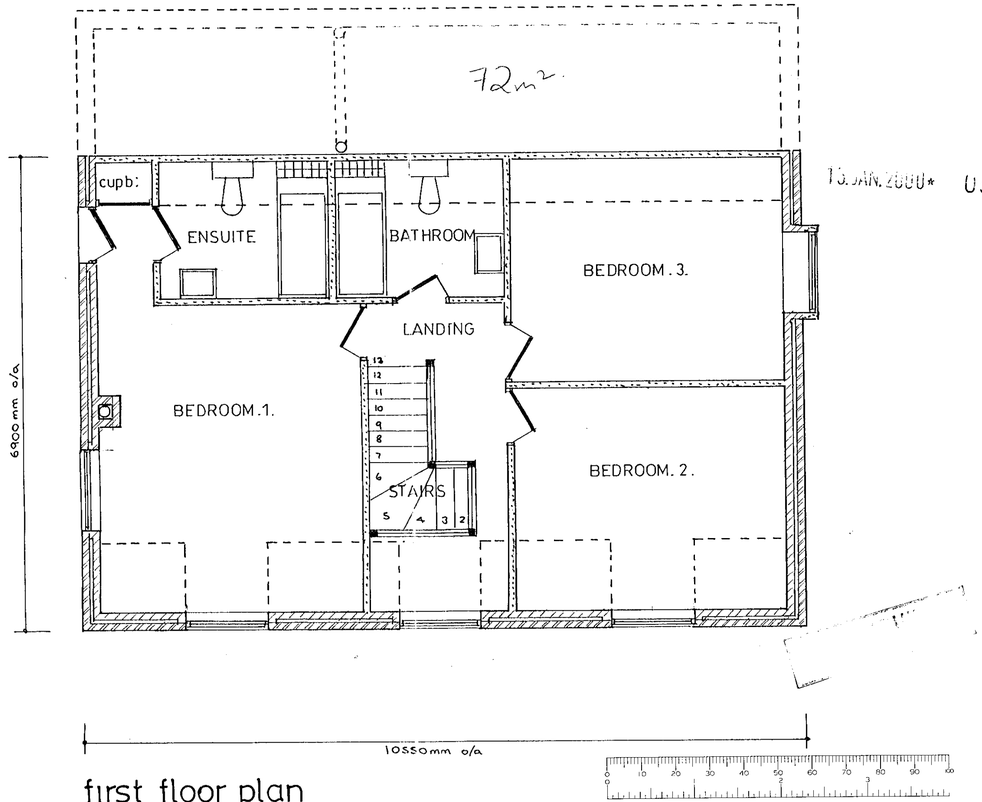

15 JAN 2000* U563

first floor plan

for location plan see ordnance survey sheet

PROPOSED DWELLING at RUBEC COTTAGE, WICK HILL, THE RIDGES, FINCHAMPSTEAD, BERKSHIRE for MR. F.I. BENDLE.

Revisions: - A 11/1/2000 minor alterations at clients request

Drawing Nº AH/H/247 A
Scales 1:50 & 100
Date DEC 1999

NDESIGN BUILDING PLANS

9 27/3/00