


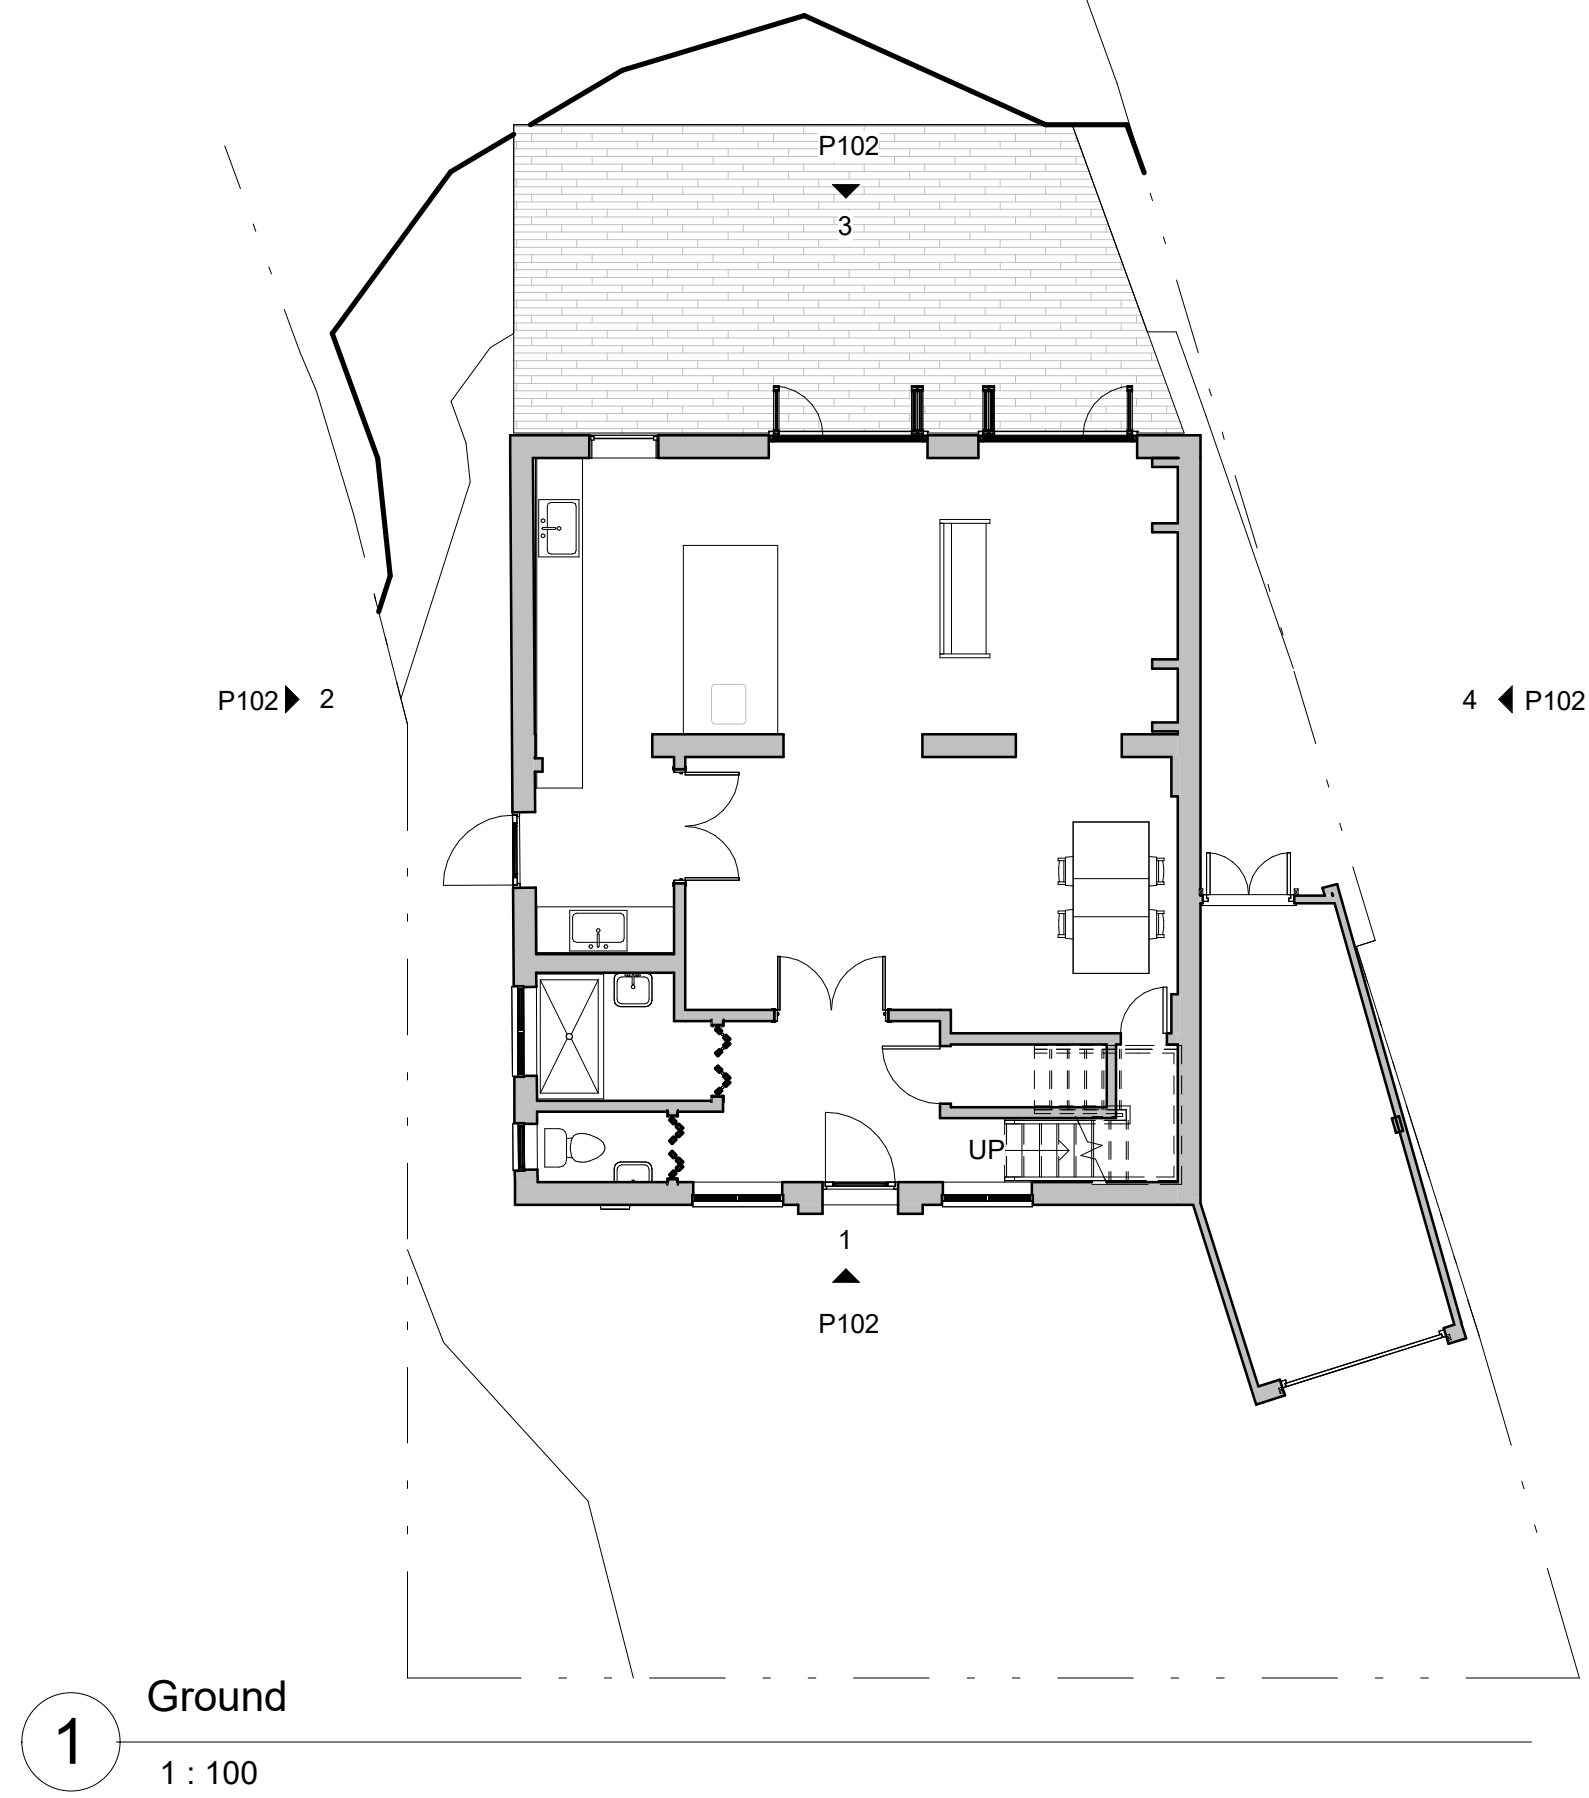


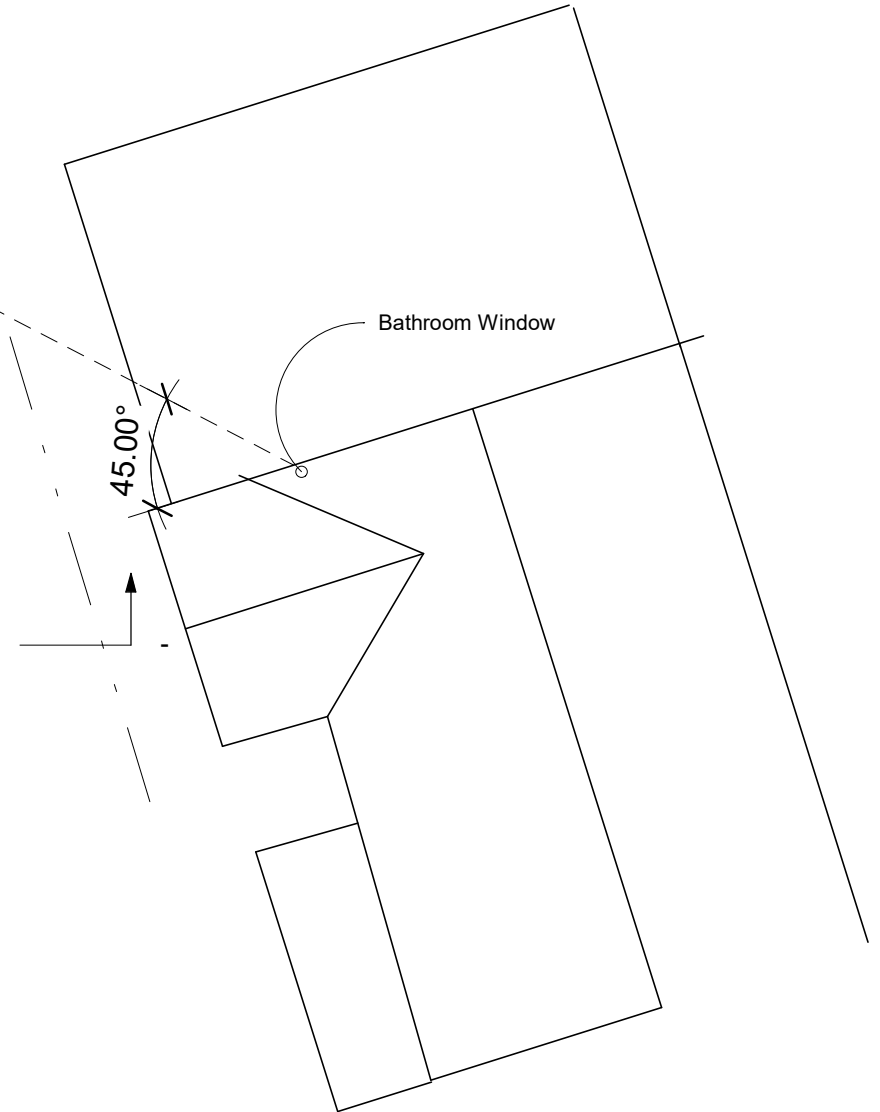

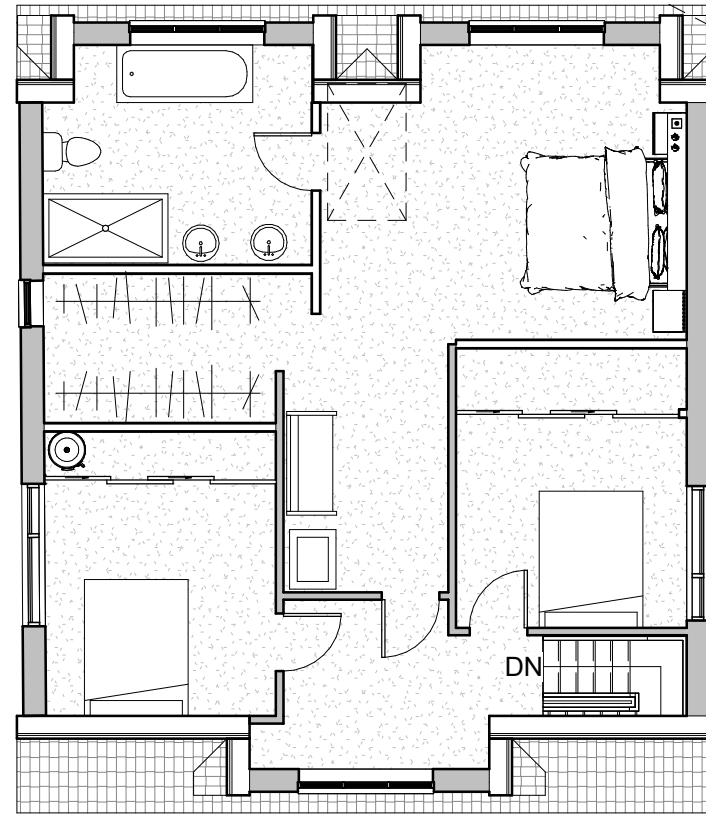


1 First
1 : 100

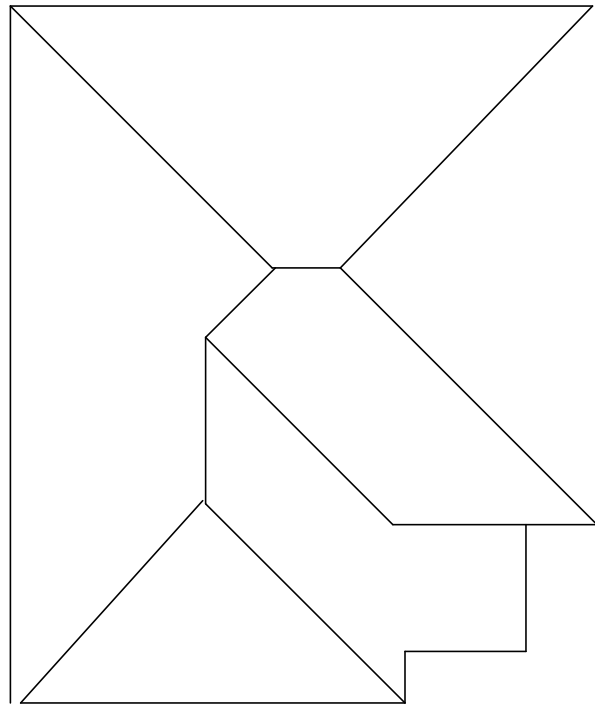

Front - South

1

1 : 100

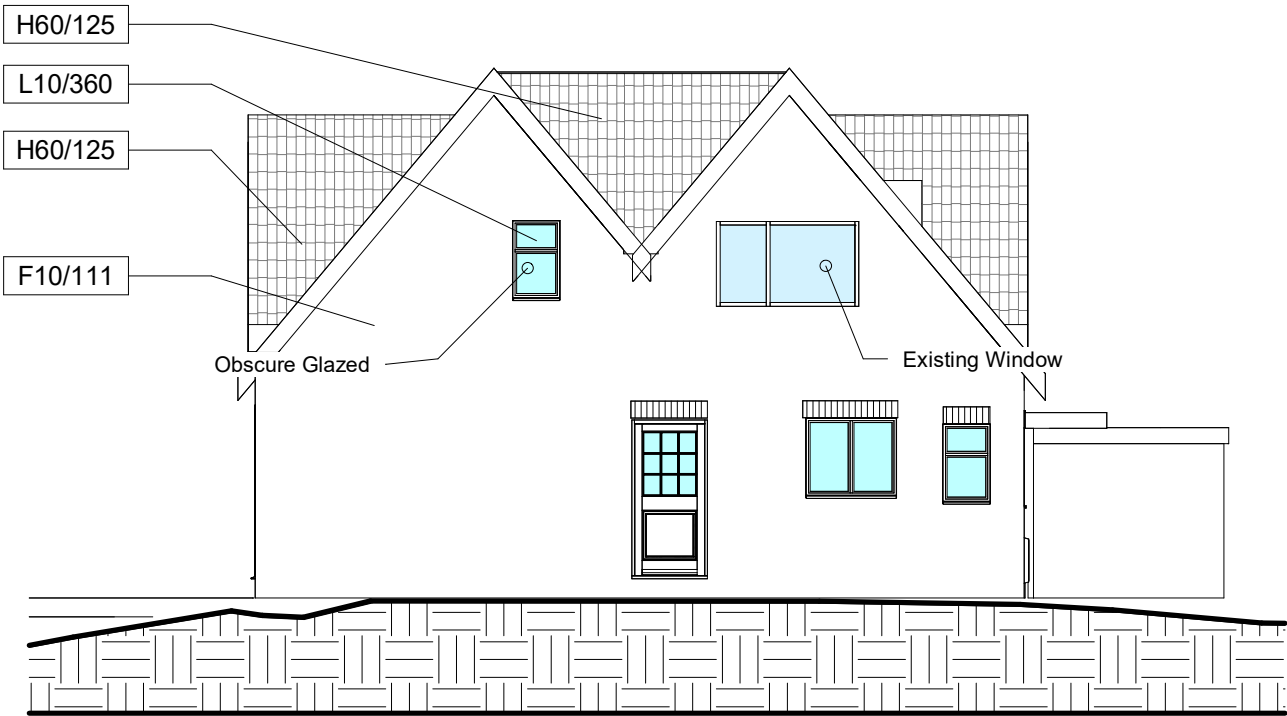

Side East

2


1 : 100



Rear North

3

1 : 100

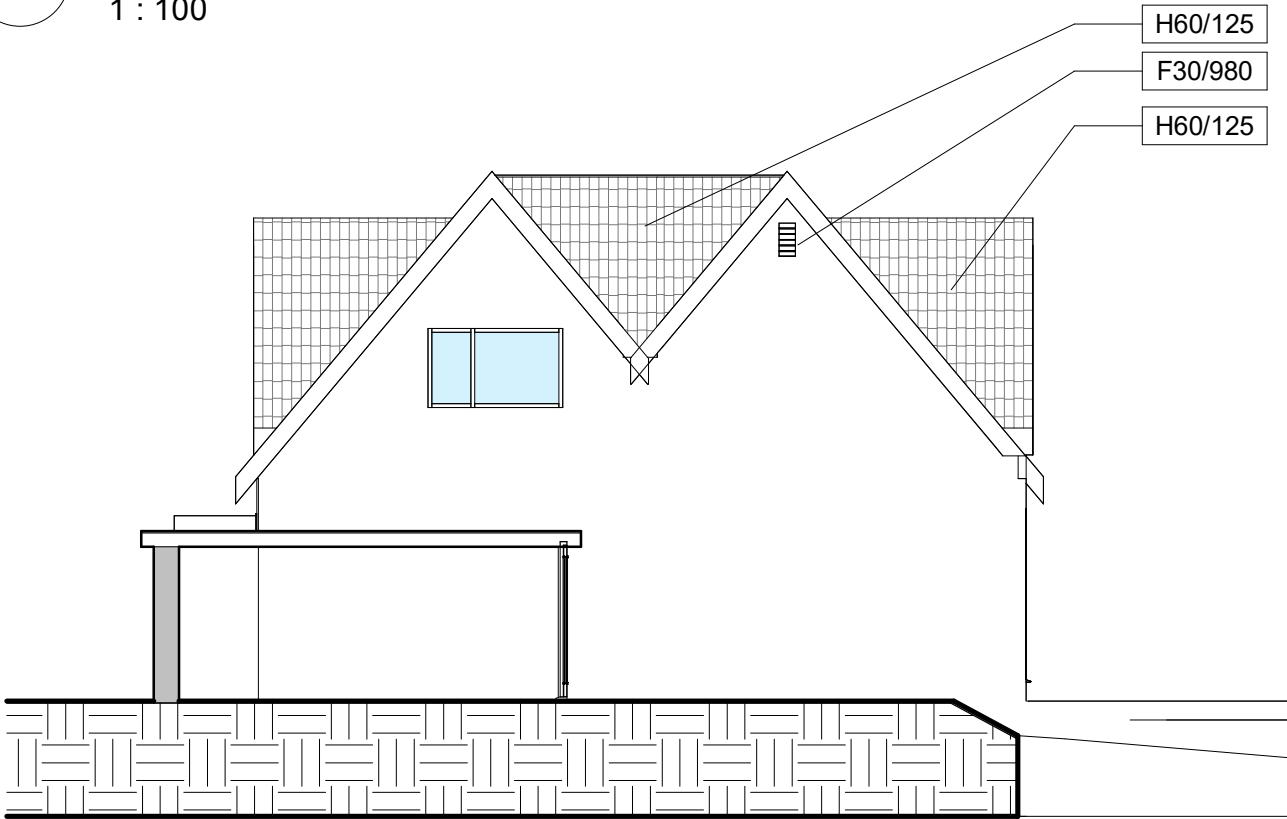

Side West

4

1 : 100

Keynote Legend	
Key Value	Keynote Text
F10/111	Clay facing brickwork similar to existing
F30/980	Masonry Bat box Vivara Pro Built in Bat tube or functional equivalent
H60/125	Concrete plain roof tiling similar to existing
L10/360	PVC-U windows similar to existing




Produced on 22 May 2025 from the Ordnance Survey National Geographic Database and incorporating surveyed revision available at this date.
This map shows the area bounded by 481922 179092,482064 179092,482064 179234,481922 179234,481922 179092
Crown copyright and database rights 2025 OS 100054135. Supplied by copla ltd trading as UKPlanningMaps.com a licensed Ordnance Survey partner (OS 100054135).
Data licence expires 22 May 2026. Unique plan reference: v21/1259415/1689945



2

Location

1 : 1250

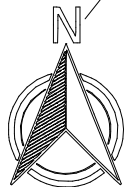

1

Site

1 : 200

Site and Location Plan

18.09.2025



24/79

P104

Project Status

For Planning Approval

Scale @ A3

As indicated



Homeleigh
Sandhills
Knowl Hill
RG10 9XX