




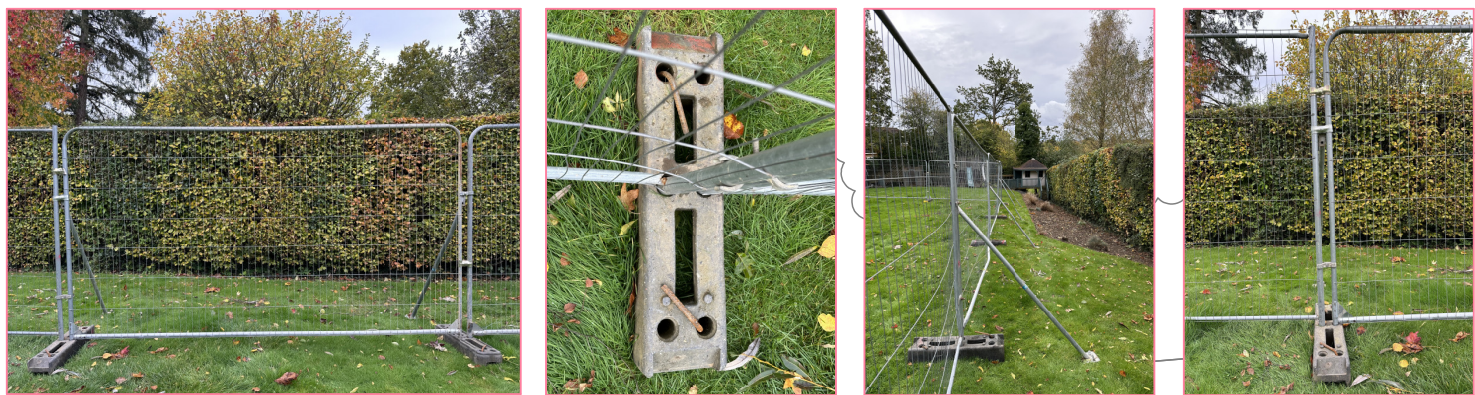


Protective Barrier (P.B.)
Heras fencing panels.

Protective Barrier (P.B.)
Rubber feet will be used for the Heras
fencing panels, which will be pinned
into the ground using a soil pin. If the
ground is impenetrable, the
stabilisation bars will be mounted on a
block tray and suitably weighted.

Protective Barrier (P.B.)
A support bar will be placed at a
45-degree angle at each end of the
Heras panel and pinned to the ground
using a soil pin.

Protective Barrier (P.B.)
Each panel will be clamped to the
next using Heras anti-tamper
couplers.

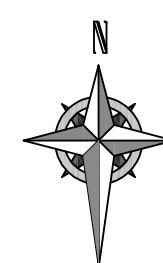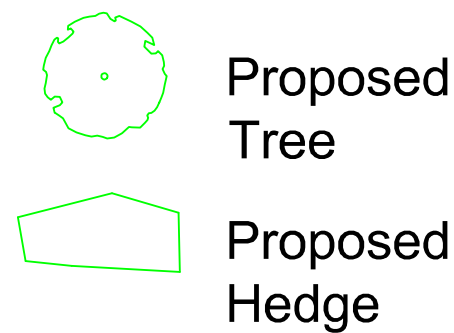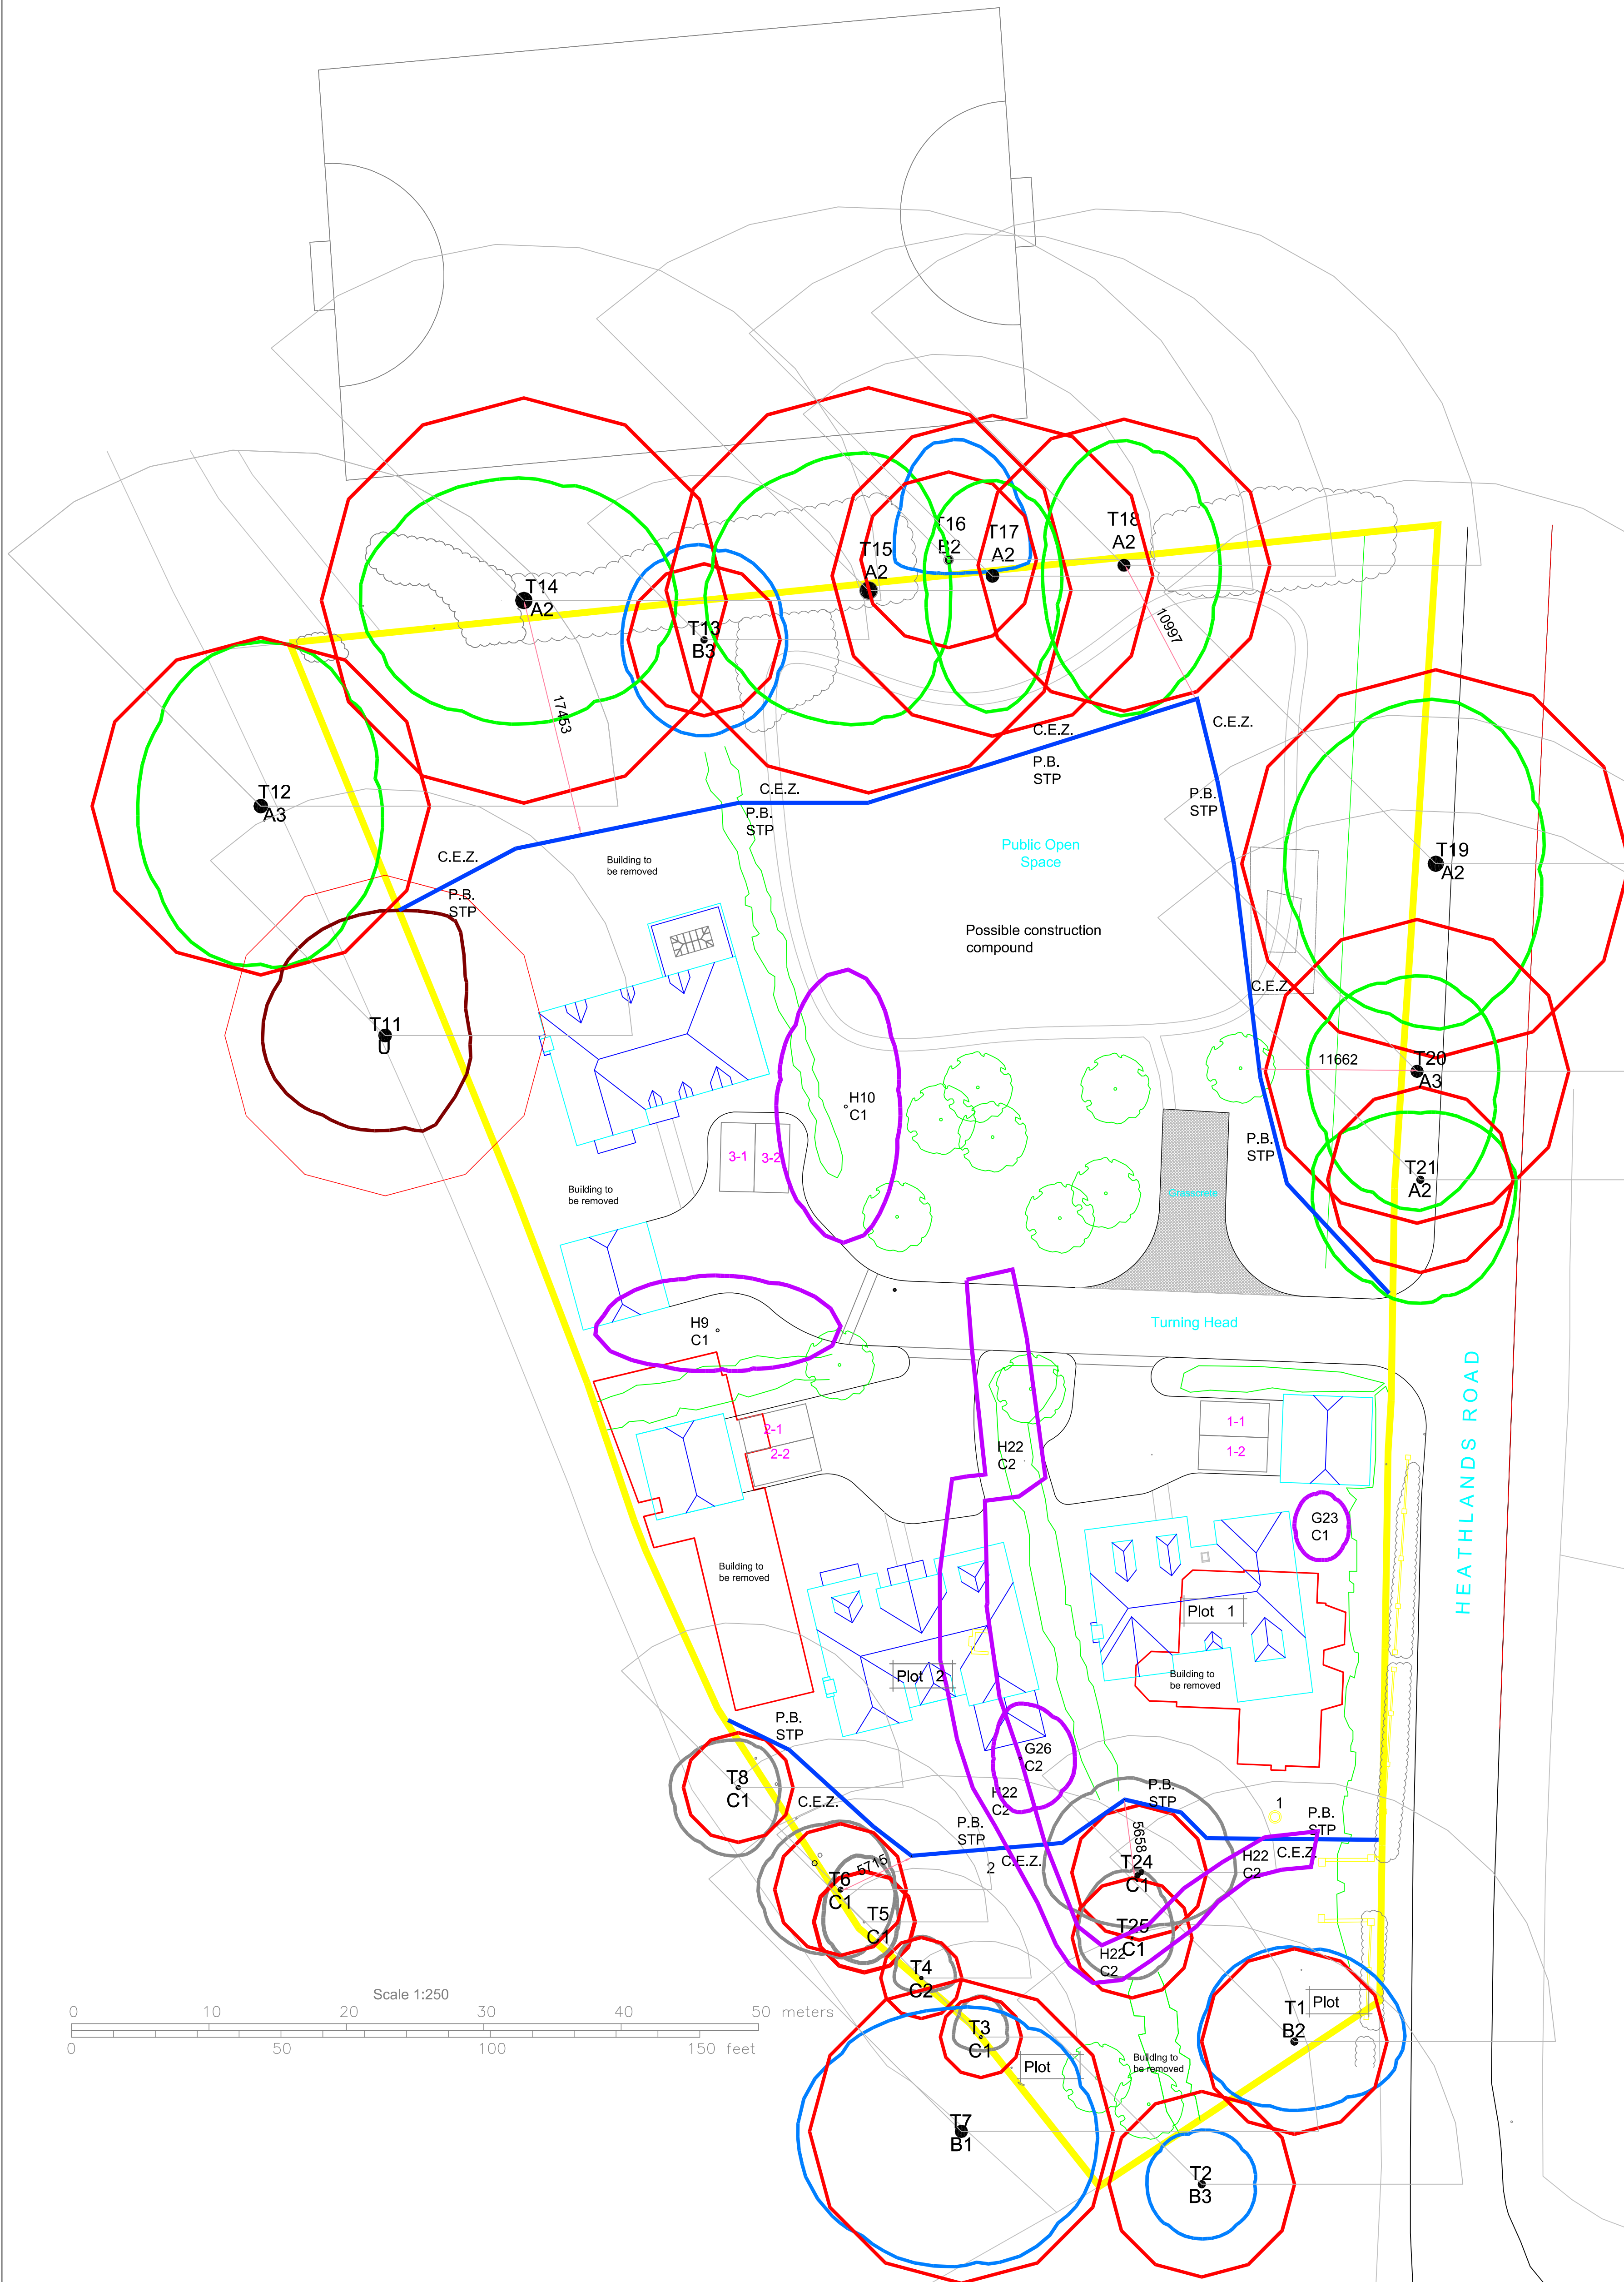

- T1** Tree identifier
A1 British standard Tree category
- Category 'A' Tree Canopy shown N E S W
Category 'B' Tree Canopy shown N E S W
Category 'C' Tree Canopy shown N E S W
- Tree to be removed
- Root Protection area (RPA)
Offset Root Protection area (RPA)
- Daylight shadow

Protective Barrier (P.B.)
Constructed from Heras fencing panels, in rubber feet, which should be pinned using a soil pin. A support bar should be placed at a 45-degree angle at each end of the Heras panel and pinned to the ground using a soil pin. Each panel should then be clamped to each other using Heras anti-tamper couplers. If the ground is impenetrable, the stabilisation bars will be mounted on a block tray and suitably weighted.

Construction Exclusion Zone (C.E.Z)



Steve Wood - Tree Consultant
SMW (Tree) Consultancy Ltd
T: 01276 385 65 M: 07415 115 010
E: info@smwconsultancy.co.uk
3 Orchard Close, Blackwater,
Camberley, Surrey, GU17 9EX

Project

Removal of the existing buildings
Construction of 3 detached houses

Client

Hall Hunter
Heathlands Farm, Honey Hill,
Wokingham, RG40 3BG

Drawing

Tree Protection Plan [TPP]

Scale

1:250@A1

Drawn by

SMW

Dated

1st May 2014

Drawing No.

SMW/Dairy Cottage/TPP/002

This drawing and design is copyright and must not be reproduced in part or in whole without prior written consent. Contractors must verify all dimensions on site before commencing work or preparing shop drawings.

Scale 1:250
0 10 20 30 40 50 meters
0 50 100 150 feet