



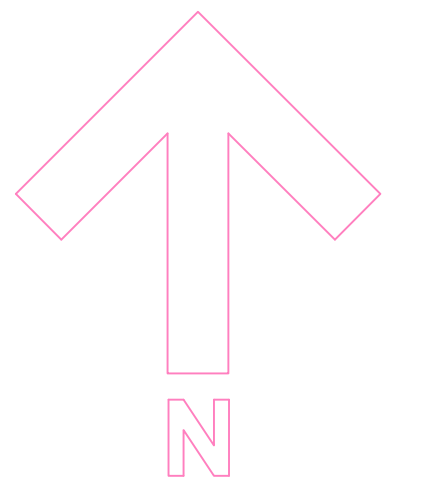

LEGEND

- EXTERNAL DOUBLE SOCKET
- FLOOD LIGHTS (MOUNTED ON TOP OF CONTAINERS)
- CCTV CAMERA (MOUNTING HEIGHT TBC BY SPECIALIST)
- IP65 RATED FLOURESCENT LIGHTING
- INTERNAL DOUBLE SOCKET
- POWER POINT FOR SILO
- EXTERNAL TAP

Vistry Group

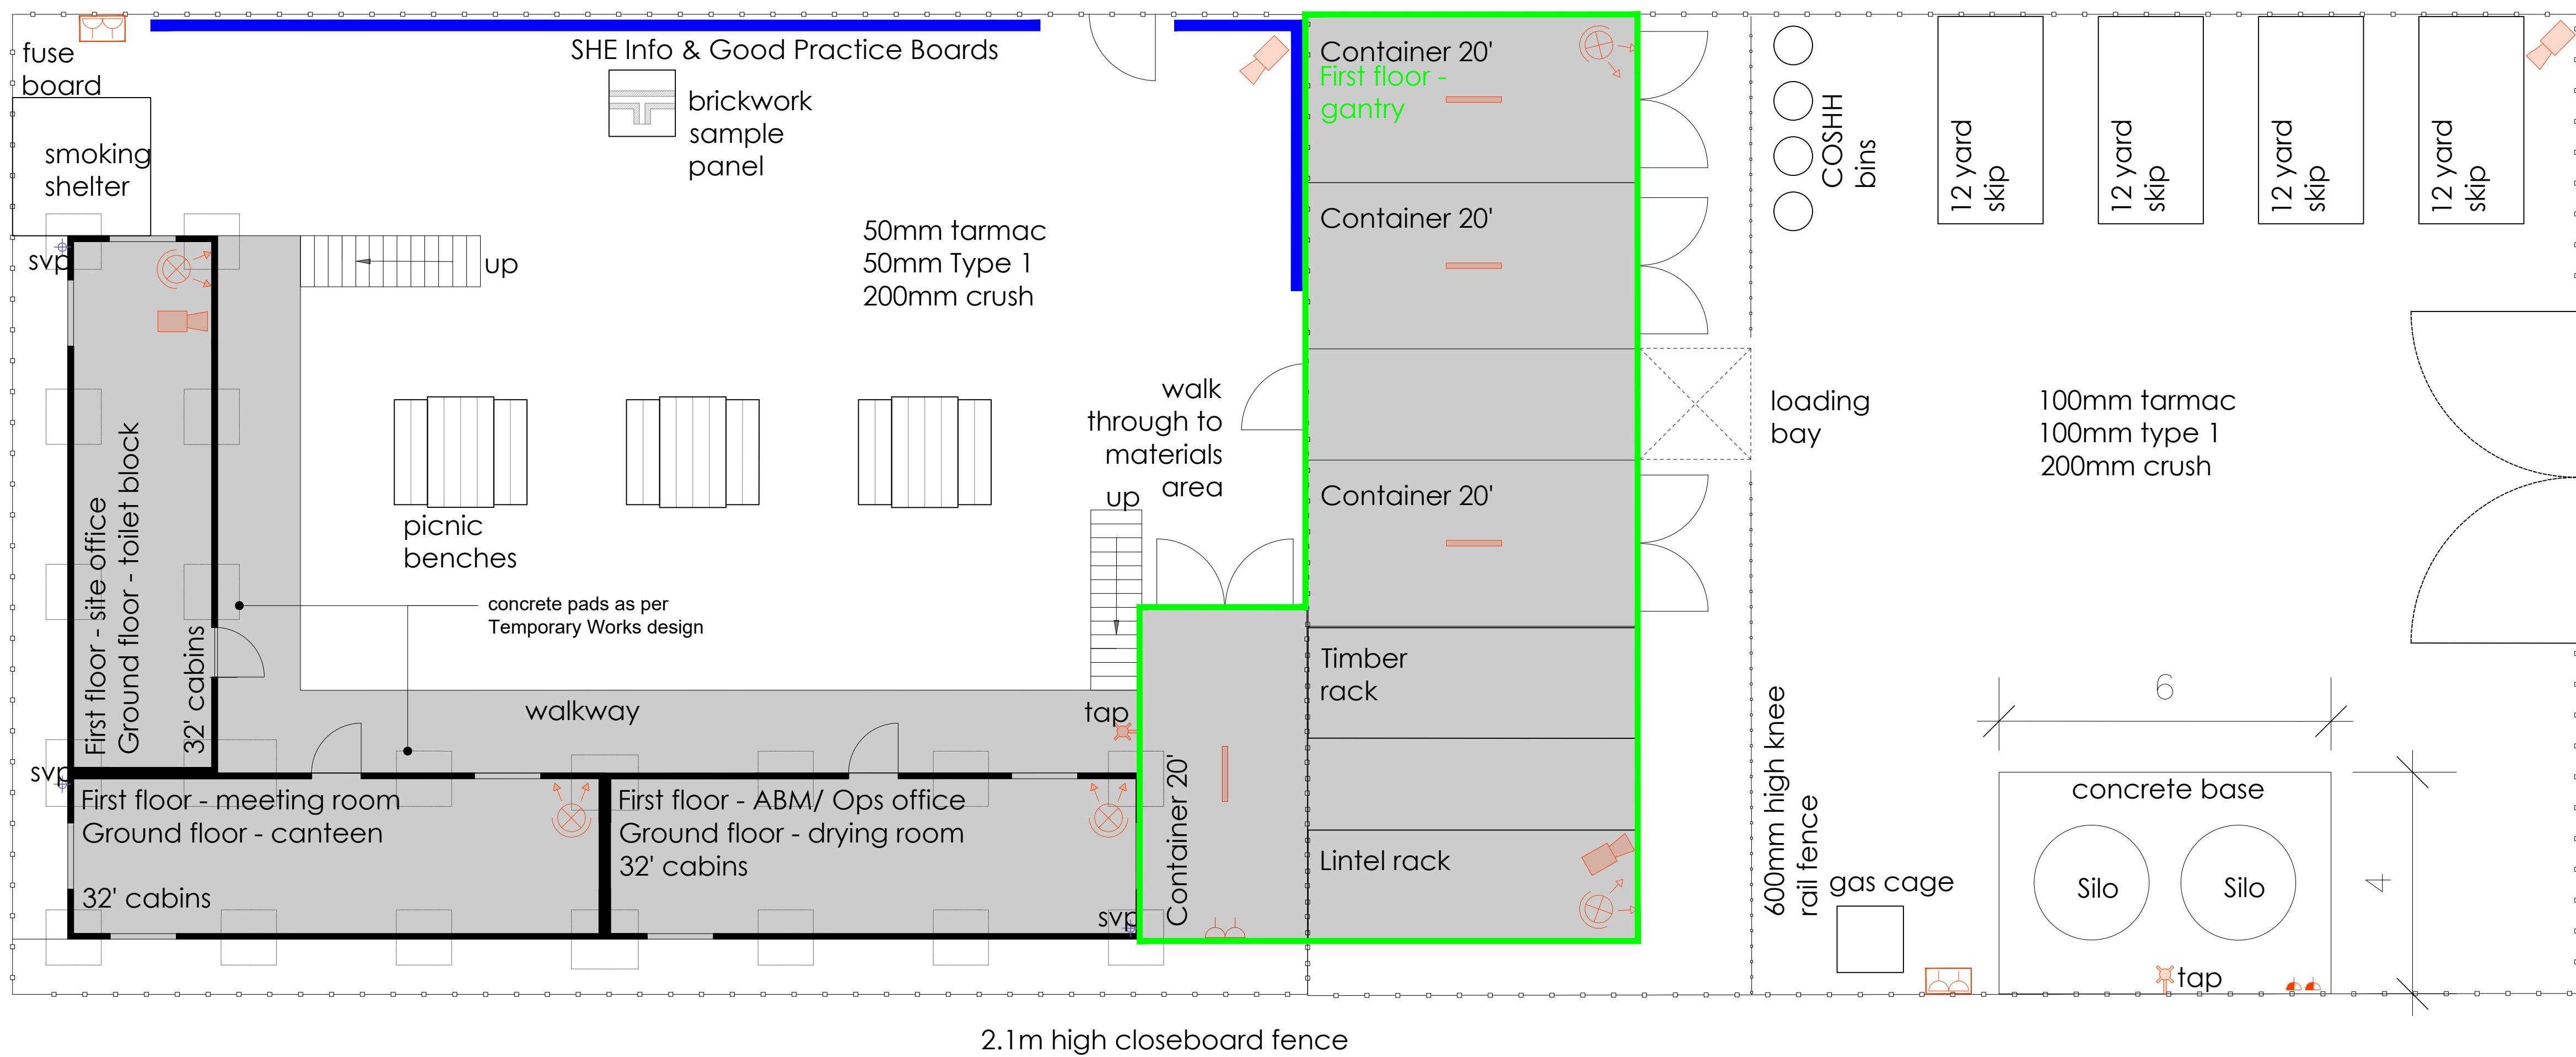

Vistry Thames Valley
550 Oracle Parkway, Thames Valley Park,
Reading, RG6 1PT

Site Address:
FINCHWOOD
PARCEL 6

Drawing Title:
CON 43 APPENDIX H
SITE COMPOUND LAYOUT

Date: JAN 2026	Scale: N.T.S	Drawn/ Checked: AL
-------------------	-----------------	-----------------------

Drawing Number: HFN10-002	Rev: -
------------------------------	-----------

Do not scale from this drawing. All dimensions & measurements to be checked on site.
This drawing is the copyright of Bovis Homes Ltd.