



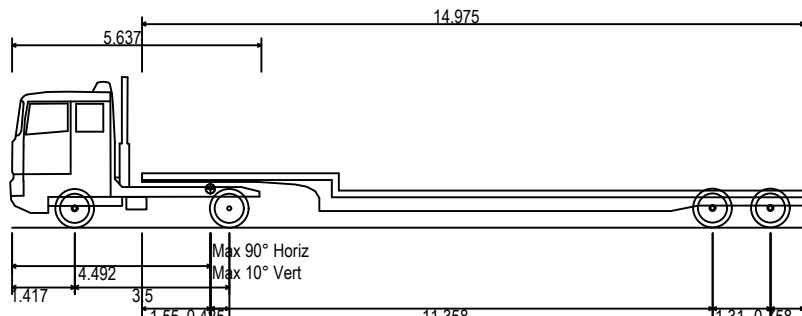

Generic Low Loader with Trailer Steering (18.0m)	
Overall Length	17.918m
Overall Width	2.540m
Overall Body Height	3.408m
Min Body Ground Clearance	0.332m
Max Track Width	2.520m
Lock to lock time	6.00s
Kerb to Kerb Turning Radius	6.350m

Vistry Group

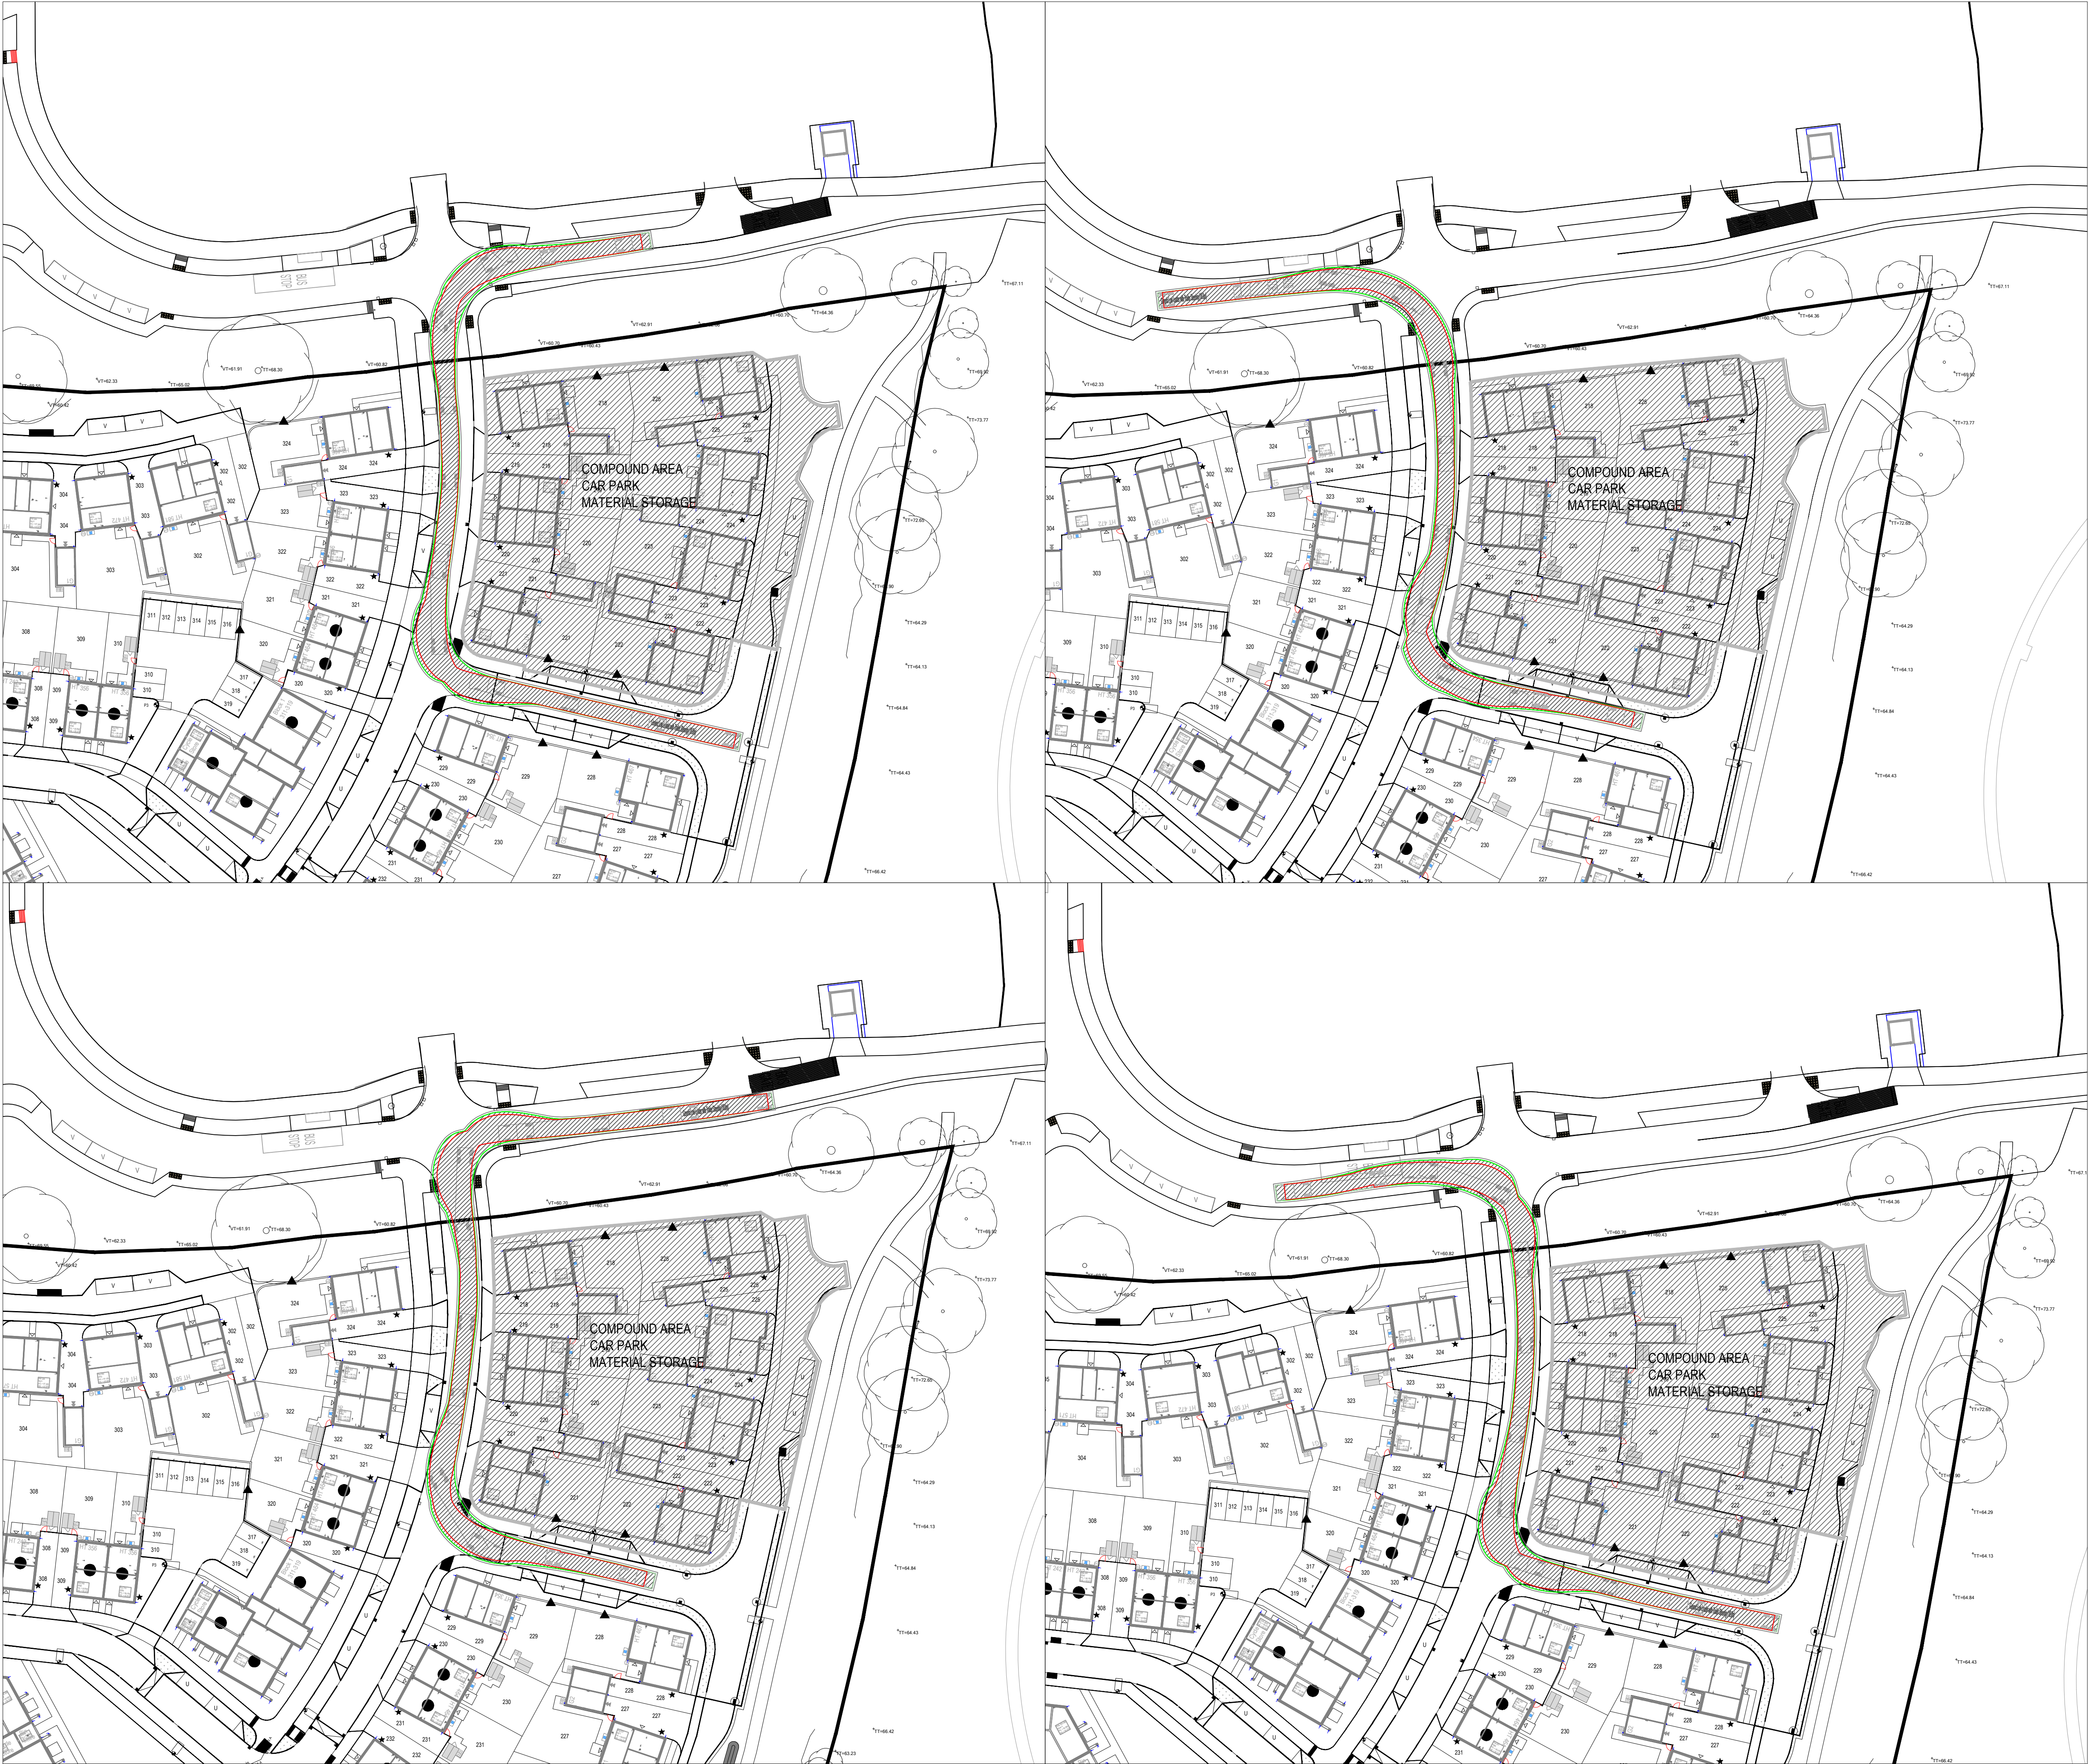

Vistry Thames Valley
550 Oracle Parkway, Thames Valley Park,
Reading, RG6 1PT

Site Address:
Finchwood Park
Parcel 6

Drawing Title:
Site Compound
Delivery Tracking

Date: MAY26	Scale: 1:500@A1	Drawn/ Checked: JH
----------------	--------------------	-----------------------

Drawing Number: FINC6-TD-001	Rev: -
---------------------------------	-----------

All dimensions & measurements to be checked on site.
This drawing is the copyright of Bovis Homes Ltd.