


Landscape Plan

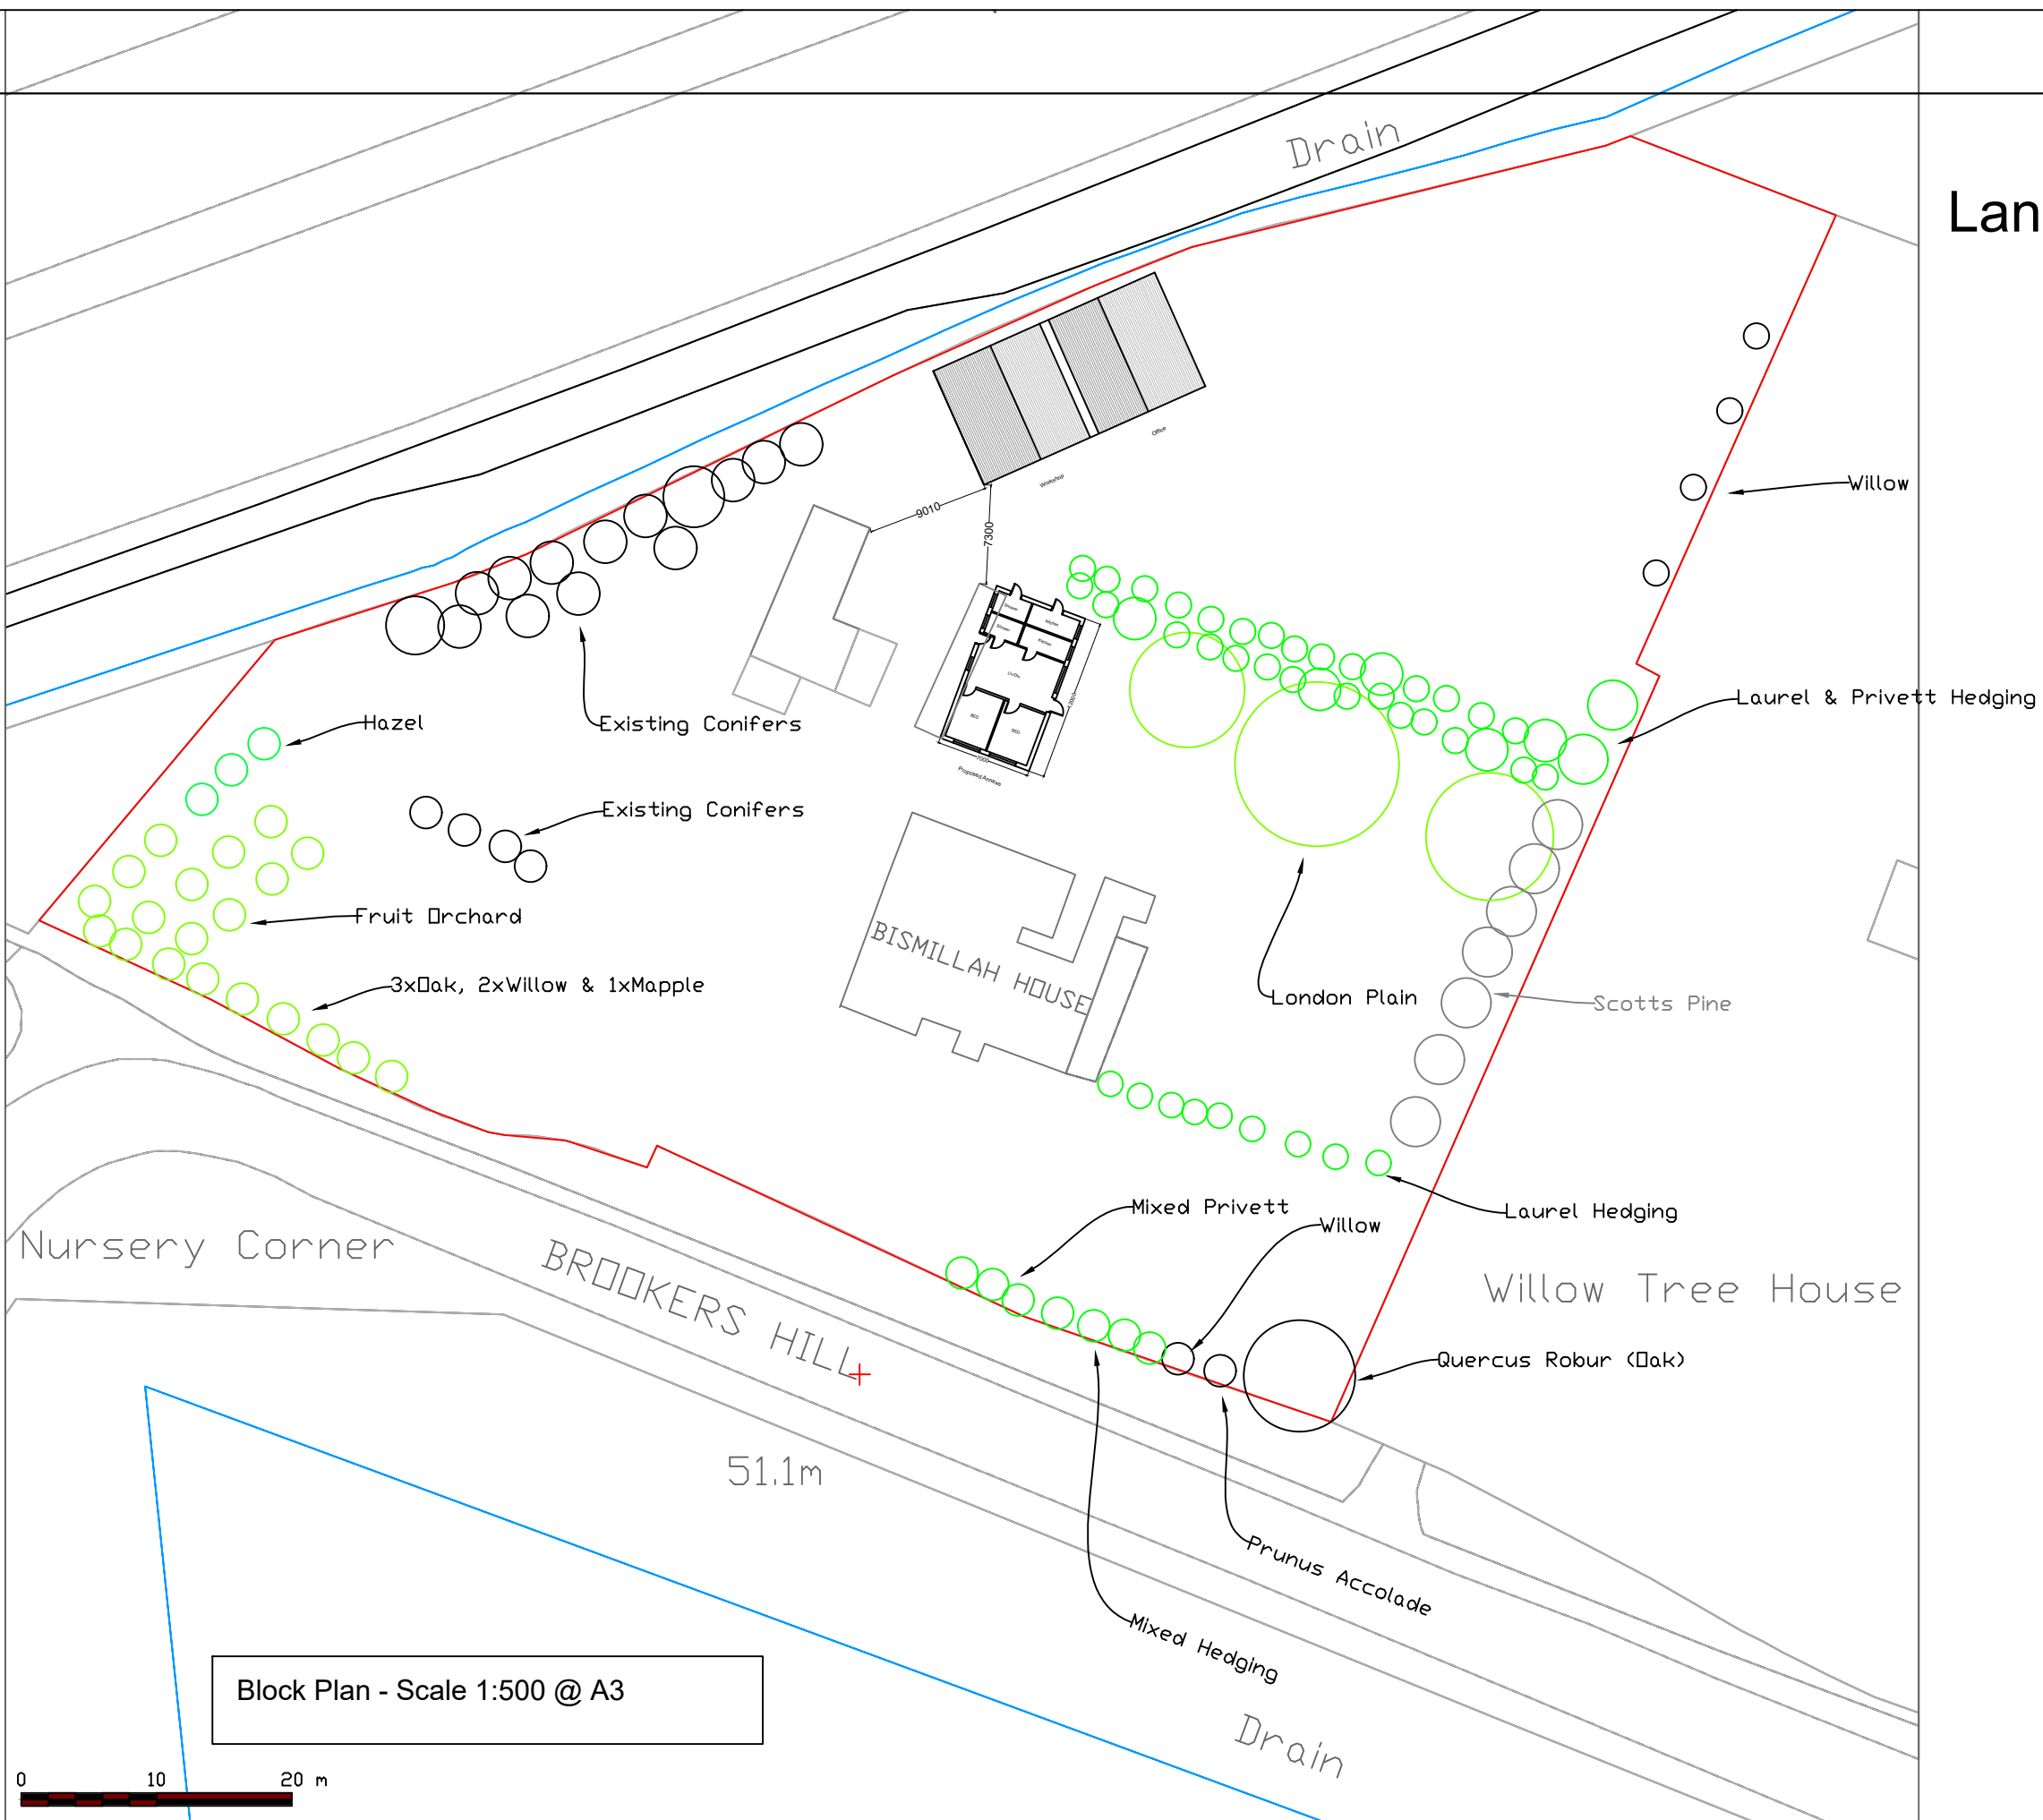

Block Plan - Scale 1:500 @ A3

