


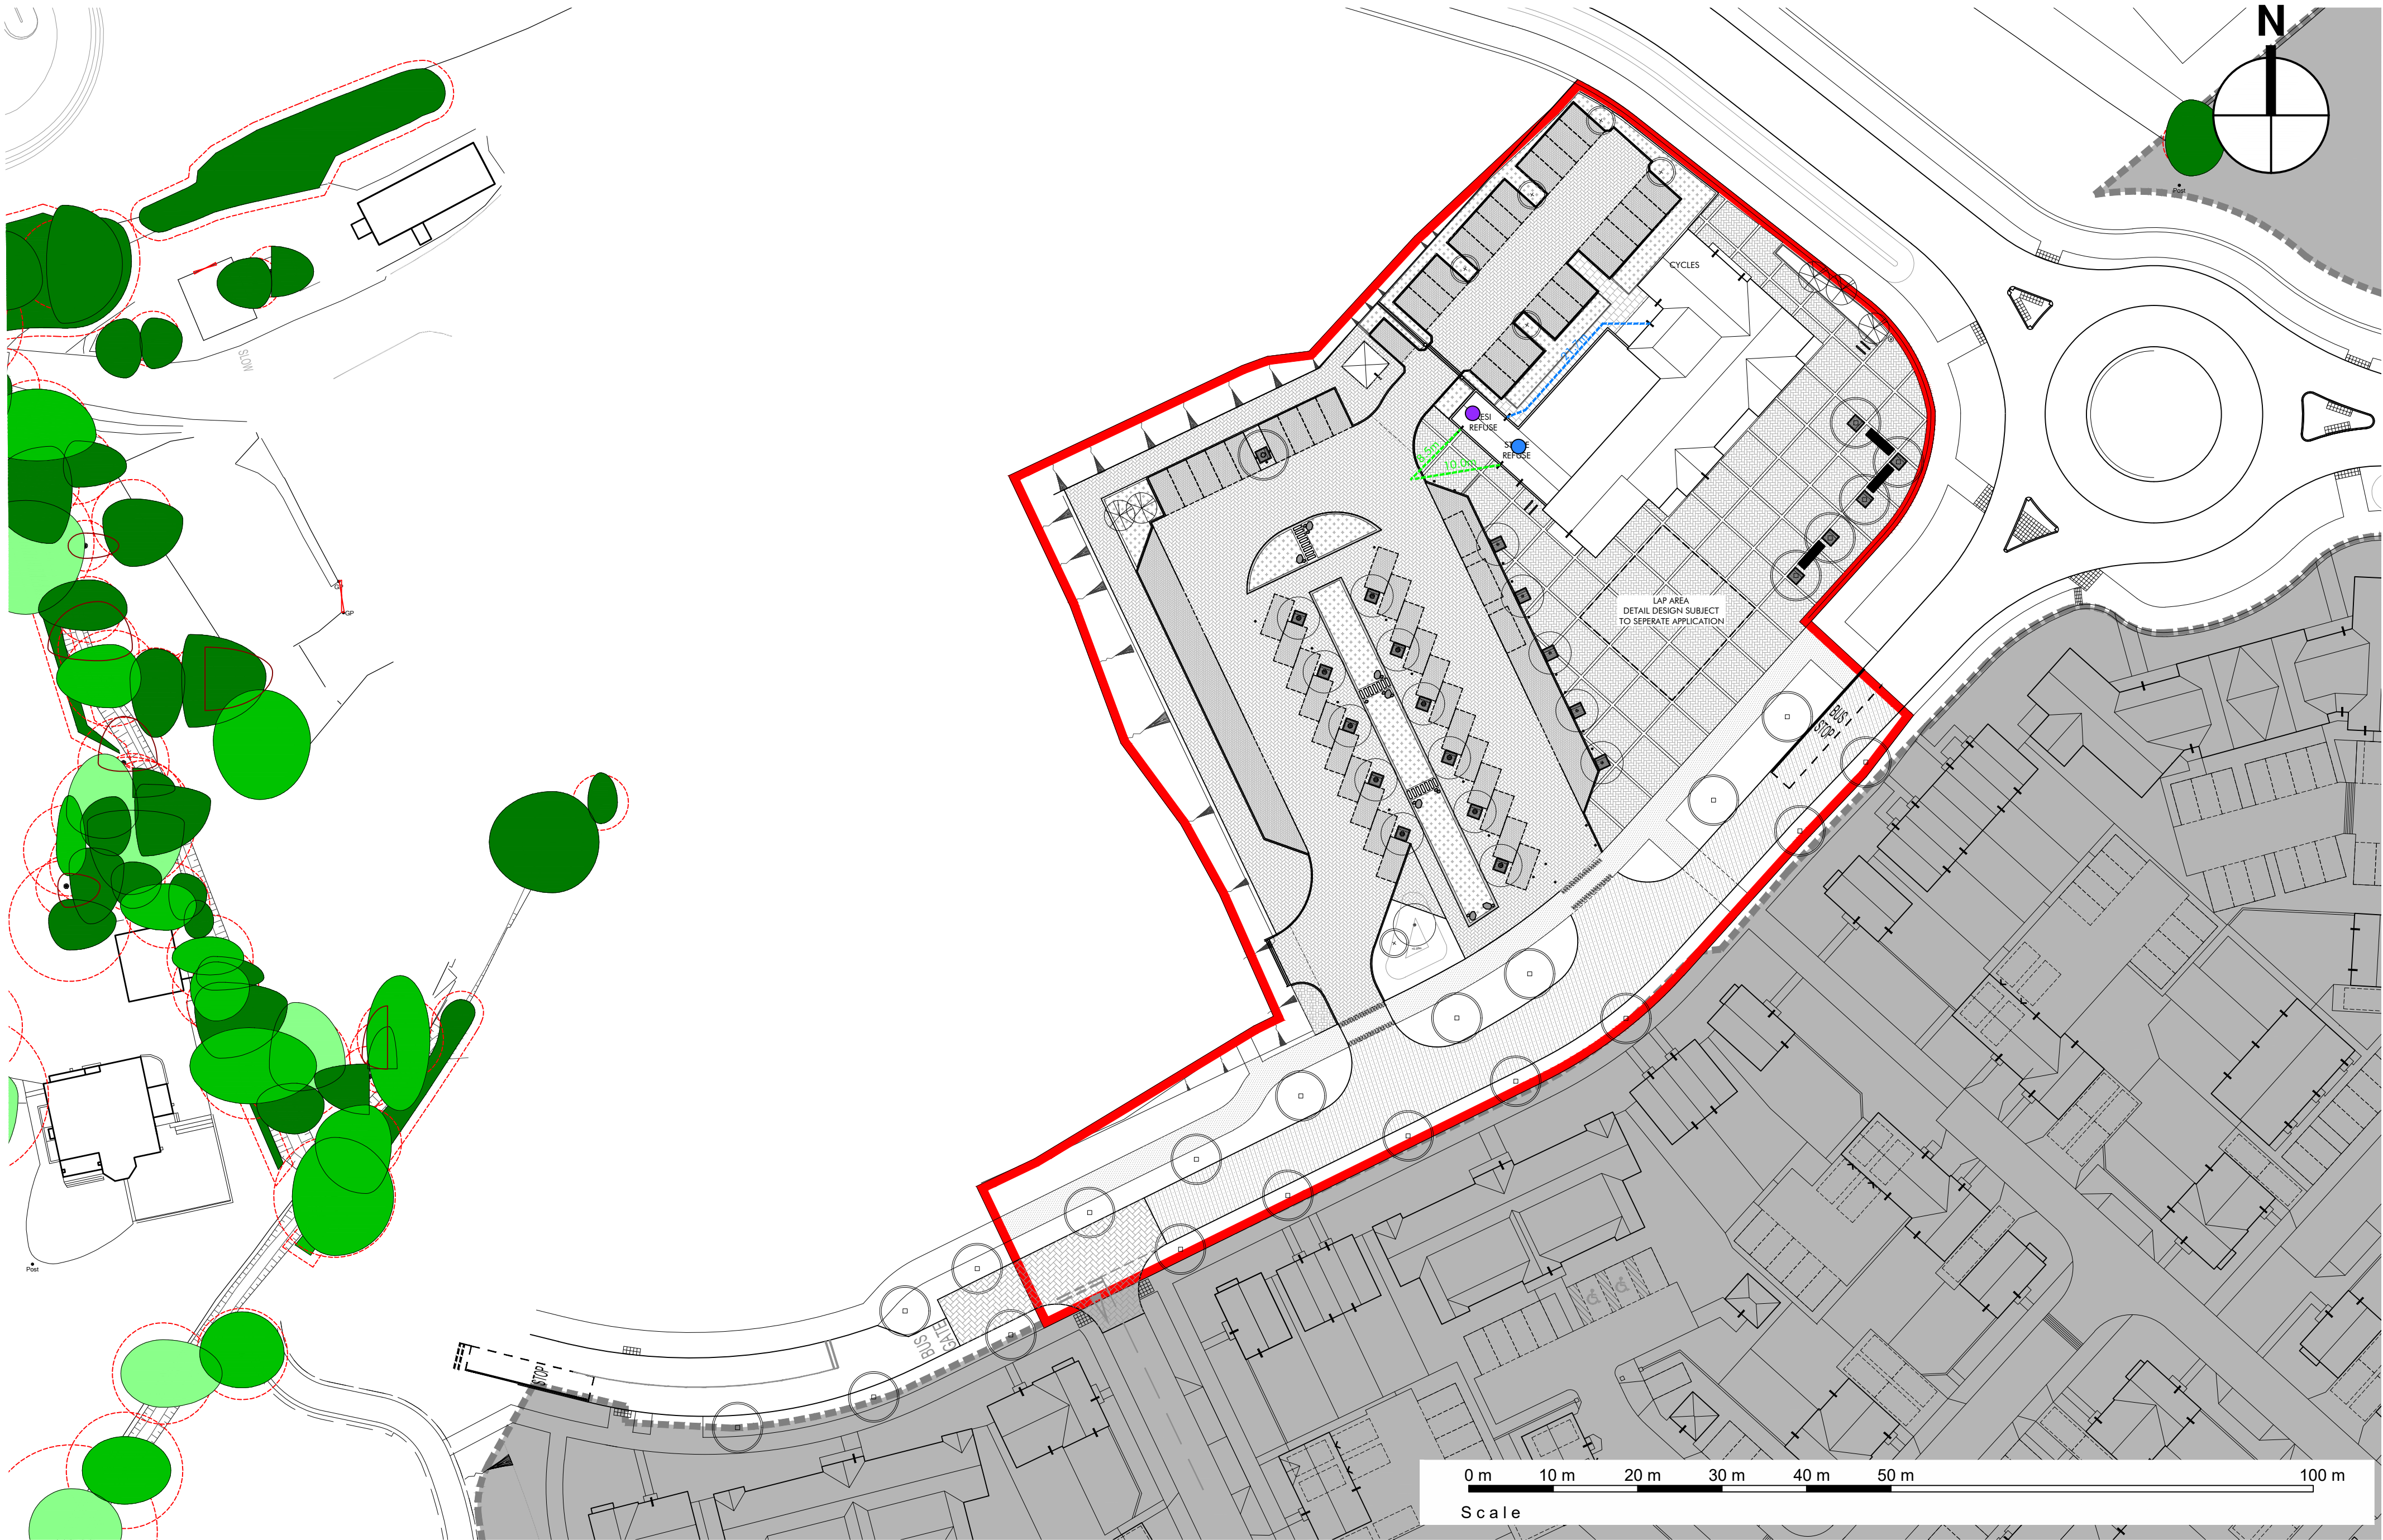

- KEY
- REFUSE STORAGE AREA (COMMERCIAL)
 - REFUSE STORAGE AREA (COMMUNAL)
 - TYPICAL RESIDENT DRAG DISTANCE (max 25m)
 - OPERATIVE DRAG DISTANCE (max 10m)



Client: Cala Homes
Project: Neighbourhood Centre, Hogwood Farm, Finchampstead

Drawing Title: Refuse Plan	Revision	Drawn	Check	Date
Scale: 1:500 @ A2	A B	AC MP	MP -	26.07.24 03.03.25



Omega
Architects

The Front Barn, 124 Manor Road North, Thames Ditton, KT7 0BH
T: 01372 470 313 W: www.omega-architects.co.uk

Project No'	Class	Dwg No'	Status	Rev
3243.1	A	1701	PL	B

CLASS: C - COLOURED; A - BLACK & WHITE
STATUS: SK - SKETCH; PR - PRELIMINARY; PL - PLANNING; WD - WORKING DRAWINGS