


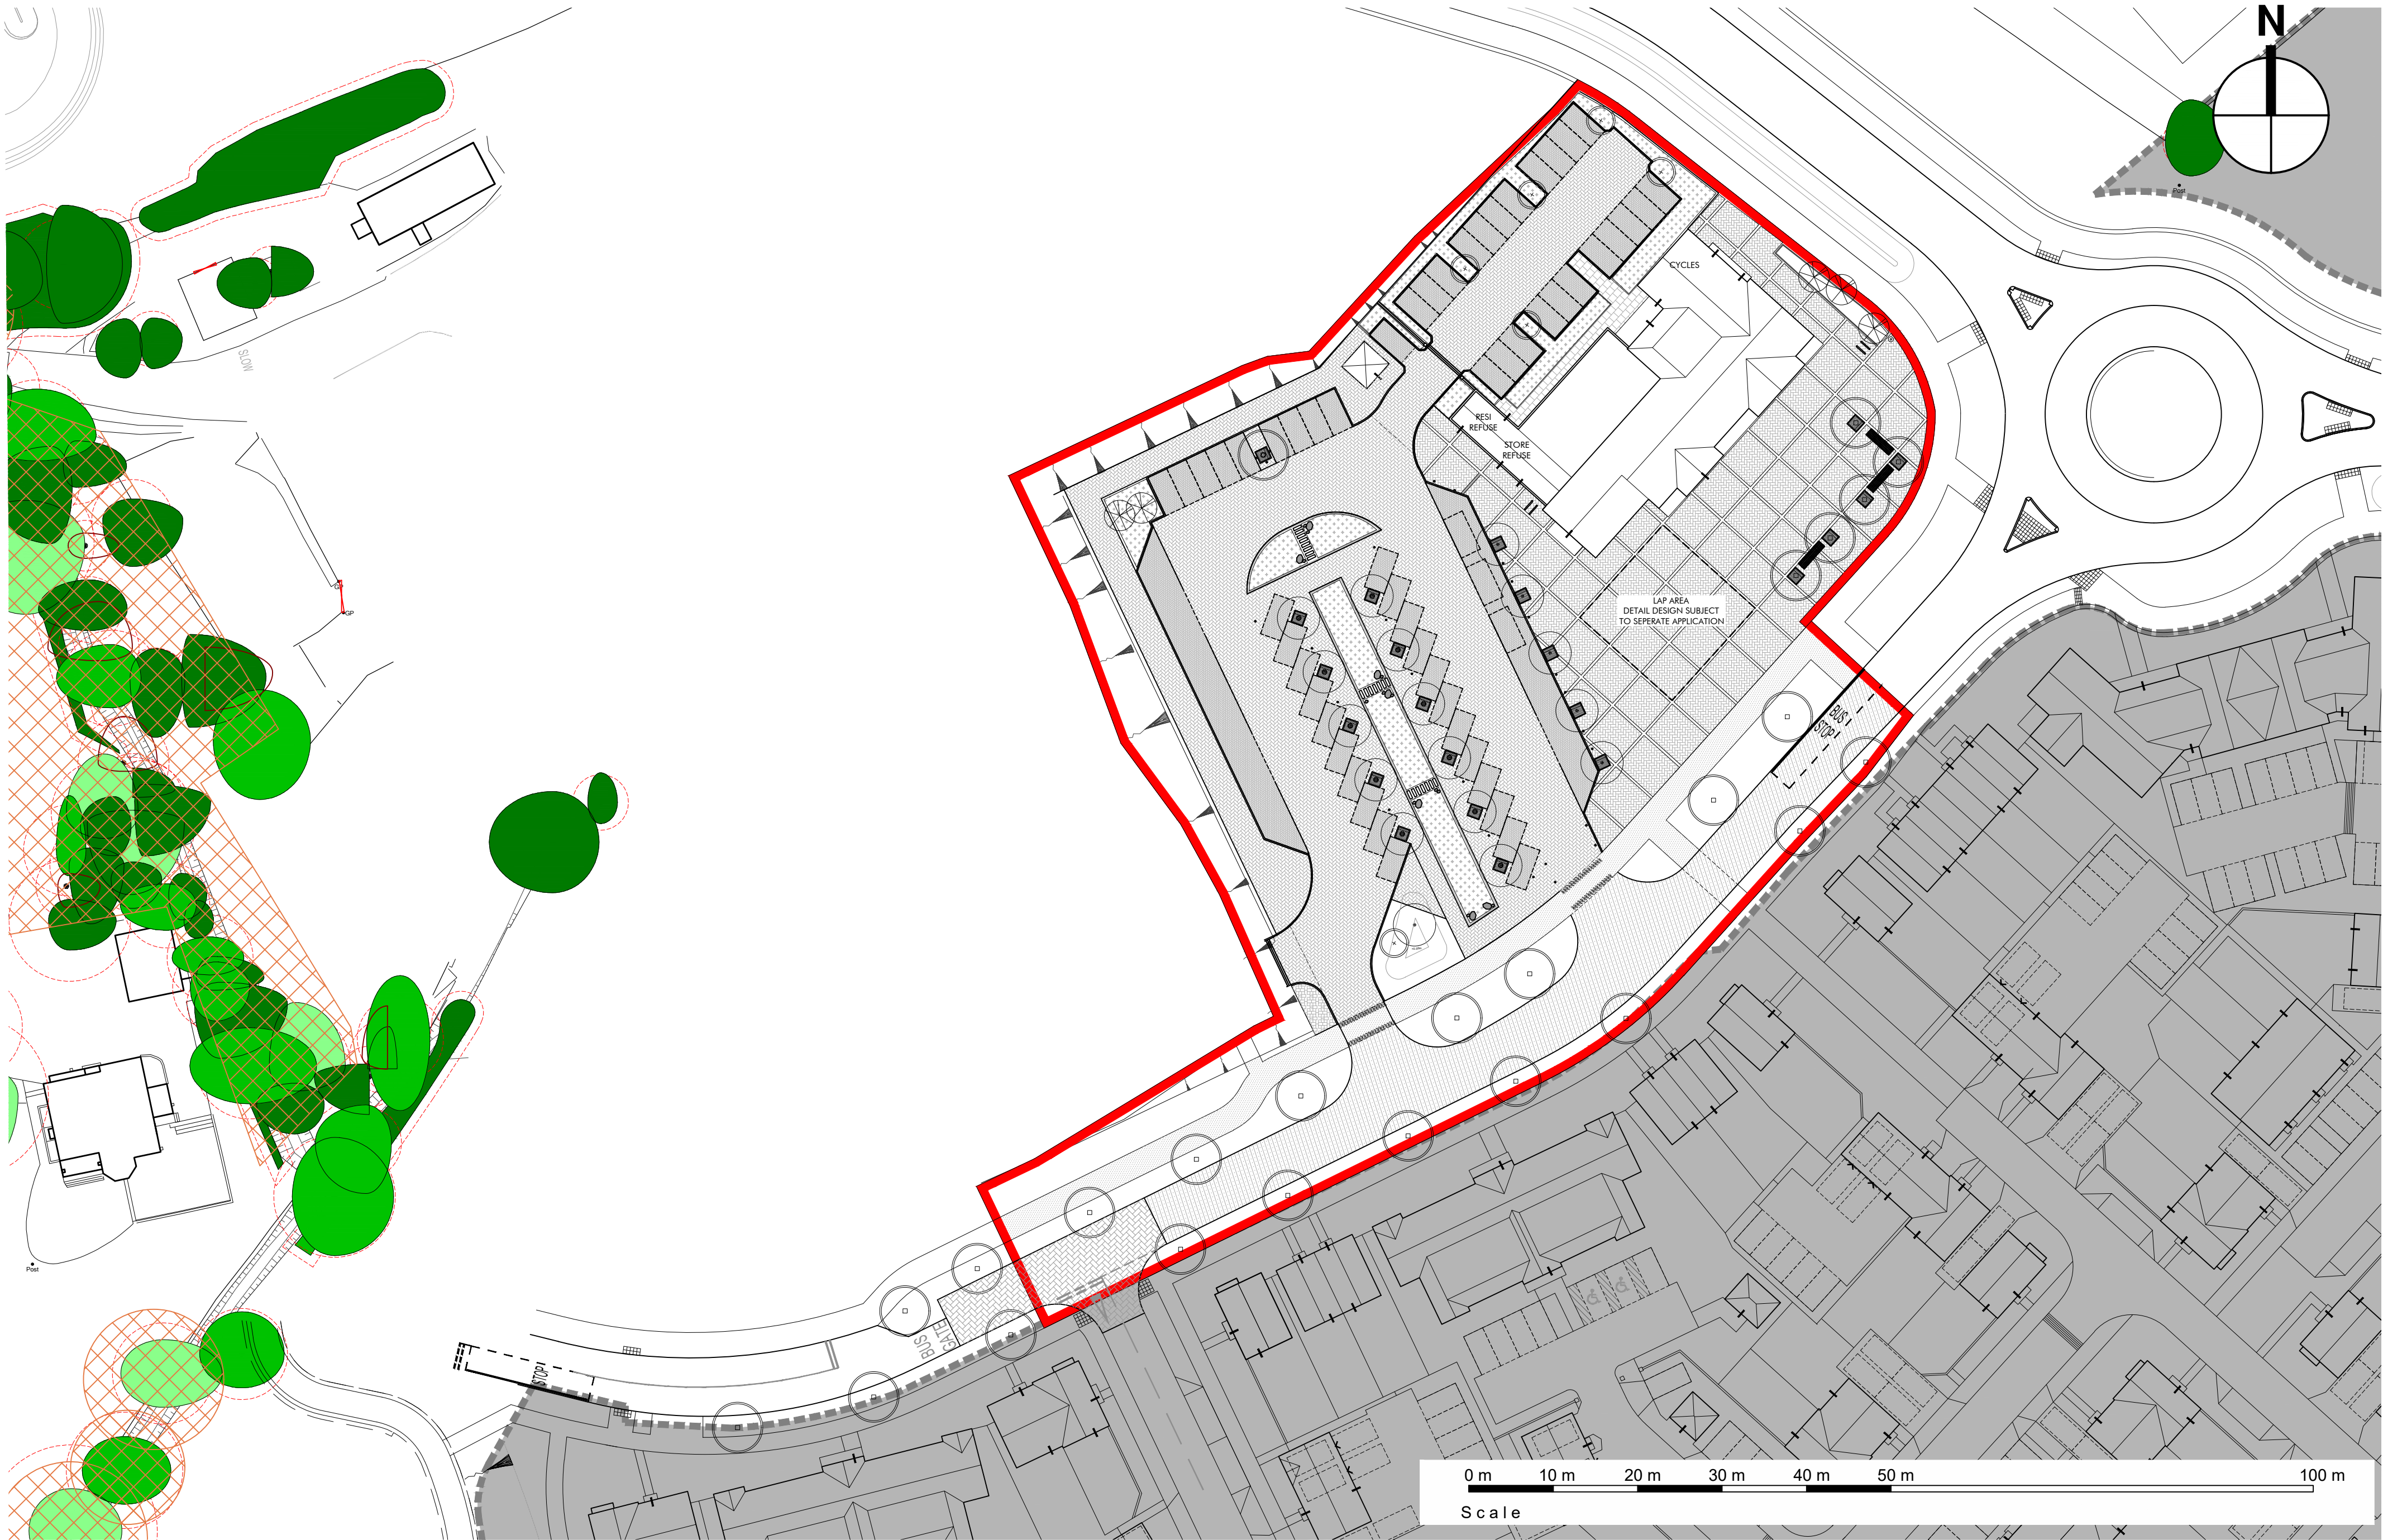

Client: Cala Homes
Project: Neighbourhood Centre, Hogwood Farm, Finchampstead

Drawing Title: Site Layout - Neighbourhood Centre				
Scale: 1:500 @ A2	Revision A B	Drawn MP MP	Check JH JH	Date 26.07.24 03.03.25



Omega
Architects

The Front Barn, 124 Manor Road North, Thames Ditton, KT7 0BH
T: 01372 470 313 W: www.omega-architects.co.uk

Project No'	Class	Dwg No'	Status	Rev
3243.1	A	1005	PL	B

CLASS: C - COLOURED; A - BLACK & WHITE
STATUS: SK - SKETCH; PR - PRELIMINARY; PL - PLANNING; WD - WORKING DRAWINGS