


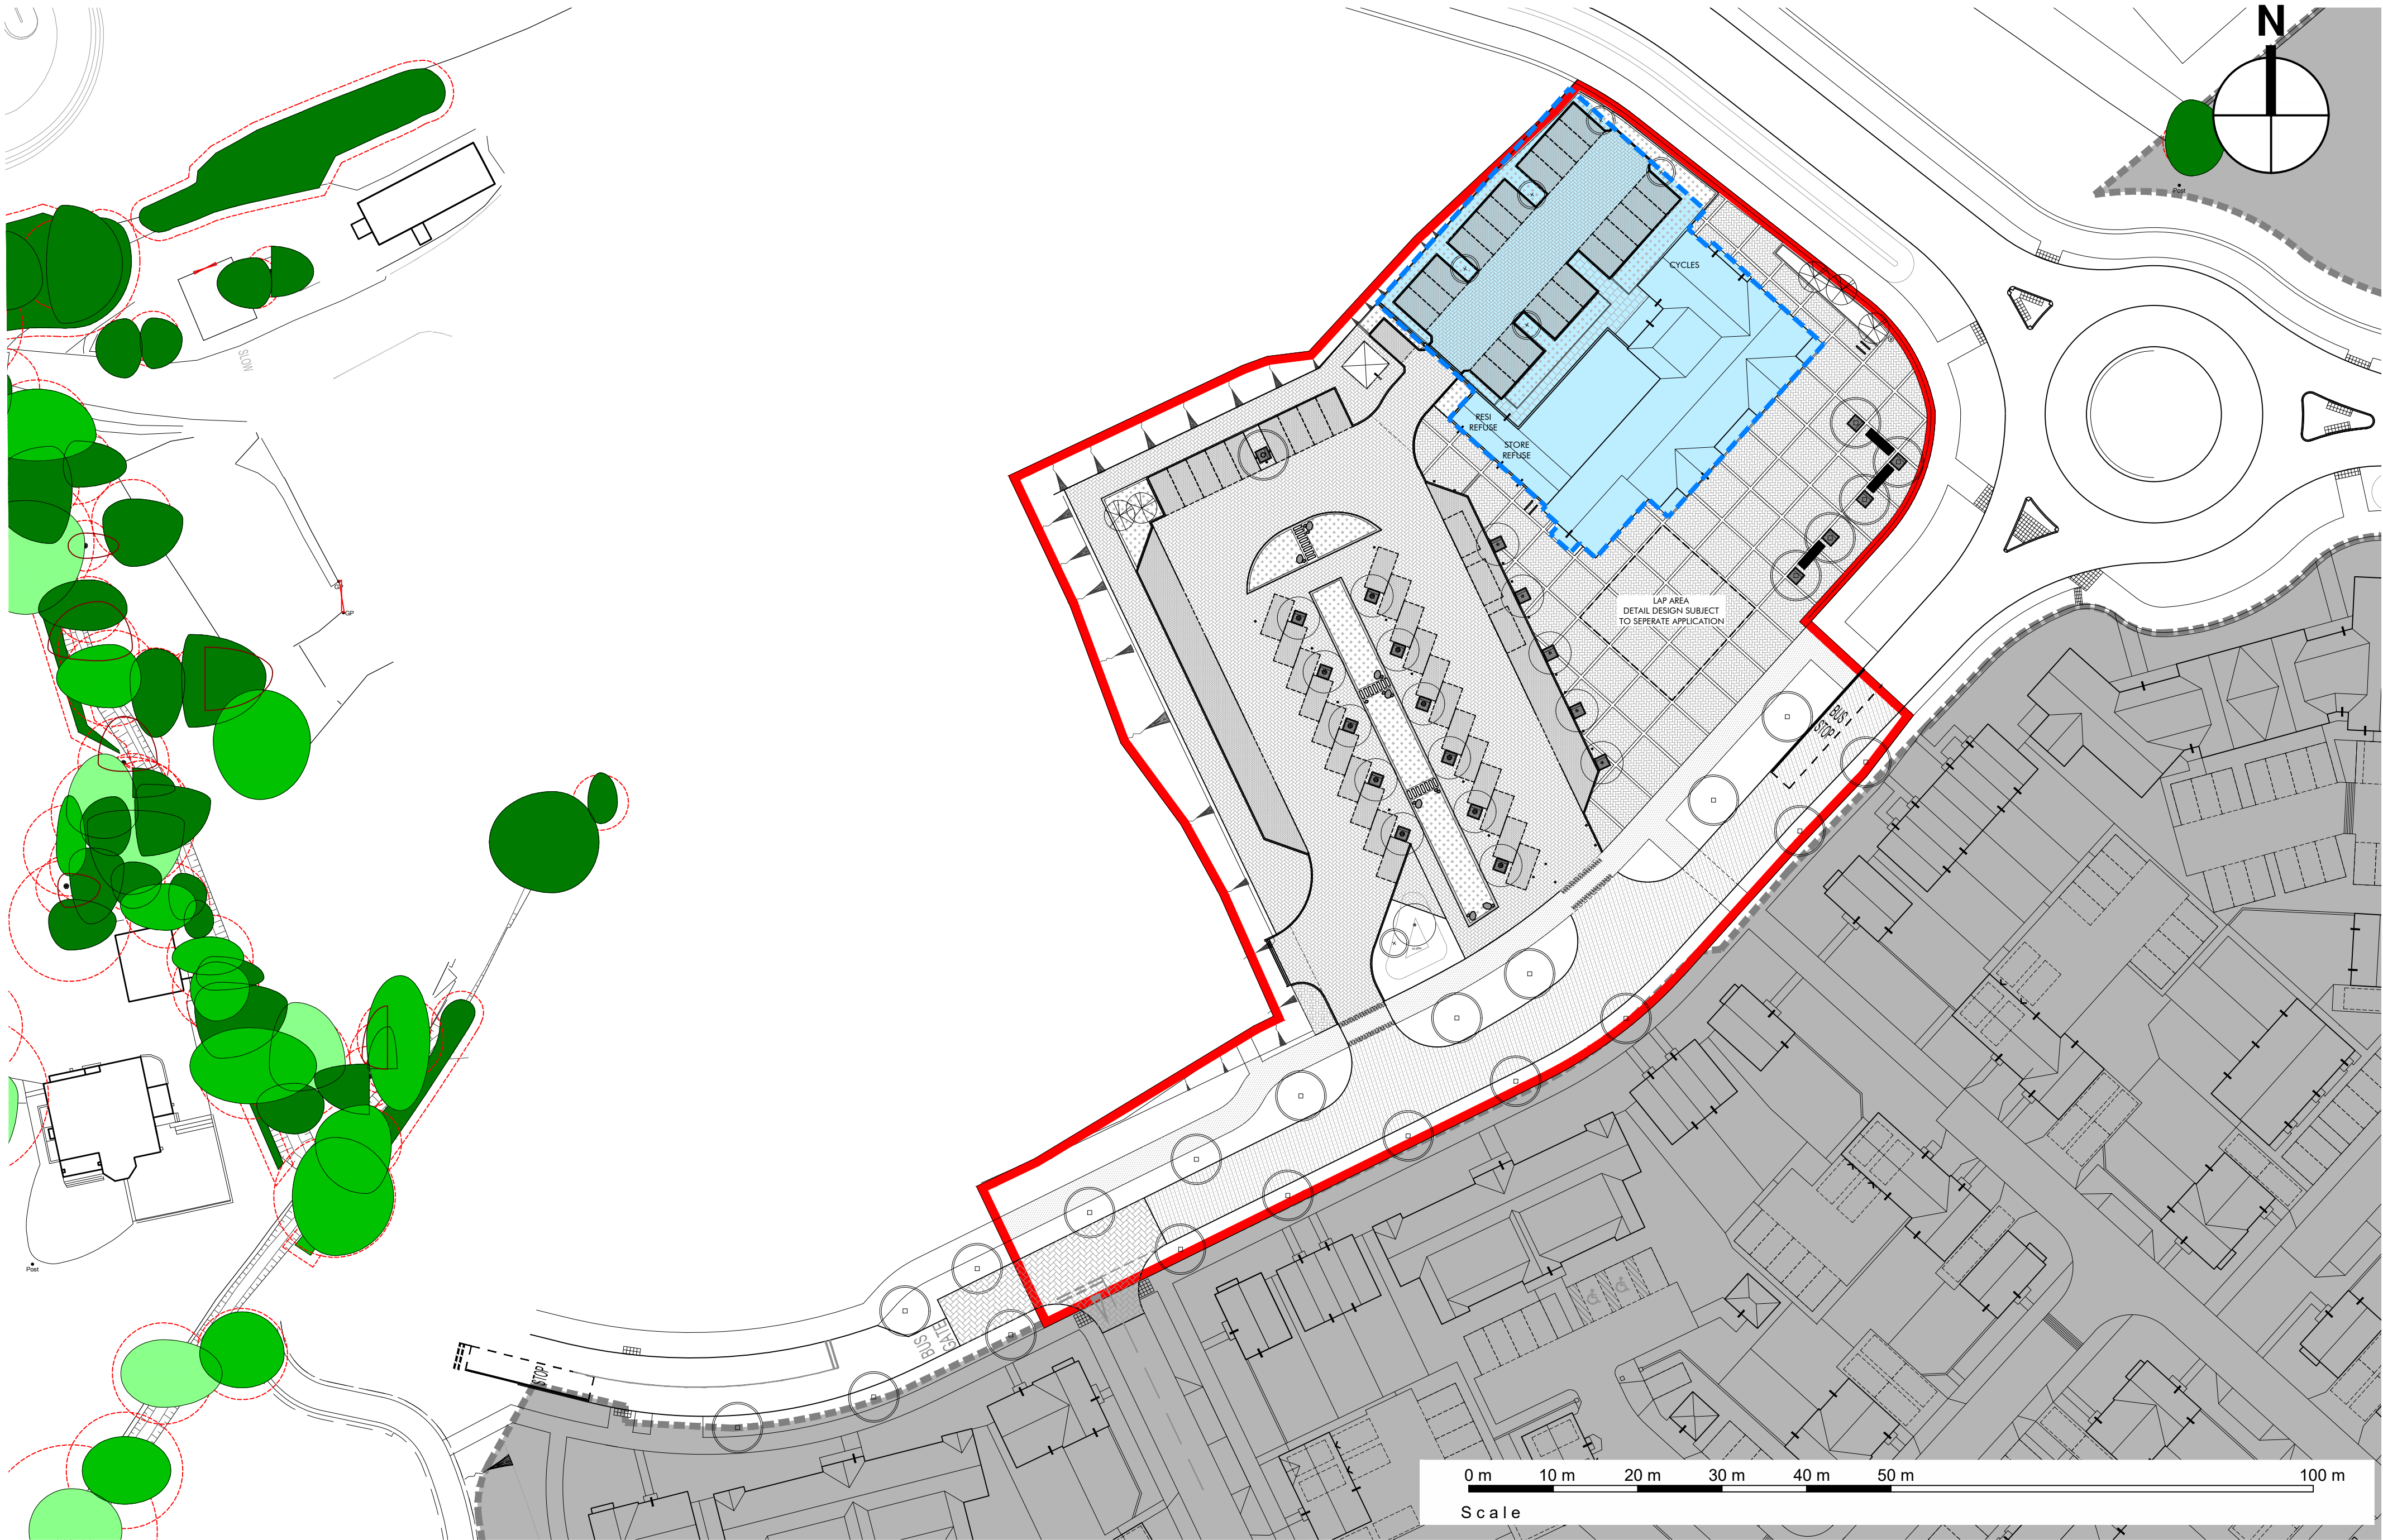

Client: Cala Homes		Drawing Title: Tenure Plan					 Omega Architects The Front Barn, 124 Manor Road North, Thames Ditton, KT7 0BH T: 01372 470 313 W: www.omega-architects.co.uk	Project No'	Class	Dwg No'	Status	Rev
Project: Neighbourhood Centre, Hogwood Farm, Finchampstead		Scale: 1:500 @ A2	Revision A B	Drawn AC MP	Check MP -	Date 26.07.24 03.03.25		3243.1	A	1702	PL	B
CLASS: C - COLOURED, A - BLACK & WHITE STATUS: SK - SKETCH, PR - PRELIMINARY, PL - PLANNING, WD - WORKING DRAWING												