
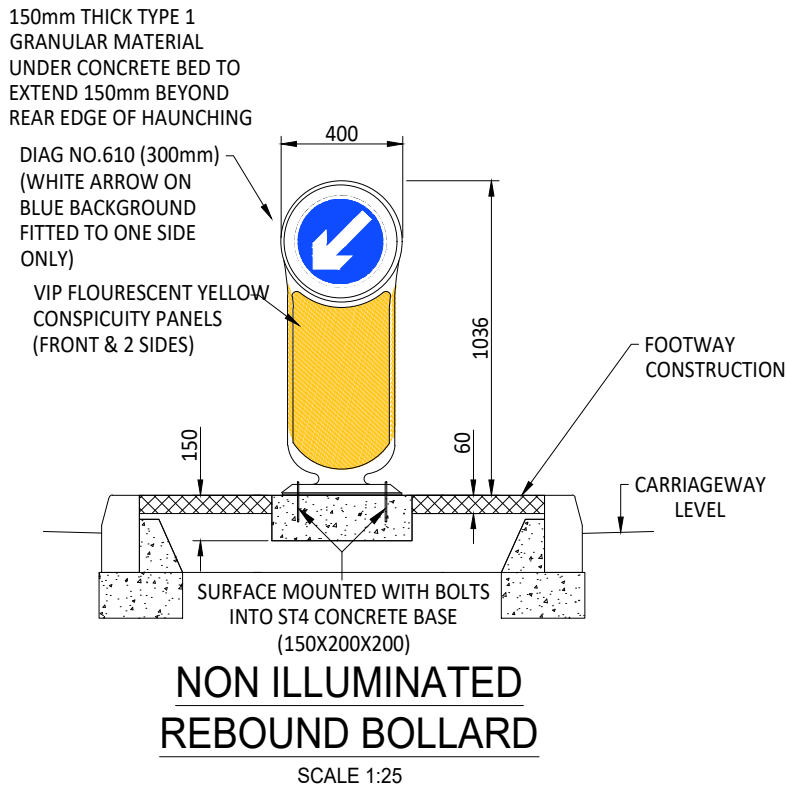


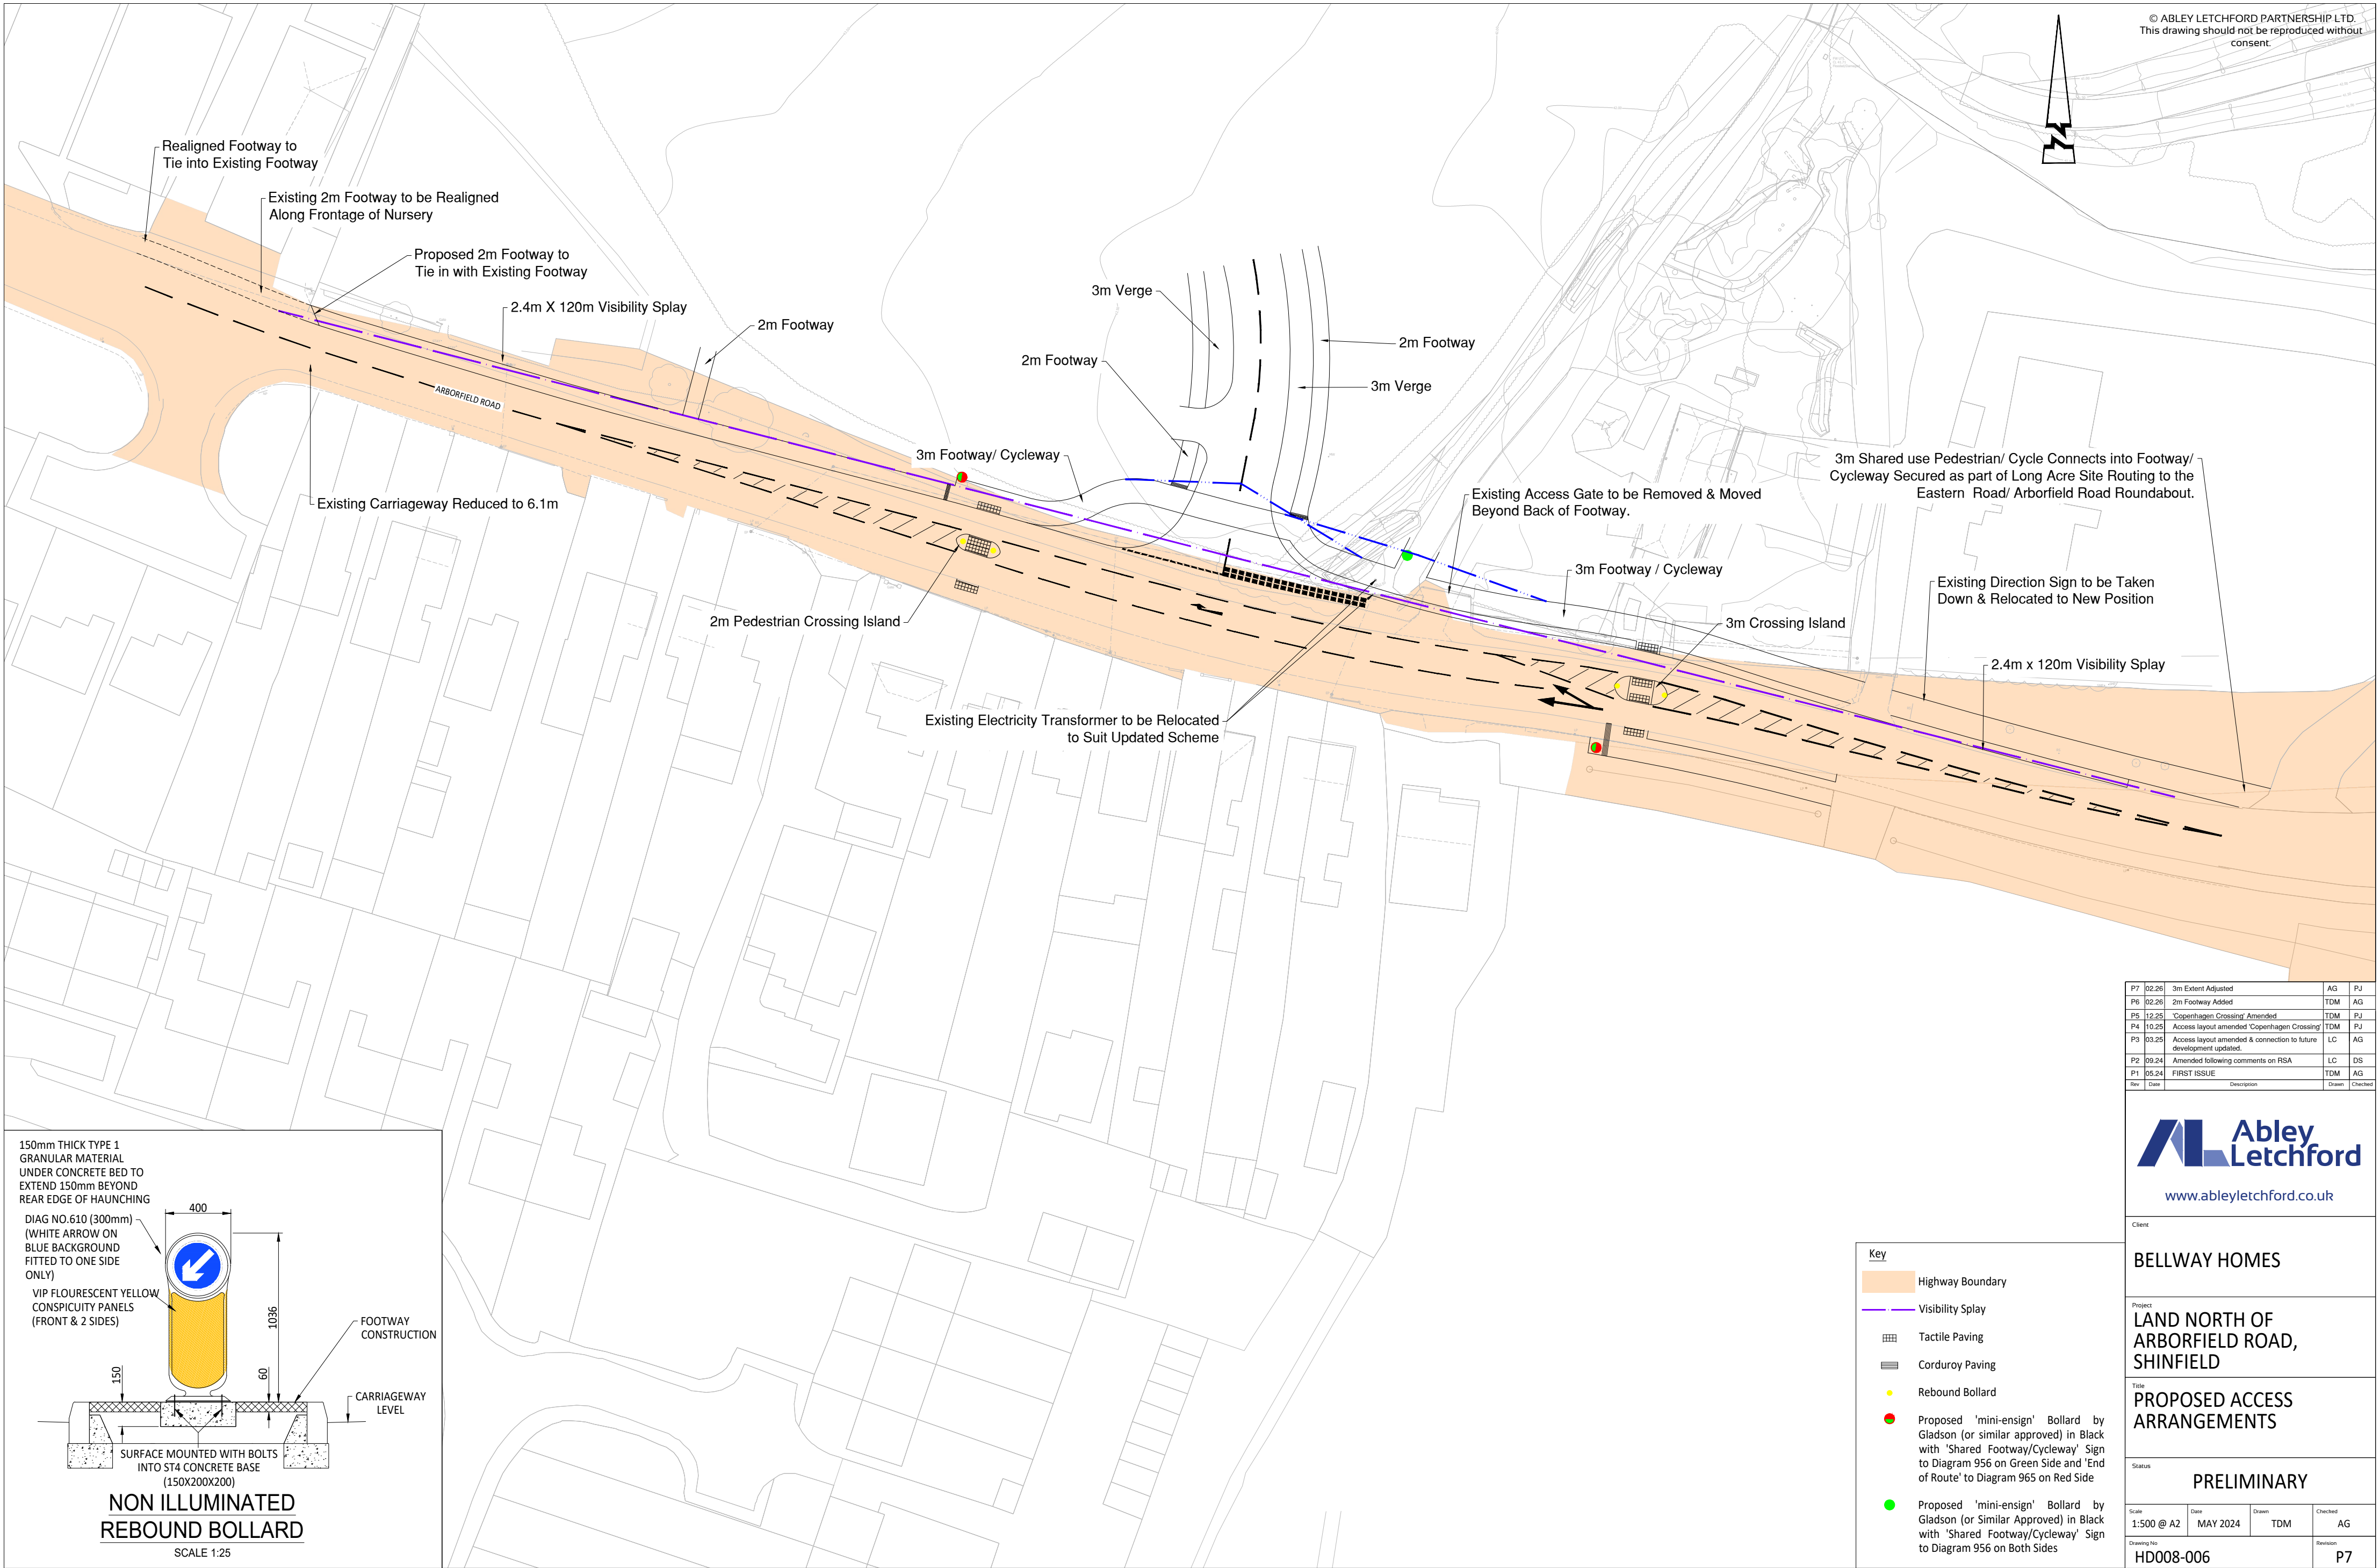

Key				
Highway Boundary				
Visibility Splay				
Tactile Paving				
Corduroy Paving				
Rebound Bollard				
Proposed 'mini-ensign' Bollard by Gladson (or similar approved) in Black with 'Shared Footway/Cycleway' Sign to Diagram 956 on Green Side and 'End of Route' to Diagram 965 on Red Side				
Proposed 'mini-ensign' Bollard by Gladson (or similar approved) in Black with 'Shared Footway/Cycleway' Sign to Diagram 956 on Both Sides				

P7	02.26	3m Extent Adjusted	AG	PJ
P6	02.26	2m Footway Added	TDM	AG
P5	12.25	'Copenhagen Crossing' Amended	TDM	PJ
P4	10.25	Access layout amended 'Copenhagen Crossing'	TDM	PJ
P3	03.25	Access layout amended & connection to future development updated.	LC	AG
P2	09.24	Amended following comments on RSA	LC	DS
P1	05.24	FIRST ISSUE	TDM	AG
Rev	Date	Description	Drawn	Checked
Abley Letchford				
www.ableyletchford.co.uk				
Client				
BELLWAY HOMES				
Project				
LAND NORTH OF ARBORFIELD ROAD, SHINFIELD				
Title				
PROPOSED ACCESS ARRANGEMENTS				
Status				
PRELIMINARY				
Scale	Date	Drawn	Checked	
1:500 @ A2	MAY 2024	TDM	AG	
Drawing No				Revision
HD008-006				P7