

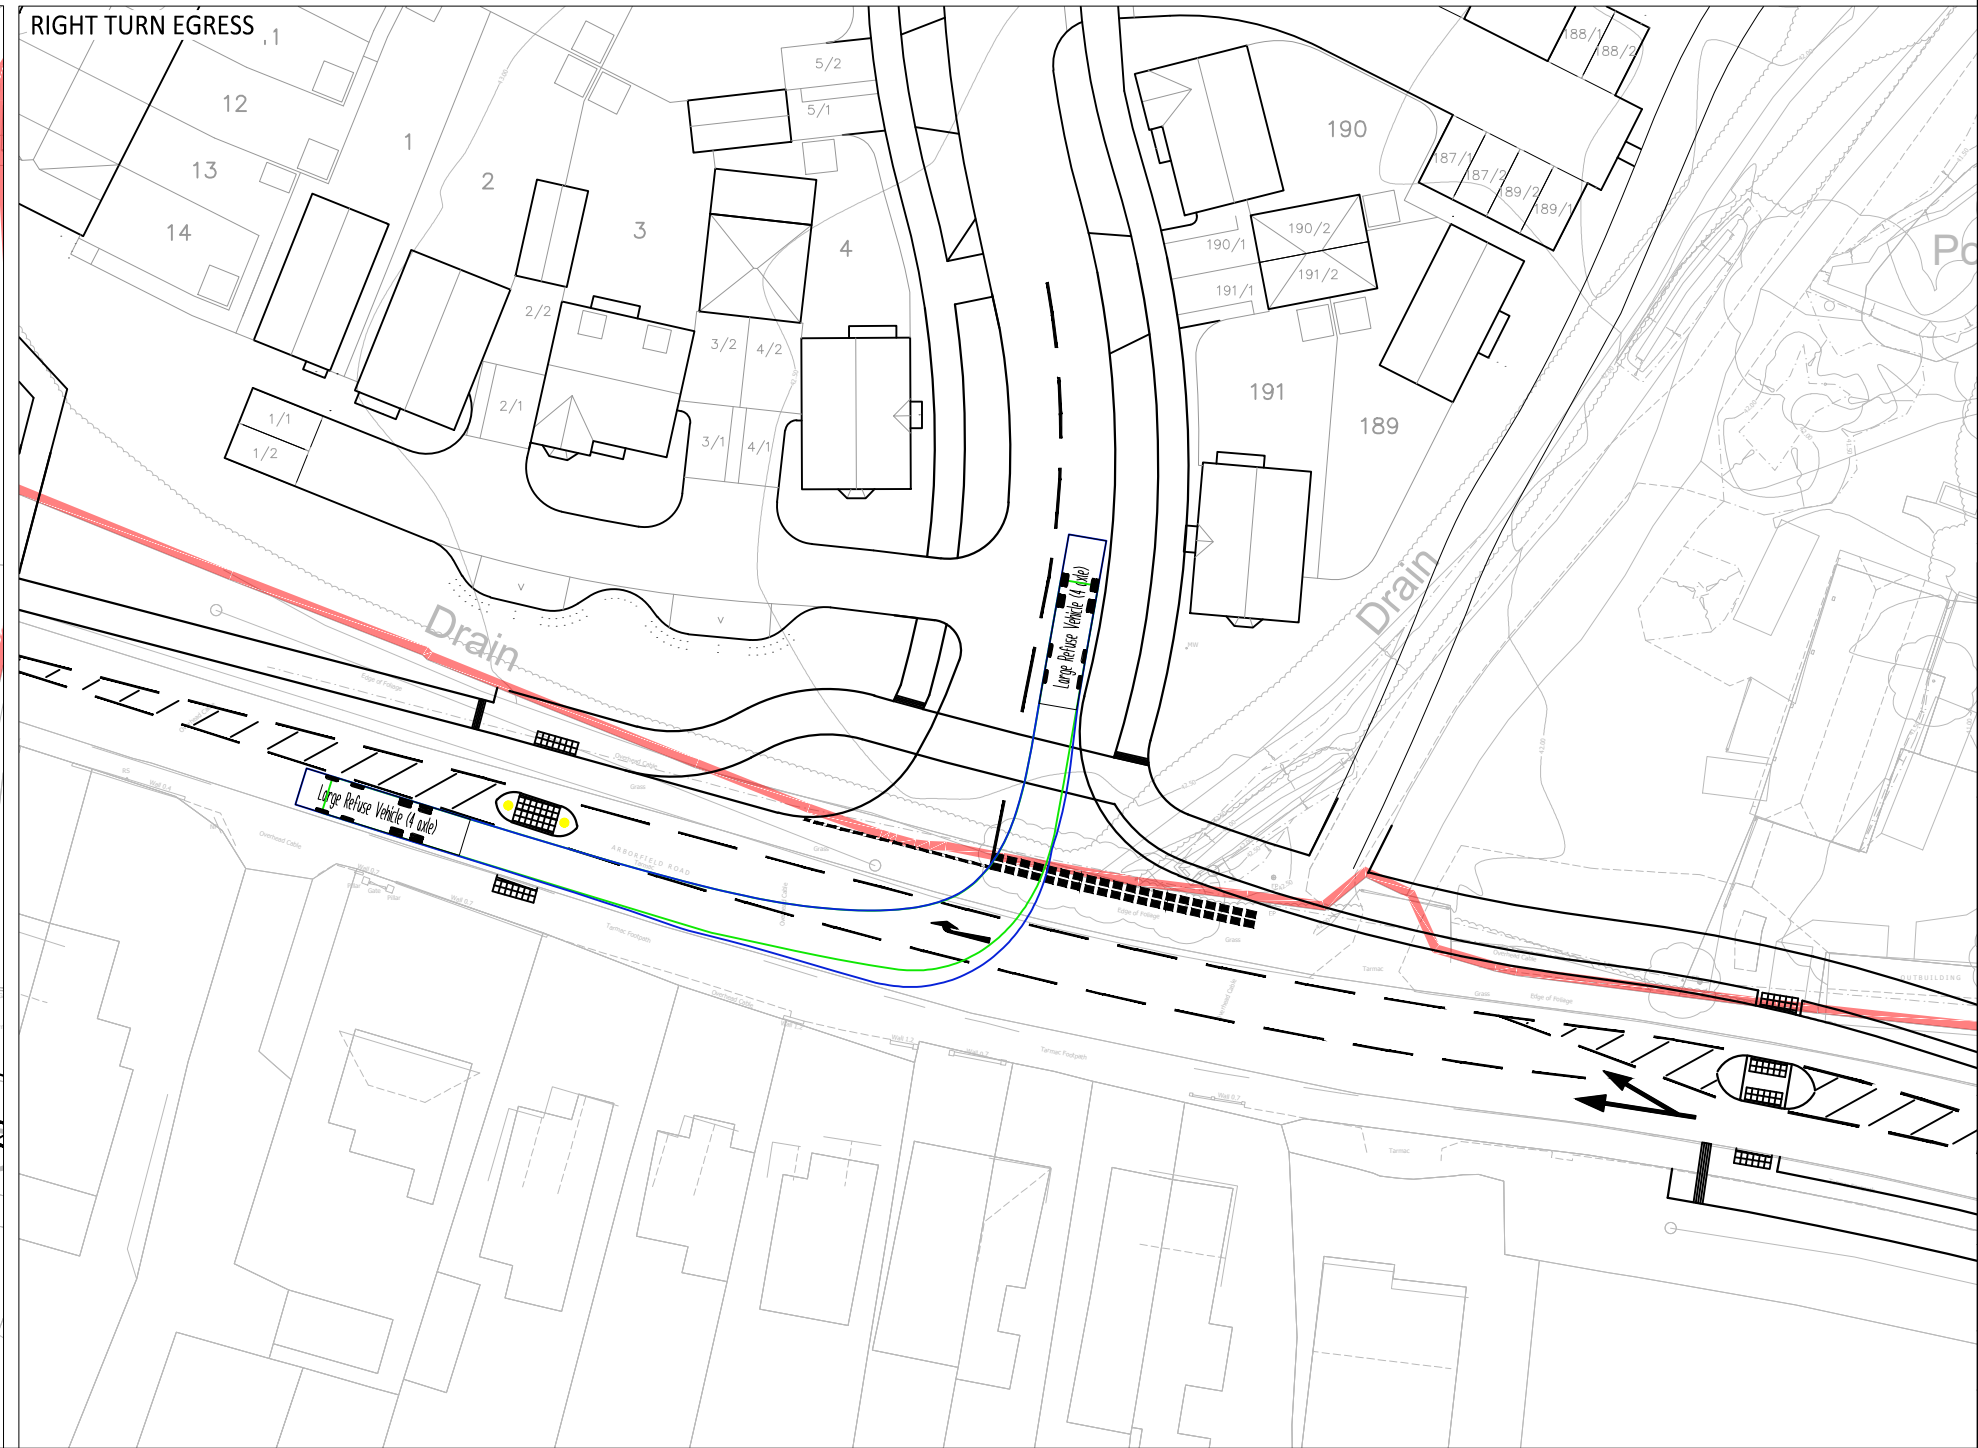
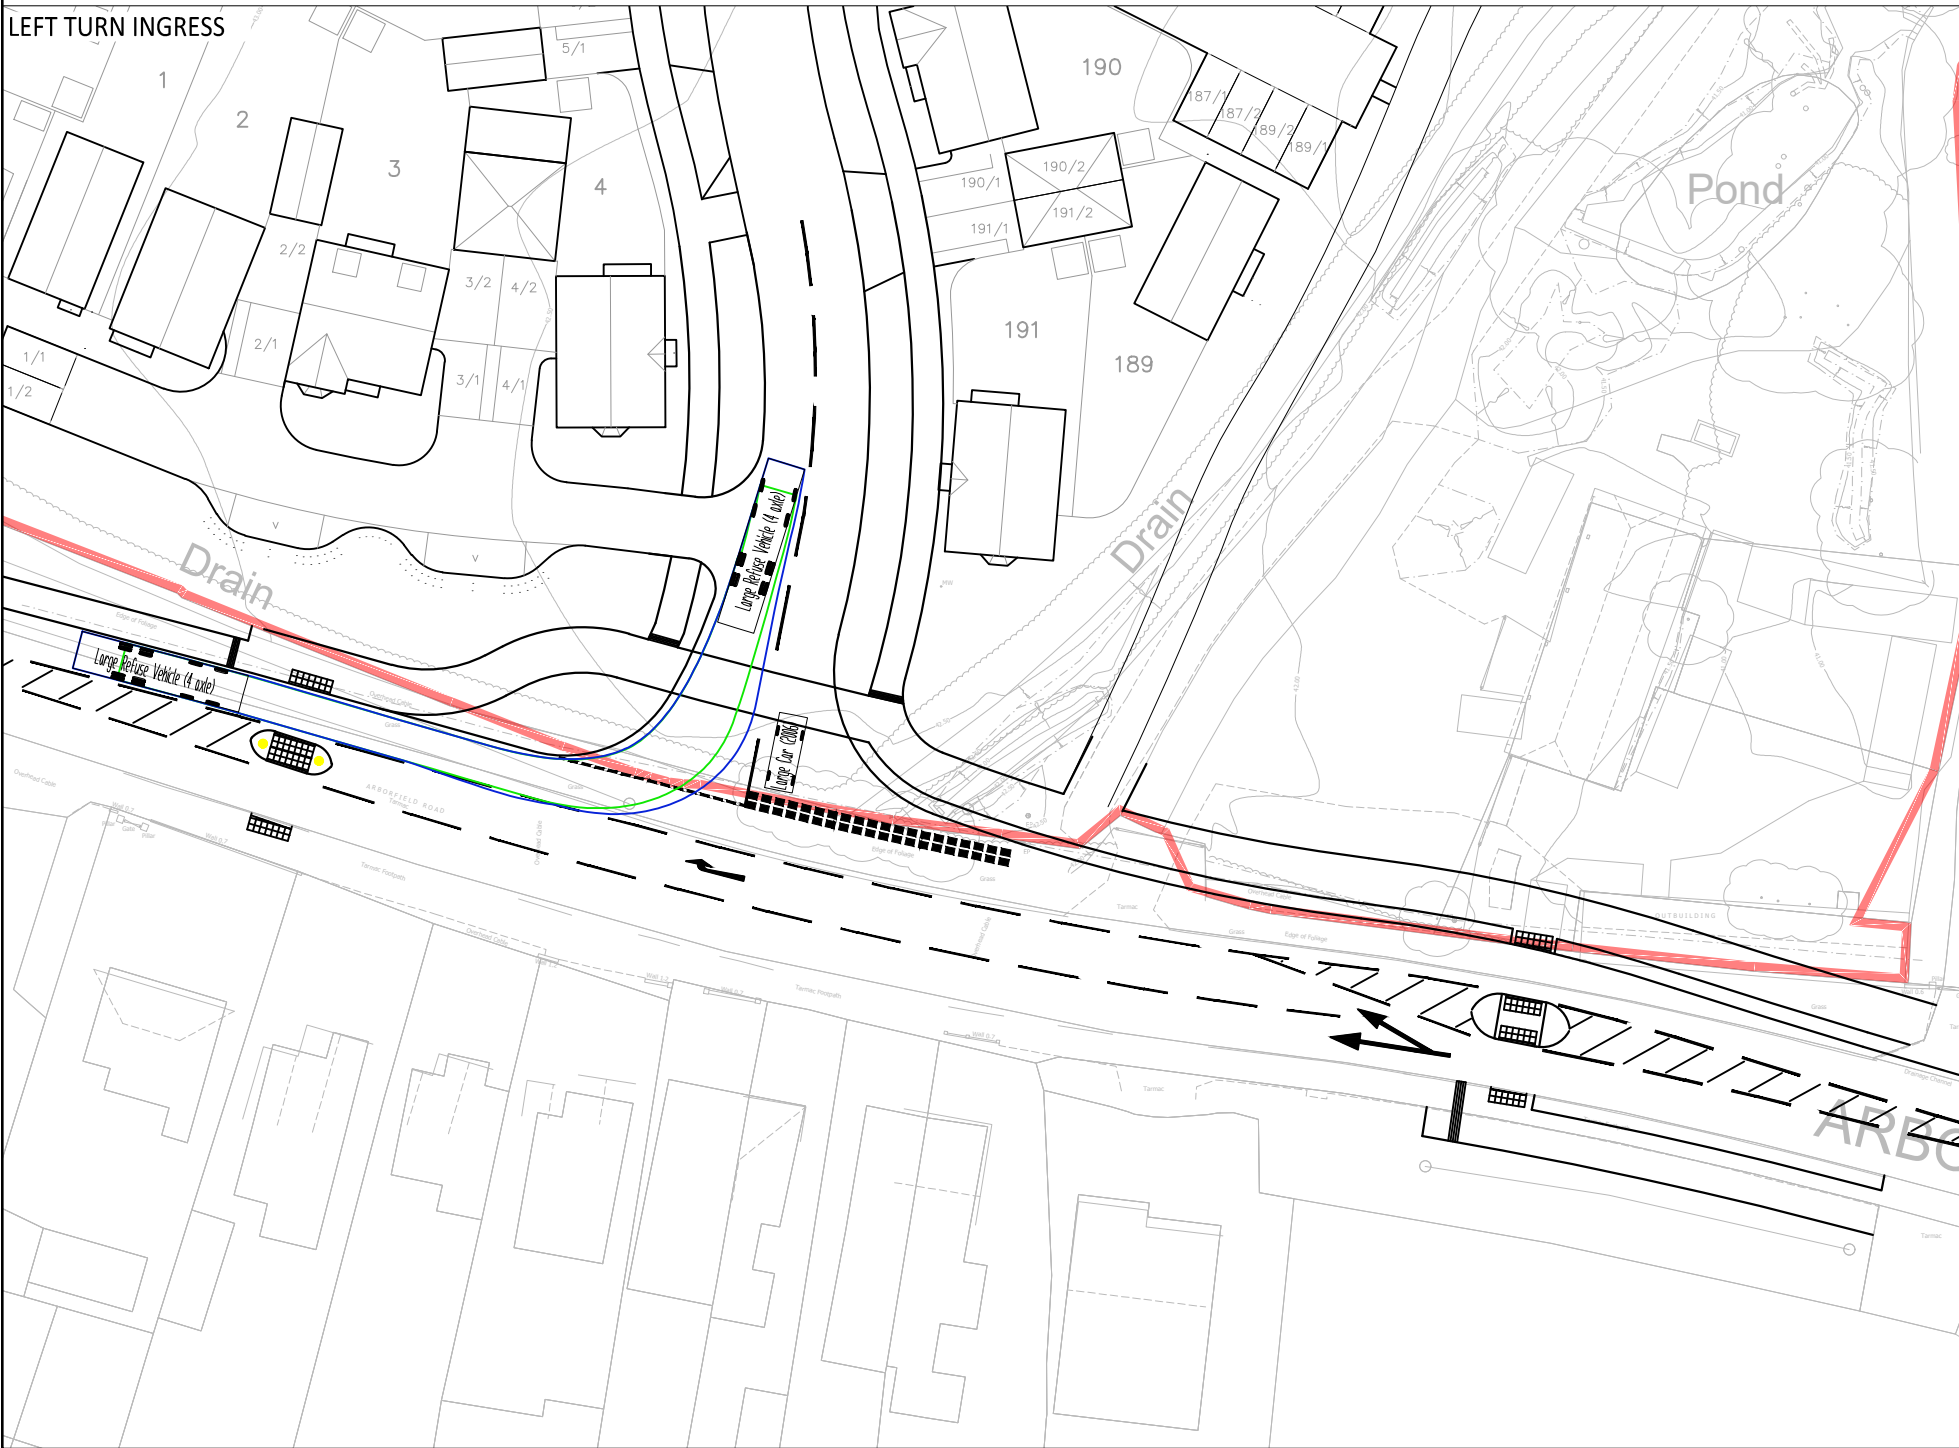
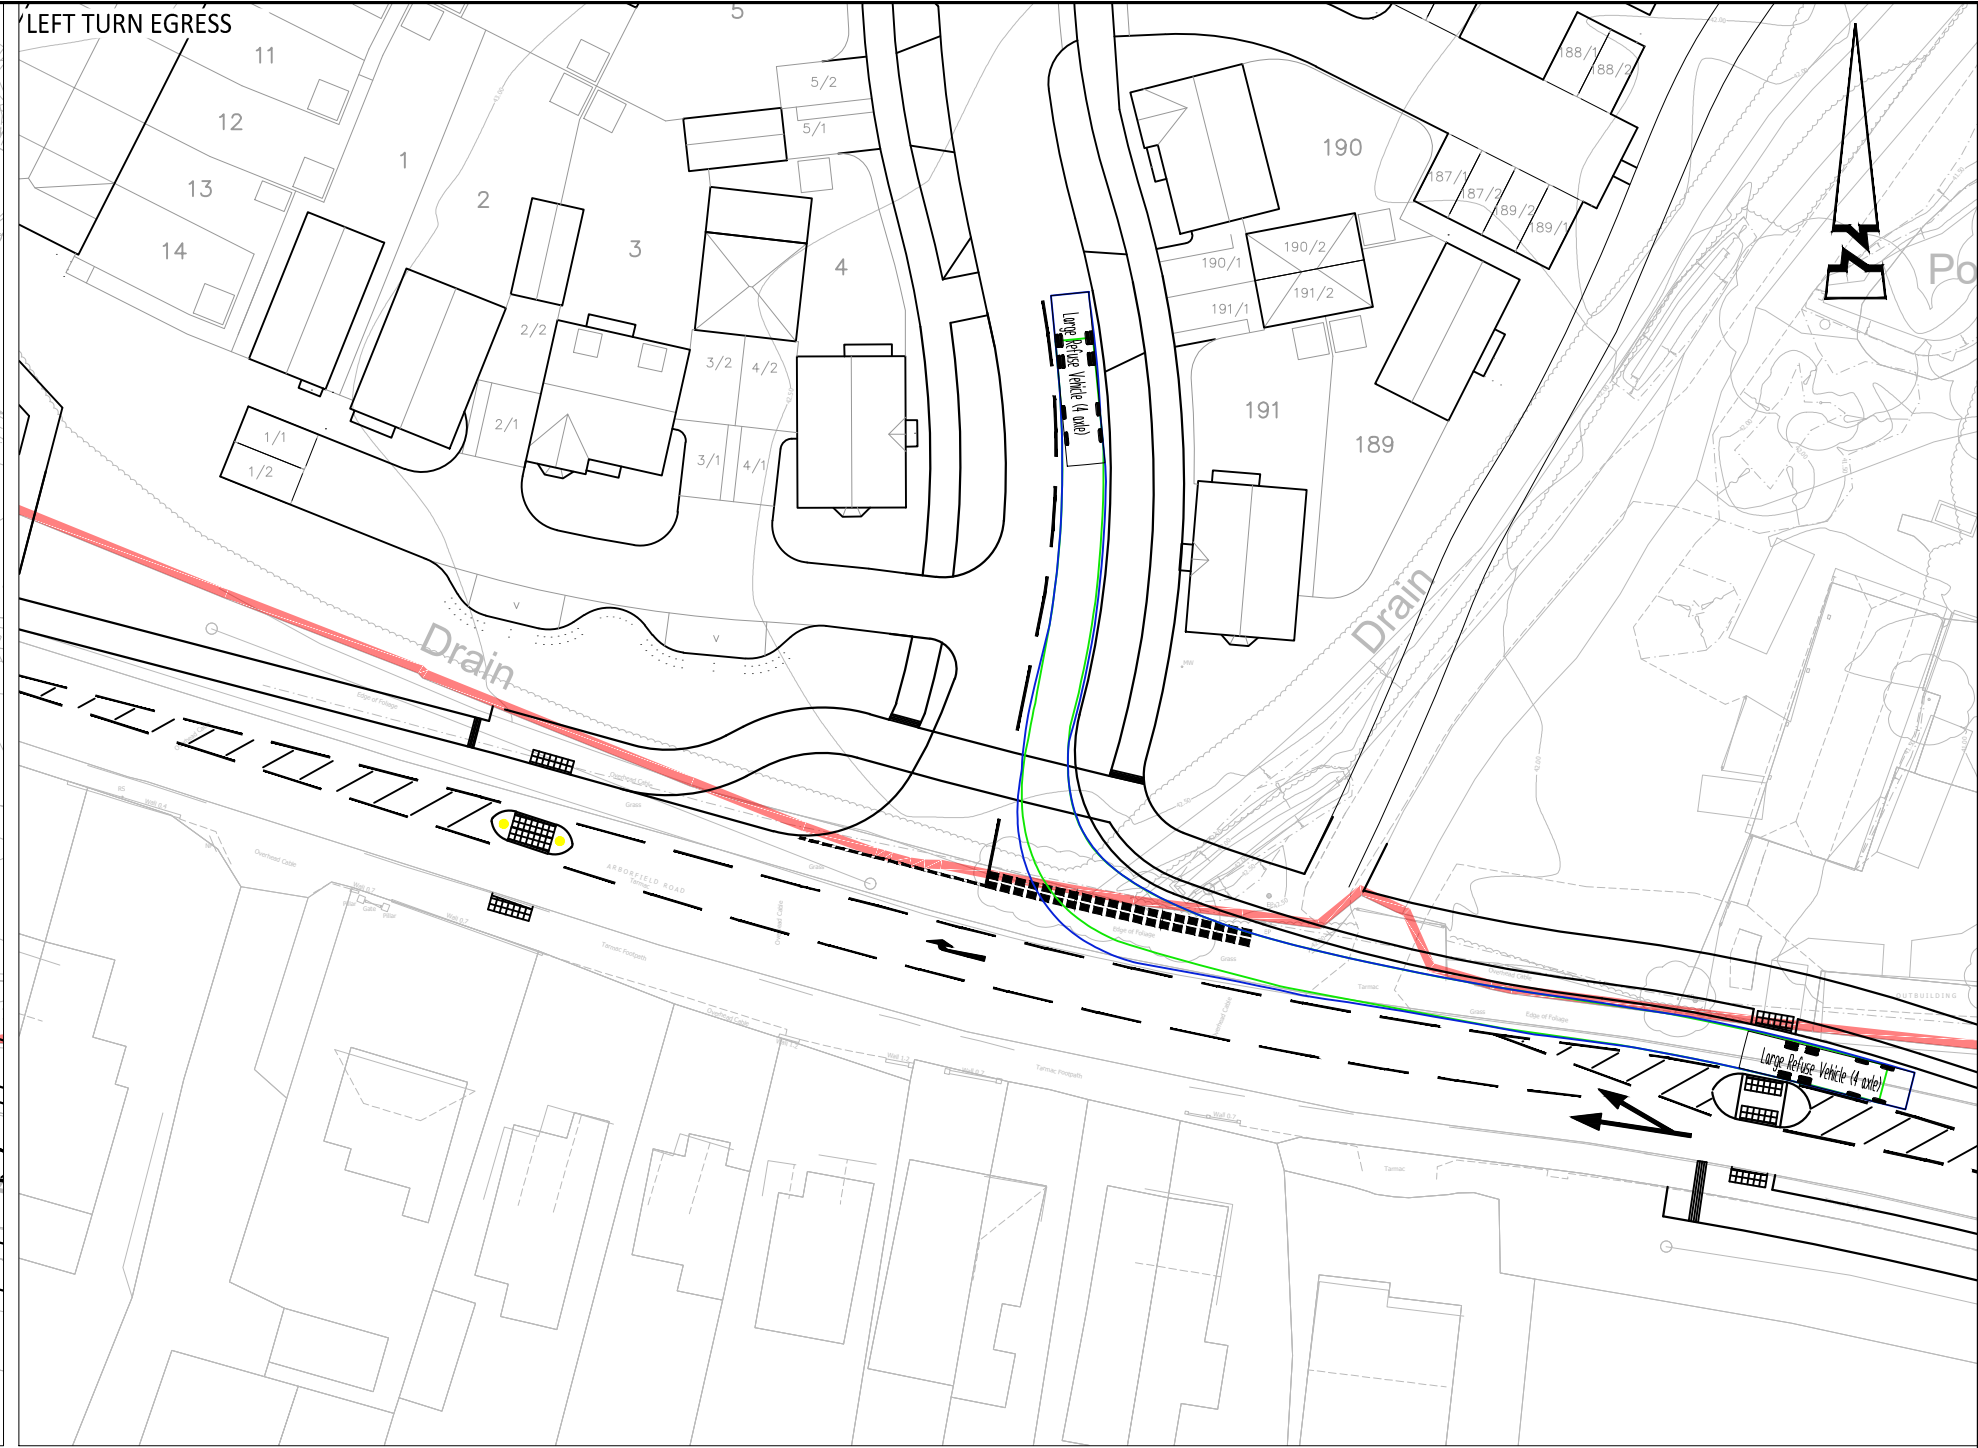


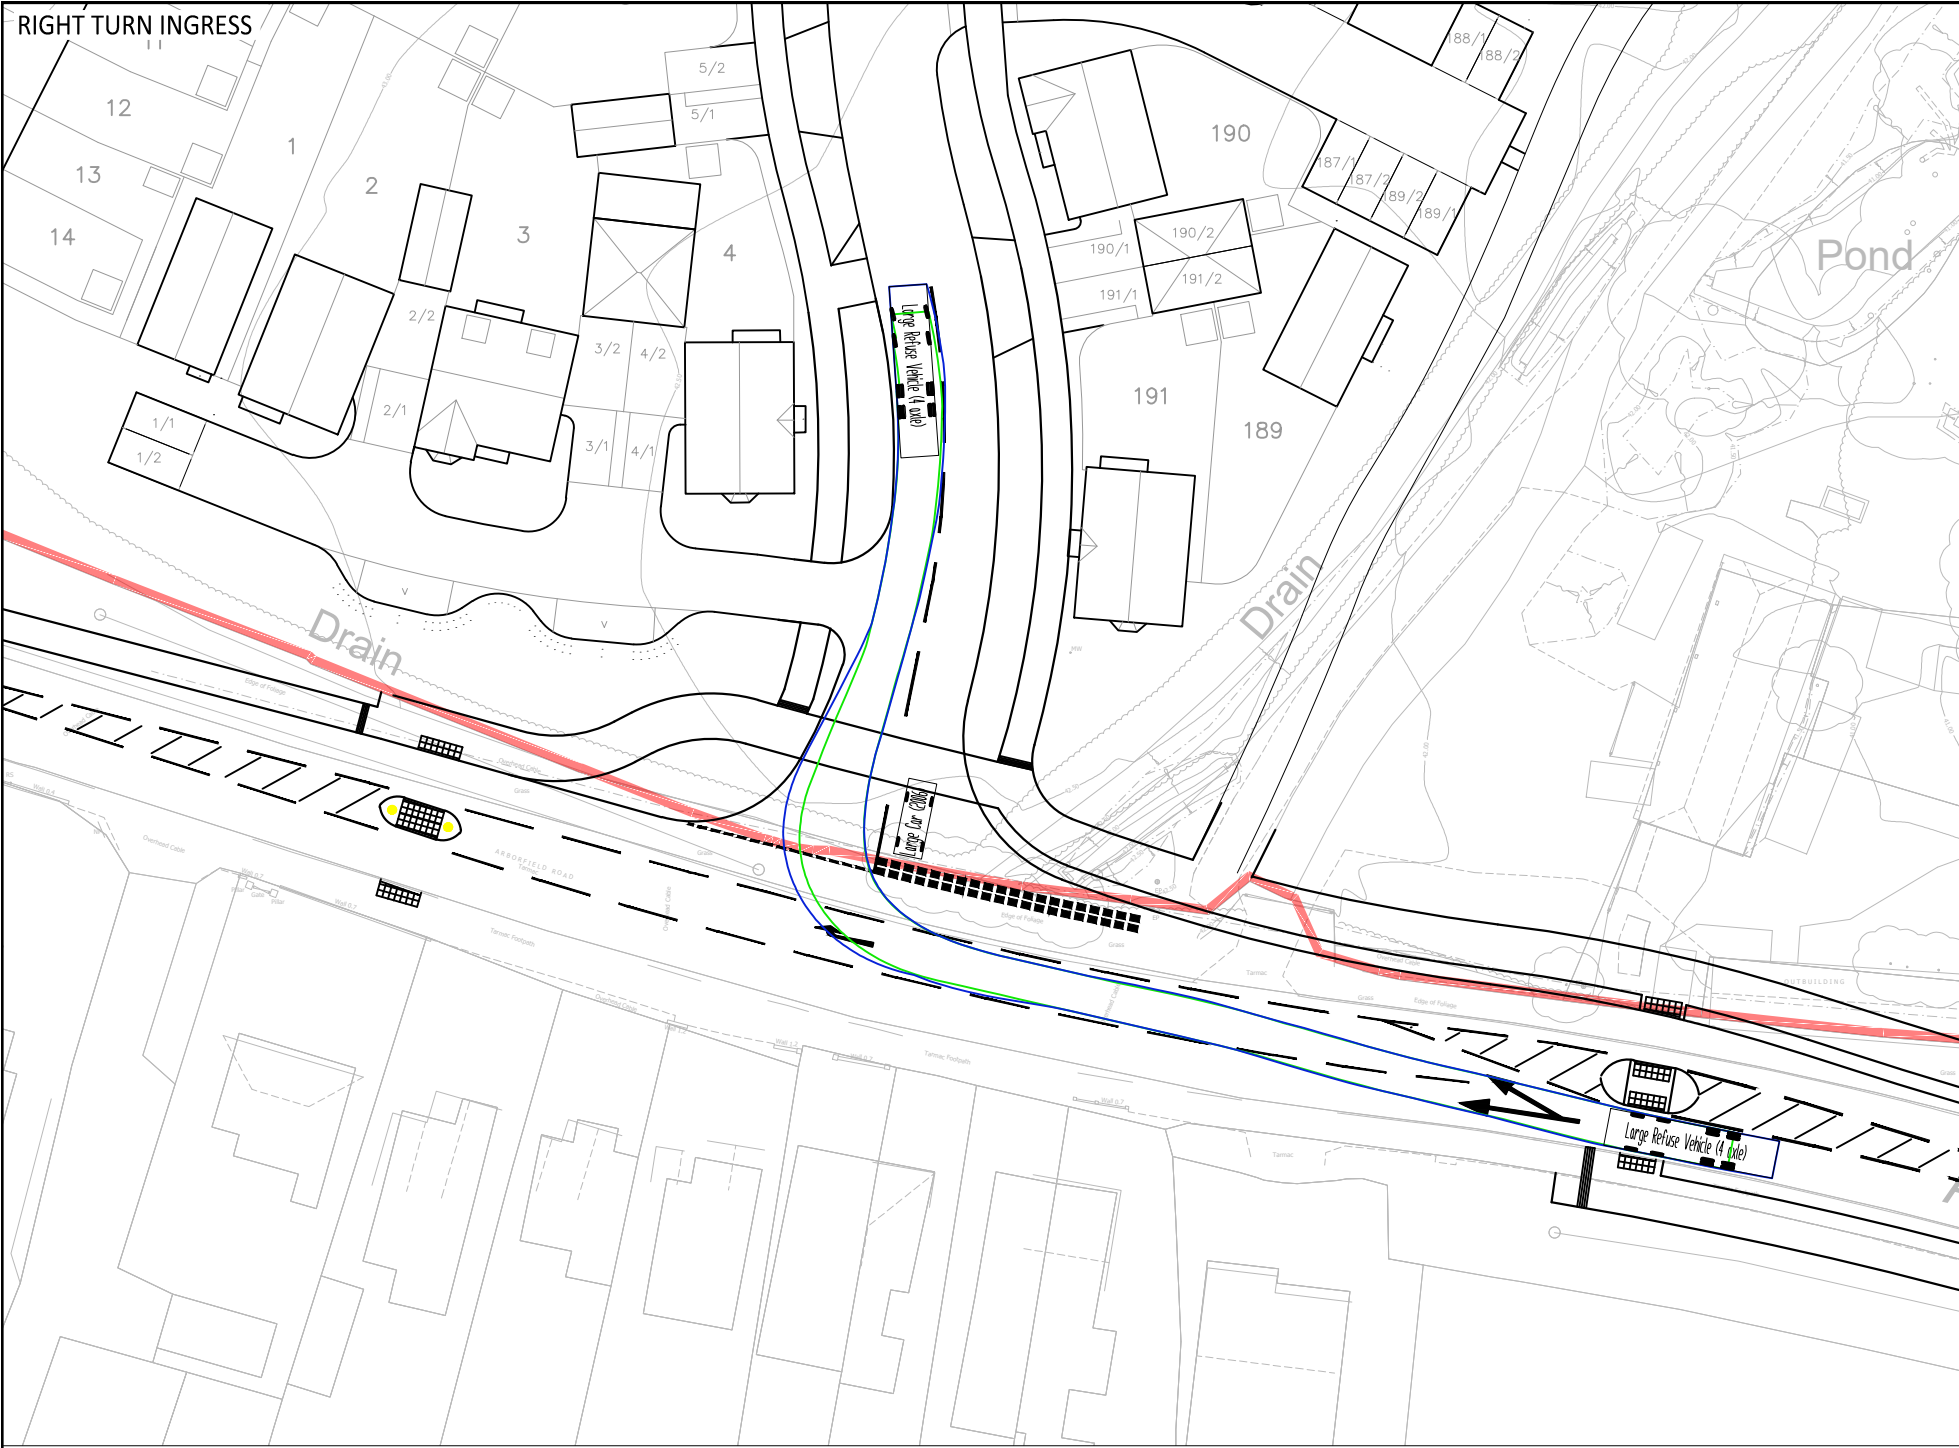

© ABLE LETCHFORD PARTNERSHIP LTD.
This drawing should not be reproduced without consent.

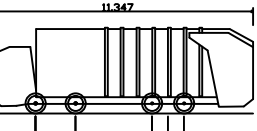

Large Refuse Vehicle (4 axle)
Overall Length 11.347m
Overall Width 2.500m
Overall Body Height 3.251m
Min Body Ground Clearance 0.304m
Track Width 2.500m
Lock to lock time 6.005m
Wall to Wall Turning Radius 11.330m

P3	02.26	Updated following new site layout & title block.	CB	DS
P2	03.25	Updated following new site layout & comments.	LC	DS
P1	06.24	FIRST ISSUE	TDM	AG
Rev	Date	Description	Drawn	Checked



Client
BELLWAY HOMES

Project
**LAND NORTH OF
ARBORFIELD ROAD,
SHINFIELD**

Title
**SWEPT PATH ANALYSIS
LARGE REFUSE VEHICLE**

Status
PRELIMINARY

Scale	Date	Drawn	Checked
1:500 @ A2	JUNE 2024	TDM	AG
Drawing No	Revision		
HD008-007	P3		