


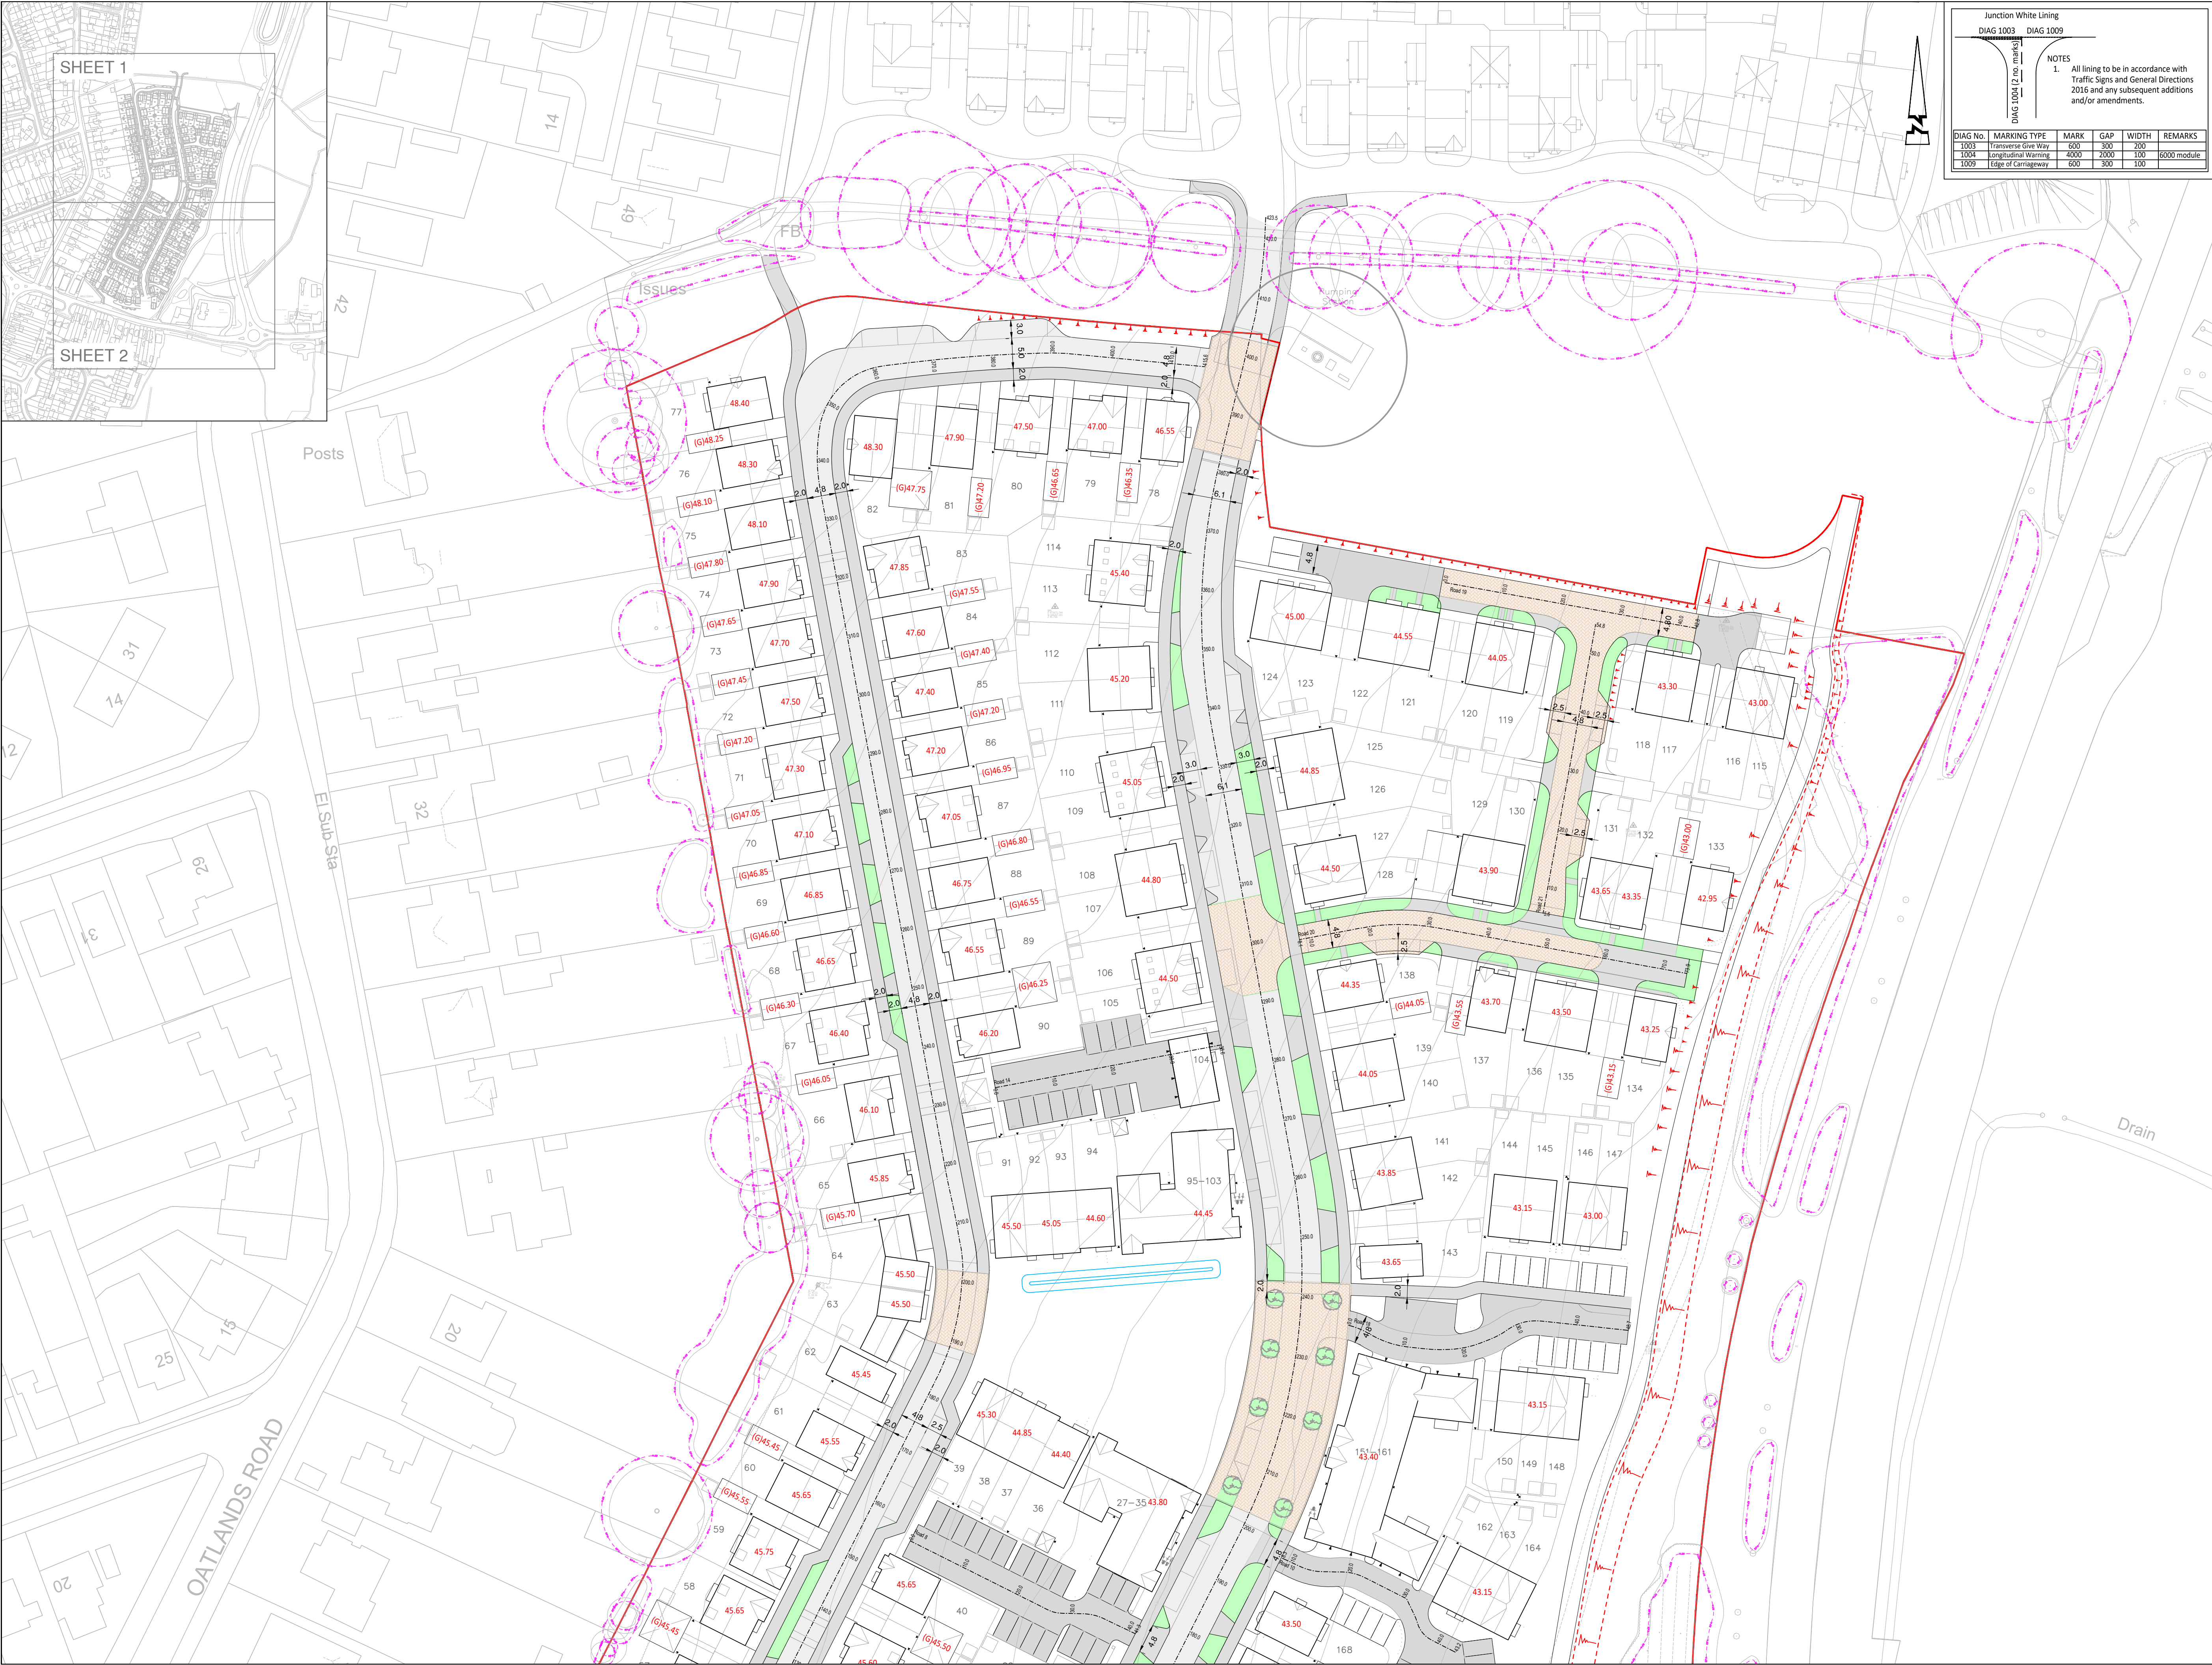

SHEET 1

SHEET 2

Diagram illustrating Junction White Lining for DIAG 1003 and DIAG 1009. The diagram shows a transverse line (DIAG 1003) and a longitudinal line (DIAG 1009) meeting at a junction. The transverse line has a width of 600mm and a gap of 300mm. The longitudinal line has a width of 4000mm and a gap of 2000mm. The diagram also shows a 100mm gap between the lines. A note states: 'All lining to be in accordance with Traffic Signs and General Directions 2016 and any subsequent additions and/or amendments.'

DIAG No.	MARKING TYPE	MARK	GAP	WIDTH	REMARKS
1003	Transverse Give Way	600	300	200	
1004	Longitudinal Warning	4000	2000	100	6000 module
1009	Edge of Carriageway	600	300	100	

© ABLE LETCHFORD PARTNERSHIP LTD.
This drawing should not be reproduced without consent.

GENERAL ARRANGEMENT NOTES:
1. Do not scale.
2. Refer to all other Project Drawings and supporting notes.

KEY

- Application boundary
- Proposed finished floor level
- Proposed garage slab level
- Root protection area
- Road chalmage and marker
- Embankment typically 1in3, no steeper than 1in2

0 5 10 15 20 25m				
Scale 1:500				
Rev	Date	Description	Drawn	Checked
F	02.26	Updated to suit latest site layout	RP	DS
E	02.25	Updated to suit latest site layout	LC	DS
D	08.24	Updated contour design & vis-plays to suit latest site layout	LC	DS
C	08.24	Updated Layout	TC	EP
B	07.24	Spaly Amendments	LC	DS
A	06.24	First Issue	LC	DS

Abley Letchford

www.ableyletchford.co.uk

Client

BELLWAY HOMES

Project

LAND NORTH OF ARBORFIELD ROAD, SHINFIELD

Title

FULL APPLICATION GENERAL ARRANGEMENT SHEET 1

Status

Scale	Date	Drawn	Checked
1:500 @ A1	JUNE 2024	LC	DS
Drawing No	Revision		
HD008-FA-101	F		