
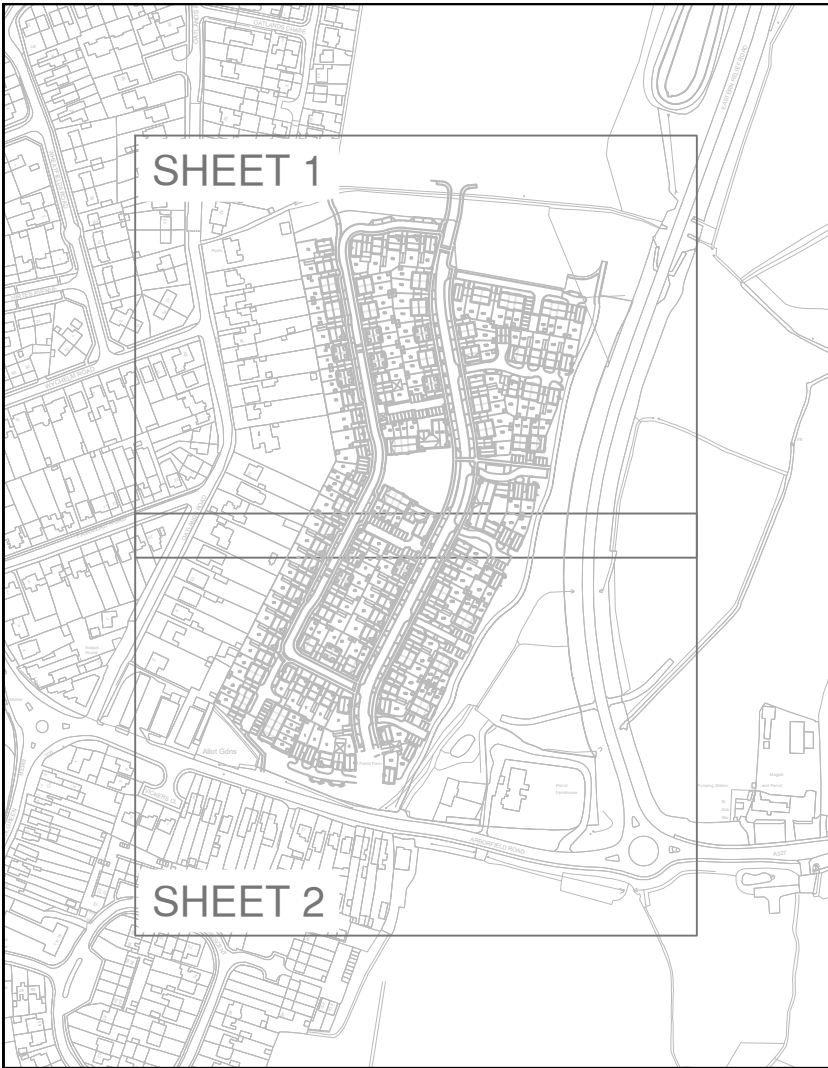


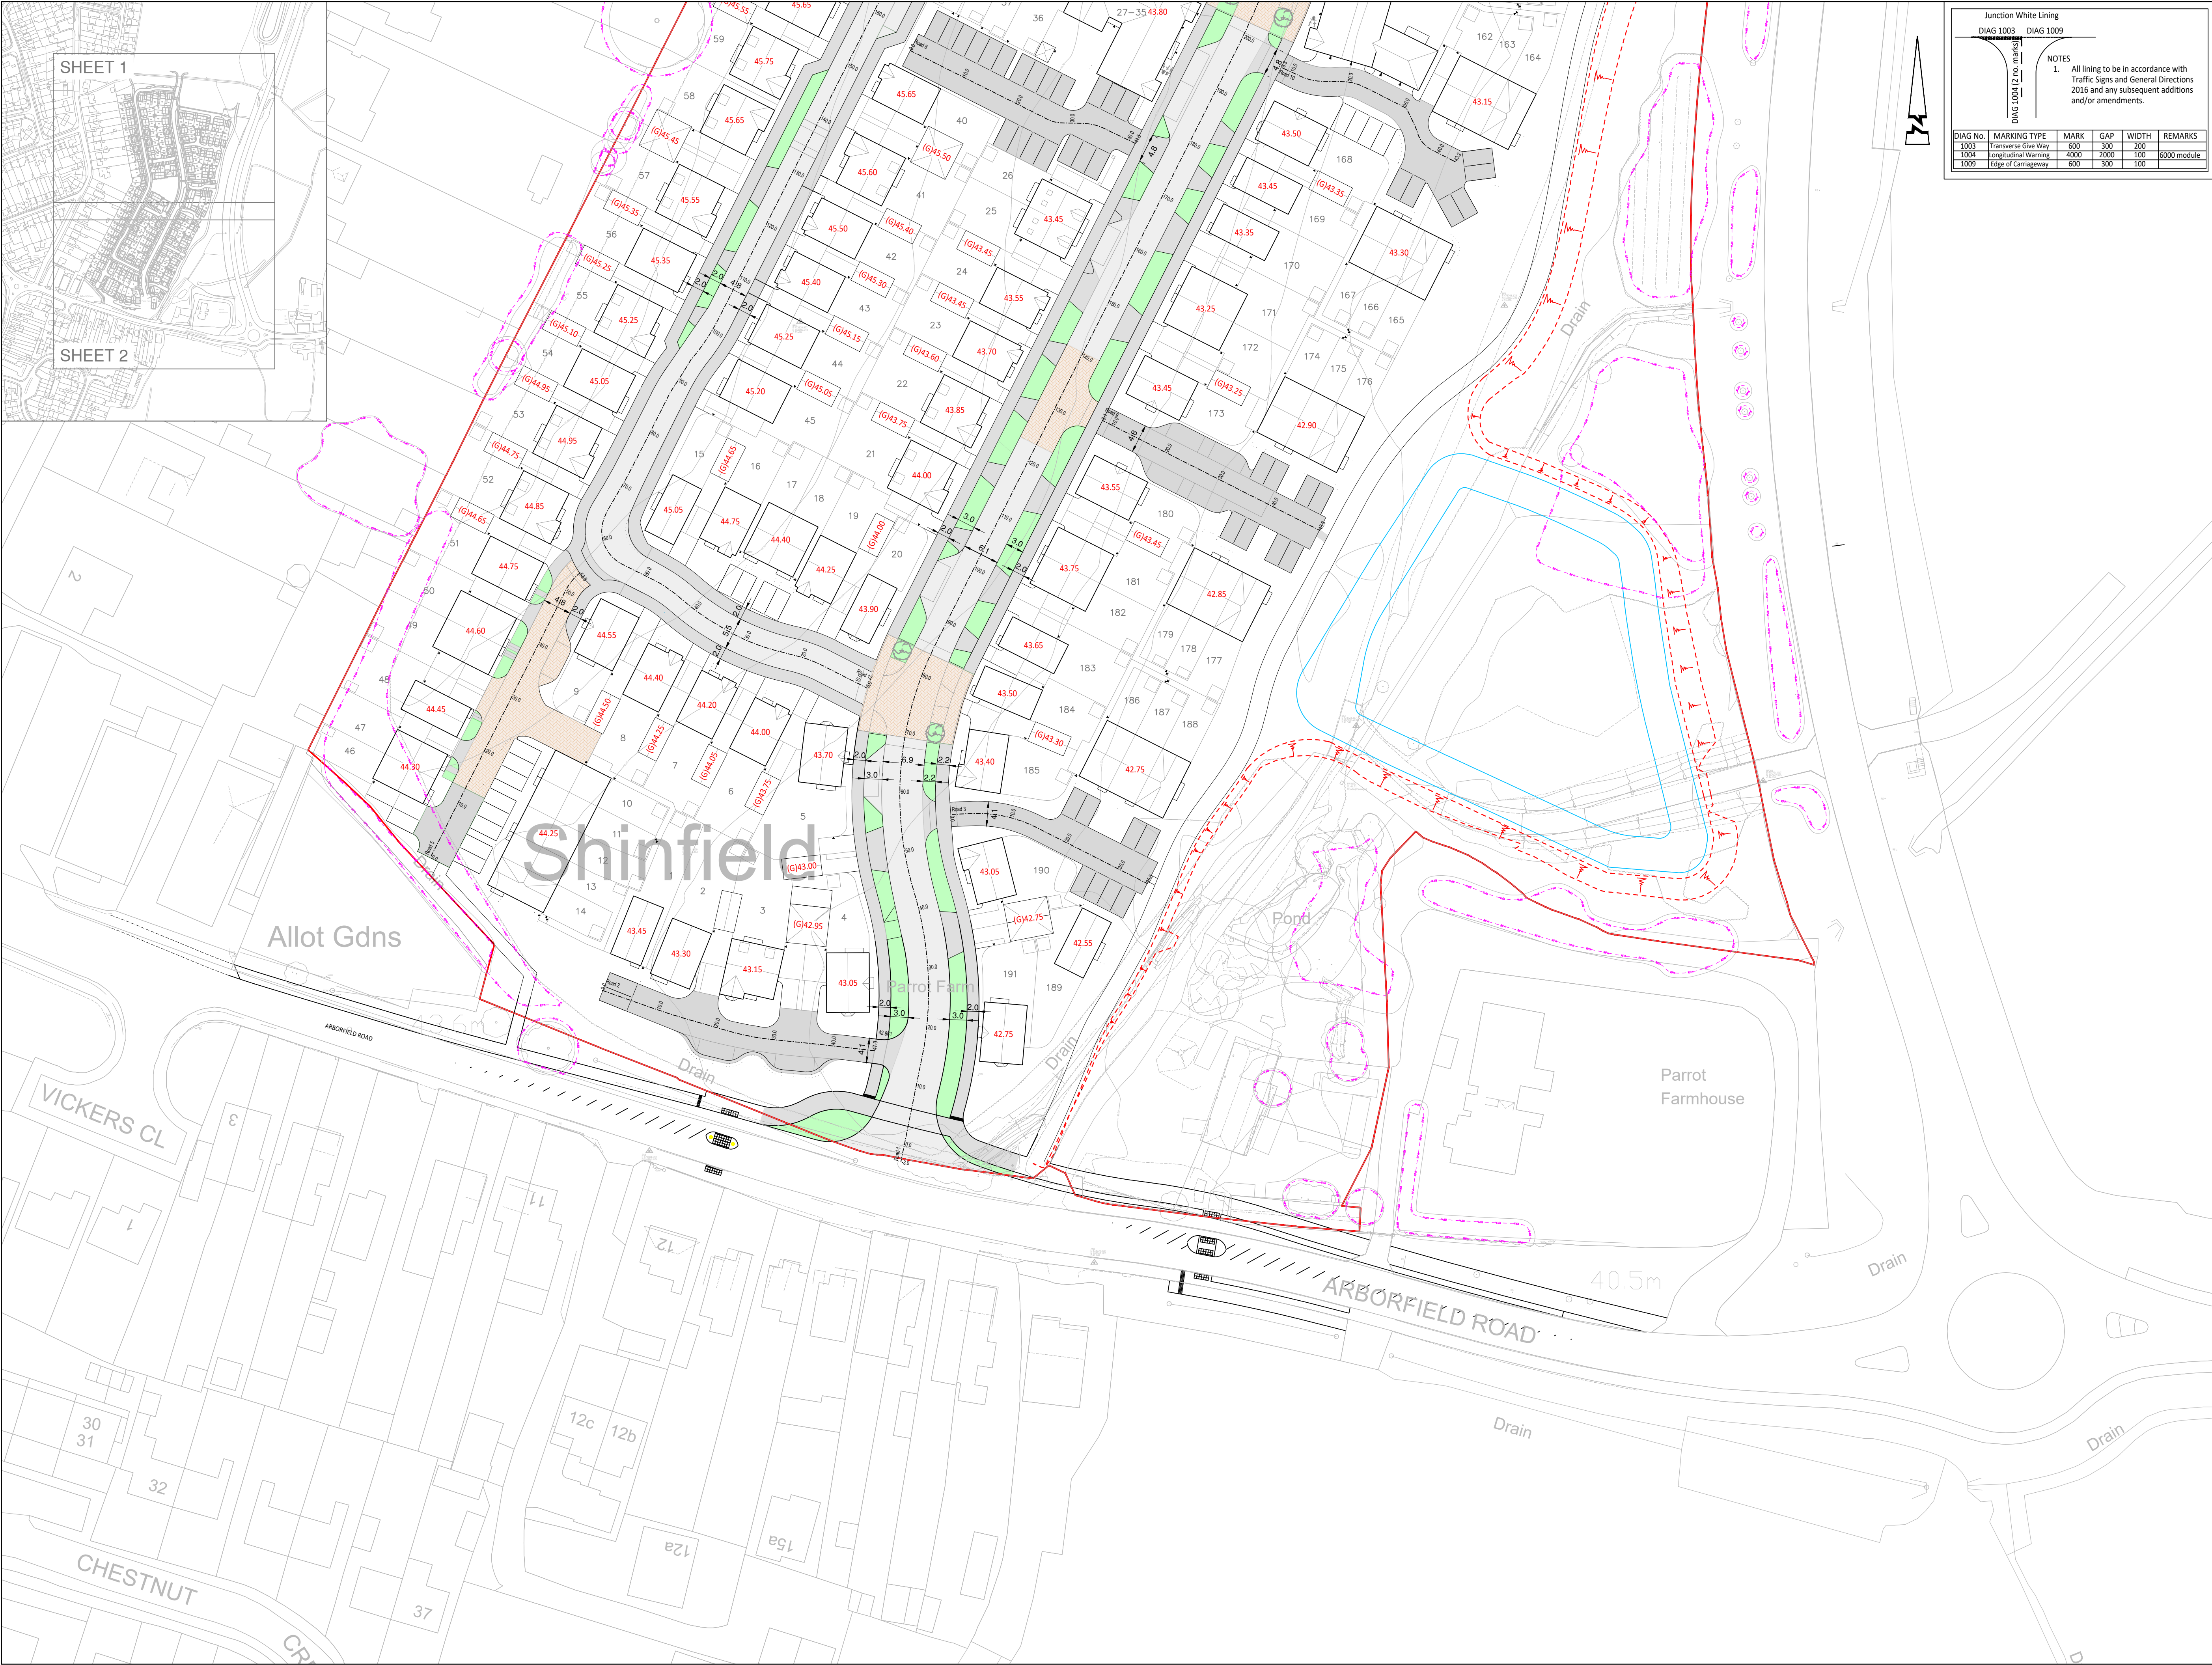

Junction White Lining
DIAG 1003 DIAG 1009

DIAG No.

MARKING TYPE

MARK

GAP

WIDTH

REMARKS

1003

Transverse Give Way

600

300

200

1004

Longitudinal Warning

4000

2000

100

6000 module

1009

Edge of Carriageway

600

300

100

NOTES

1. All lining to be in accordance with Traffic Signs and General Directions 2016 and any subsequent additions and/or amendments.

© ABLE LETCHFORD PARTNERSHIP LTD.
This drawing should not be reproduced without consent.

GENERAL ARRANGEMENT NOTES:
1. Do not scale.
2. Refer to all other Project Drawings and supporting notes.

KEY

Application boundary

Proposed finished floor level

Proposed garage slab level

Root protection area

Road chalcage and marker

Embankment typically 1in3, no steeper than 1in2

F	02.26	Updated to suit latest site layout	RP	DS
E	02.25	Updated to suit latest site layout	LC	DS
D	08.24	Updated contour design & vis-plays to suit latest site layout	LC	DS
C	08.24	Updated Layout	TC	EP
B	07.24	Split Amendments	LC	DS
A	06.24	First Issue	LC	DS
Rev	Date	Description	Drawn	Checked

Abley Letchford

www.ableyletchford.co.uk

Client

BELLWAY HOMES

Project

LAND NORTH OF ARBORFIELD ROAD, SHINFIELD

Title

FULL APPLICATION GENERAL ARRANGEMENT SHEET 2

Status

Scale

1:500 @ A1

Date

JUNE 2024

Drawn

LC

Checked

DS

Drawing No.

HD008-FA-102

Revision

F