


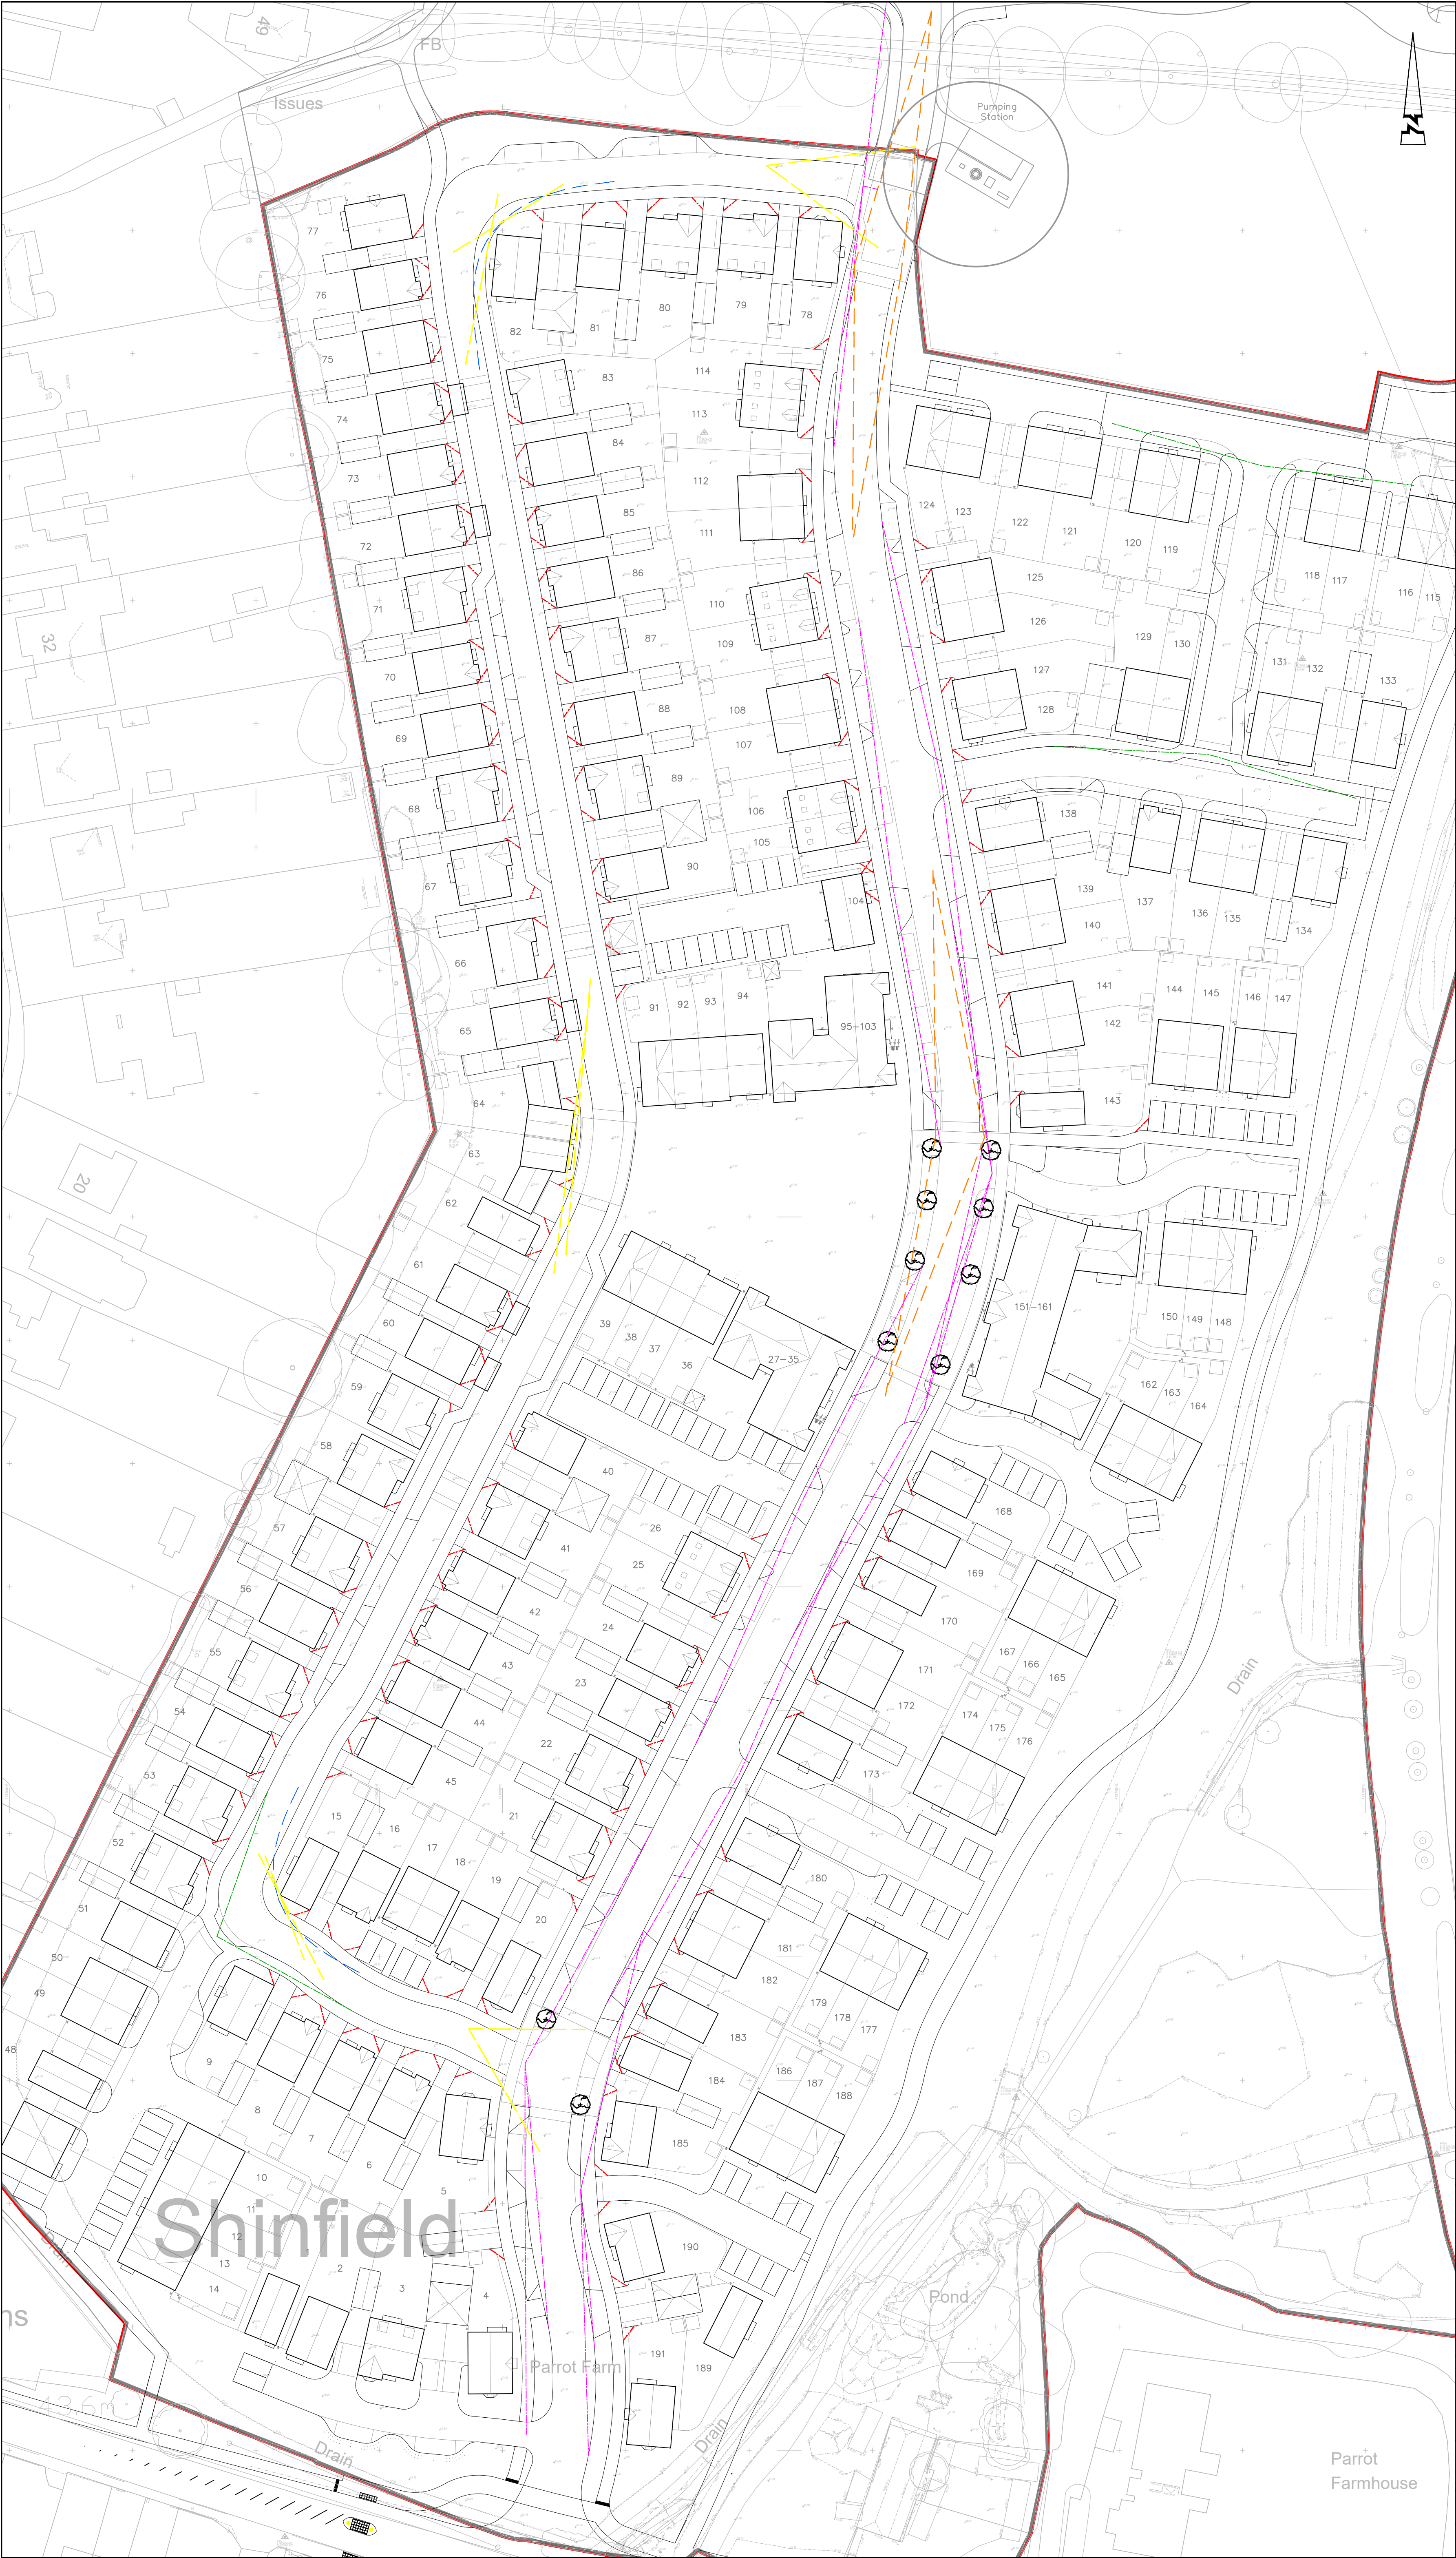

© ABLE LETCHFORD PARTNERSHIP LTD.
This drawing should not be reproduced without consent.

GENERAL NOTES:
1. Do not scale.
2. Refer to all other Project Drawings and supporting notes.

KEY

- Application boundary
- 30mph Junction visibility splay (2.4 x 43m)
- 20mph Junction visibility splay (2.4 x 25m)
- 15 mph forward visibility splay (17m on Speed reduction bend)
- Pedestrian Crossing Visibility Splay (0.9 x 43m)
- Pedestrian Visibility Splay (2.0 x 2.0m)
- Intervisibility

0 5 10 15 20 25m
Scale 1:500

B	02.26	Updated to suit latest site layout	RP	DS
A	03.25	First Issue	LC	DS
Rev	Date	Description	Drawn	Checked

www.ableyletchford.co.uk

Client			
BELLWAY HOMES			
Project LAND NORTH OF ARBORFIELD ROAD, SHINFIELD			
Title FULL APPLICATION VISIBILITY SPLAYS			
Status			
Scale 1:500 @ A1	Date MAR 2025	Drawn LC	Checked DS
Drawing No. HD008-FA-111			Revision B