


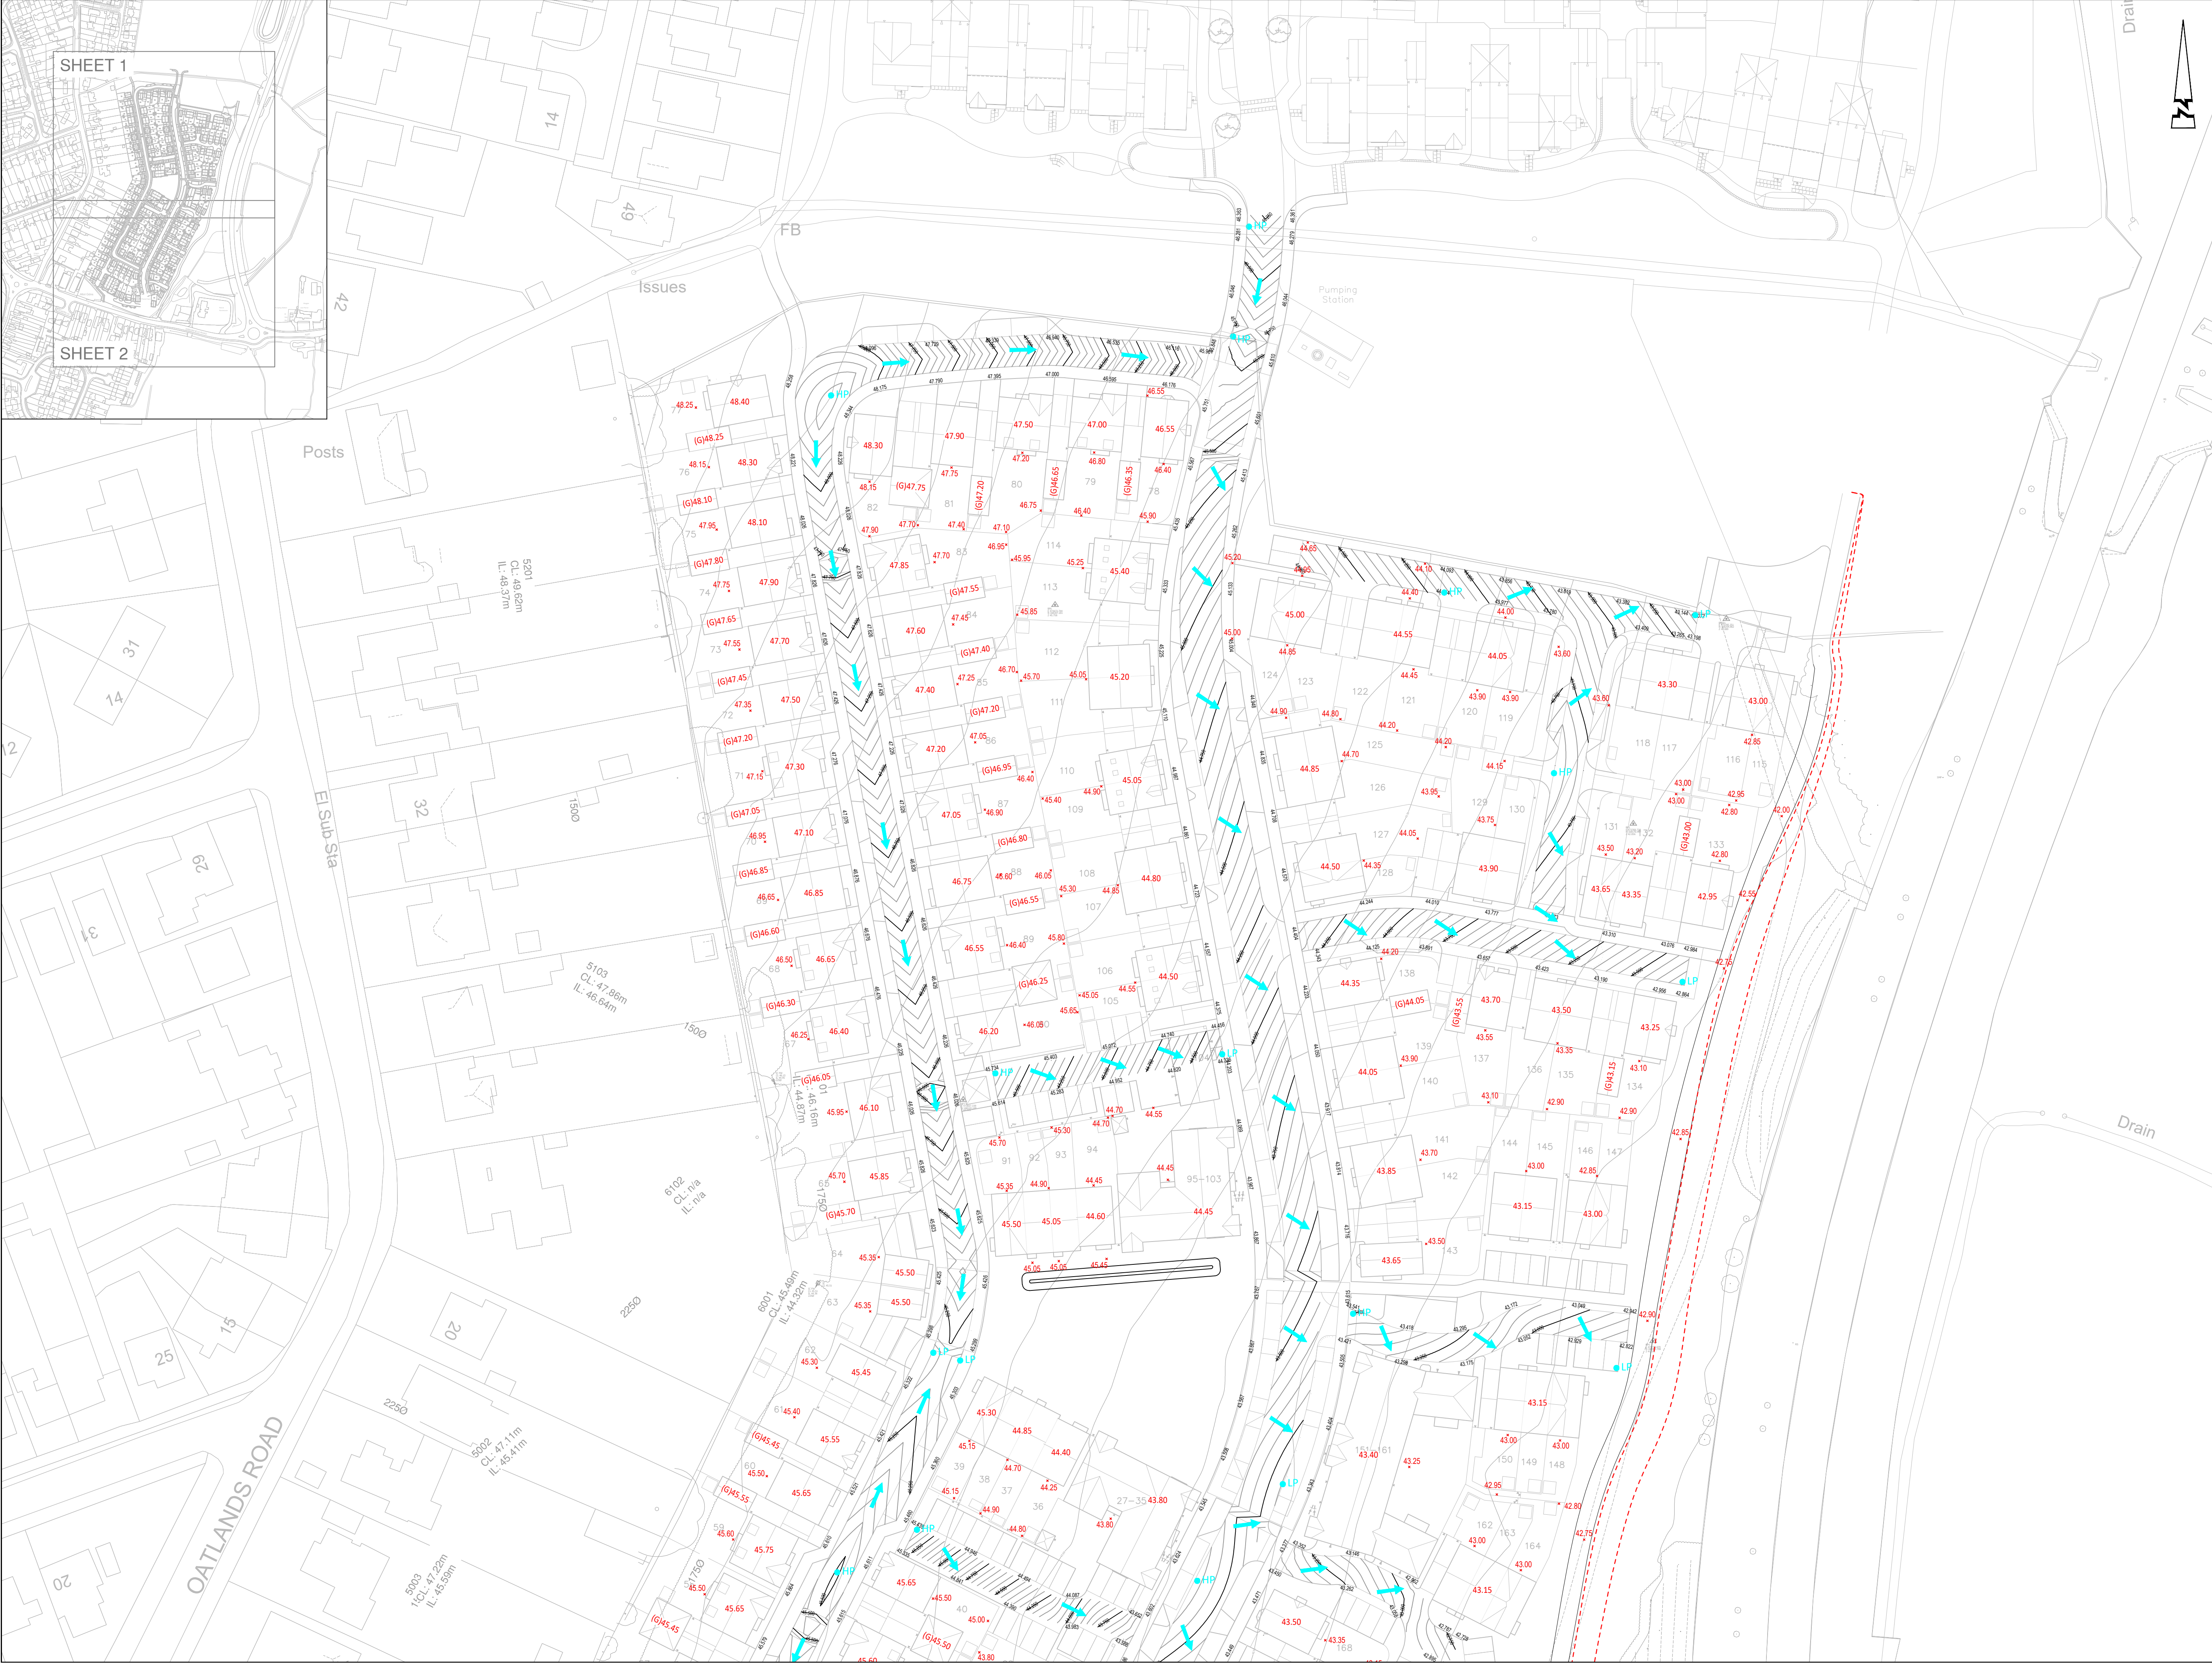

© ABLEY LETCHFORD PARTNERSHIP LTD.
This drawing should not be reproduced without consent.

KEY

- Proposed Highway Contours
- Exceedance Flow Route Arrow
- HP Exceedance Flow Route High Point
- LP Exceedance Flow Route Low Point
- 42.50 Proposed finished Floor Level
- (G)42.50 Proposed Garage Slab Level
- +70.13 Proposed External Level
- 42.838 Back of Footway

0 5 10 15 20 25m
Scale 1:500

C	02.26	Updated to suit latest site layout and engineering Xref updated	RP	DS
B	02.25	Updated to suit latest site layout	LC	DS
A	11.24	First Issue	TC	KLW
Rev	Date	Description	Drawn	Checked

www.ableyletchford.co.uk

Client

BELLWAY HOMES

Project

LAND NORTH OF ARBORFIELD ROAD, SHINFIELD

Title

FULL APPLICATION EXCEEDANCE PLAN SHEET 1

Status

Scale	Date	Drawn	Checked
1:500 @ A1	NOV 2024	TC	KLW

Drawing No	Revision
HD008-FA-505	C