
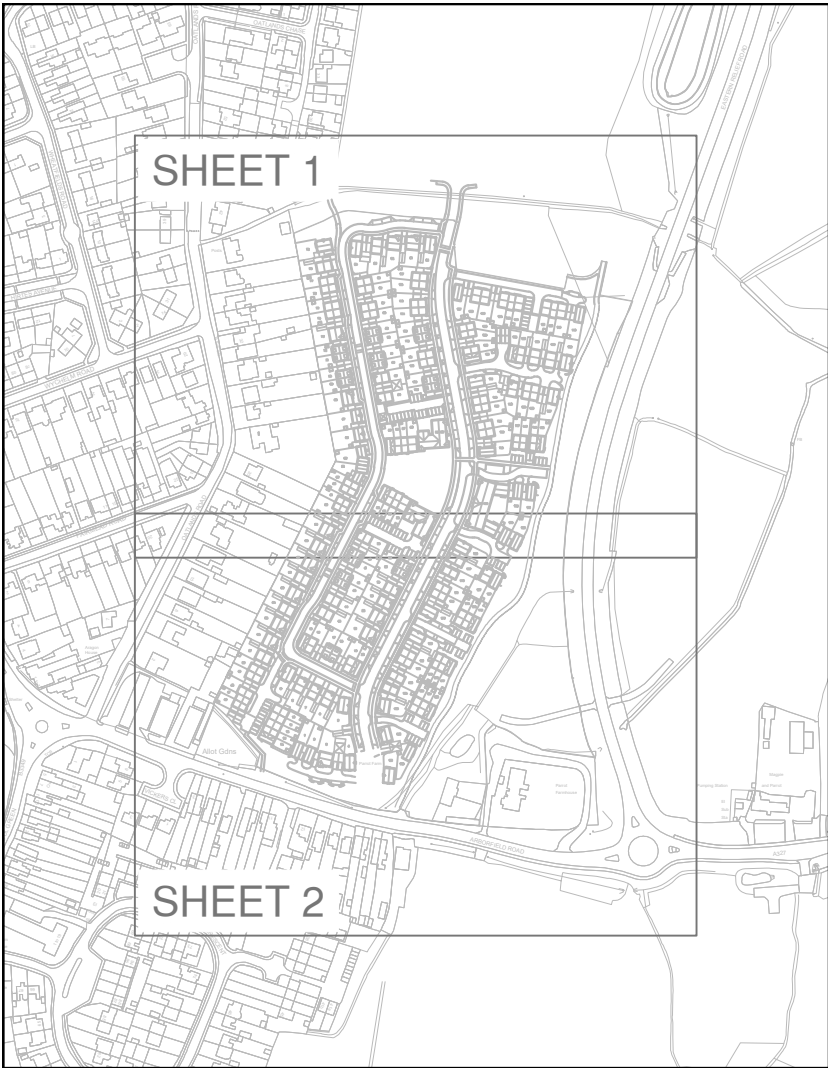


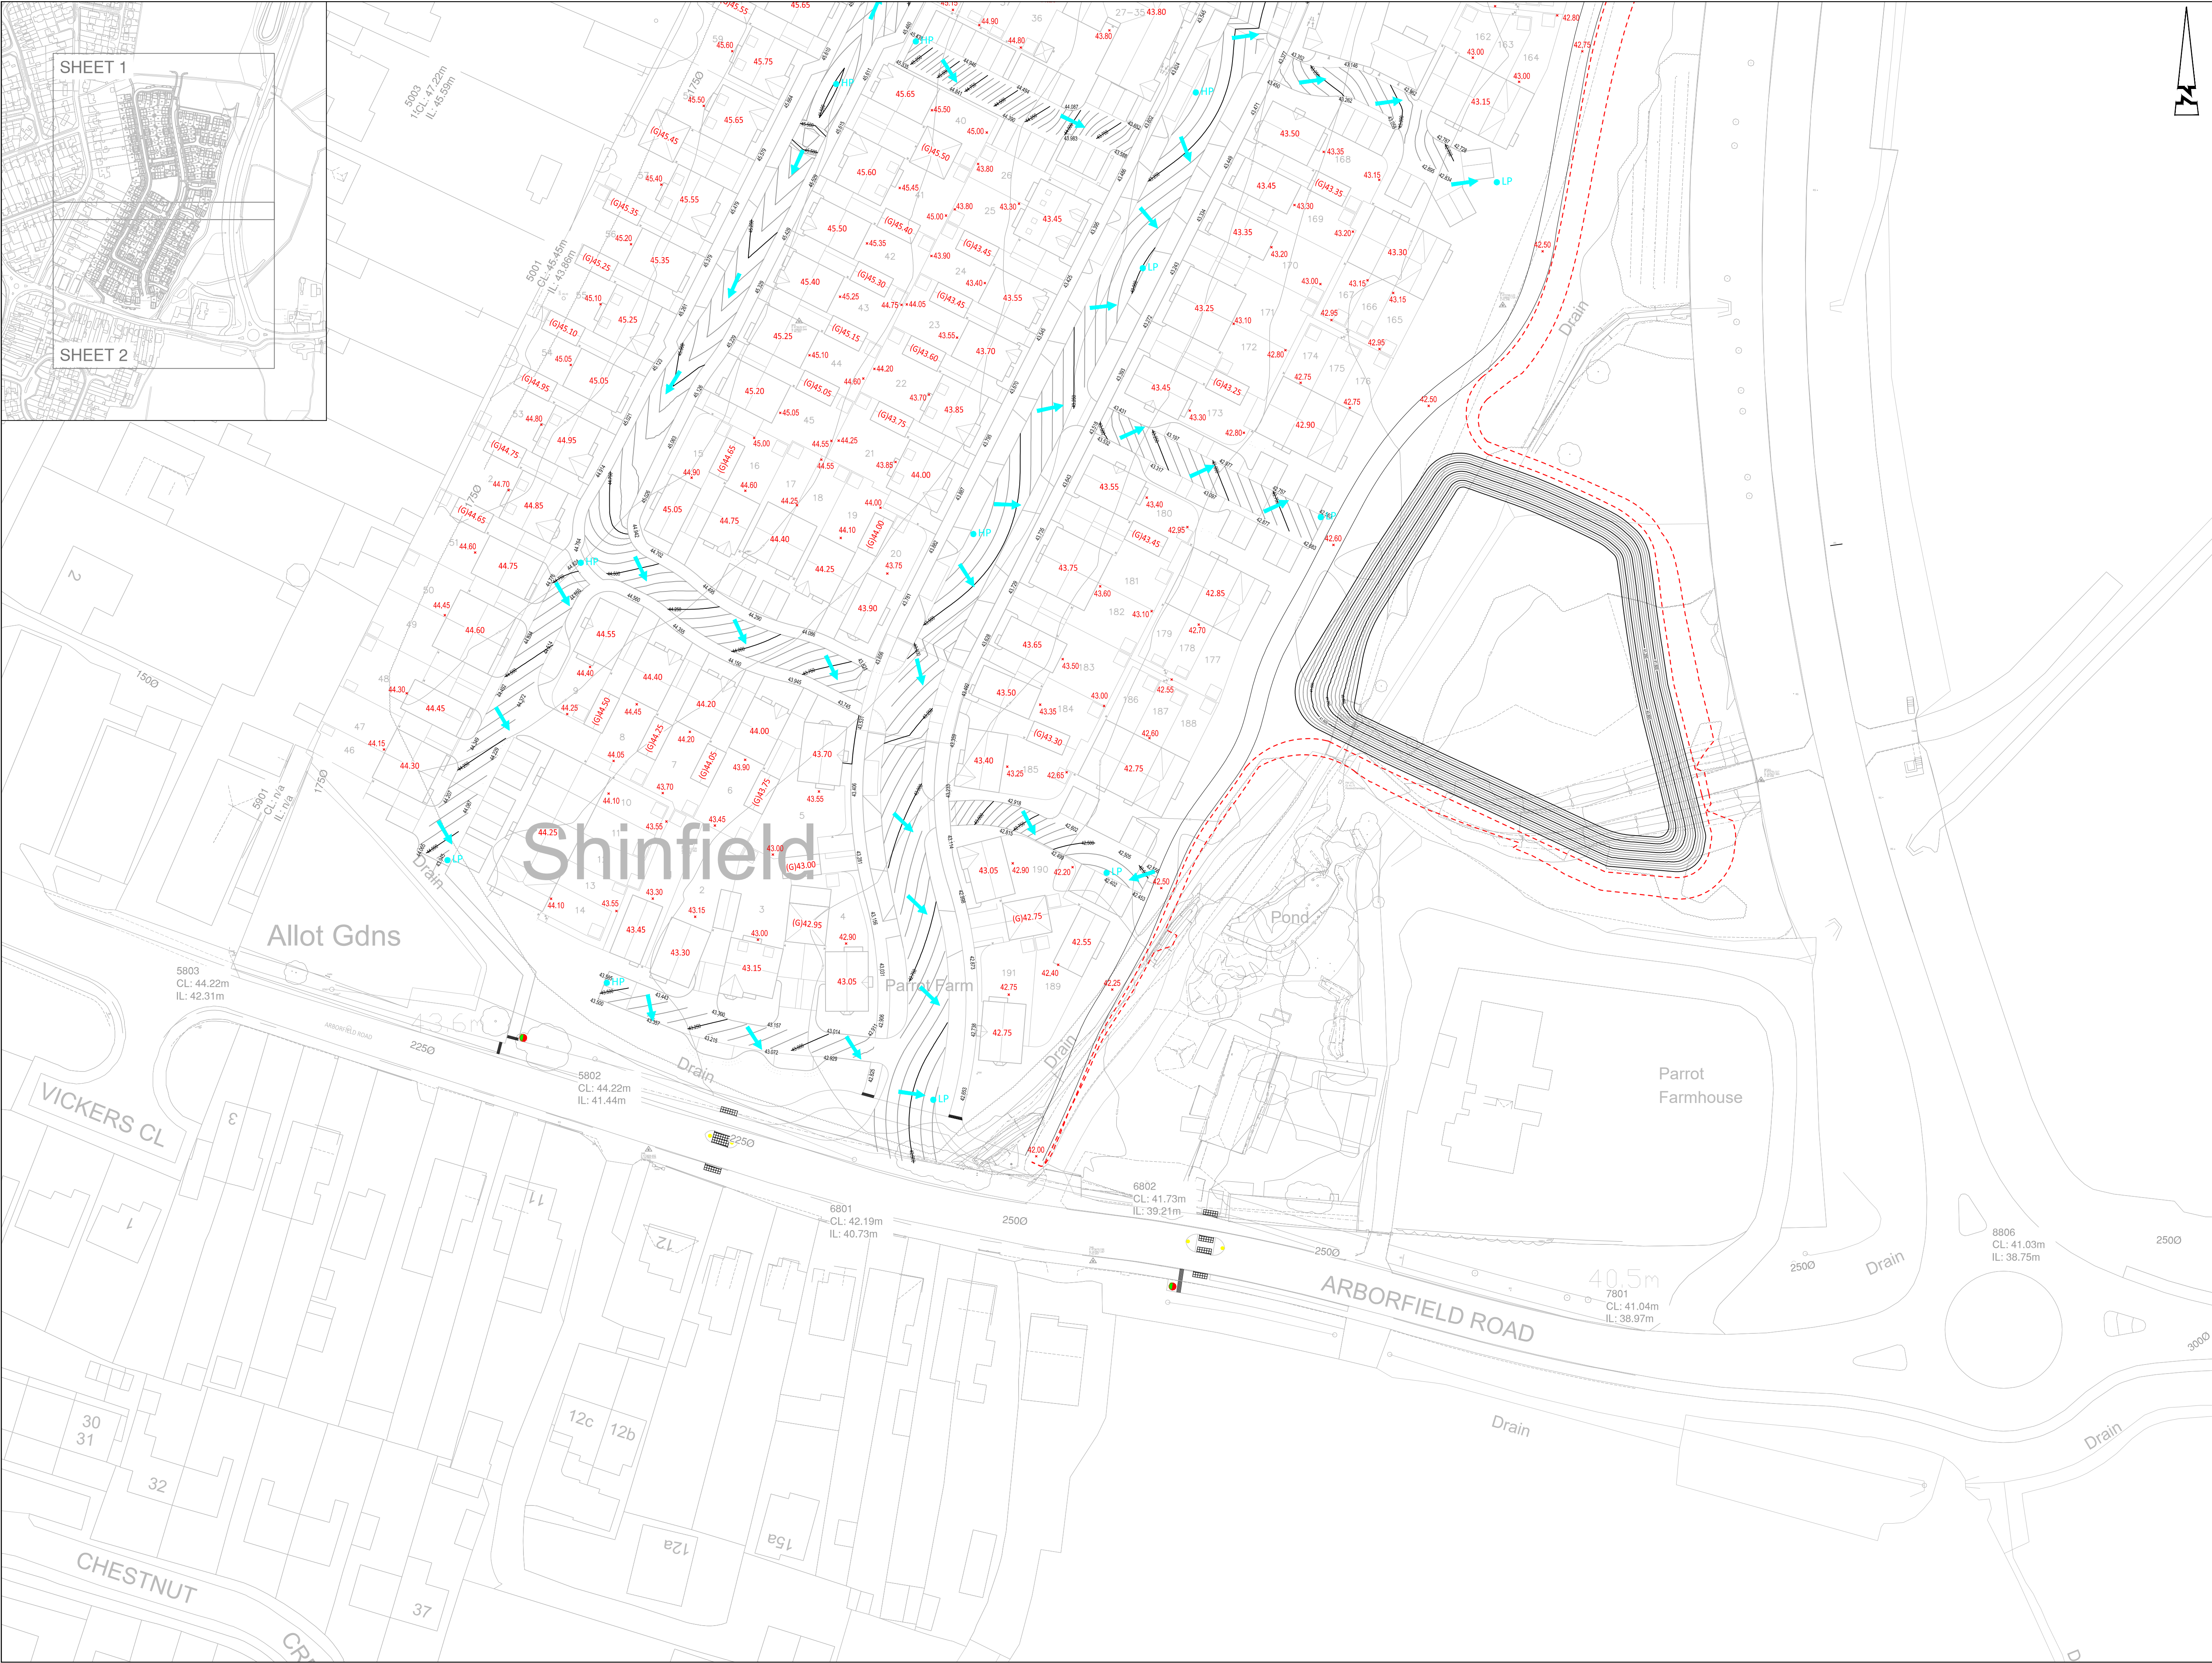

© ABLEY LETCHFORD PARTNERSHIP LTD.
This drawing should not be reproduced without consent.

KEY

- Proposed Highway Contours
- Exceedance Flow Route Arrow
- HP Exceedance Flow Route High Point
- LP Exceedance Flow Route Low Point
- Proposed finished Floor Level
- Proposed Garage Slab Level
- Proposed External Level
- Back of Footway

C	02.26	Updated to suit latest site layout and engineering Xref updated	RP	DS
B	02.25	Updated to suit latest site layout	LC	DS
A	11.24	First Issue	LC	KLW
Rev	Date	Description	Drawn	Checked

www.ableyletchford.co.uk

Client

BELLWAY HOMES

Project

LAND NORTH OF ARBORFIELD ROAD, SHINFIELD

Title

FULL APPLICATION EXCEEDANCE PLAN SHEET 2

Status			
Scale	Date	Drawn	Checked
1:500 @ A1	NOV 2024	LC	DS
Drawing No			Revision
HD008-FA-506			C