

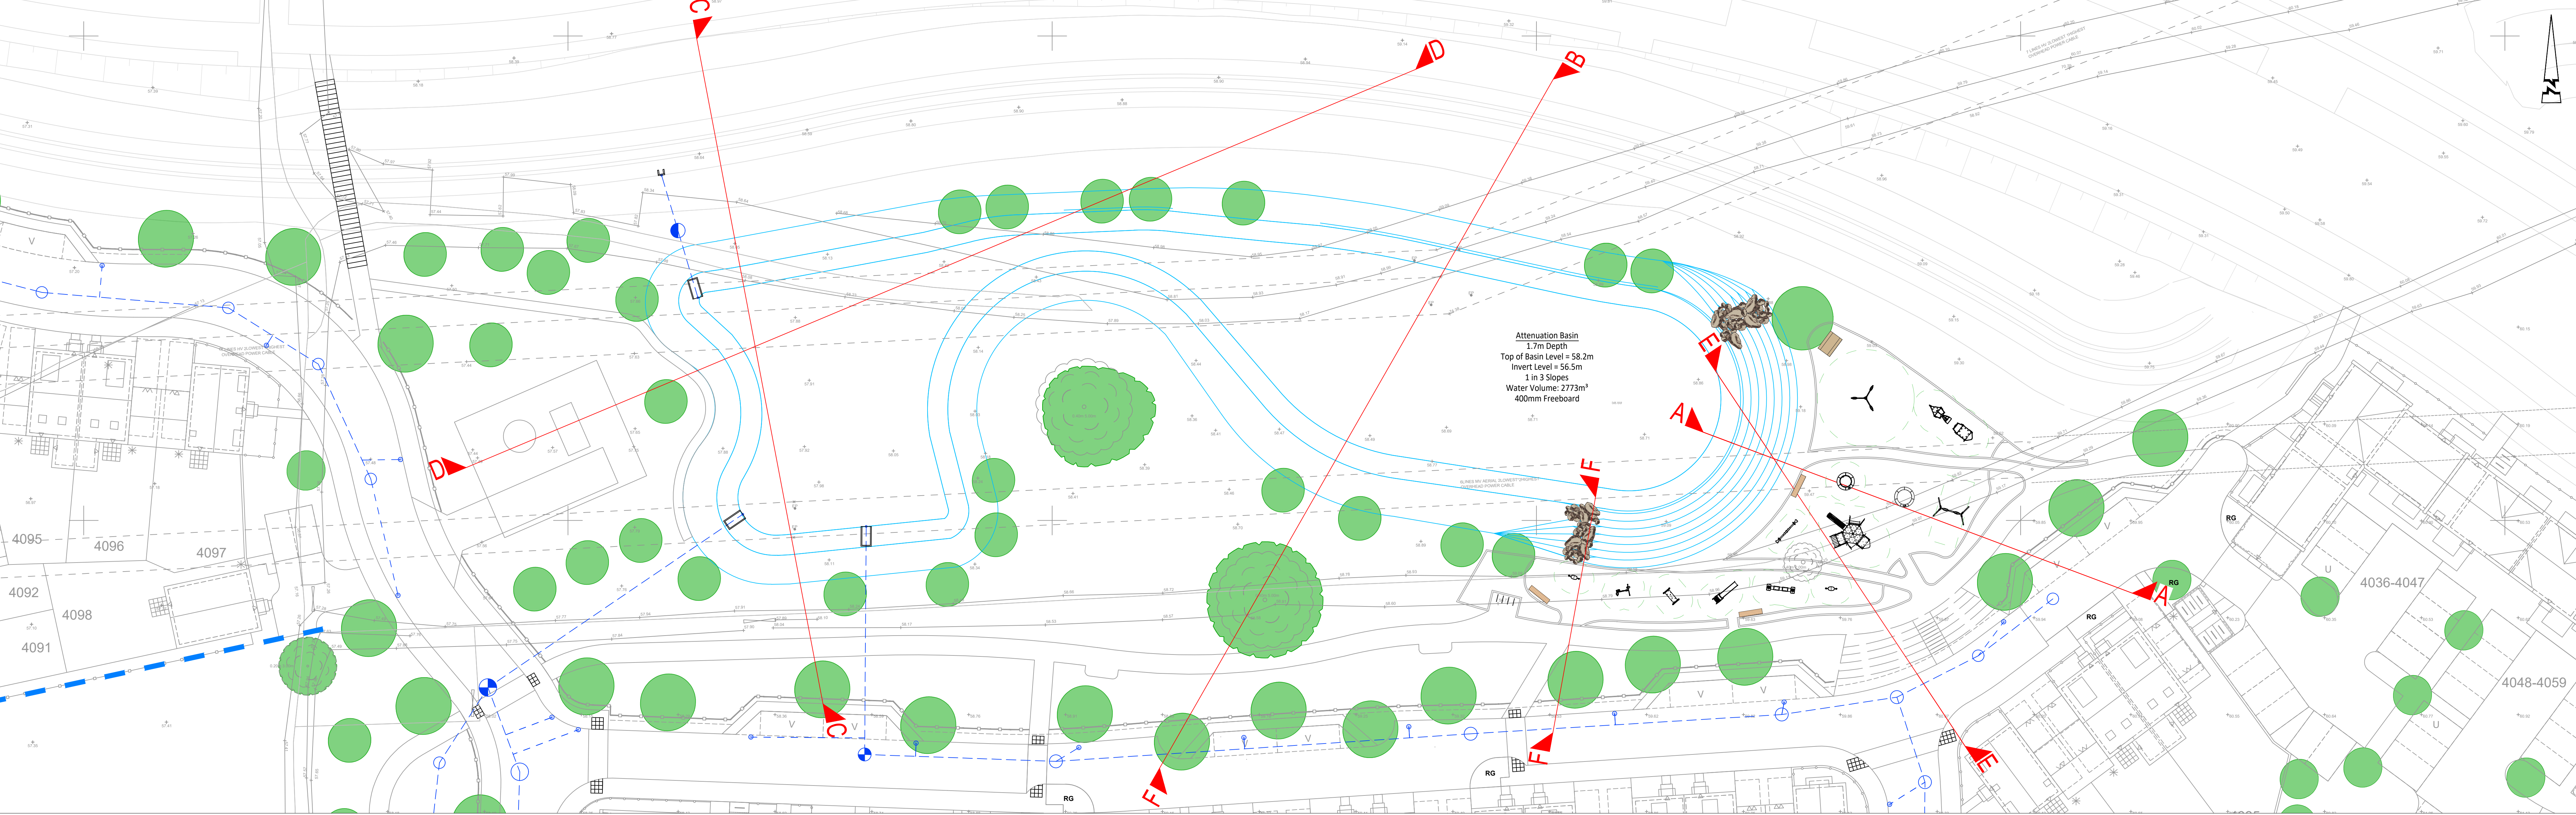
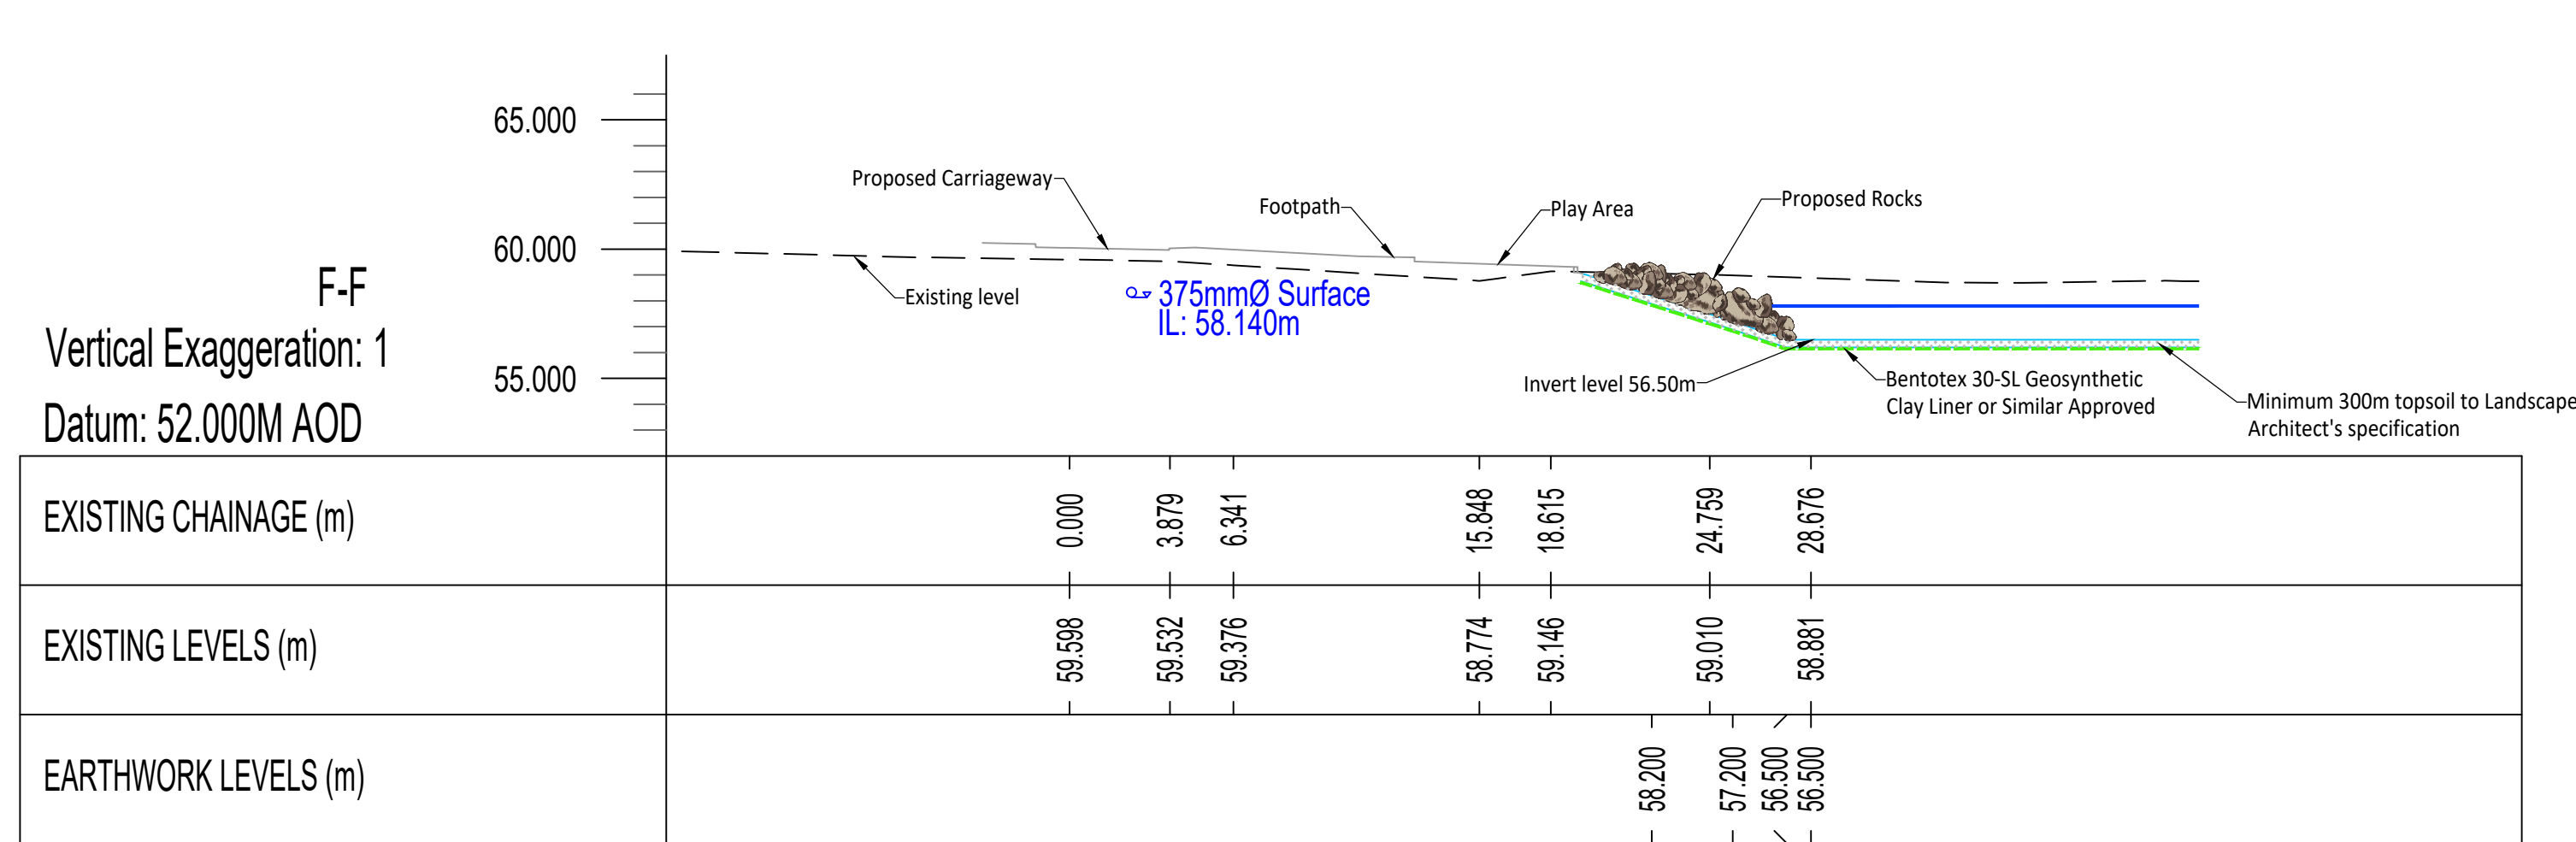
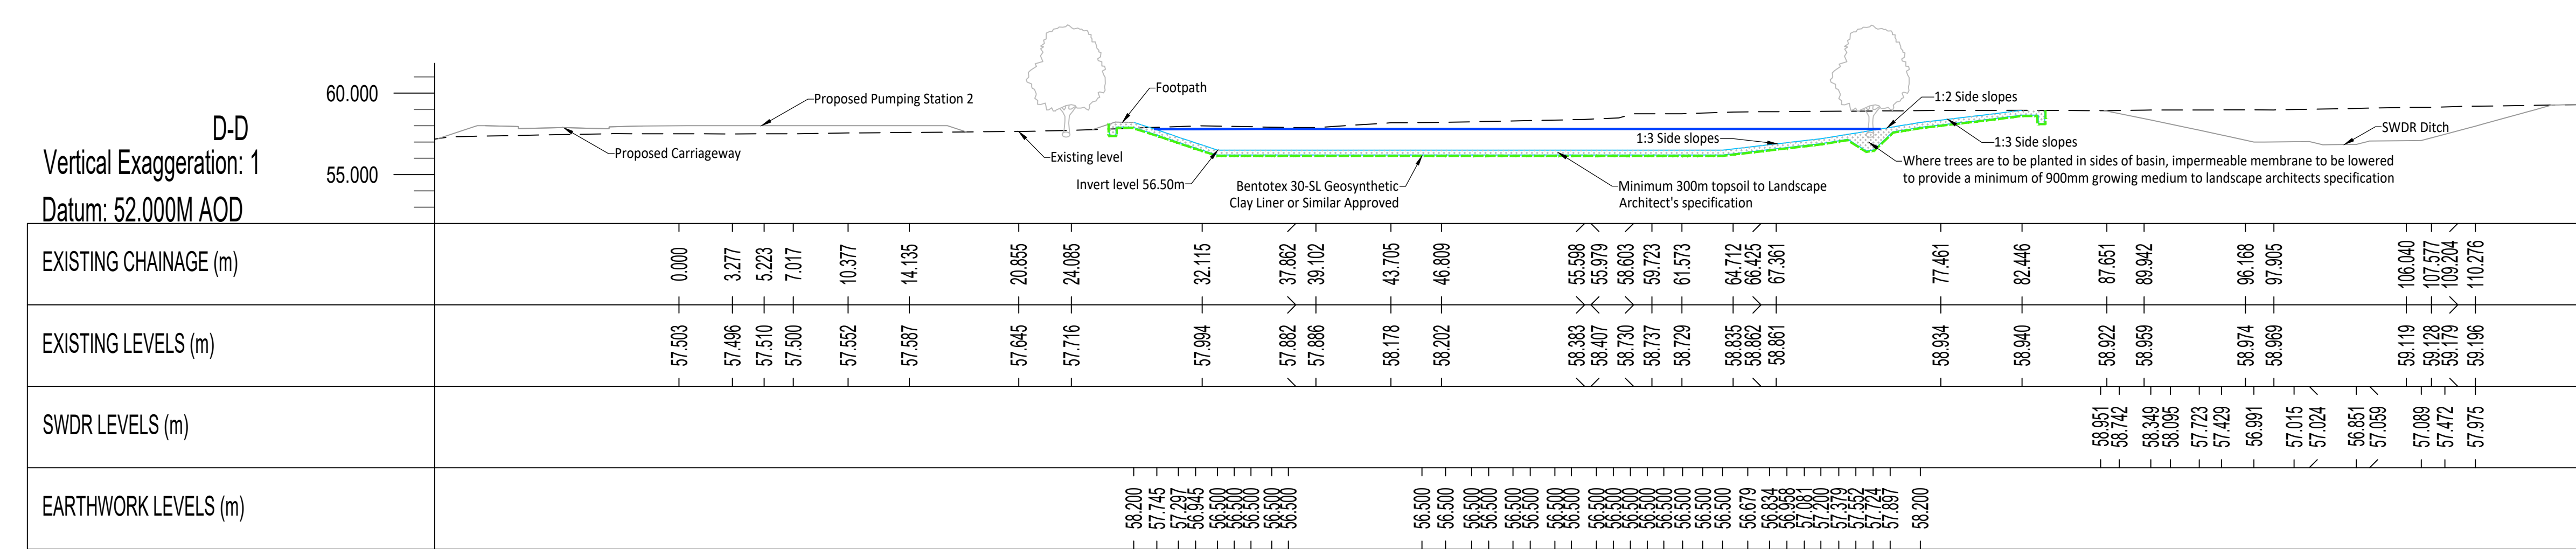
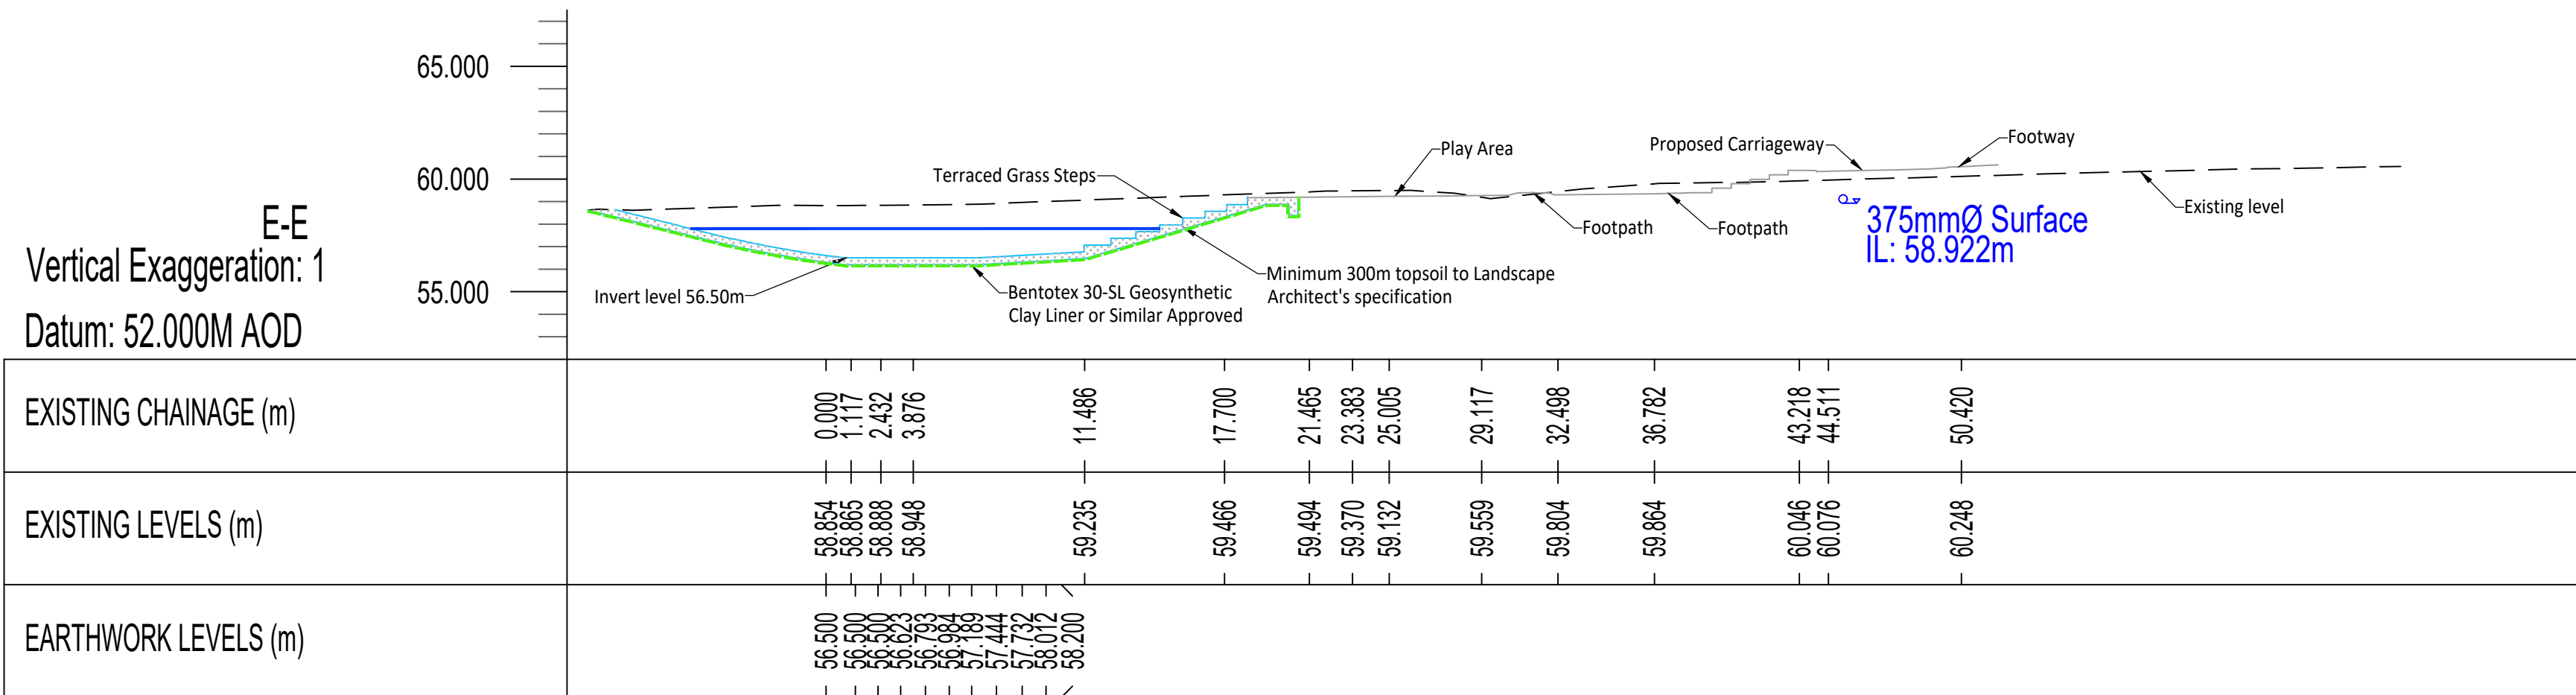
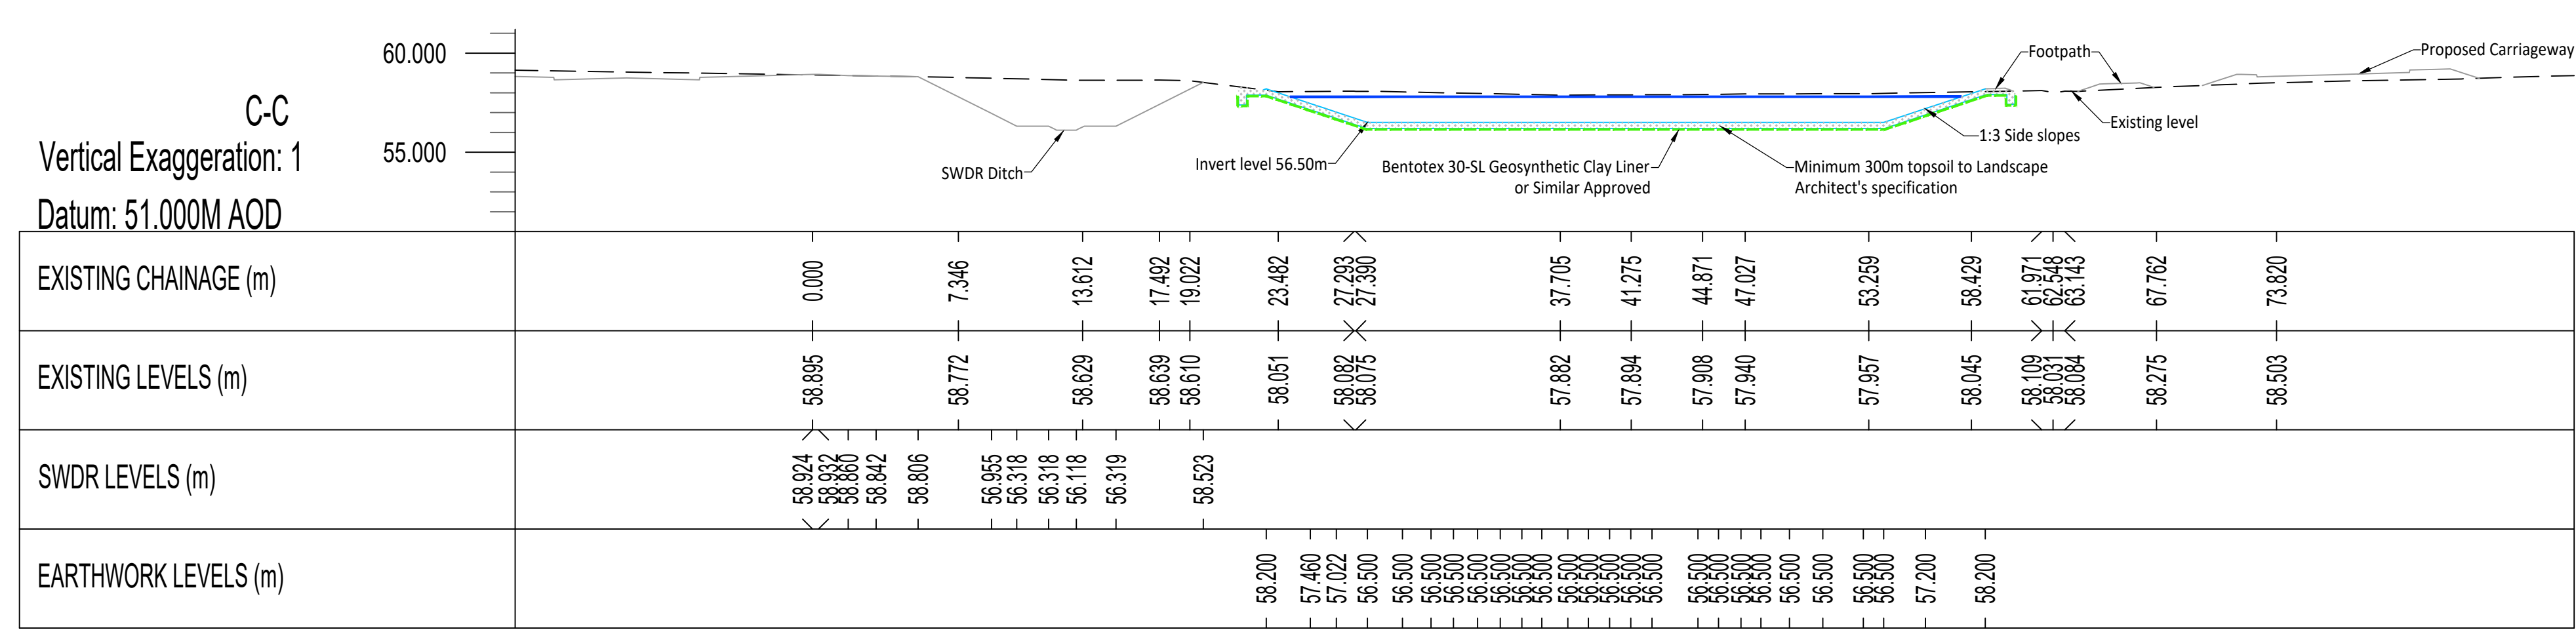


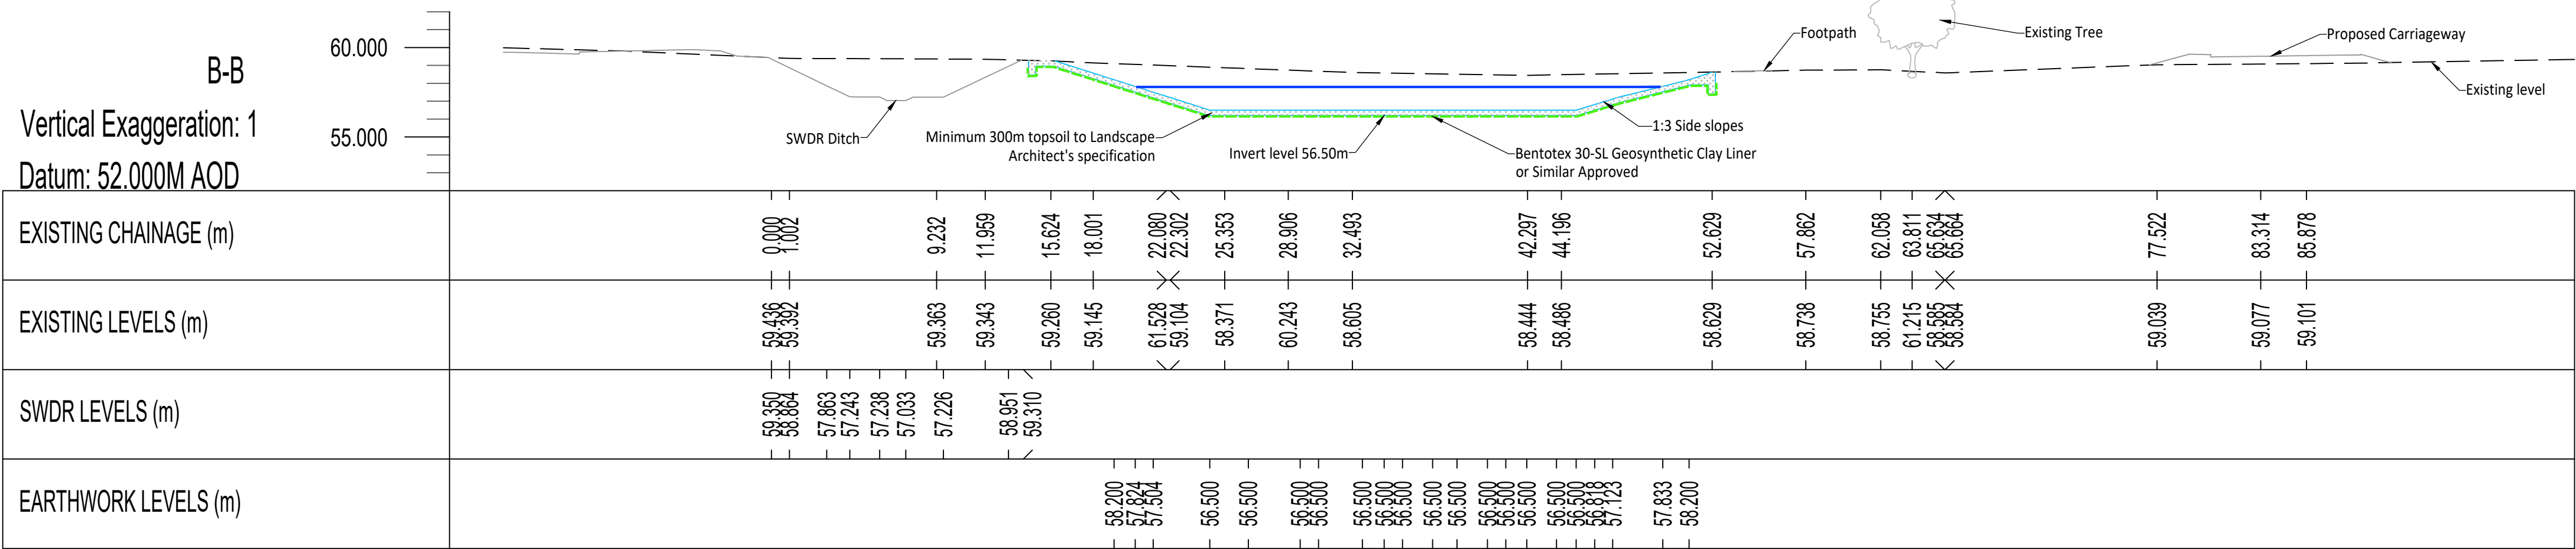

- © ABLEY LETCHFORD PARTNERSHIP LTD.
This drawing should not be reproduced without consent.
- GENERAL NOTES:
1. Do not scale.
 2. This drawing is to be read in conjunction with and checked against all other drawings, Engineering details, Specification and any structural, Geotechnical or other specialist document provided.
 3. The proposed works on this drawing could impact on existing services/stationary undertakers apparatus therefore the contractor should check the position of existing services on site prior to starting work.
 4. Any anomaly or contradiction between any of the above is to be reported to the Engineer.
- Key:
- Proposed adoptable sewer & M/R
 - Highway gully and 150mmØ connection
 - Proposed Control Manhole
 - Proposed Catchpit Manhole
 - Proposed H50C Headwall
 - Proposed French Drain
 - Proposed Headwall
 - Proposed Basin
 - Proposed Trees
- Sections Key:
- Existing Ground Levels
 - Proposed Centreline Profile
 - Basin Levels
 - Max Water Level

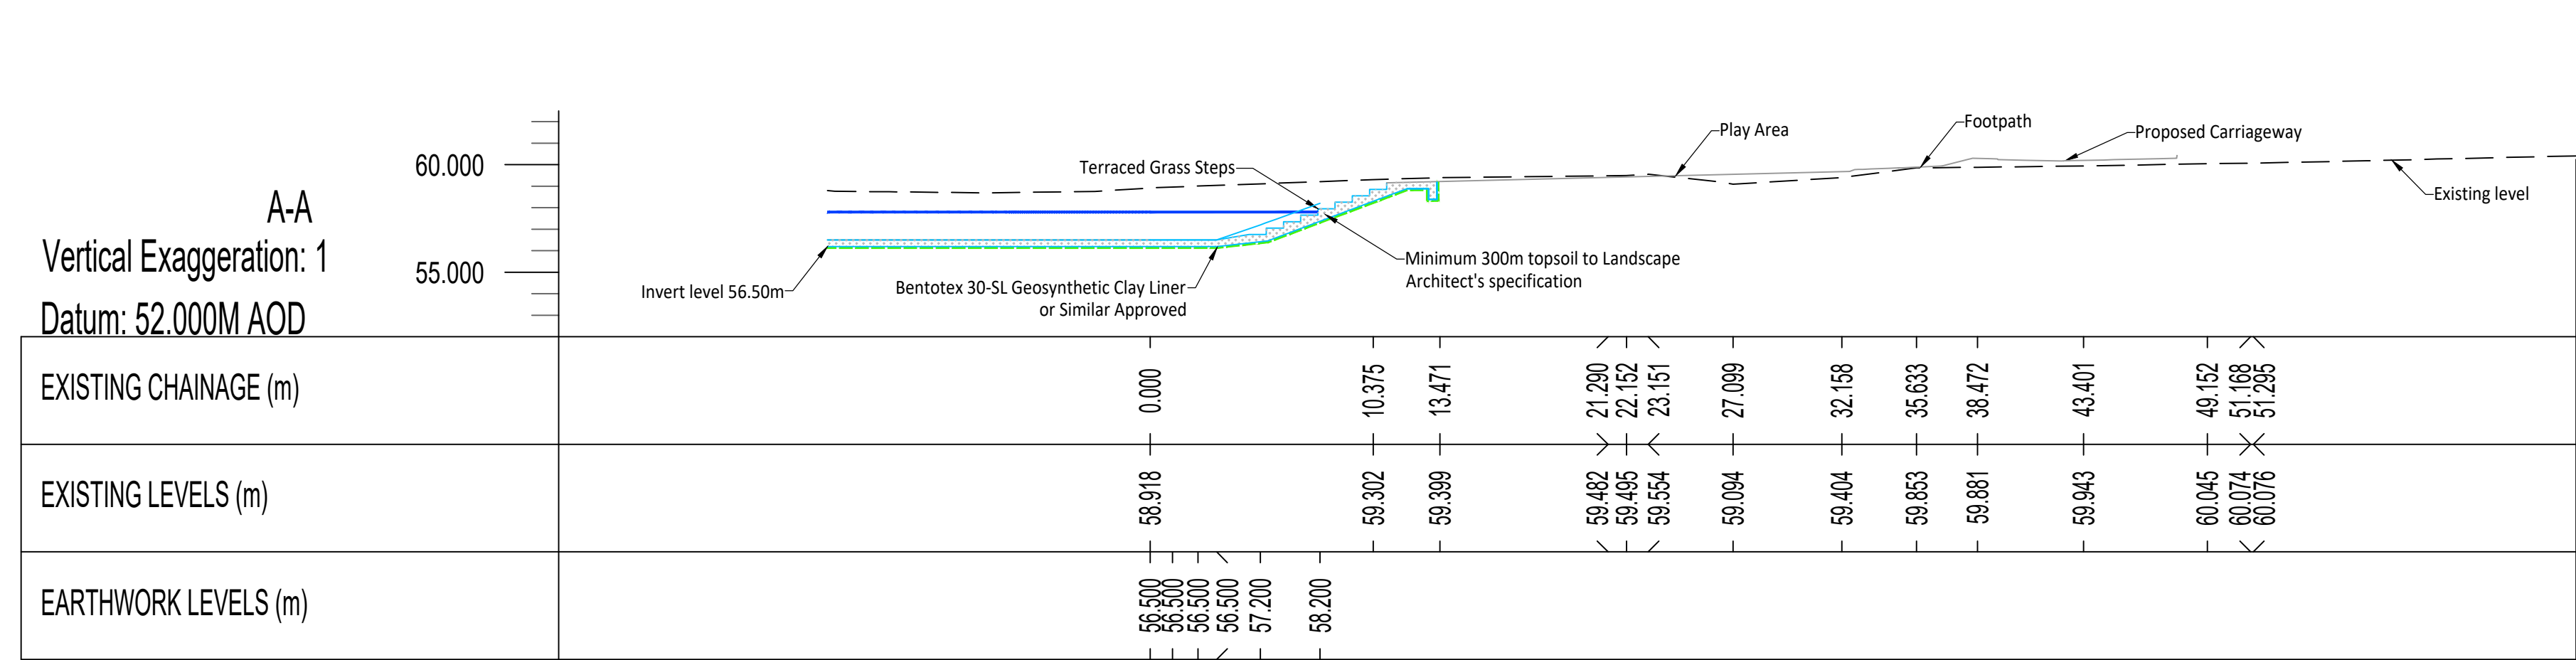

SUBJECT TO
TECHNICAL APPROVAL

Client: MILLER HOMES

Project: SOUTH WOKINGHAM SDL PHASE 2B R7 & R13 RESERVED MATTERS APPLICATION

Title: R13 BASIN CROSS SECTIONS

Scale: 1:250 @ A0

Date: DEC 2025

Drawn: AS

Checked: RF

Project: A389-R7&R13-RM-530

Page: C