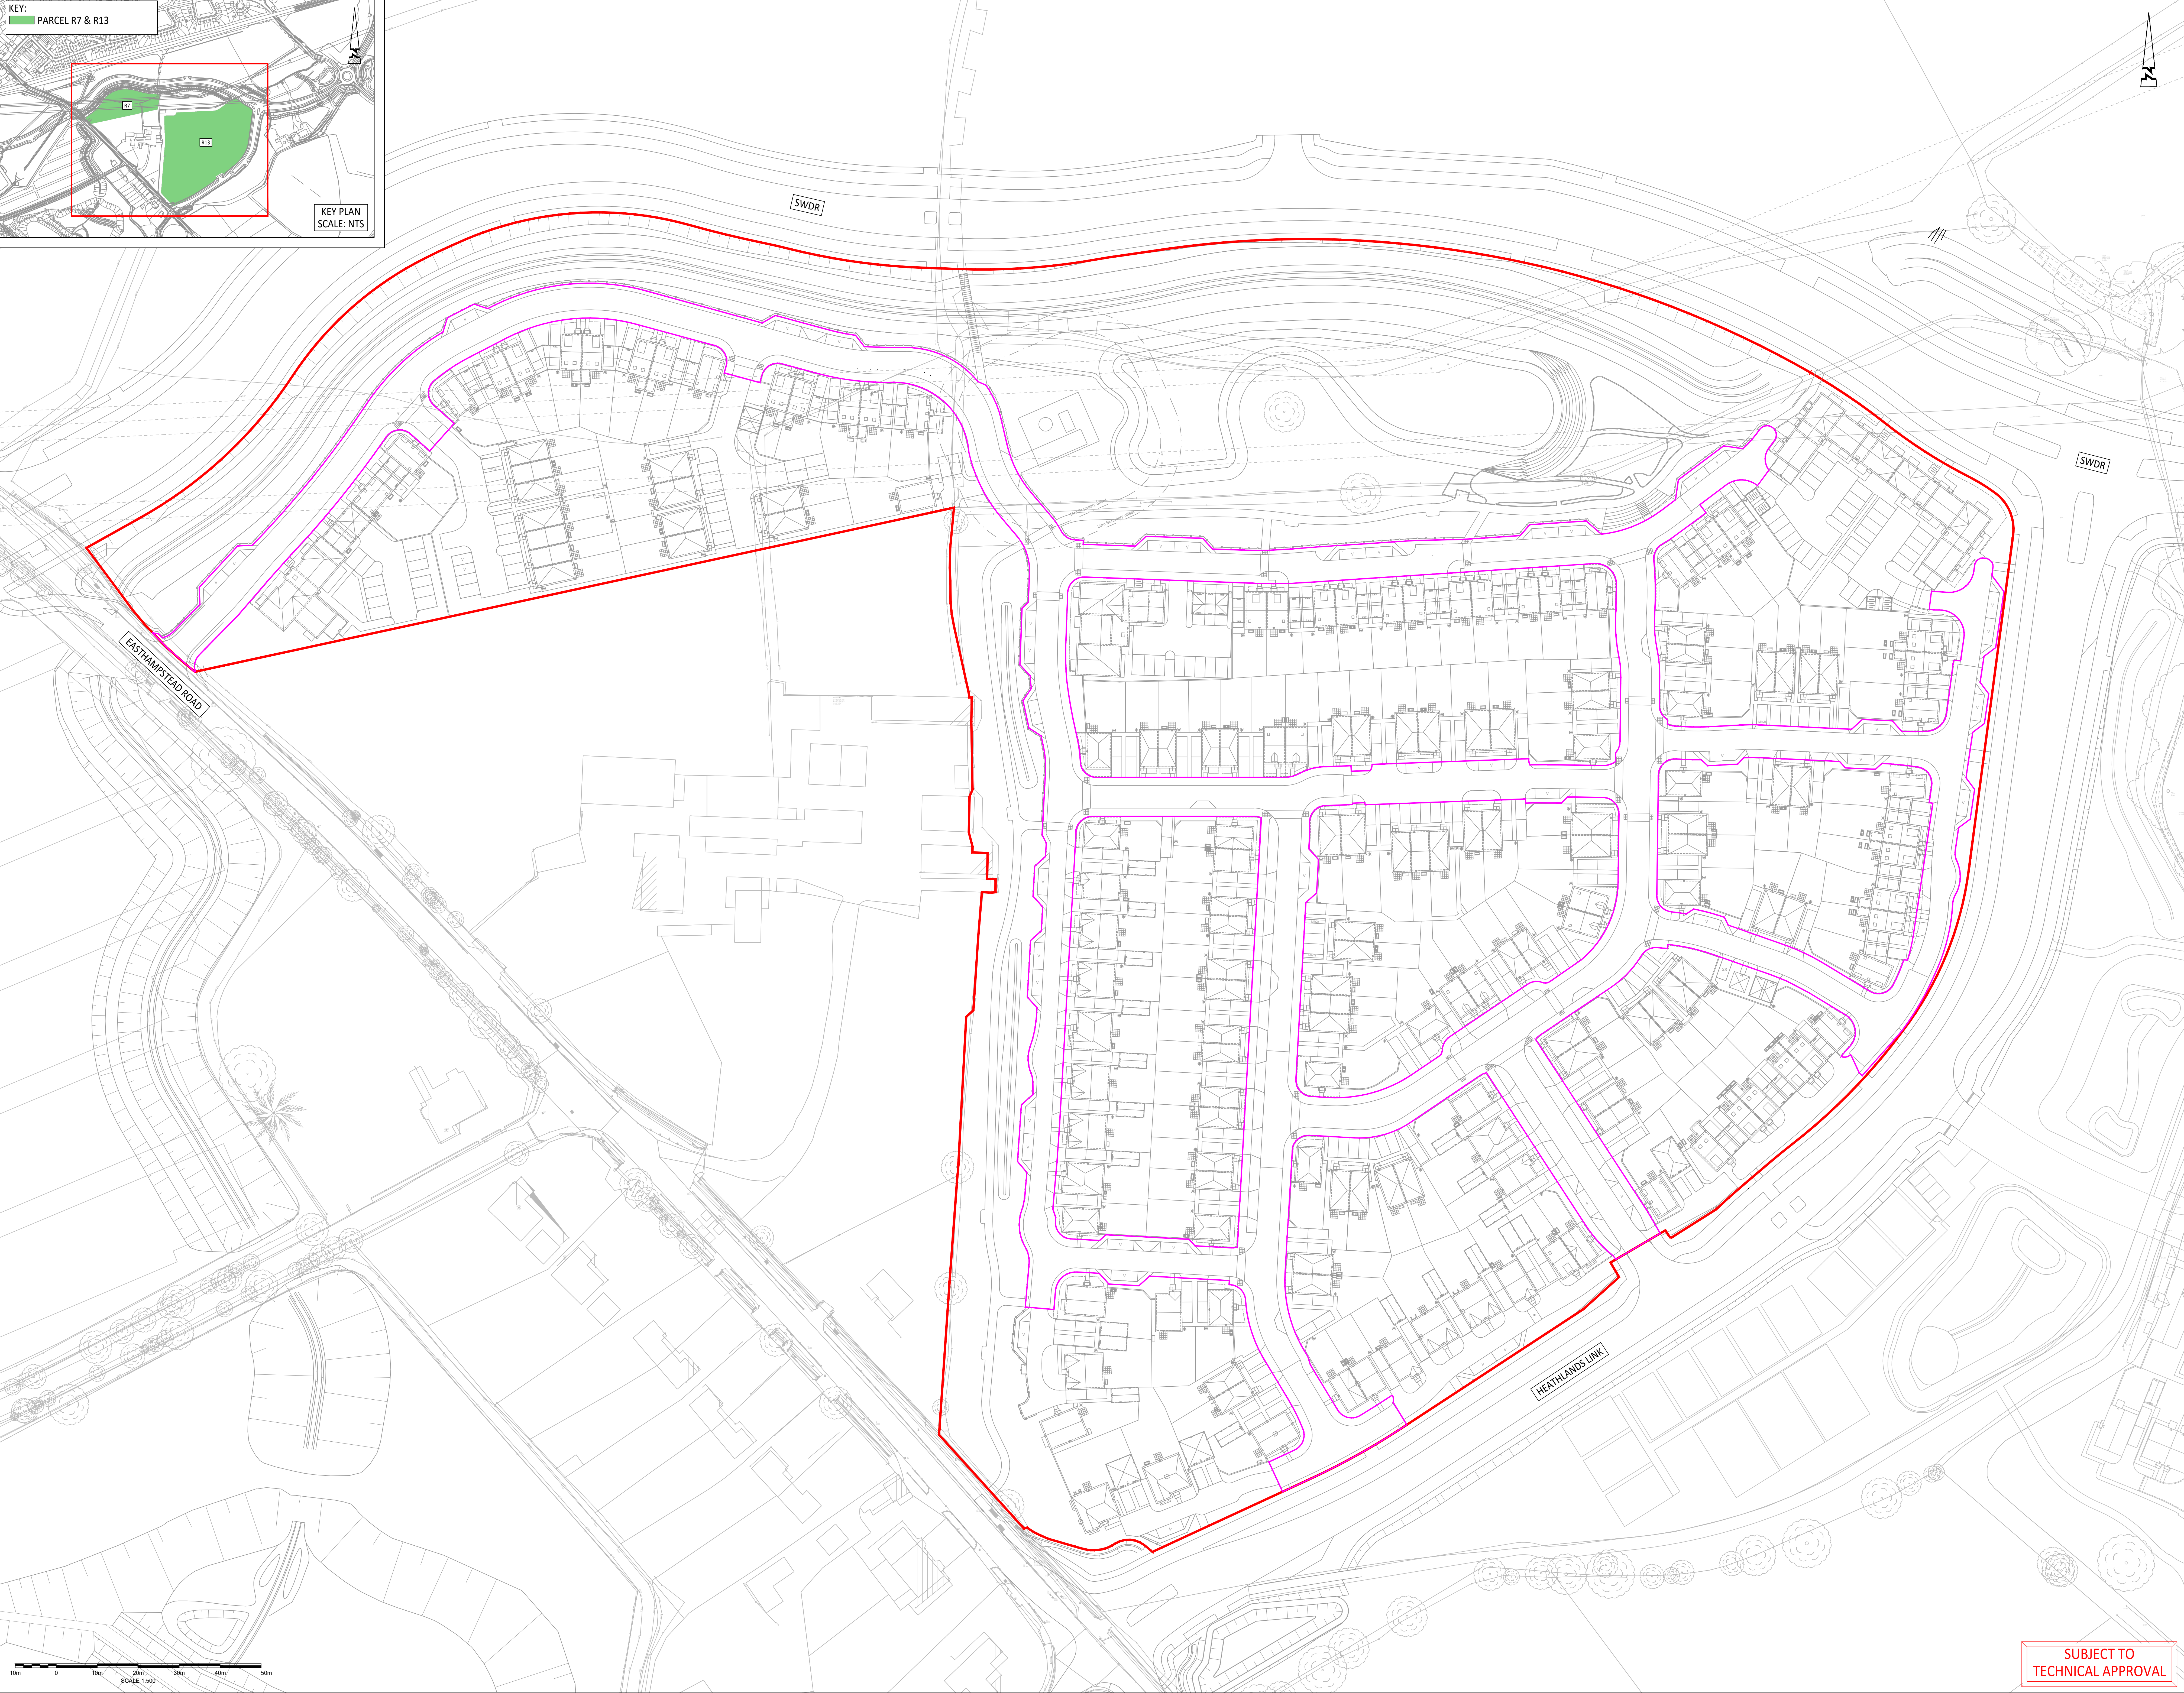
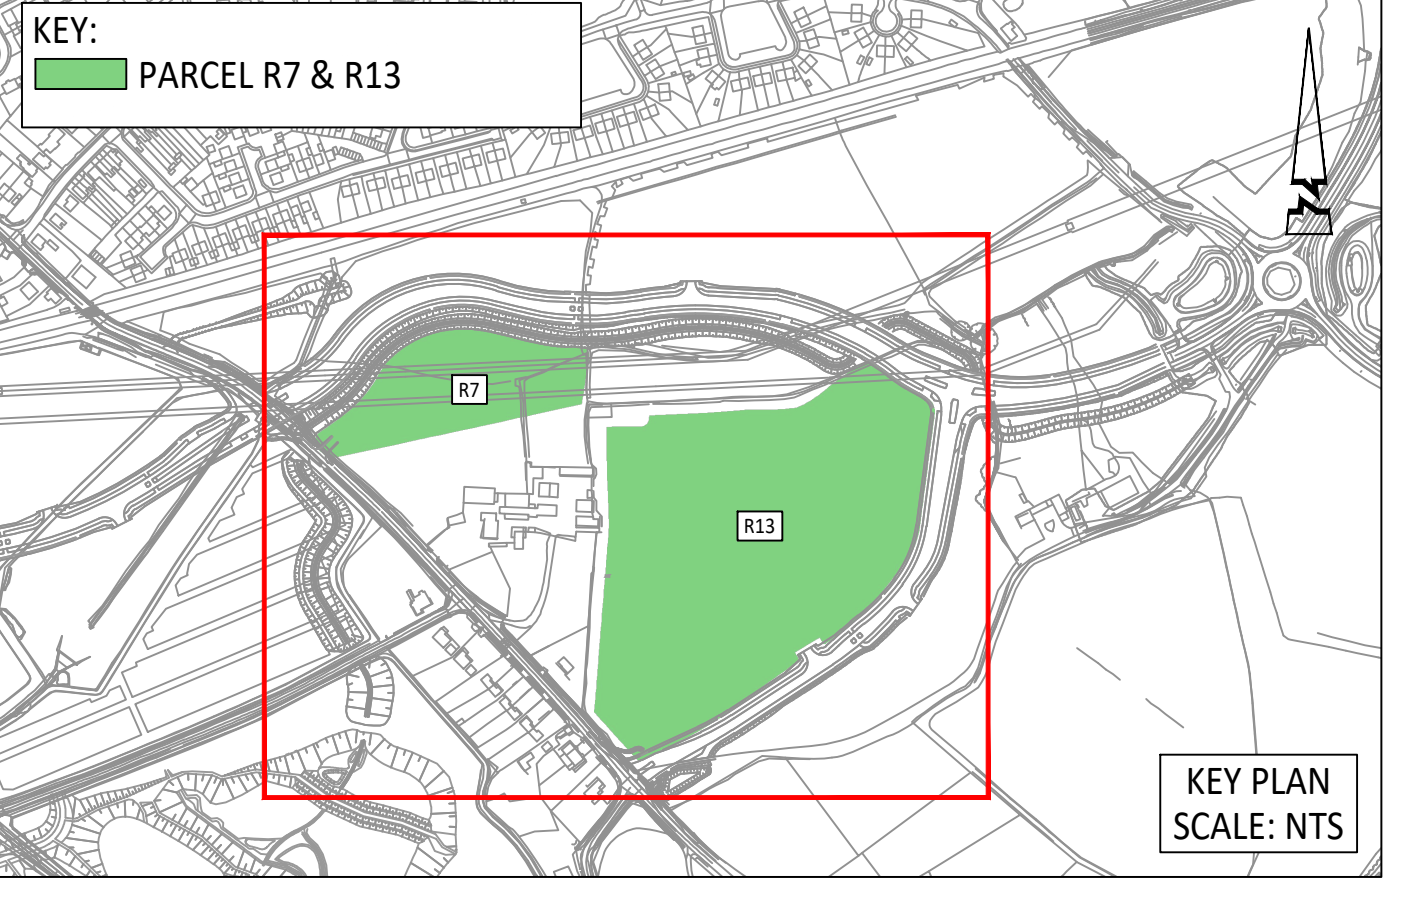


SUBJECT TO
TECHNICAL APPROVAL

© ABLEY LETCHFORD PARTNERSHIP LTD.
This drawing should not be reproduced without consent.

GENERAL ARRANGEMENT NOTES:
1. Do not scale.
2. Refer to all other Project Drawings and supporting notes.

KEY:
Application boundary
Limit of Adoption

Rev	Date	Description	By	Rev
C	15.12	UPDATED TO SUIT LAYOUT AMENDMENTS	RD	RF
B	10.12	UPDATED TO SUIT LAYOUT AMENDMENTS	RD	RF
A	12.12	FIRST ISSUE	CLL	RF

Abley Letchford
www.ableyletchford.co.uk

Client:
MILLER HOMES

Project:
**SOUTH WOKINGHAM SDL
PHASE 2B R7 & R13 RESERVED
MATTERS APPLICATION**

Title:
**HIGHWAY ADOPTION
BOUNDARY**

Scale	Date	Drawn	Checked
1:500 @ A0	DEC 2025	CLL	RF

Drawing No: **A389-R7&R13-RM-103** Version: **C**