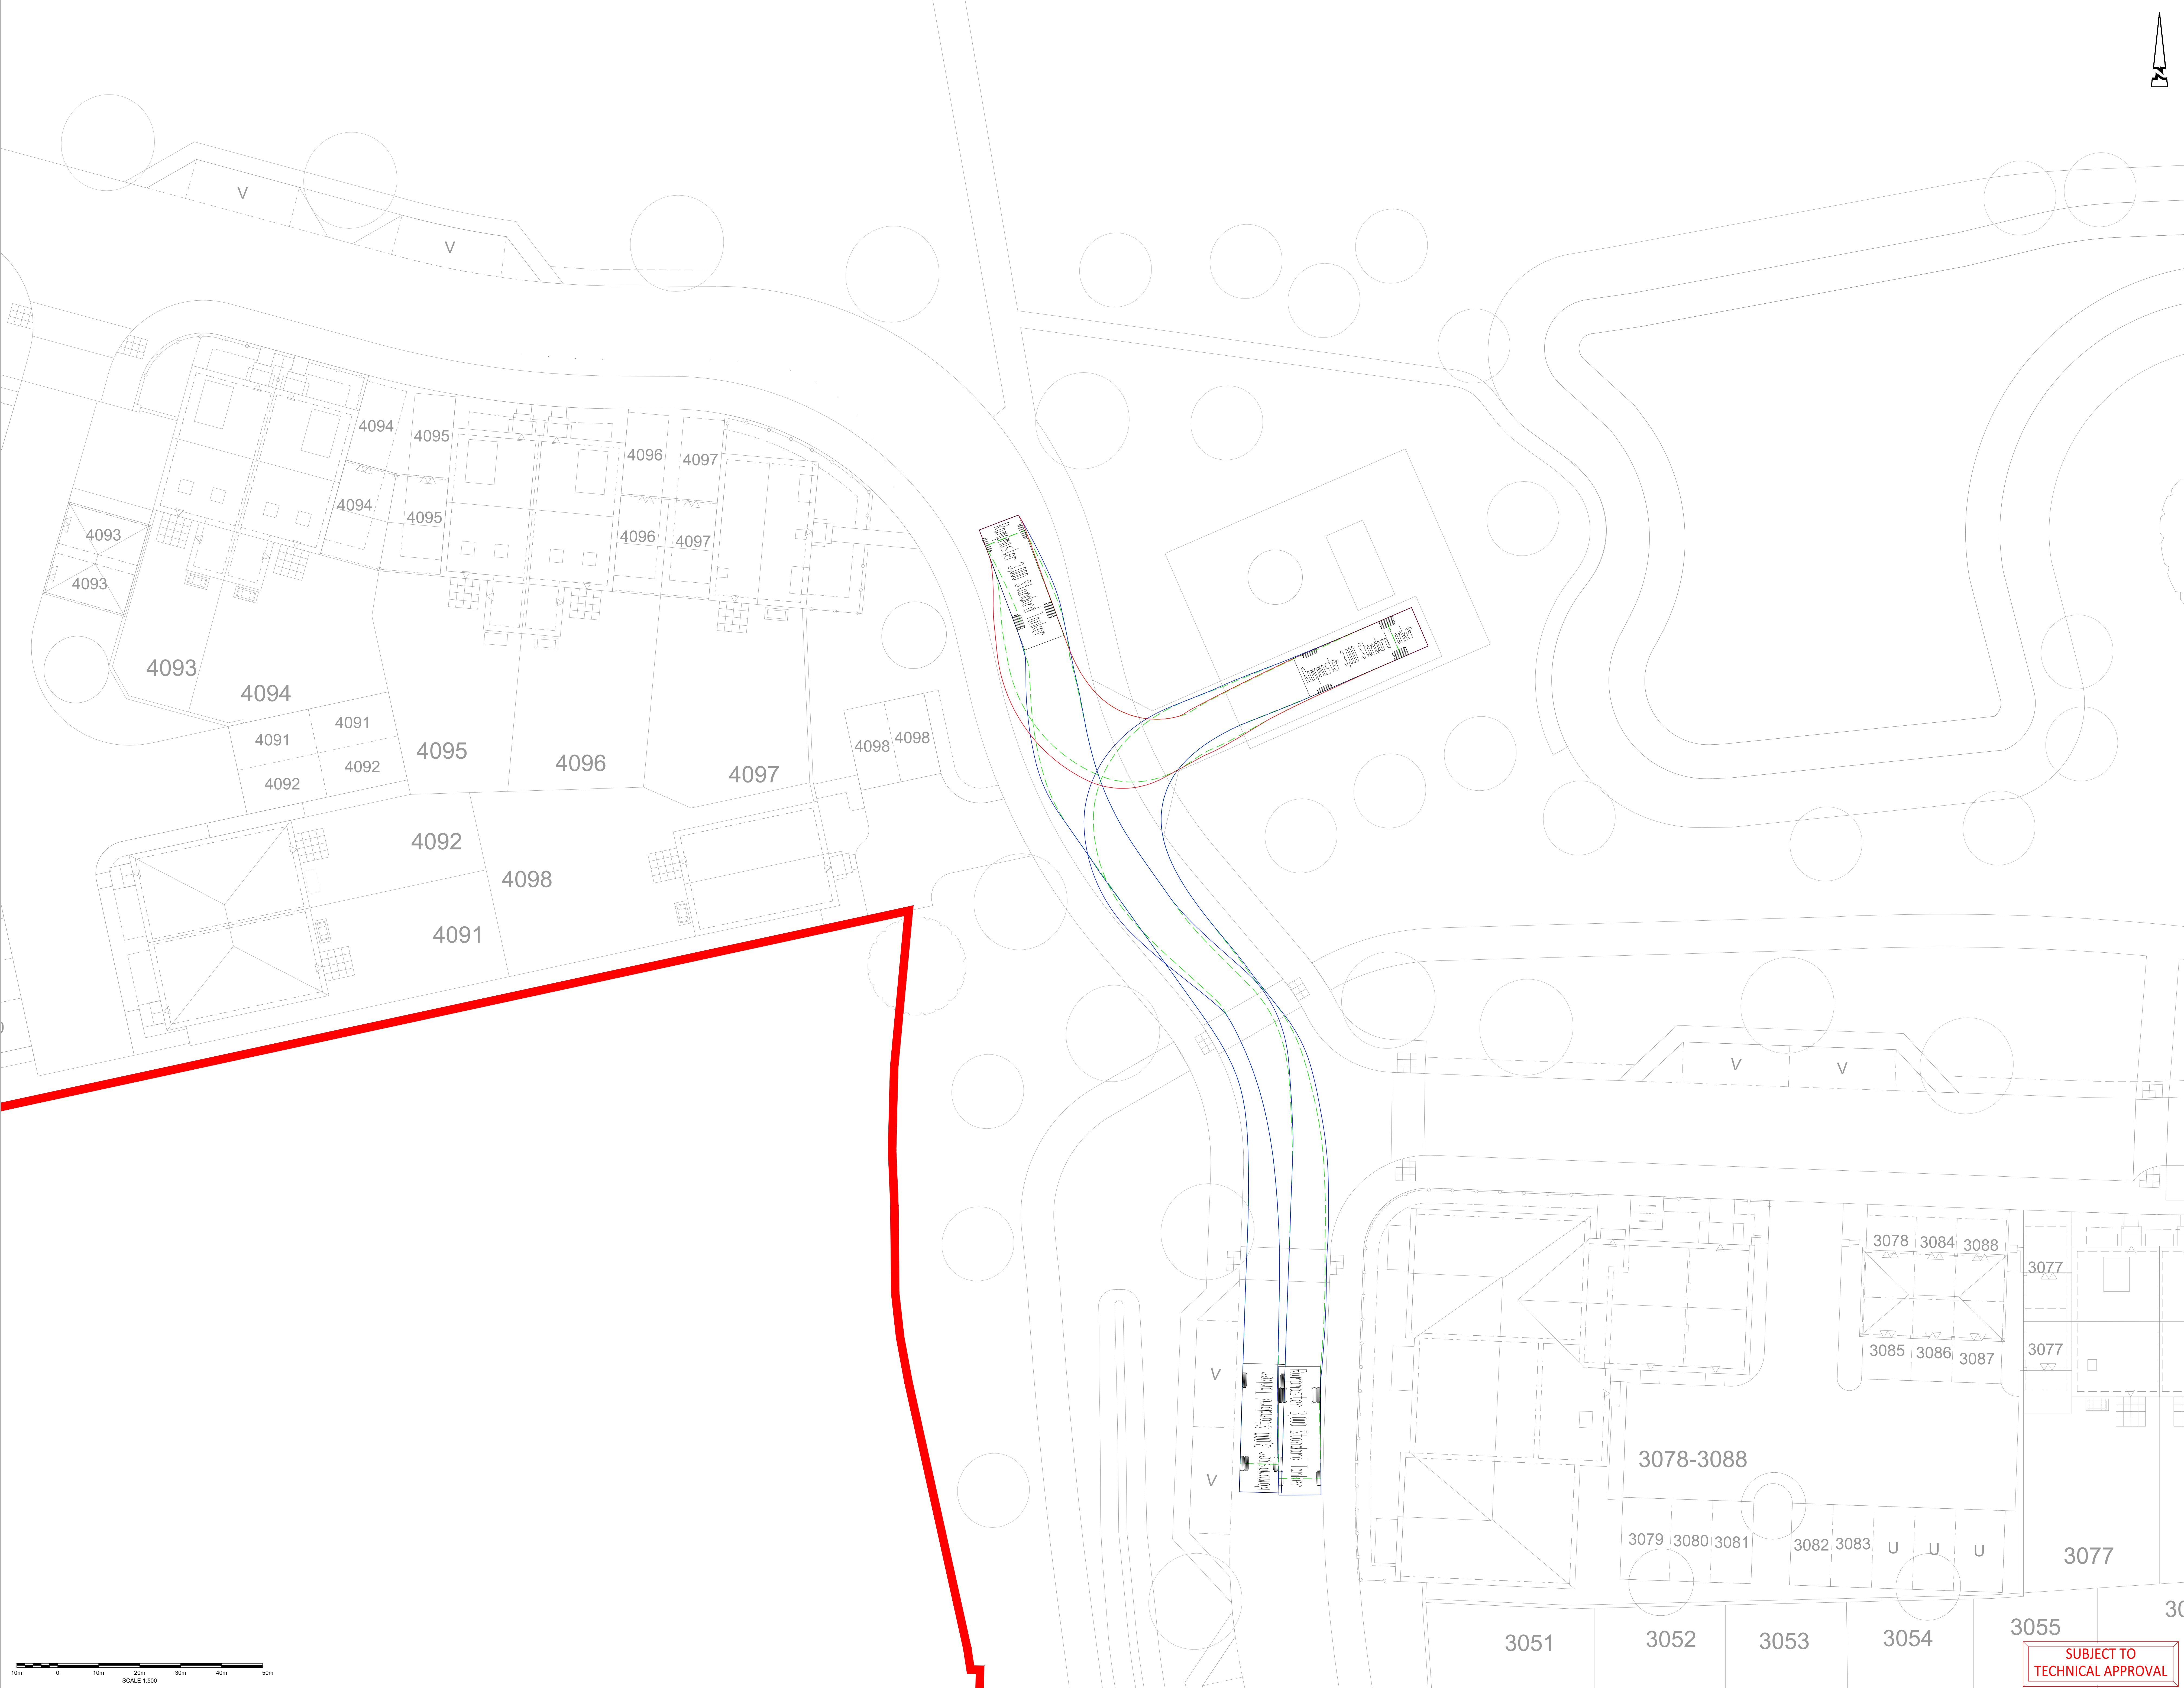


© ABLEY LETCHFORD PARTNERSHIP LTD.
This drawing should not be reproduced without consent.

NOTES:
- Forward Tracking Speed 10mph
- Reverse Tracking Speed 5mph

Diagram showing vehicle dimensions and turning radius.

Dimensions:
- Overall Length: 12.845m
- Overall Width: 2.550m
- Overall Body Height: 3.720m
- Min. Body Ground Clearance: 1.000m
- Track Width: 2.000m
- Kerb to Kerb Turning Radius: 9.144m

REVISIONS
THIS DRAWING CARRIES THE LAYOUT
P1000-001-R13-PL Planning Layout 05
REVISED LAYOUT

Rev	Date	Description	Drawn	Checked
D	05.26	REVISED LAYOUT	AL	SM
C	04.26	REVISED LAYOUT	AL	SM
B	04.26	REVISED LAYOUT	AL	SM
A	03.26	FIRST ISSUE	AL	SM

Abley Letchford
www.ableyletchford.co.uk

Client
MILLER HOMES

Project
**SOUTH WOKINGHAM SDL
PHASE 2B R7 & R13 RESERVED
MATTERS APPLICATION**

Task
**SWEPT PATH ANALYSIS
PUMPING STATION ACCESS**

Status
FOR PLANNING

Scale 1:125 @ A0	Date MAR 2025	Drawn AL	Checked SM
Drawing No. A389-R7&R13-PL-006	Revision D		

**SUBJECT TO
TECHNICAL APPROVAL**