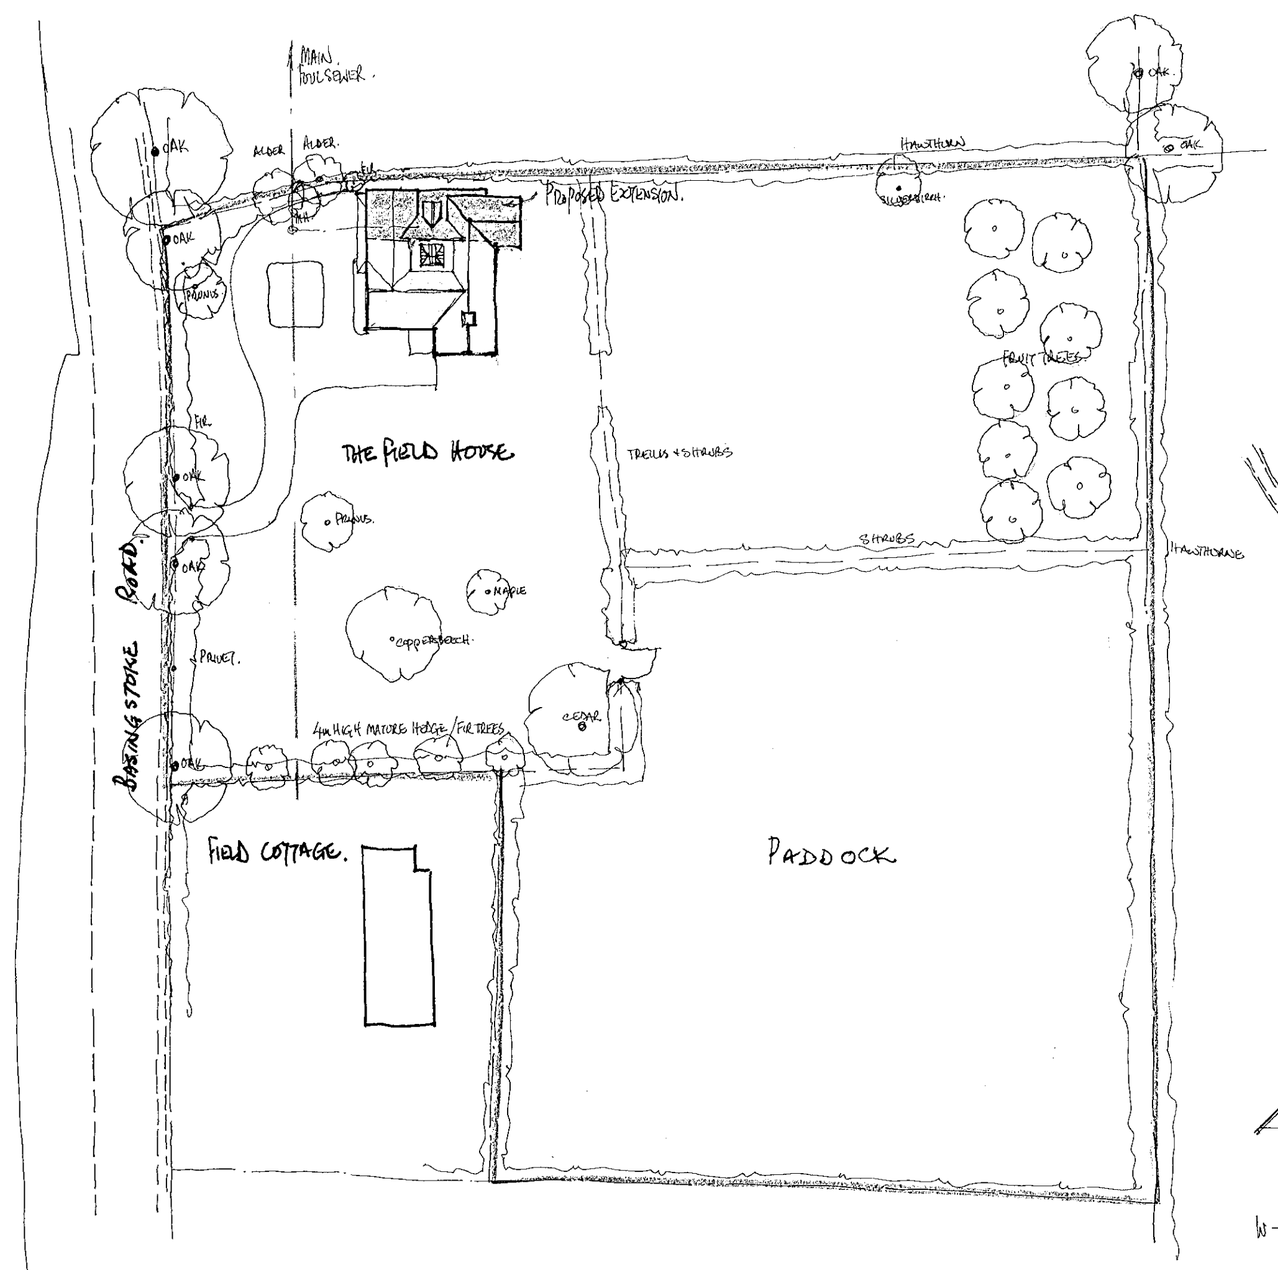

SITE PLAN scale 1:500

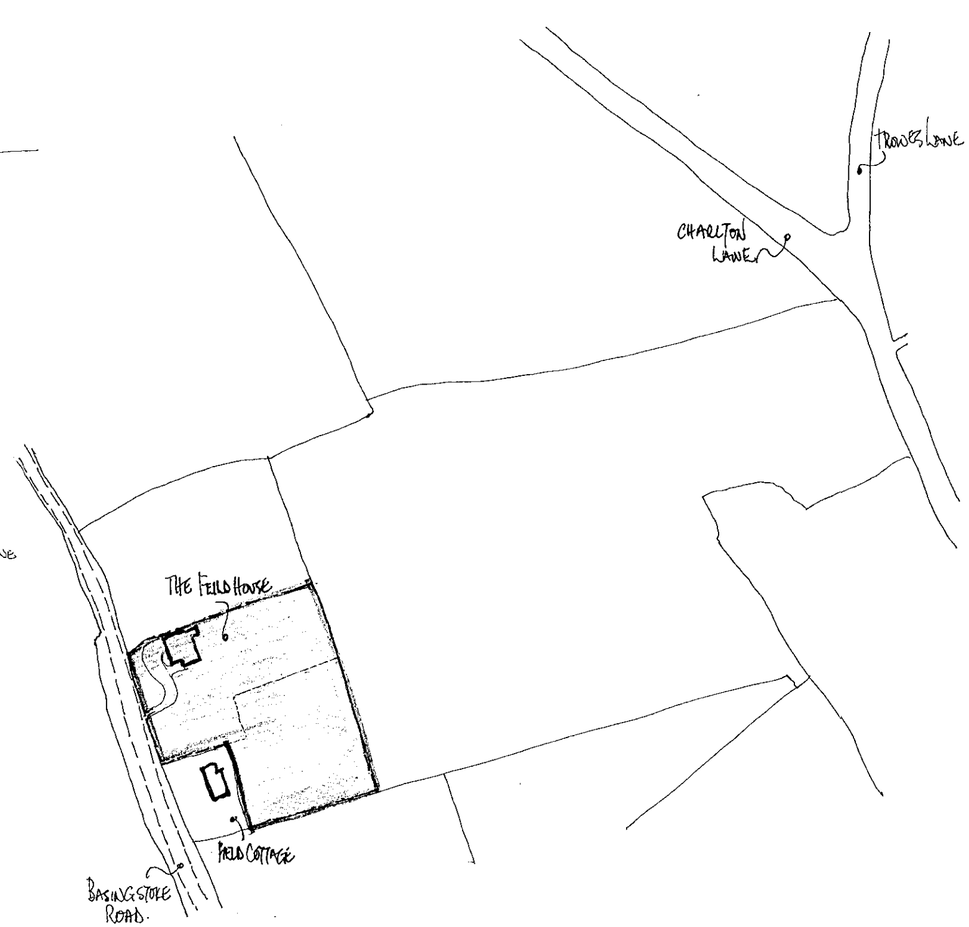

LOCATION PLAN scale 1:1250



Proposal
PROPOSED EXTENSION.

Drawing
SITE & LOCATION PLANS

Site
FIELD HOUSE, BASINGSTOKE ROAD, SWALLOWFIELD, BERKSHIRE

Date ***June 00*** *Scale* ***1:50 & 1:100 FREEHAND*** *Drawing No* ***D 464-01***

COLIN DAWSON & ASSOCIATES
Architectural Design & Building Surveying.
MALVERN HOUSE
1 MALVERN WAY
TWYFORD
READING. BERKSHIRE. RG10 9PY.
Tel: **(0118) 9343322** *Fax:* **(0118) 9343322**

12.JUL.2000* 1960

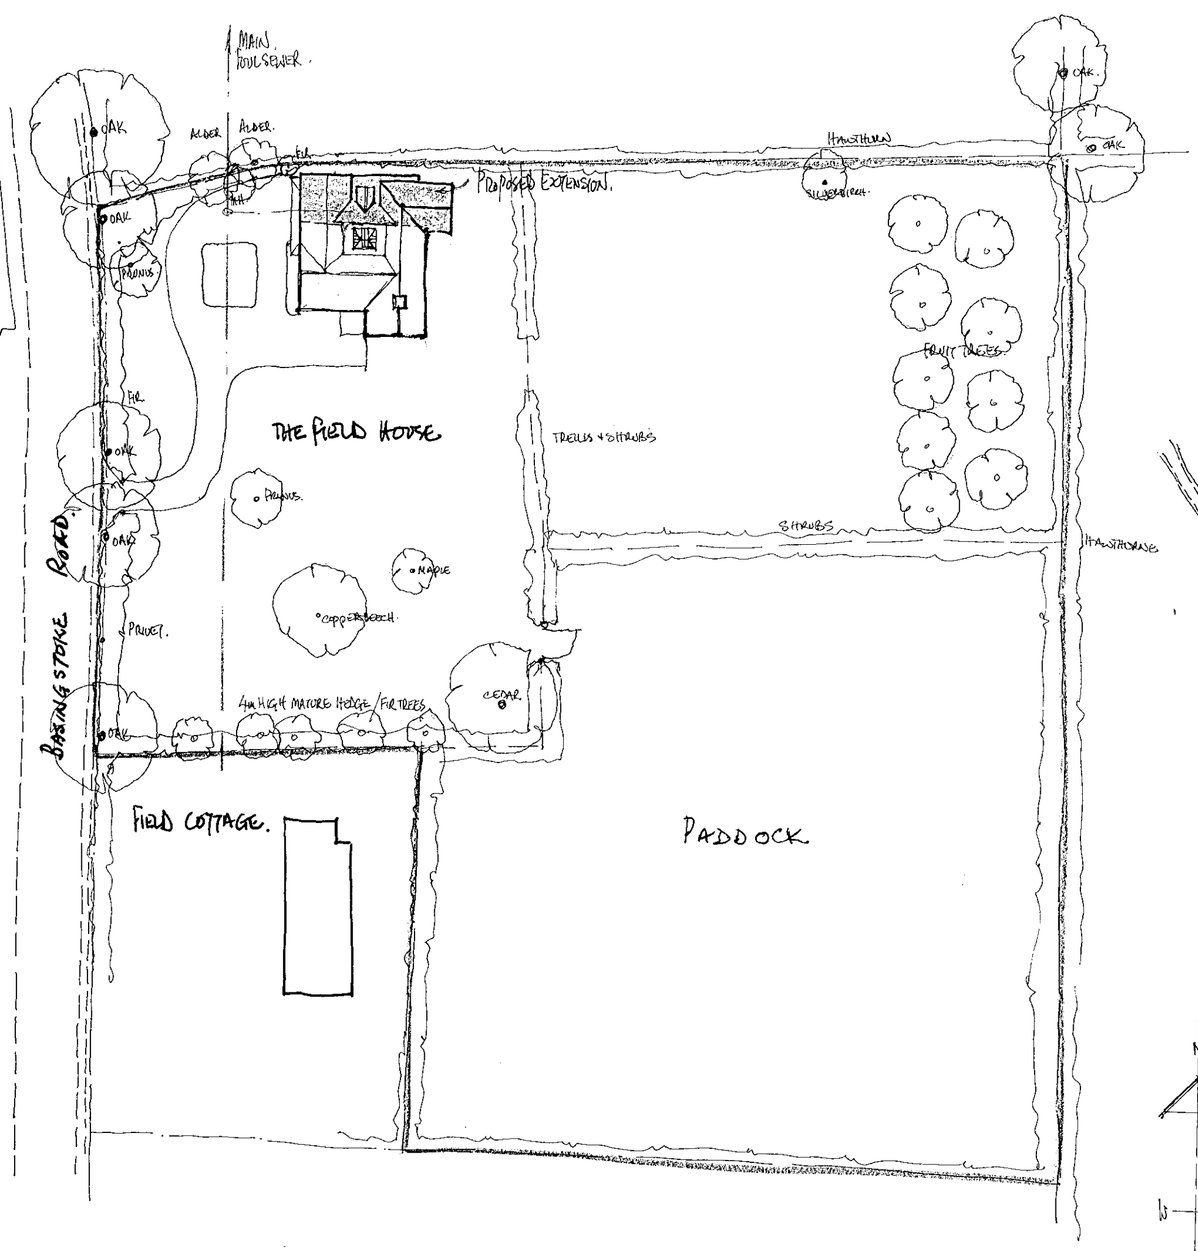

SITE PLAN scale 1:500

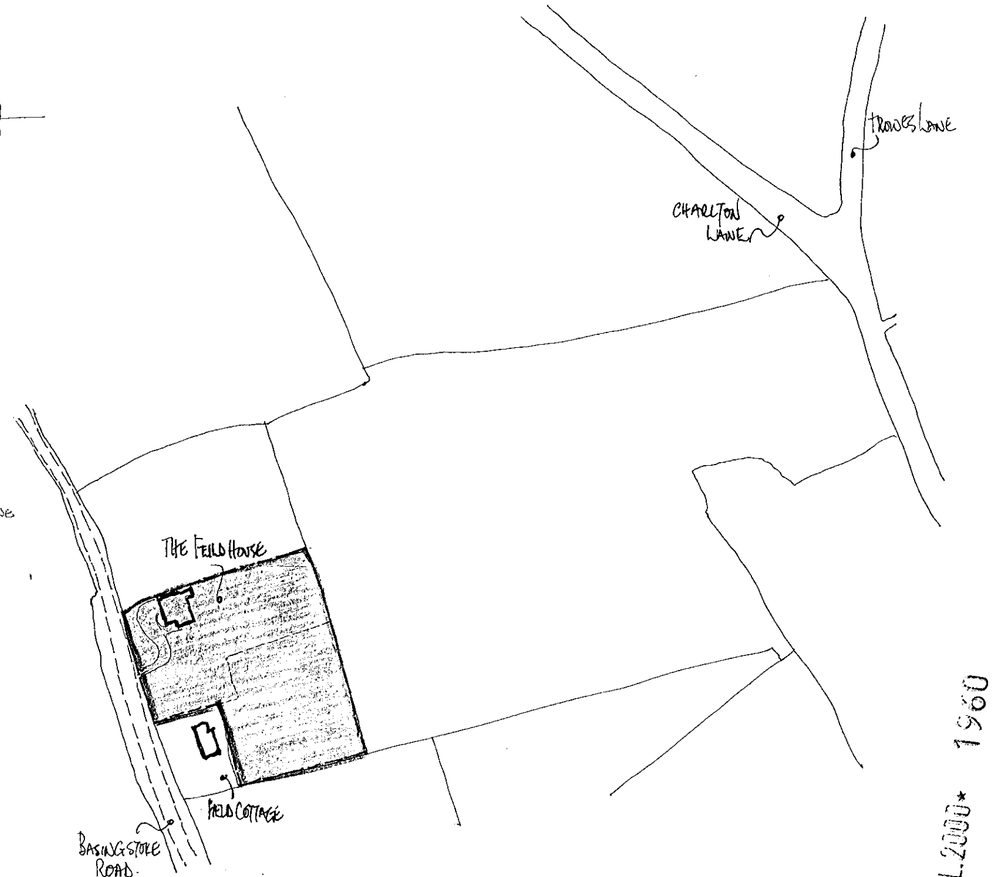

LOCATION PLAN scale 1:1250

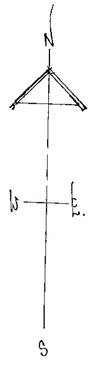

12 JUL 2000* 1960

Proposal
PROPOSED EXTENSION.

Drawing
SITE & LOCATION PLANS

Site
FIELD HOUSE, BASINGSTOKE ROAD, SWALLOWFIELD, BERKSHIRE

Date **June 00** *Scale* **1:50 & 1:100 FREEHAND** *Drawing No* **D 464-01**

COLIN DAWSON & ASSOCIATES
Architectural Design & Building Surveying.
MALVERN HOUSE
1 MALVERN WAY
TWYFORD
READING. BERKSHIRE. RG10 9PY.
Tel: **(0118) 9343322** *Fax:* **(0118) 9343322**

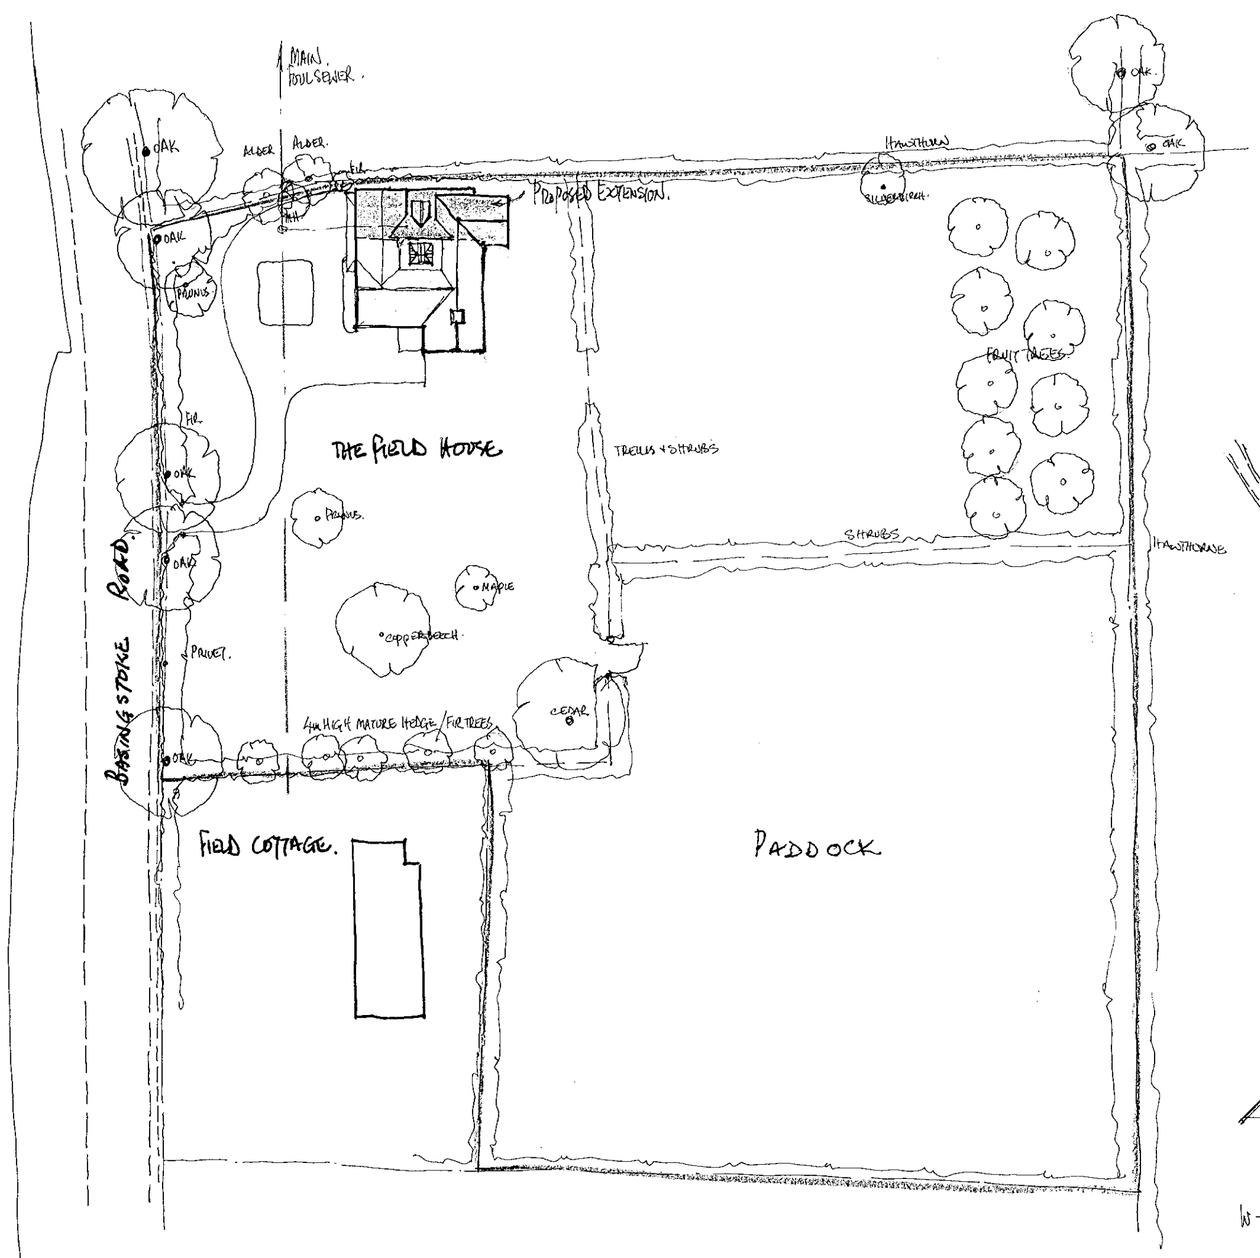

SITE PLAN scale 1:500

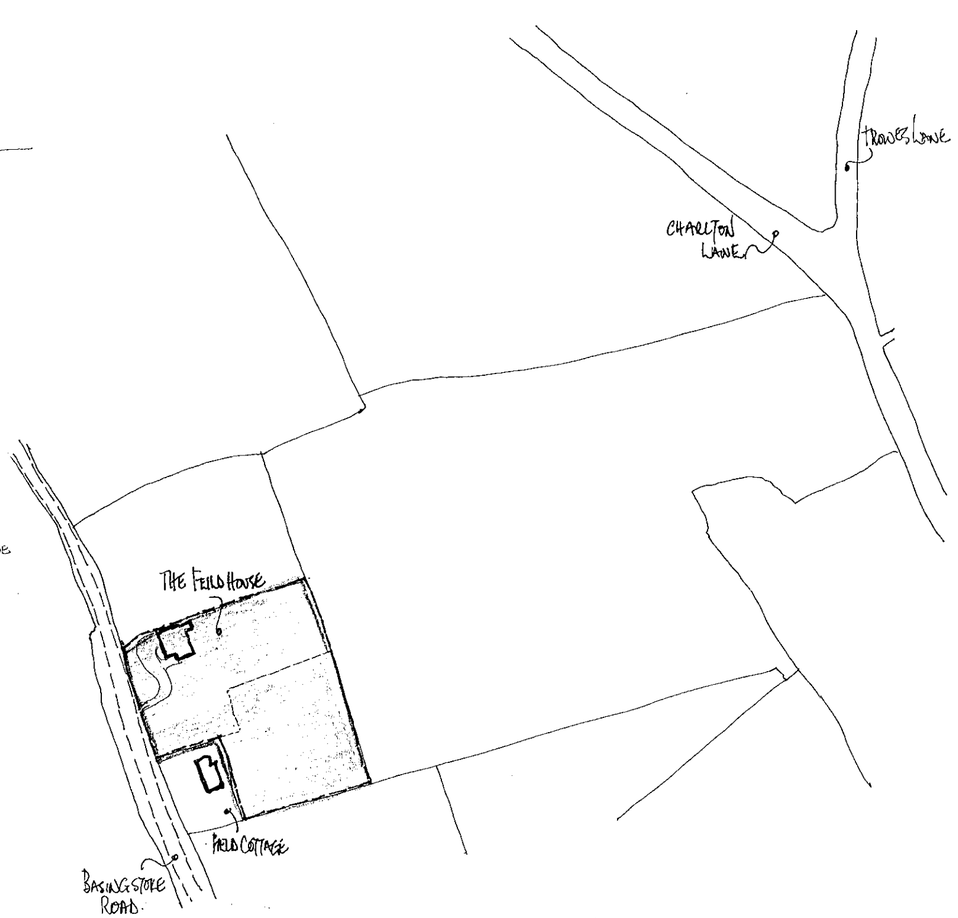

LOCATION PLAN scale 1:1250



Proposal
PROPOSED EXTENSION.

Drawing
SITE & LOCATION PLANS

Site
FIELD HOUSE, BASINGSTOKE ROAD, SWALLOWFIELD, BERKSHIRE

Date ***June 00*** *Scale* ***1:50 & 1:100 FREEHAND*** *Drawing No* ***D 464-01***

COLIN DAWSON & ASSOCIATES
Architectural Design & Building Surveying.
MALVERN HOUSE
1 MALVERN WAY
TWYFORD
READING. BERKSHIRE. RG10 9PY.
Tel: **(0118) 9343322** *Fax:* **(0118) 9343322**

12 JUL 2000 *

WEST ELEVATION



NORTH ELEVATION

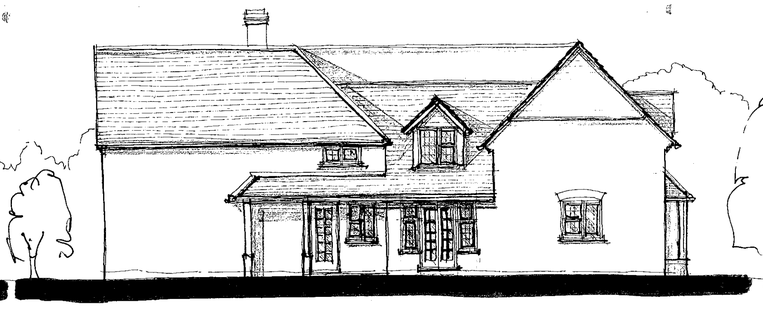

EAST ELEVATION



SOUTH ELEVATION



GROUND FLOOR PLAN

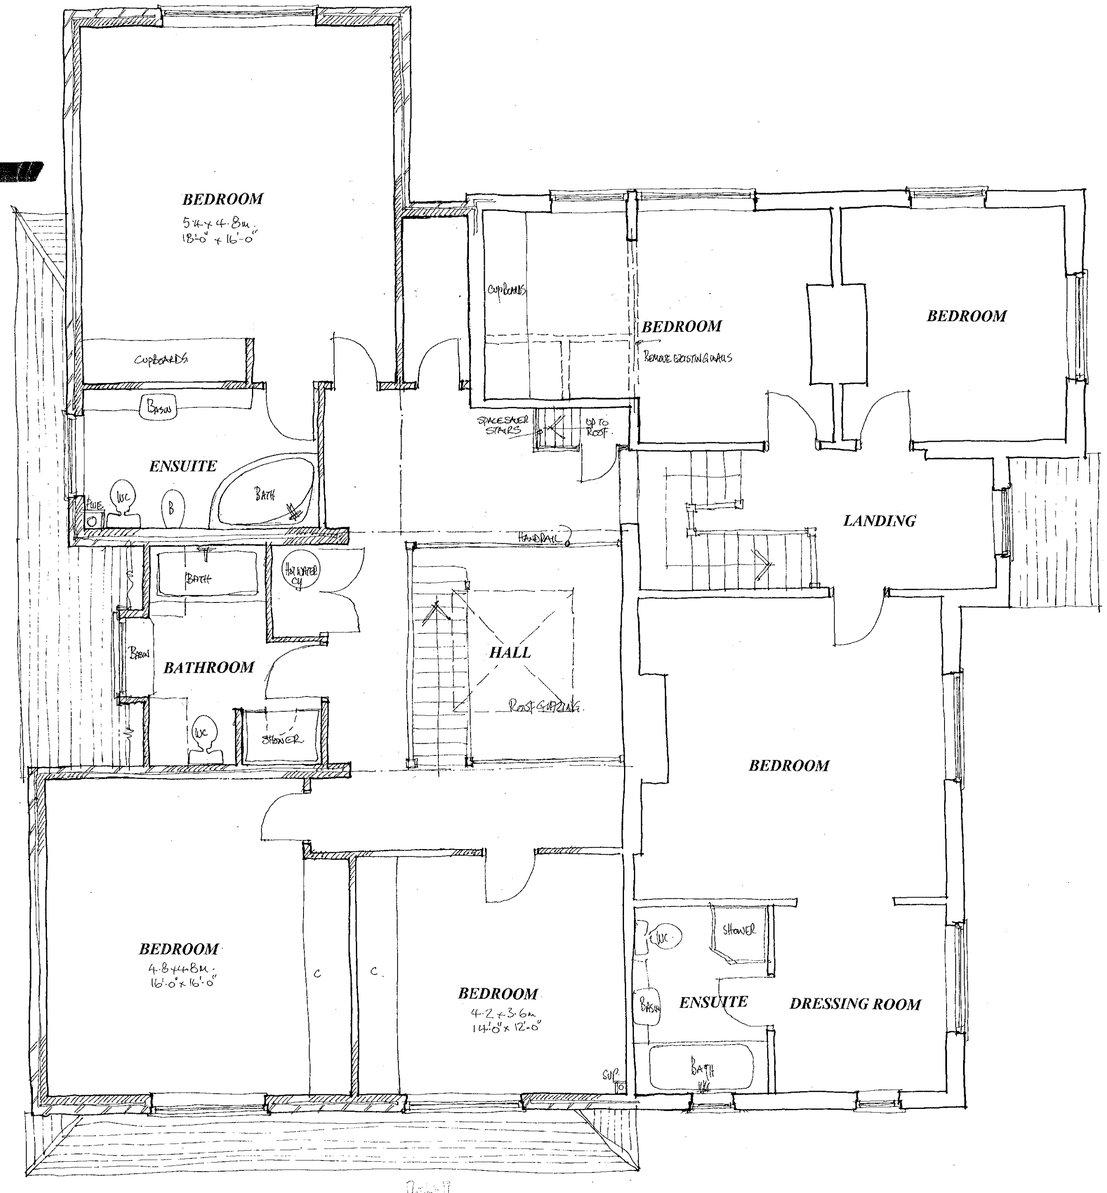

FIRST FLOOR PLAN

COLIN DAWSON & ASSOCIATES
Architectural Design & Building Surveying.
MALVERN HOUSE
1 MALVERN WAY
TWYFORD
READING. BERKSHIRE. RG10 9PY.
Tel: (0118) 9343322 Fax: (0118) 9343322

Proposal
PROPOSED EXTENSION.

Drawing
PLANS AS PROPOSED

Site
FIELD HOUSE, BASINGSTOKE ROAD, SWALLOWFIELD, BERKSHIRE

Date June 00 Scale 1:50 & 1:100 FREEHAND Drawing No D 464-02



GROUND FLOOR PLAN

FIRST FLOOR PLAN

COLIN DAWSON & ASSOCIATES
Architectural Design & Building Surveying.
MALVERN HOUSE
1 MALVERN WAY
TWYFORD
READING, BERKSHIRE. RG10 9PY.
Tel: (0118) 9343322 Fax: (0118) 9343322.

Proposal
PROPOSED EXTENSION.

Drawing
PLANS AS PROPOSED

Site
FIELD HOUSE, BASINGSTOKE ROAD, SWALLOWFIELD, BERKSHIRE

Date June 00 Scale 1:50 & 1:100 FREEHAND Drawing No D 464-02


WEST ELEVATION
NORTH ELEVATION
EAST ELEVATION

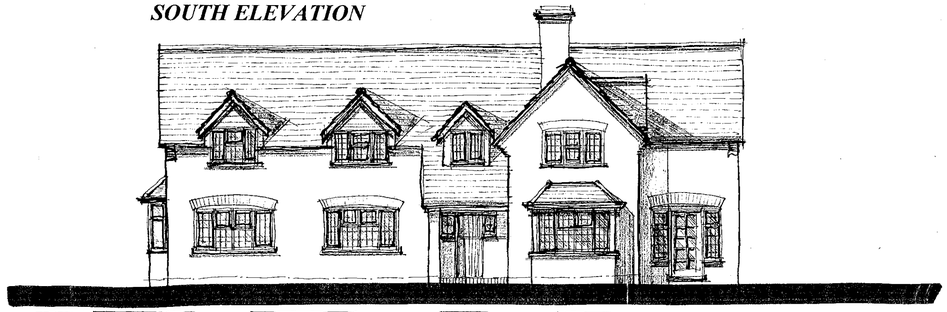
SOUTH ELEVATION

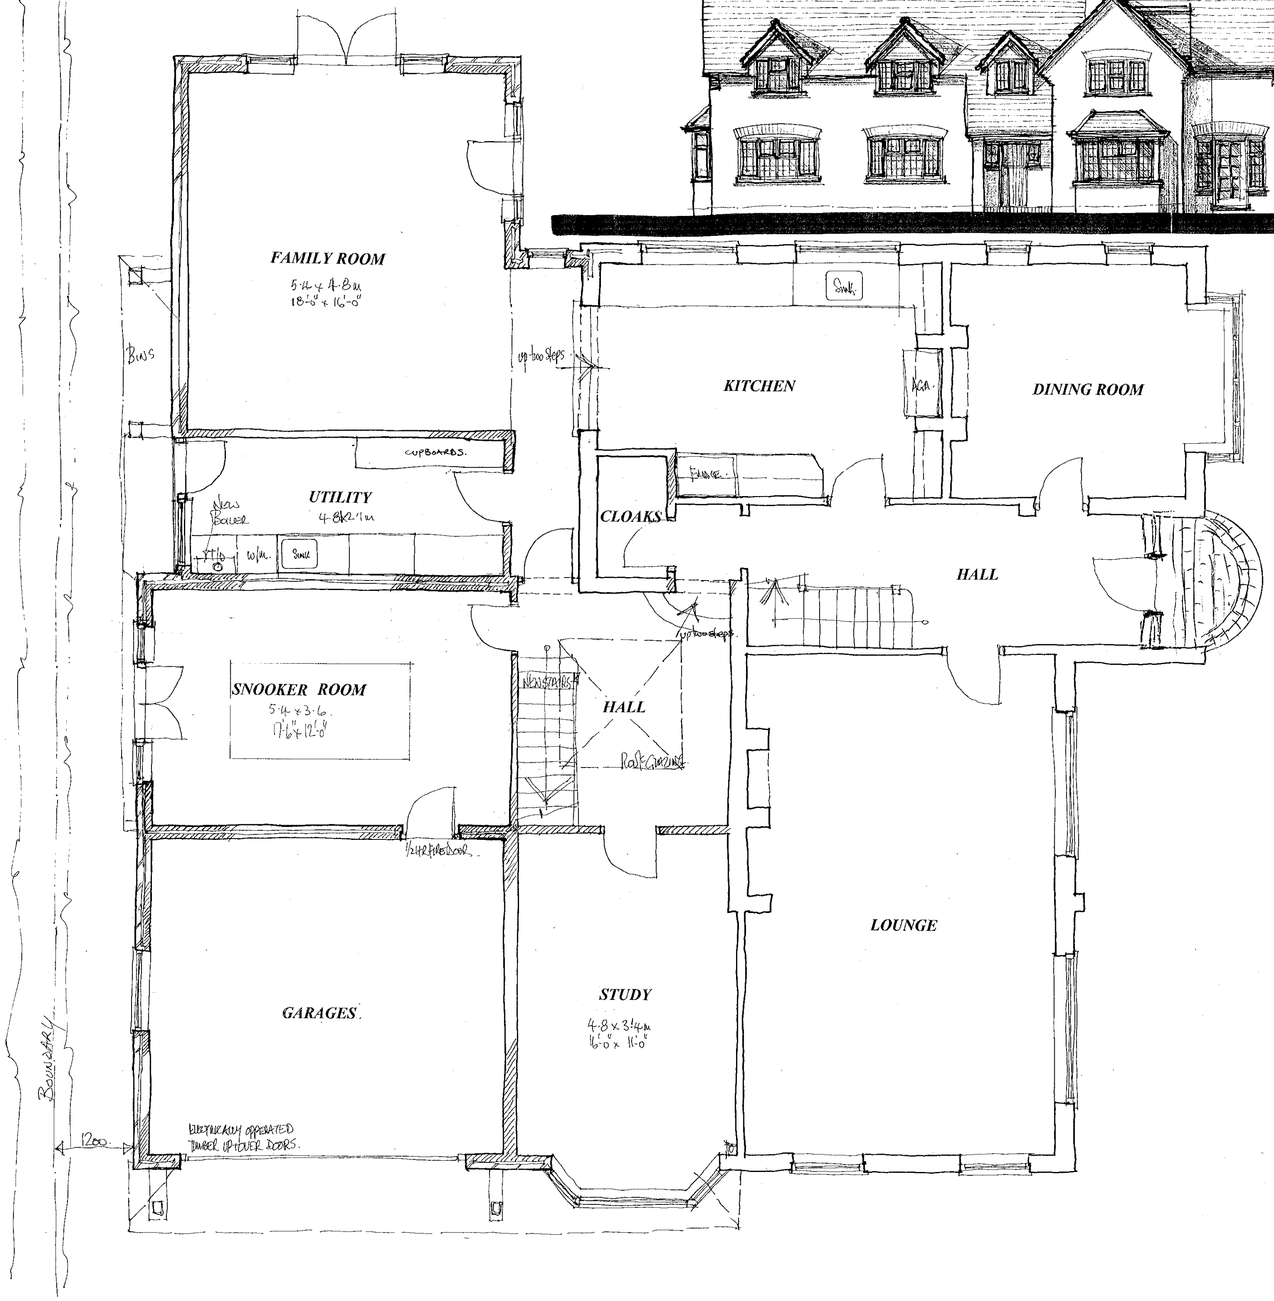

GROUND FLOOR PLAN

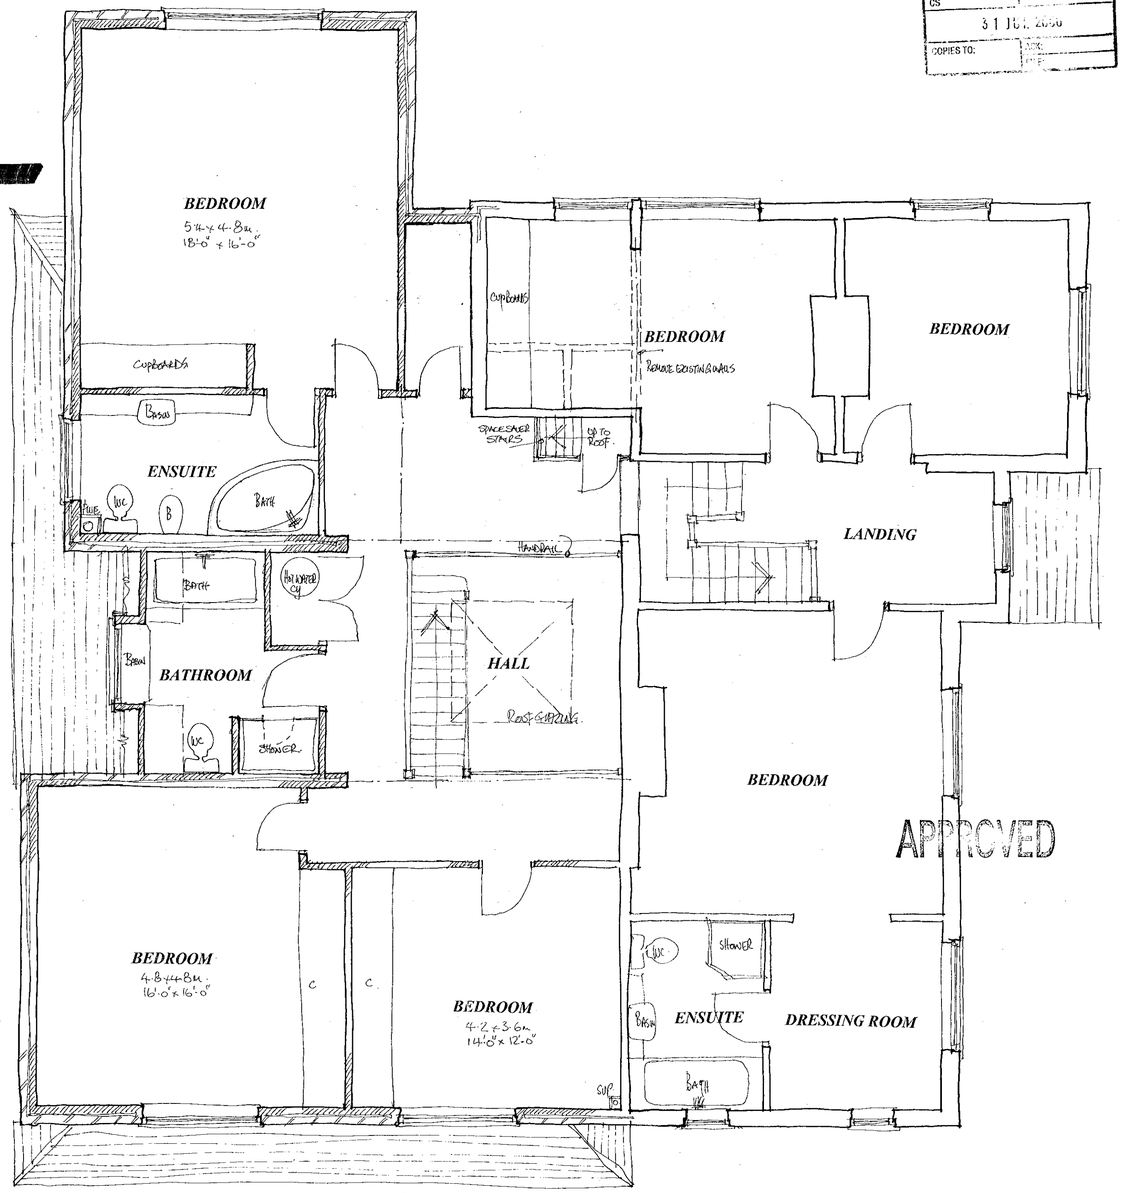

FIRST FLOOR PLAN

PLANNING SERVICES	HPT
POL	TLS
DC	ENF
APP	
CS	
31 JUL 2000	
COPIES TO:	ACK:

APPROVED

COLIN DAWSON & ASSOCIATES
Architectural Design & Building Surveying.
MALVERN HOUSE
1 MALVERN WAY
TWYFORD
READING. BERKSHIRE. RG10 9PY.
Tel: (0118) 9343322 Fax: (0118) 9343322.

Proposal: PROPOSED EXTENSION.
Drawing: PLANS AS PROPOSED
Site: FIELD HOUSE, BASINGSTOKE ROAD, SWALLOWFIELD, BERKSHIRE
Date: June 00 Scale: 1:50 & 1:100 FREEHAND Drawing No: D 464-02