



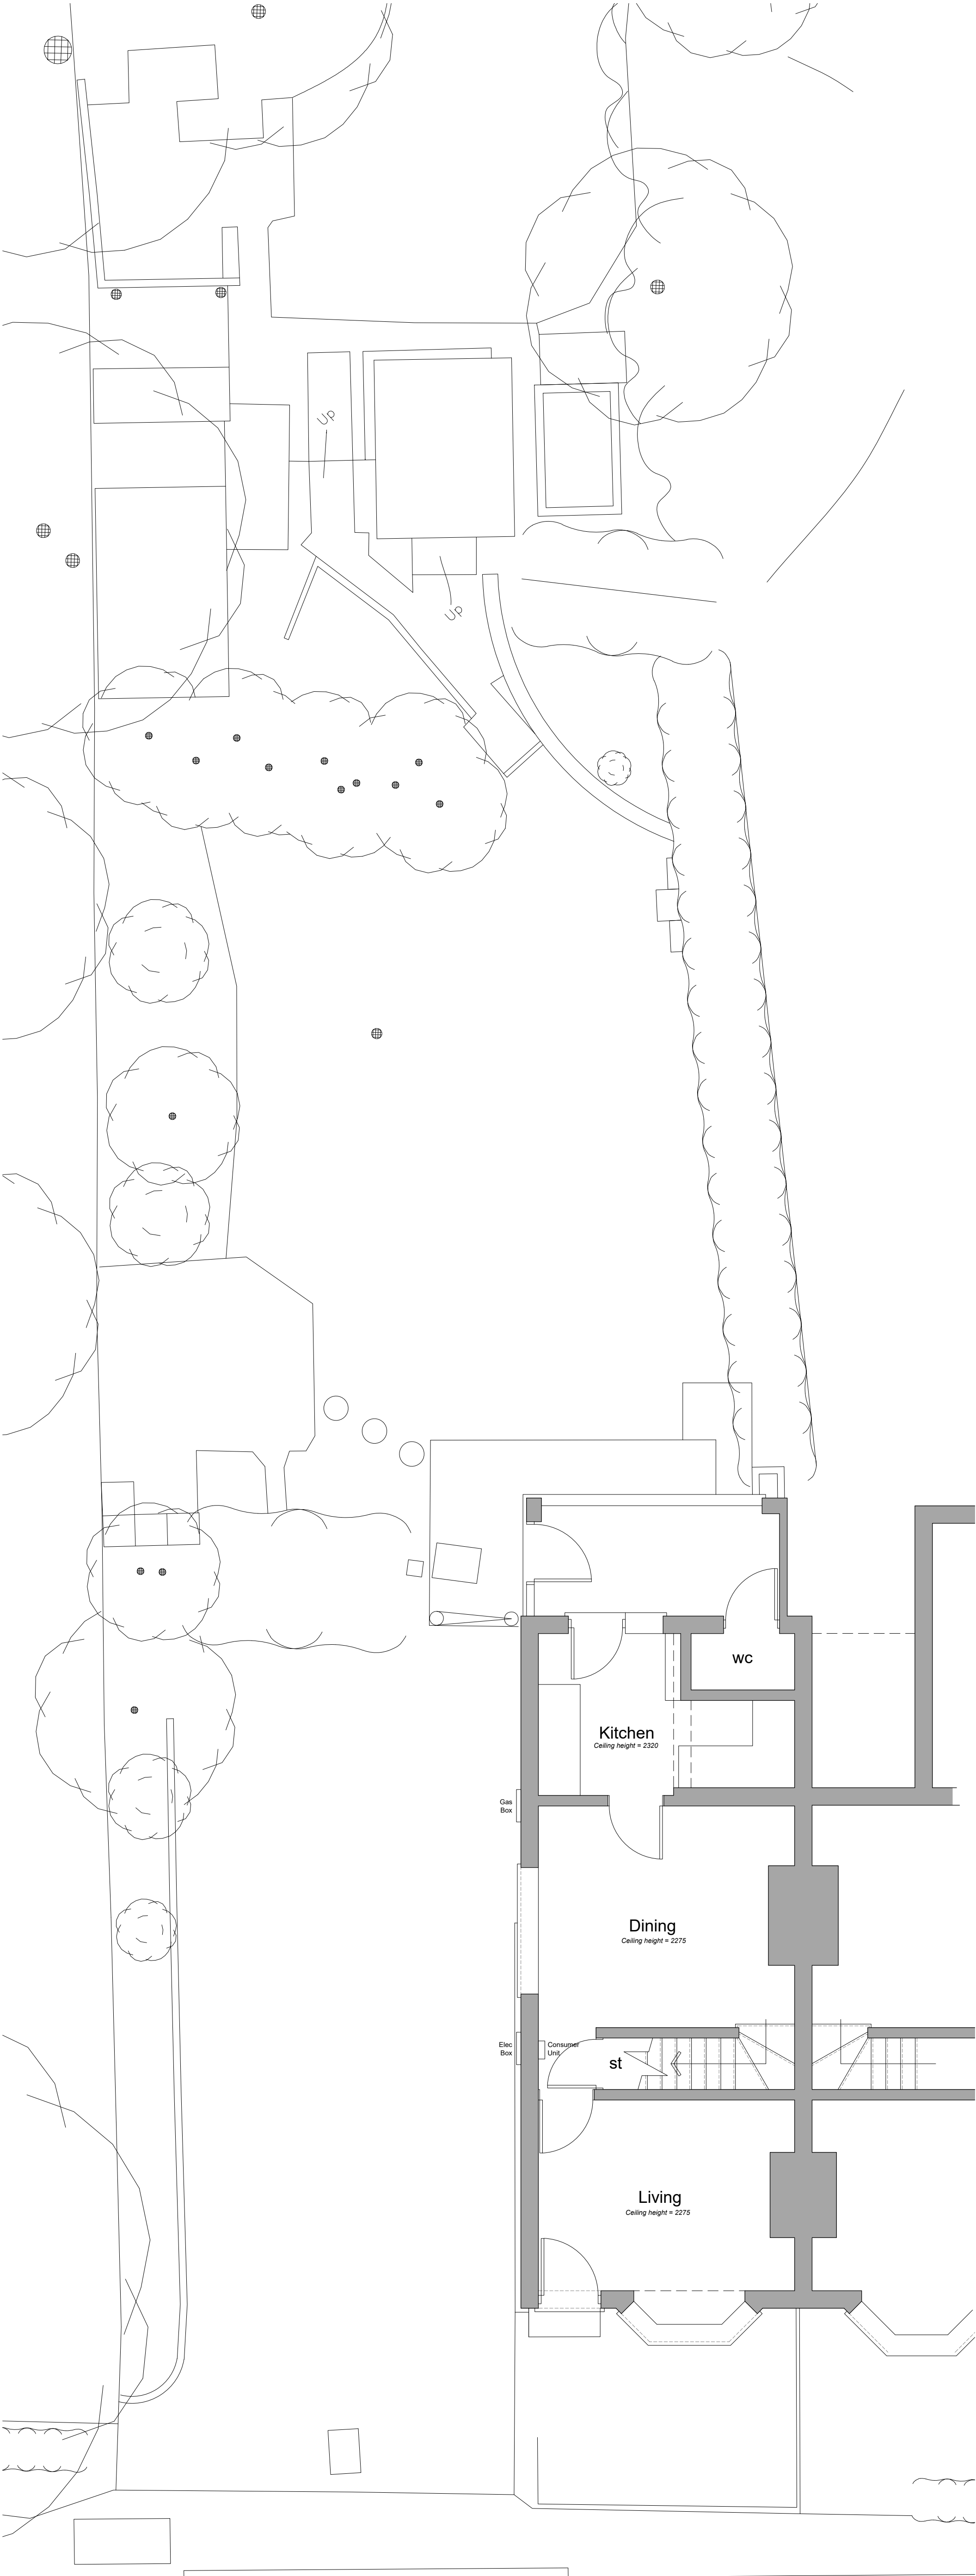

Ground Floor Plan 1:50 Scale

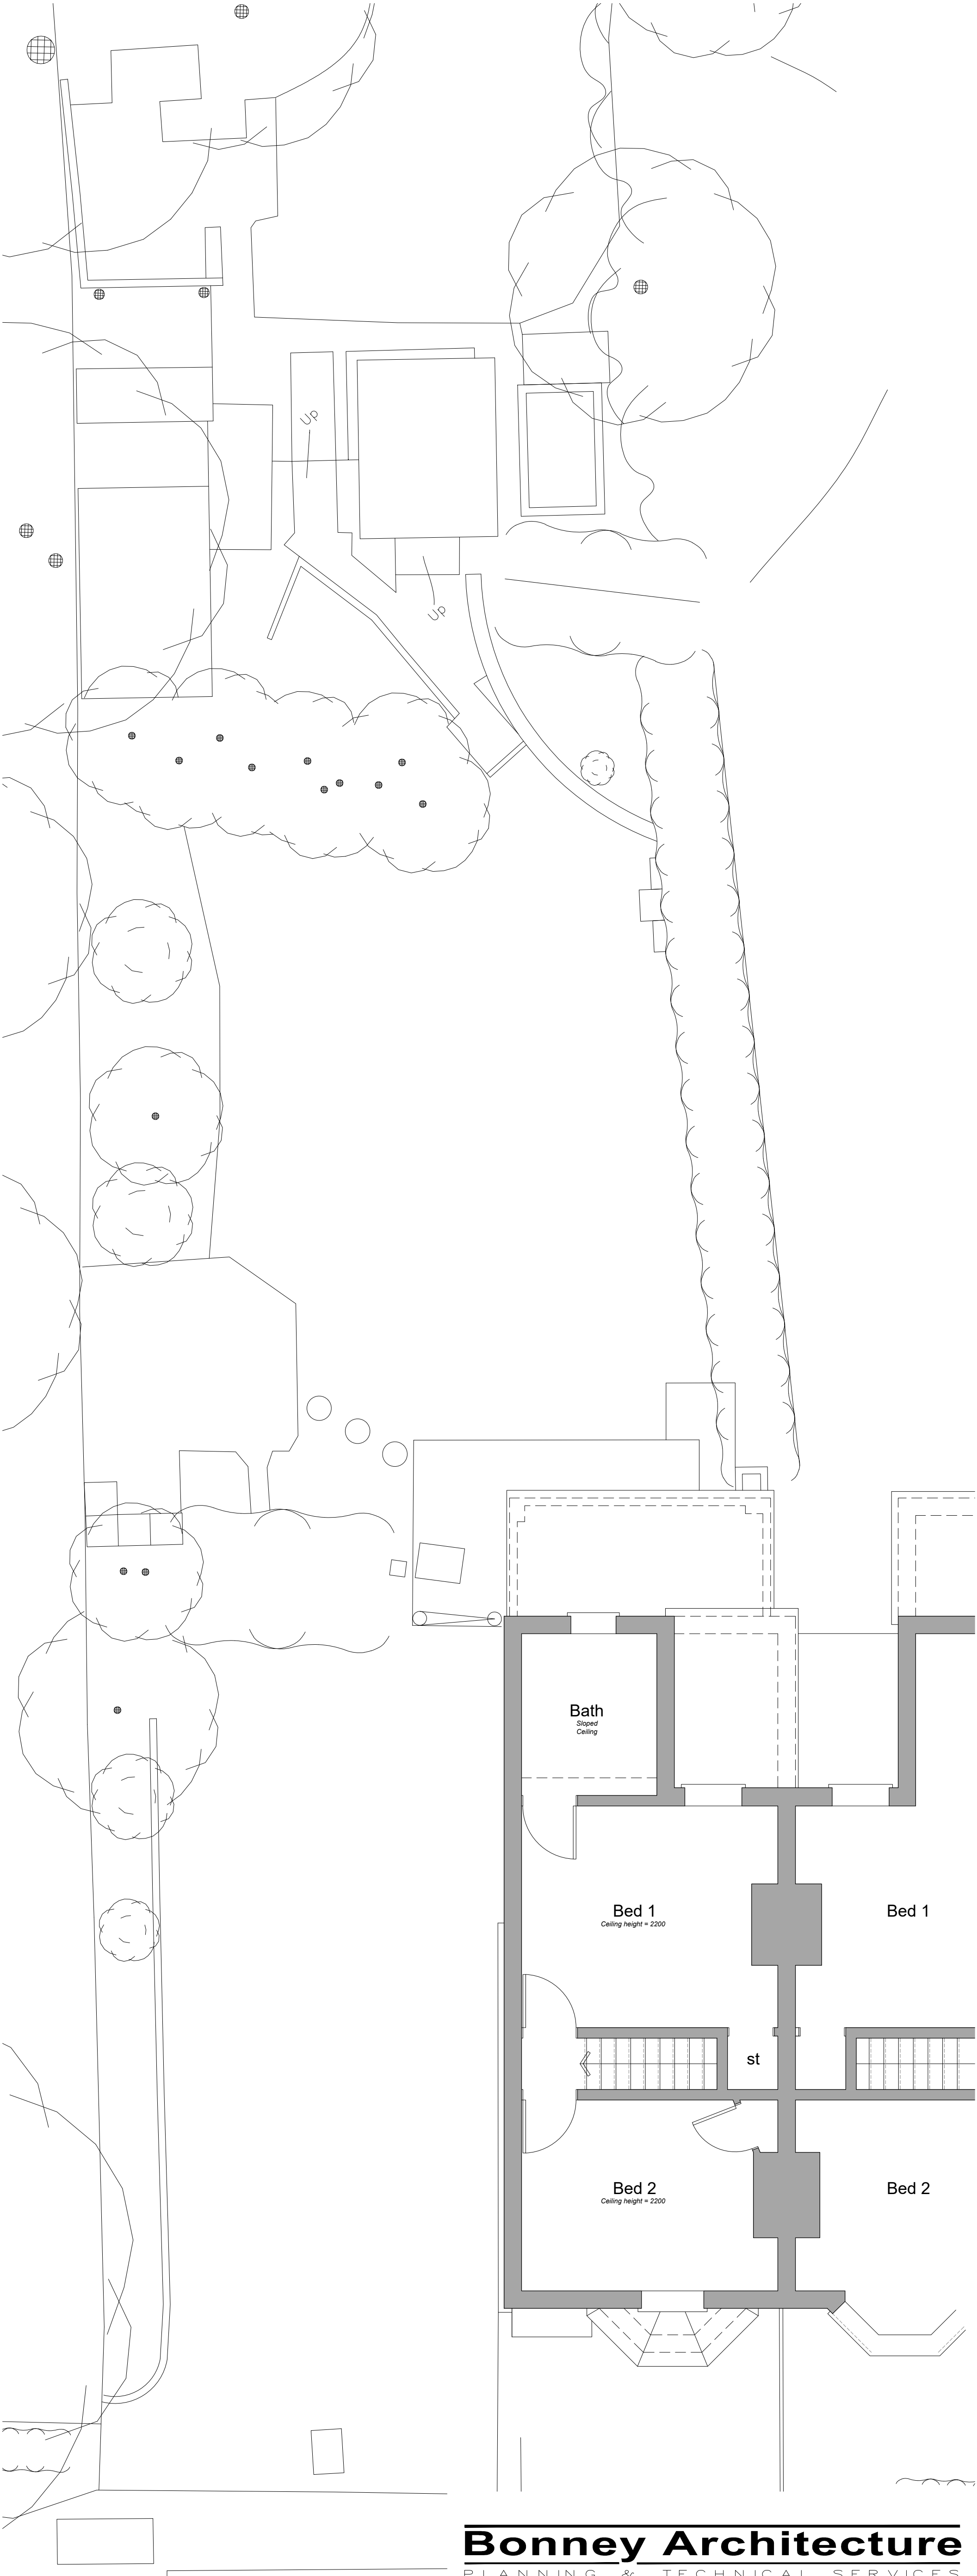

First Floor Plan 1:50 Scale

1:50 scale Bar
This Drawing has been produced for printing onto A1 size paper.
If printing on A3 please use the scale below for reference.
0 0.5 1.0 2.0 4.0

Bonney Architecture

PLANNING & TECHNICAL SERVICES

CLIENT **Jim Townsend & Co**

14 Hornbeam Close

Barkham

Wokingham

RG41 4UR

07515 355 770
bonneyarchitecture@gmail.com

JOB **1 Diamond Villas, The Street, Hurst, Berkshire, RG10 0DG**

DRG **EXISTING PLANS**

SCALE **1:50** DRAWN **P Bonney** DATE **January 2024**

BA0173 | 20