

South/East Facing Border

Trees

- 3 no. *Pyrus* 'Chanticleer'
- 4 no. *Amelanchier* x *grandiflora* 'Robin Hill'

Shrubs

- 16 no. *Euonymus fortunei* 'Emerald Gaiety'
- 13 no. *Myrtus laetifolia*
- 4 no. *Pittosporum tenuifolium* 'Tom Thumb'
- 10 no. *Olearia haastii*
- 9 no. *Photinia* 'Pink Marble'

Perennials

- 8 no. *Sedum* 'Matrona'
- 11 no. *Nepeta* 'Walkers Low'

Ornamental Grasses

- 23 no. *Stipa tenuissima*
- 5 no. *Stipa gigantea*

North/East Facing Border

Trees

- 1 no. *Pyrus* 'Chanticleer'
- 2 no. *Amelanchier* x *grandiflora* 'Robin Hill'

Shrubs


- 3 no. *Sambucus nigra* 'Black Beauty'
- 4 no. *Aucuba japonica*

Grasses

- 8 no. *Carex oshimensis* 'Everest'

Ferns

- 9 no. *Dryopteris* 'Felix Mas'

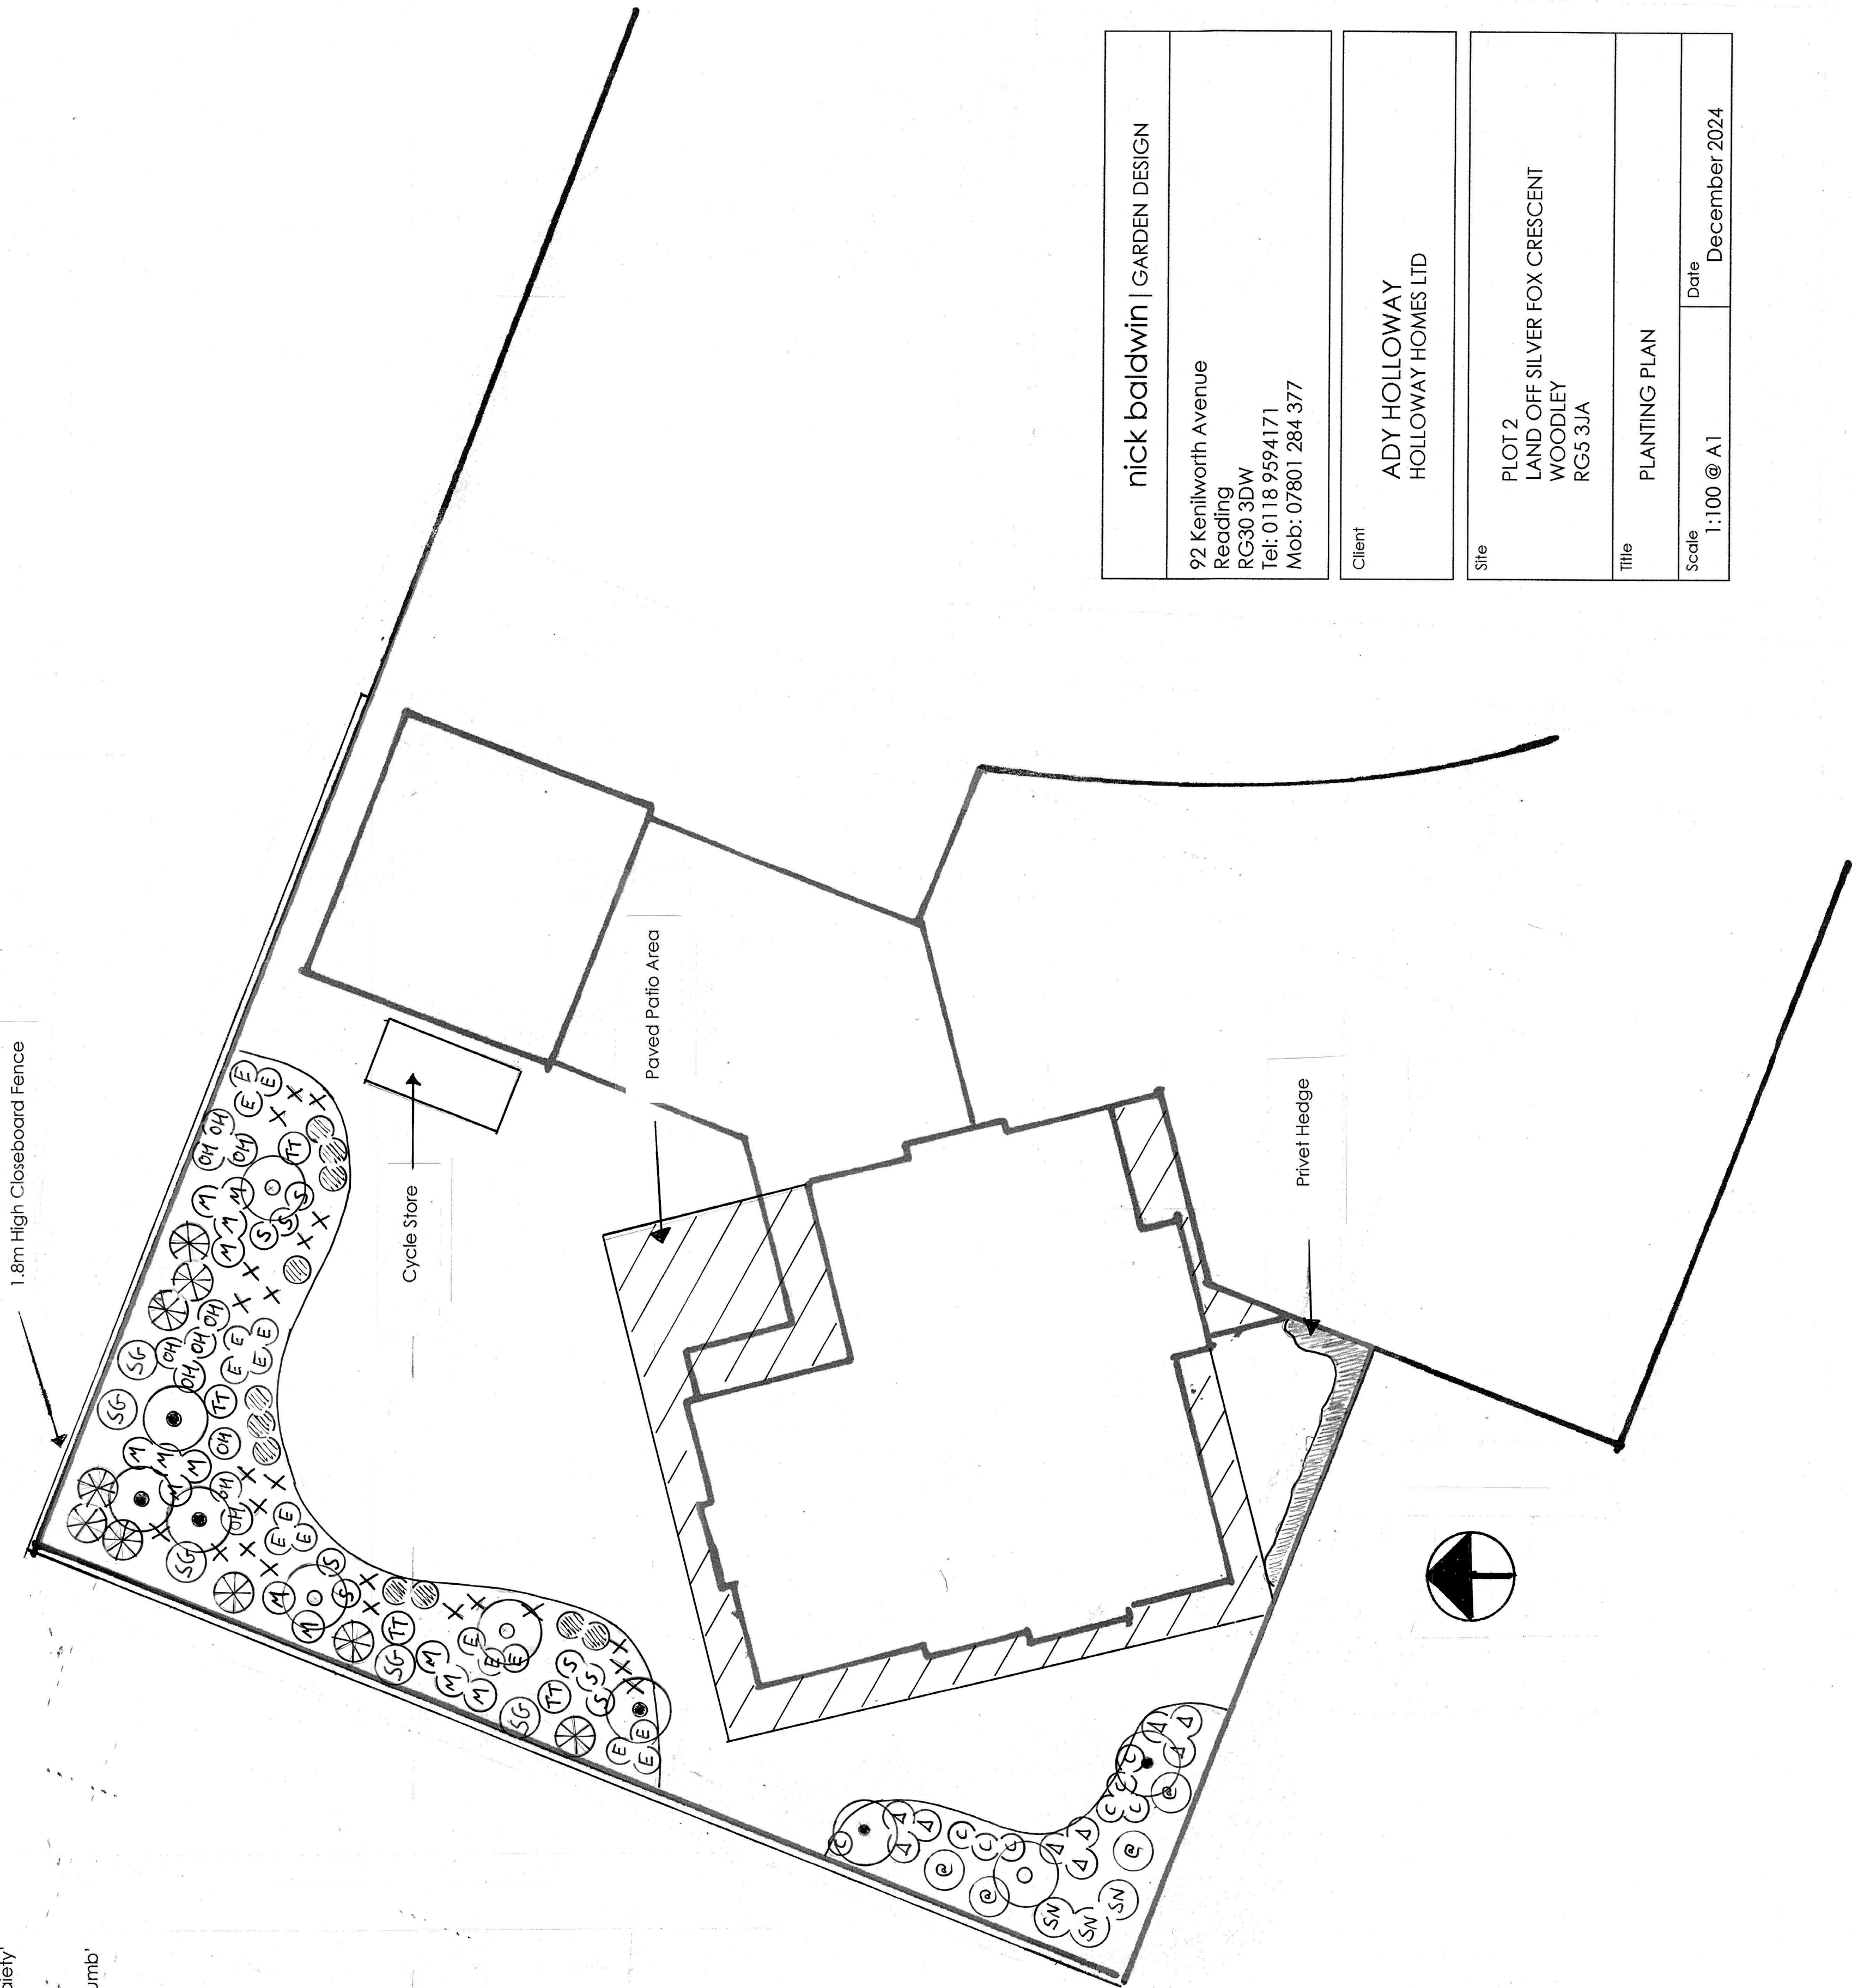

nick baldwin GARDEN DESIGN	
92 Kenilworth Avenue Reading RG30 3DW Tel: 0118 9594171 Mob: 07801 284 377	
Client	ADY HOLLOWAY HOLLOWAY HOMES LTD
Site	PLOT 2 LAND OFF SILVER FOX CRESCENT WOODLEY RG5 3JA
Title	PLANTING PLAN
Scale	1:100 @ A1
Date	December 2024