



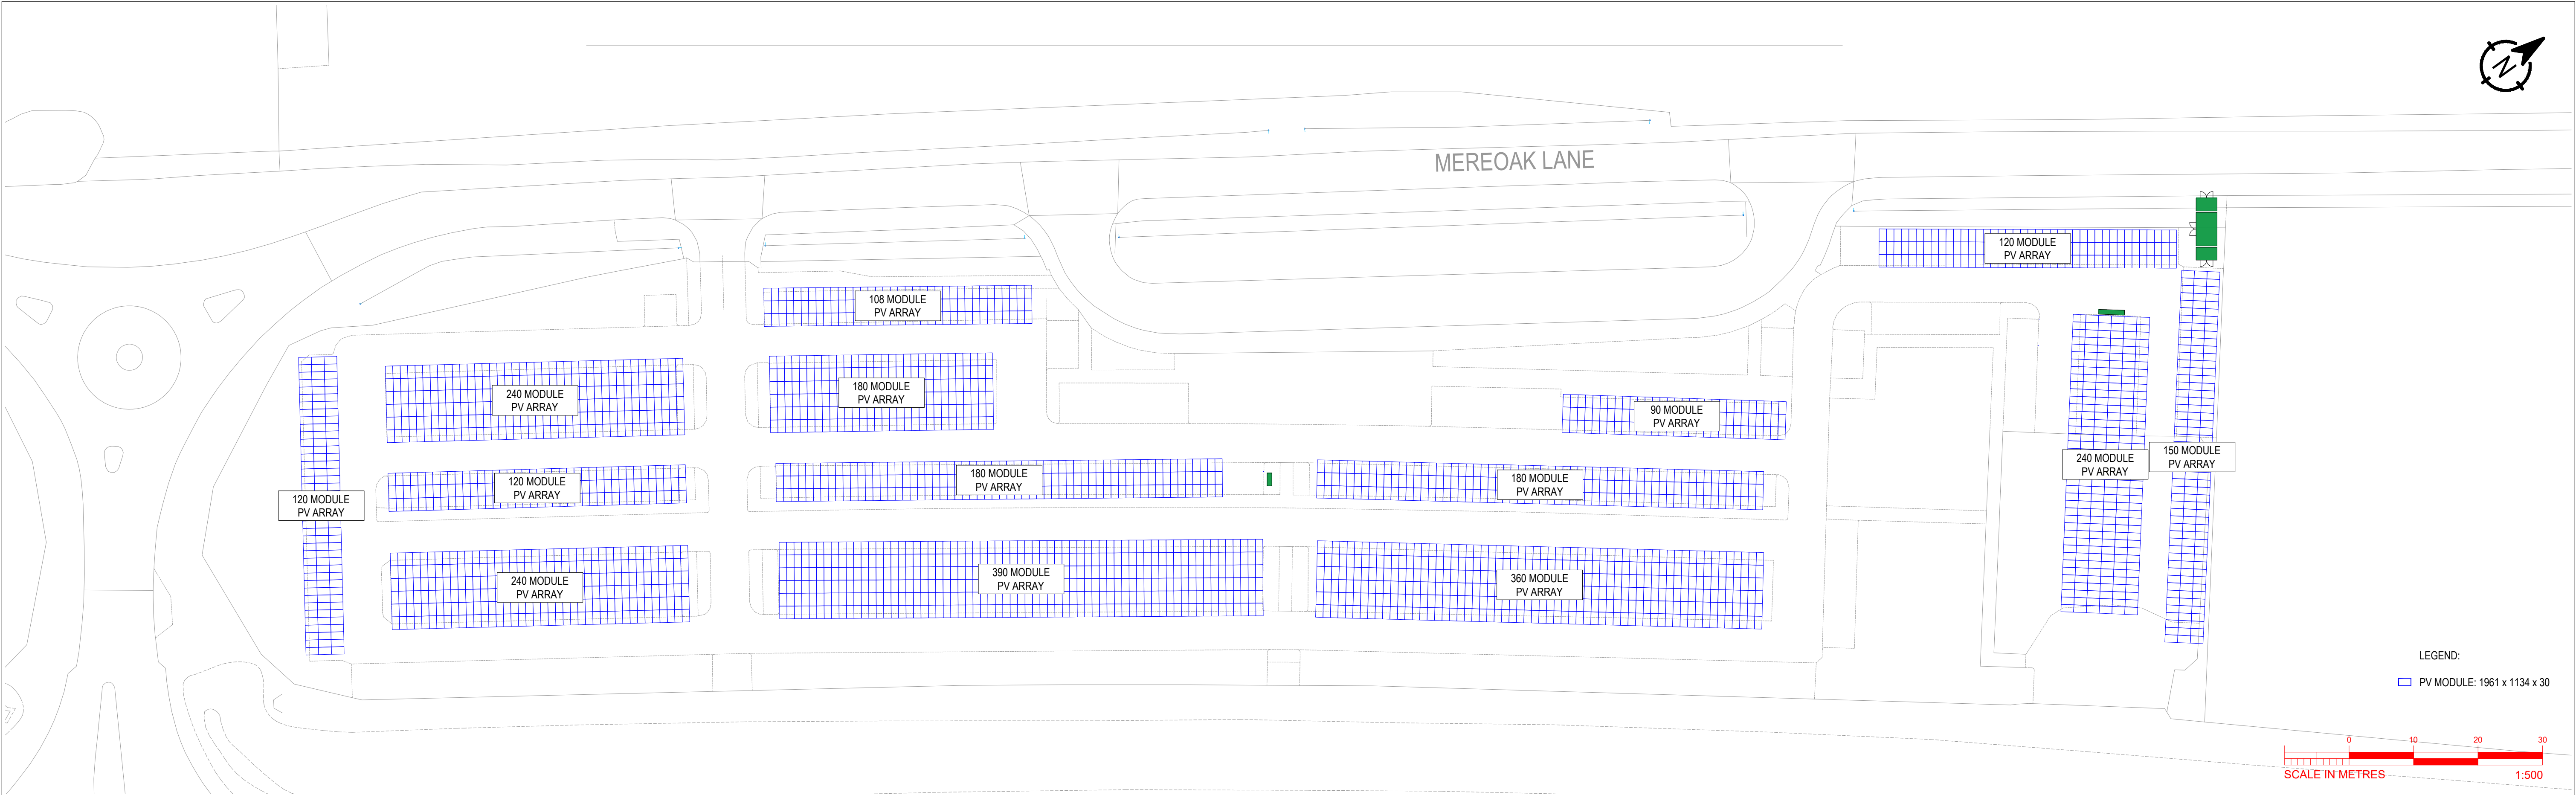

PV ARRAY BREAKDOWN
1:500

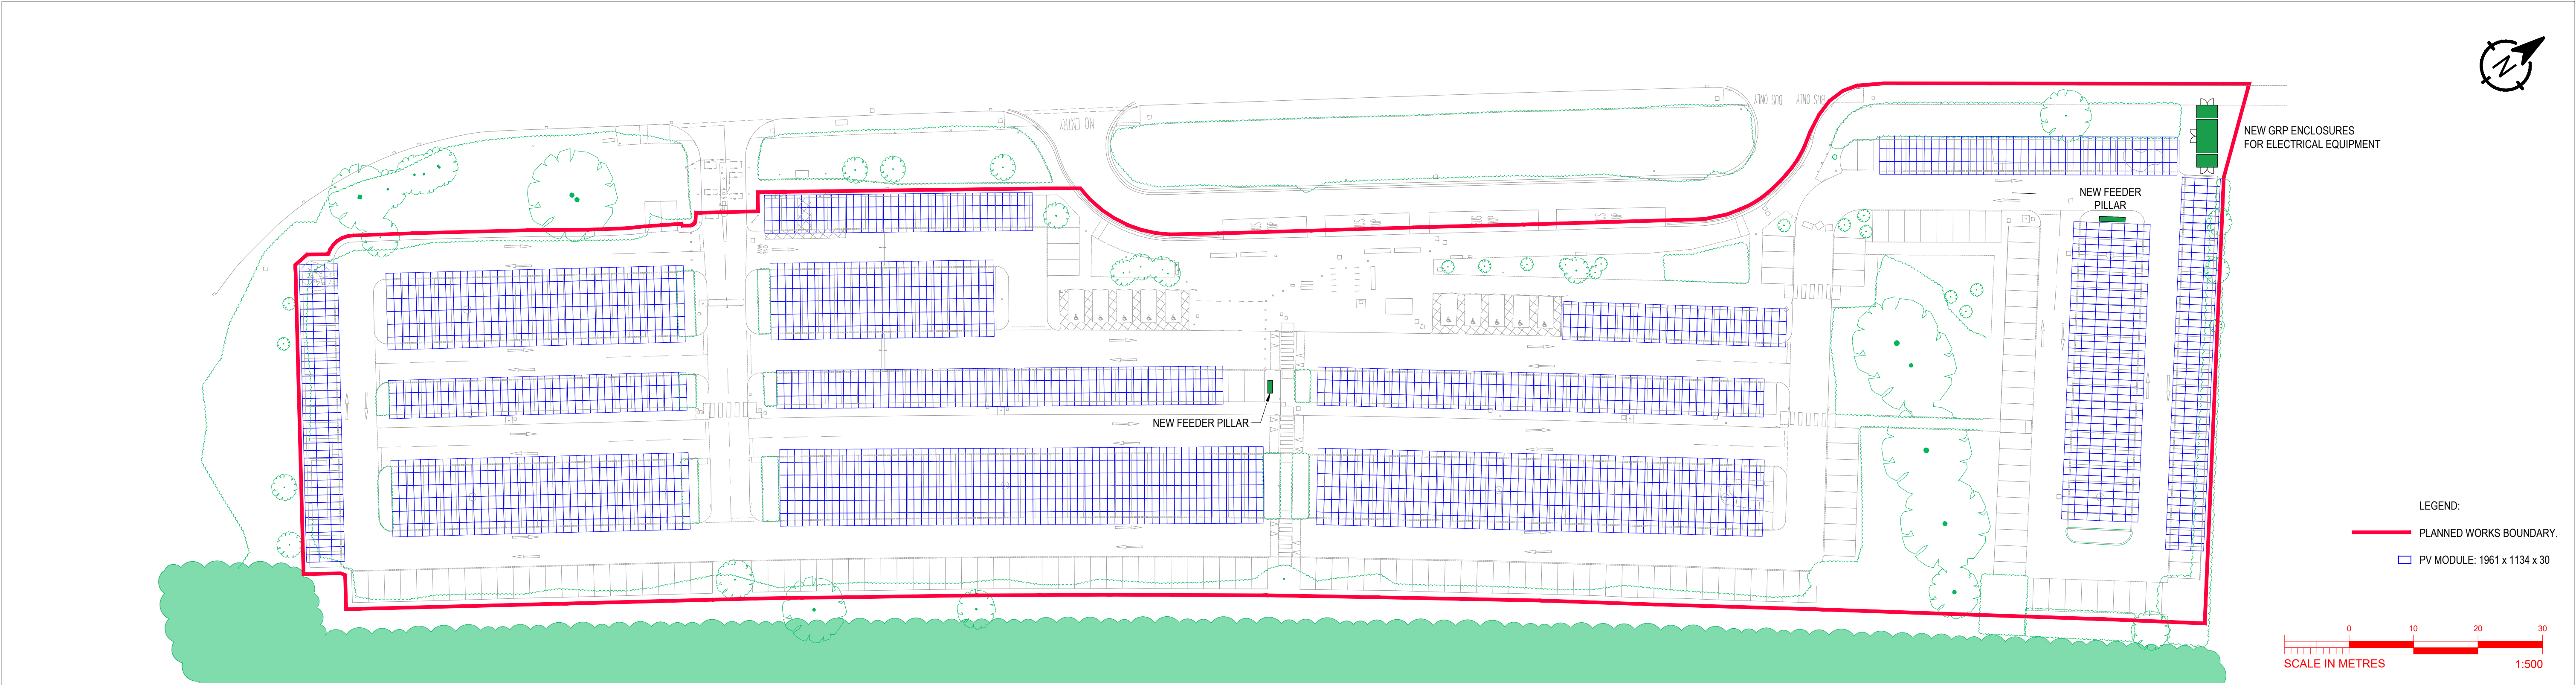

PROPOSED BLOCK PLAN
1:500

ISSUED FOR INFORMATION

P1	12.08.25	ISSUED FOR PLANNING	AMA	JR	-
REV	DATE	DESCRIPTION	DRW	CKD	APP

VITALENERGI

Vital Energi, Century House, Roman Road, Blackburn, Lancashire, BB1 2LD
Tel: +44 (0)1254 296 000 Fax: +44 (0)1254 296 040

Project: VC50591 - MEREOK PARK AND RIDE

Title: PROPOSED SITE.
BLOCK PLAN

DATE	12.08.25	SCALE	1:500	SHEET	A1
INFORMATION					Status: S2
50901-VE-SW-00-DR-M-5003					Rev: P1

