


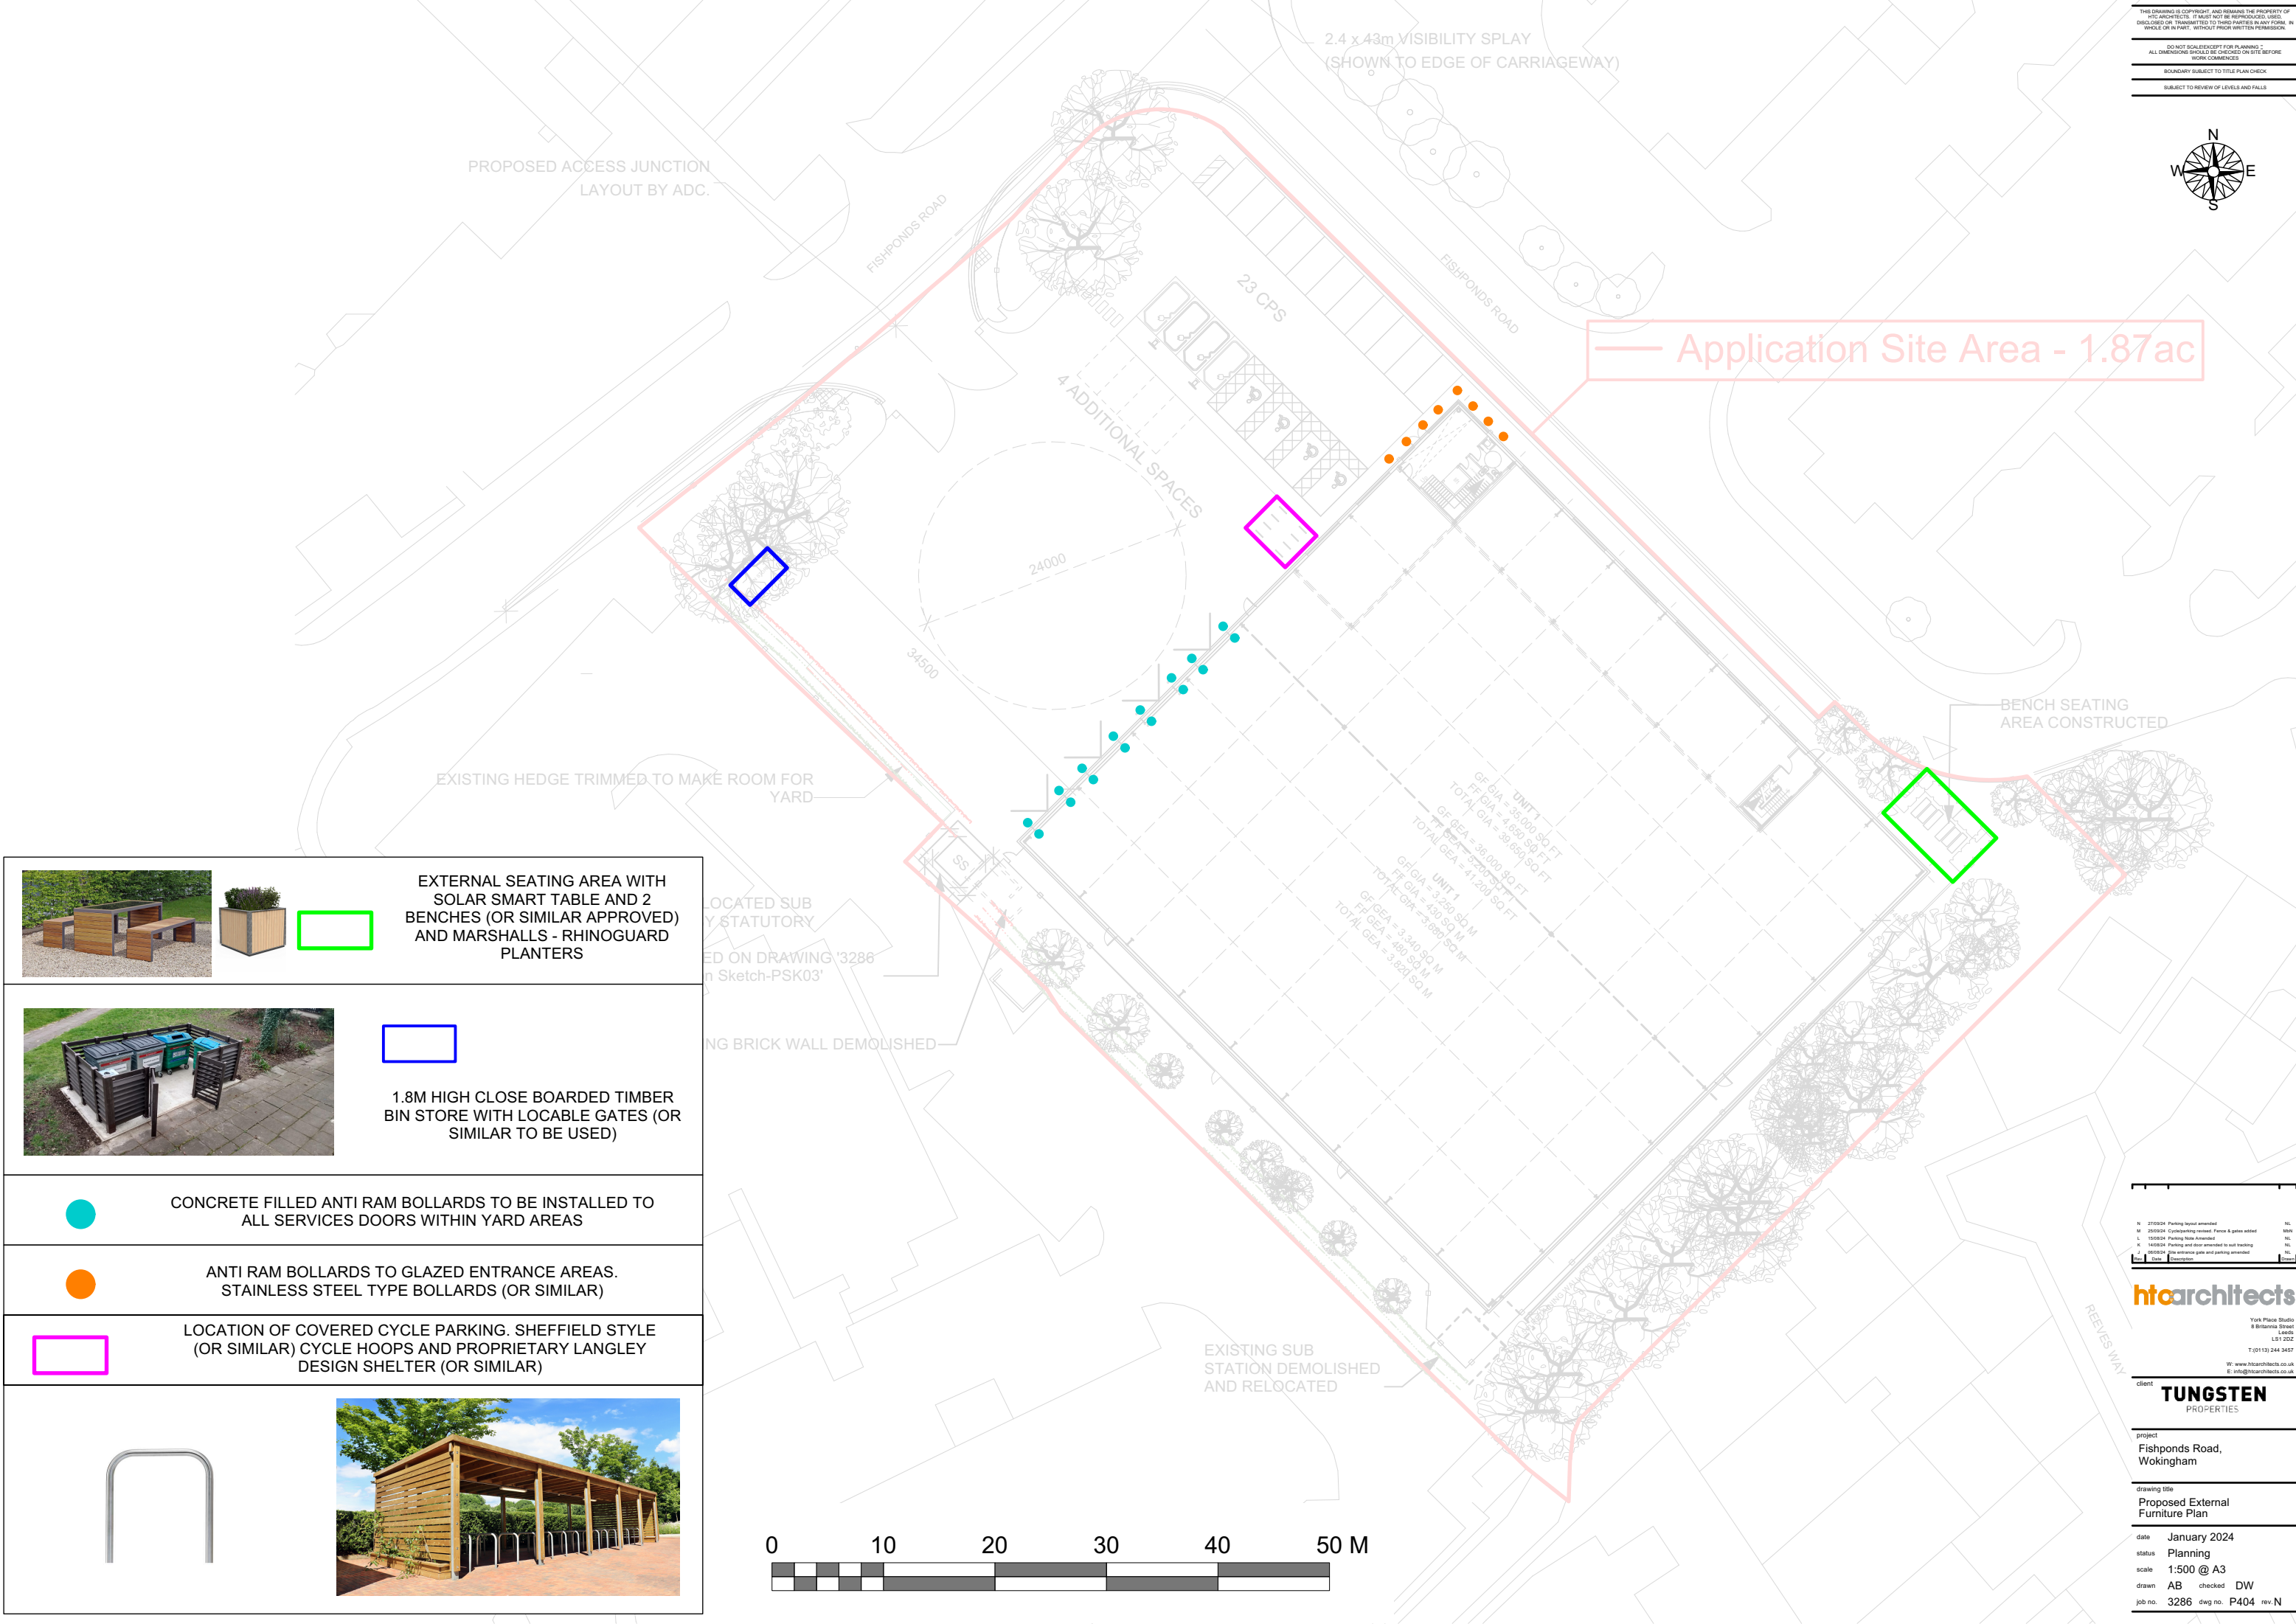



EXTERNAL SEATING AREA WITH SOLAR SMART TABLE AND 2 BENCHES (OR SIMILAR APPROVED) AND MARSHALLS - RHINO GUARD PLANTERS



1.8M HIGH CLOSE BOARDED TIMBER BIN STORE WITH LOCABLE GATES (OR SIMILAR TO BE USED)



CONCRETE FILLED ANTI RAM BOLLARDS TO BE INSTALLED TO ALL SERVICES DOORS WITHIN YARD AREAS



ANTI RAM BOLLARDS TO GLAZED ENTRANCE AREAS. STAINLESS STEEL TYPE BOLLARDS (OR SIMILAR)



LOCATION OF COVERED CYCLE PARKING. SHEFFIELD STYLE (OR SIMILAR) CYCLE HOOPS AND PROPRIETARY LANGLEY DESIGN SHELTER (OR SIMILAR)



